



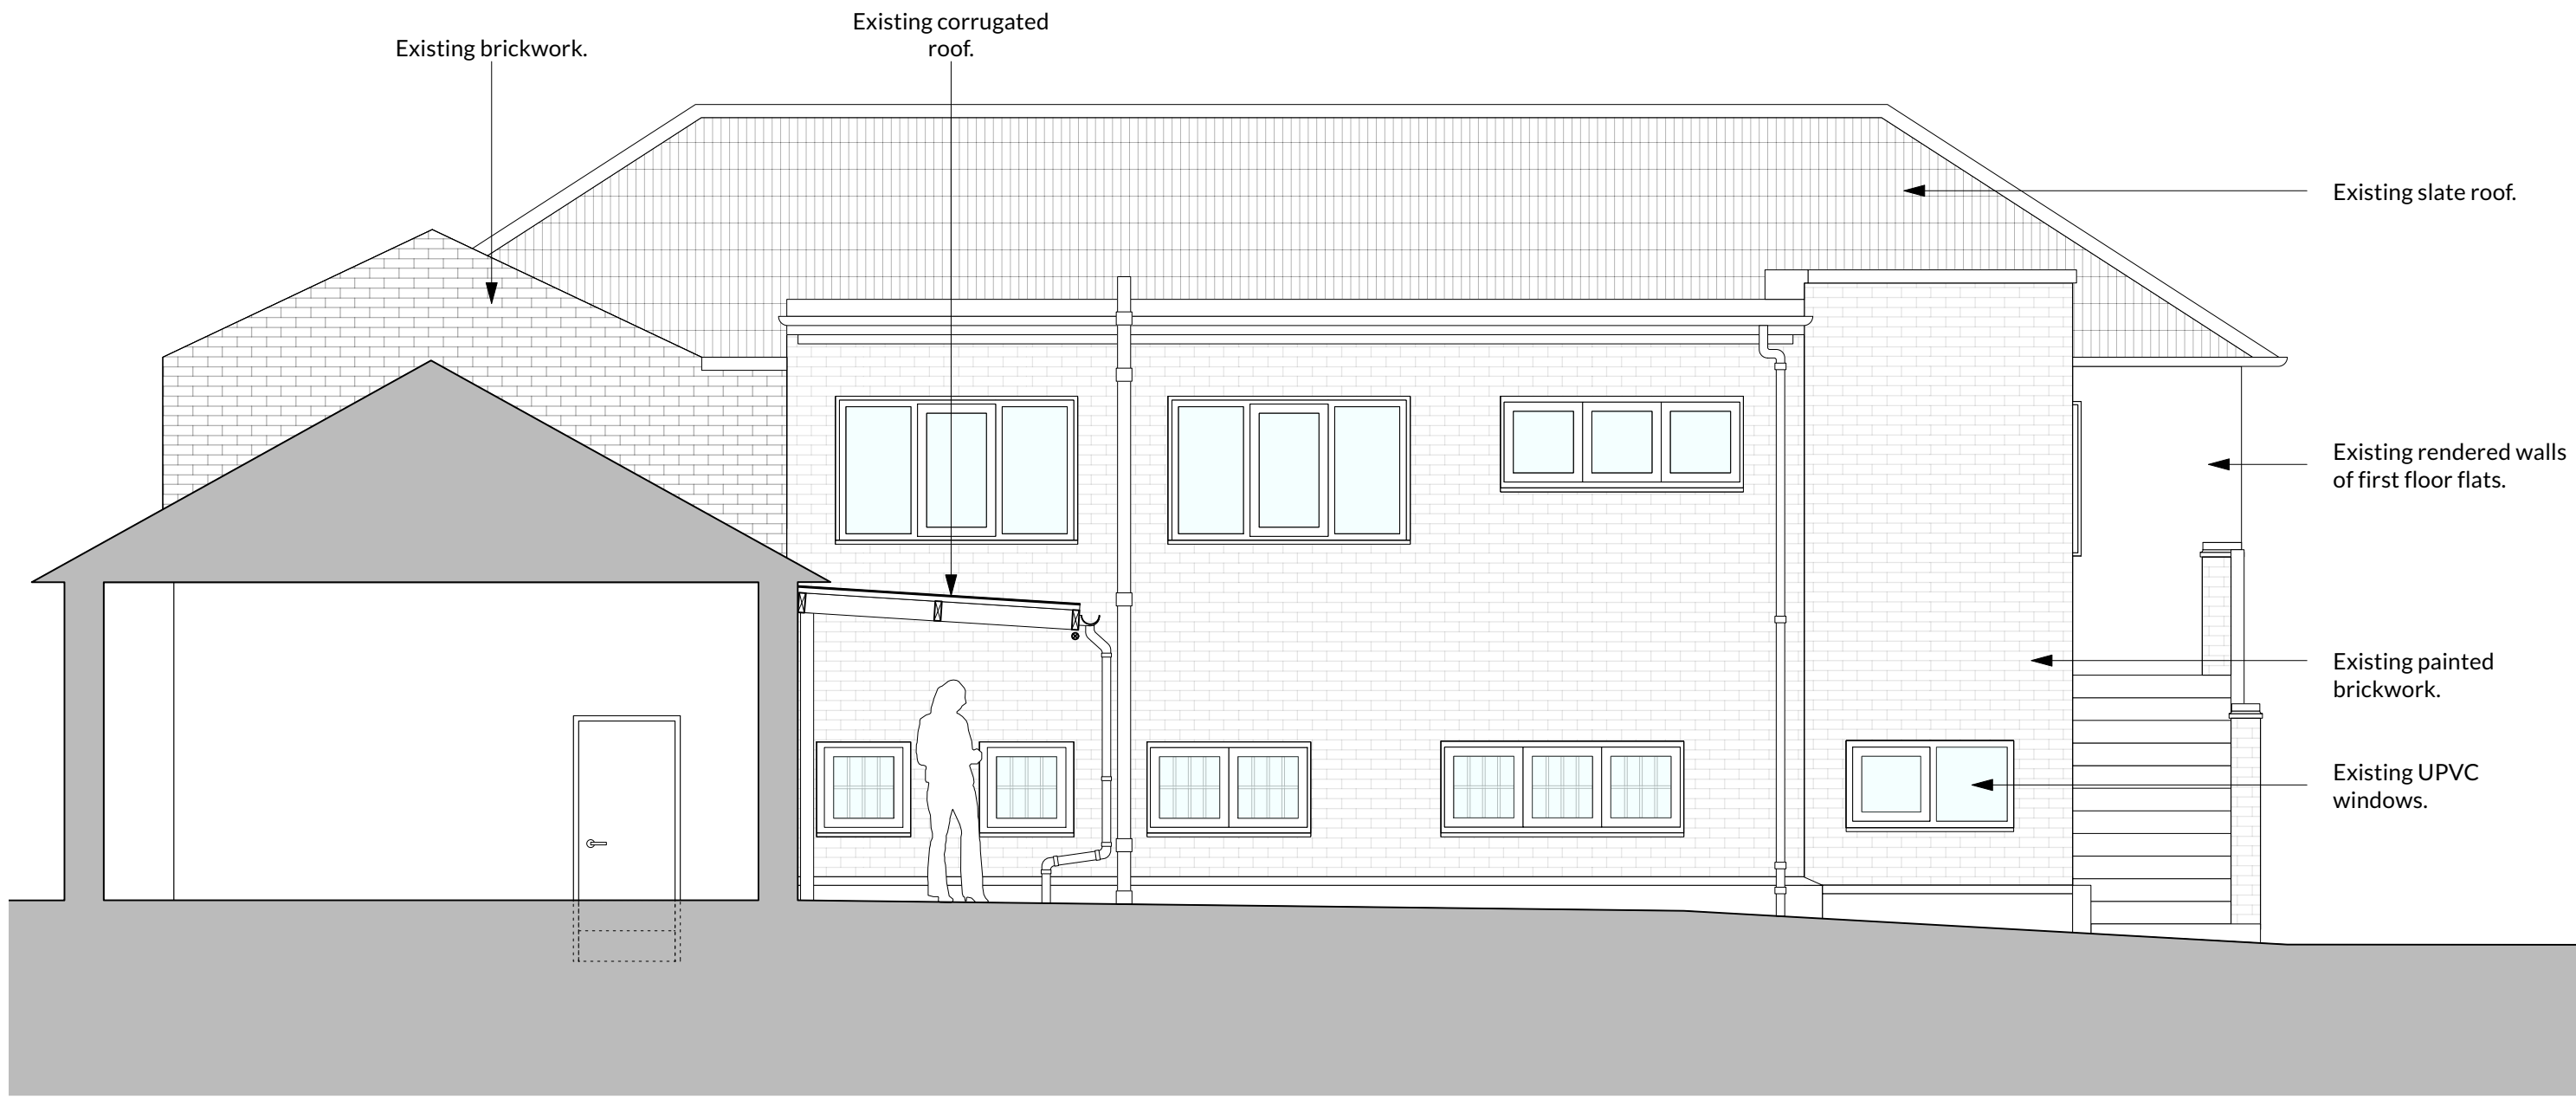


01 North Elevation
1:50

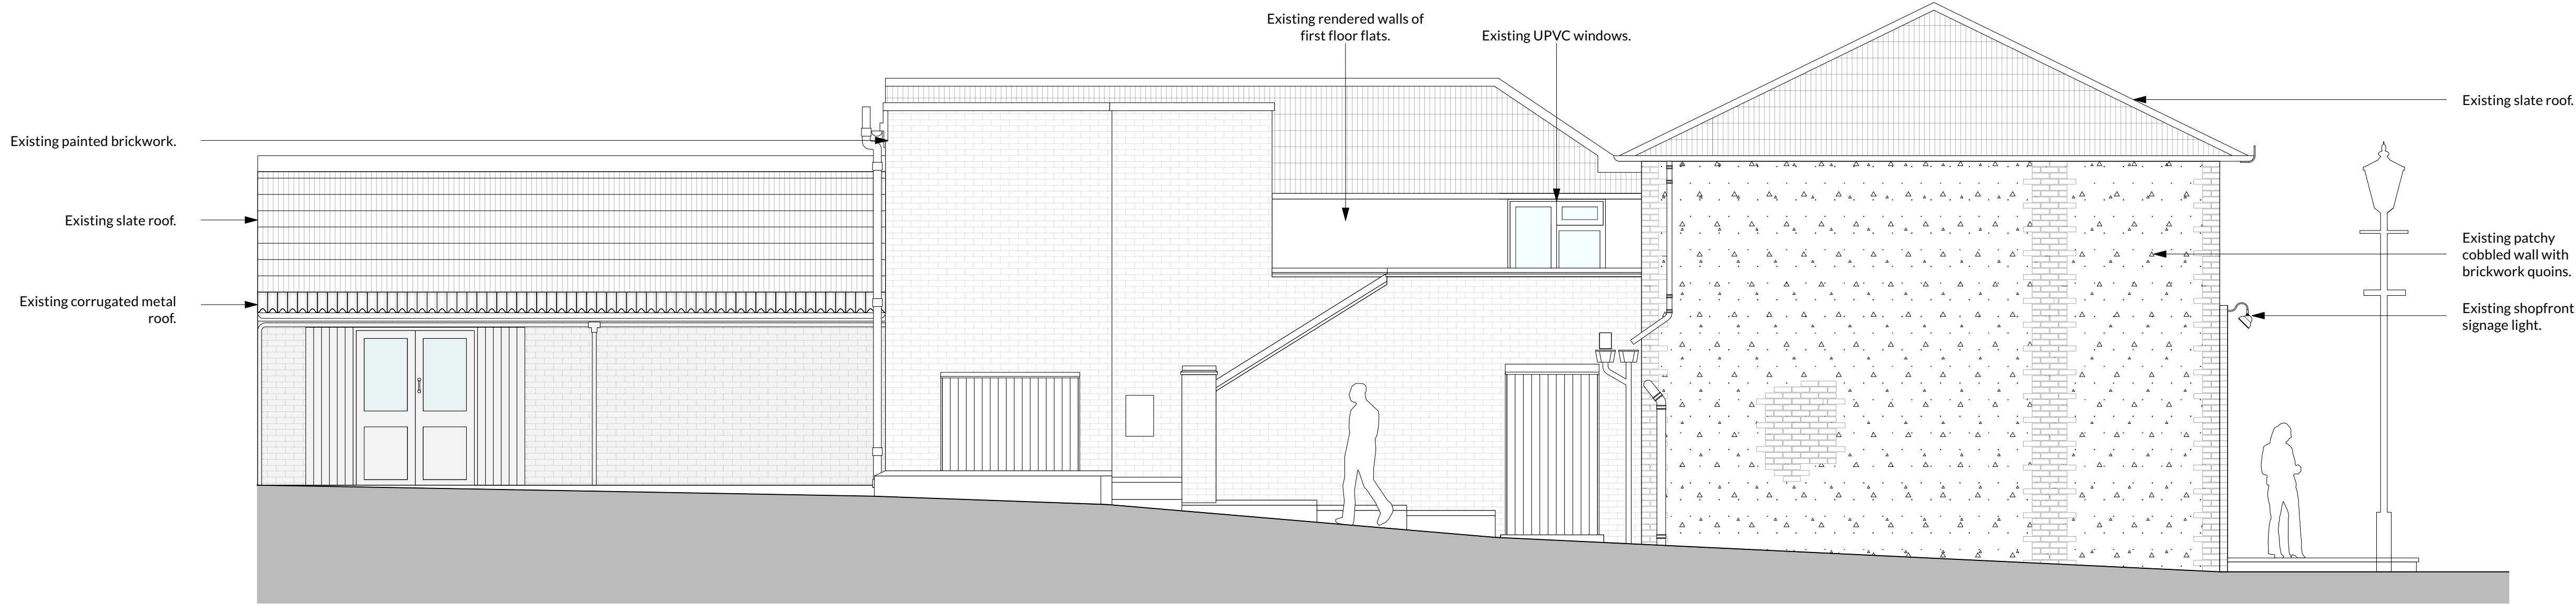

02 South Elevation
1:50



03 East Elevation
1:50

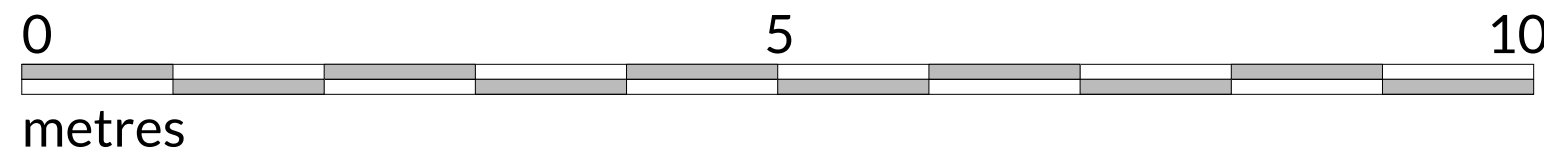

Dimensions and Levels	4. Scope of Works	6. Revisions				Chalk Architecture Ltd Unit D Level 8 New England House New England Road Brighton BN1 4GH 0044 (0) 1273 448 700 info@chalkarchitecture.com www.chalkarchitecture.com	Client BADGERS ANGMERING LLC Project ANGMERING PIZZA THE SQUARE, ANGMERING, BN16 4EA Drawing status PLANNING	Drawing EXTERNAL ELEVATIONS EXISTING		
Figured dimensions and levels should be verified by the Contractor on site before construction or manufacture and any discrepancies brought to the attention of the Architect. Dimensions should not be scaled.	Drawings are issued in accordance with and on the basis of the RIBA Conditions of Engagement and the JCT Form of Contract unless otherwise agreed in writing	rev	date	comment	drawn			Date AUGUST 2021	Scale 1:100 @ A3 1:50 @ A3	
2. Existing Building and Services	5. Statutory Requirements and Standards	#	23.08.21	Preliminary Issue.						
Where shown, existing buildings and services will not indicate condition. The Contractor shall therefore investigate and report to the Architect at the commencement of the works.	All work is to comply with the current Building Regulations and the requirements of the respective local authority. Workmanship and standards shall also comply with the current Codes of Practice and the relevant British Standards.	A	13.09.21	Issue for planning.						
3. Copyright		Copyright for all designs and drawings in full or part shall remain with the Architect in accordance with the Copyright Act.								