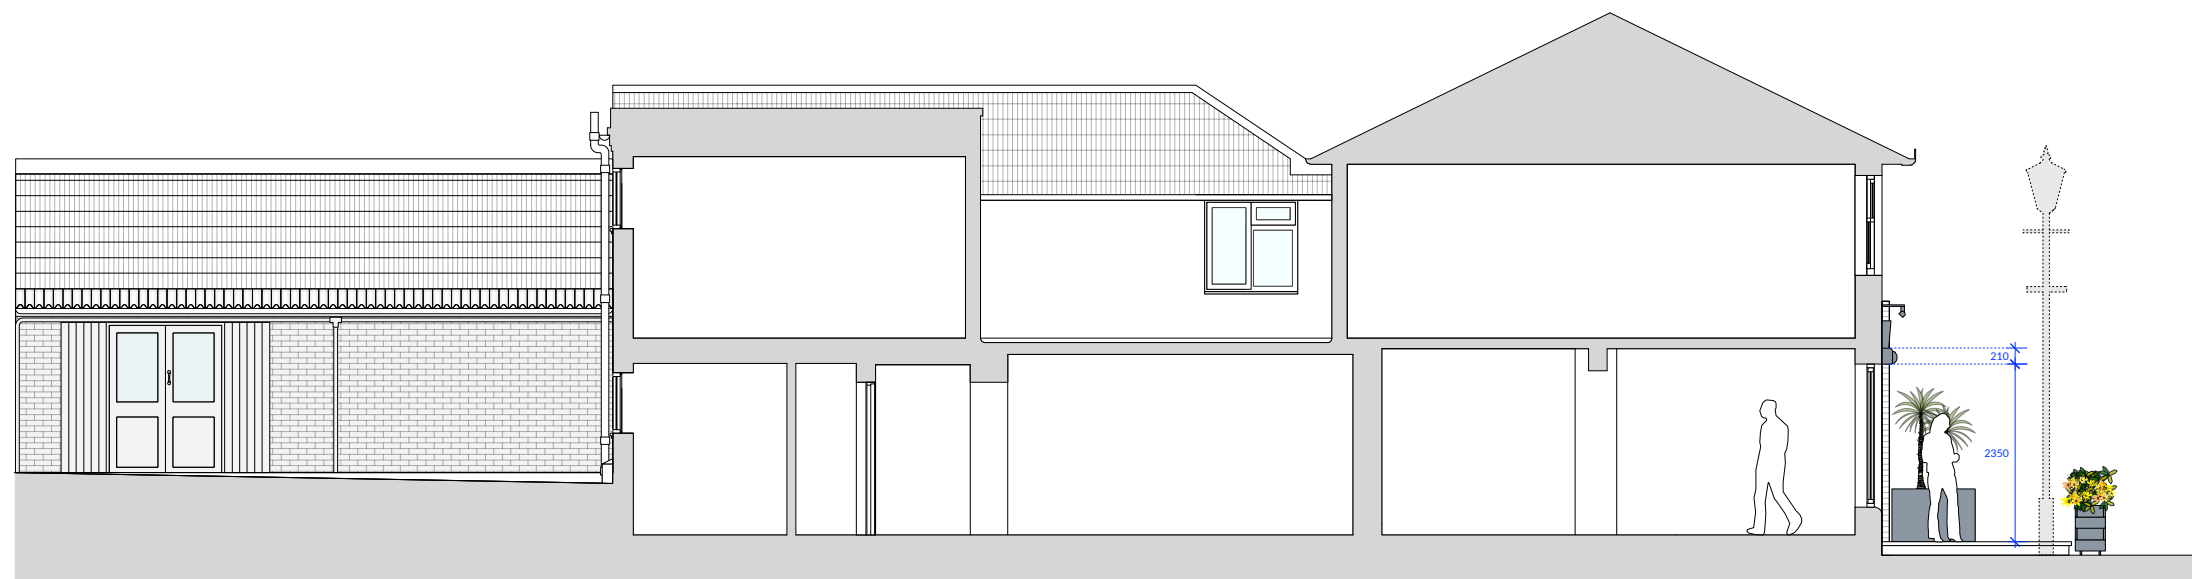


1. Dimensions and Levels			
Figured dimensions and levels should be verified by the Contractor on site before construction or manufacture and any discrepancies brought to the attention of the Architect. Dimensions should not be scaled.			
2. Existing Building and Services			
Where shown, existing buildings and services will not indicate condition. The Contractor shall therefore investigate and report to the Architect at the commencement of the works.			
3. Copyright			
Copyright for all designs and drawings in full or part shall remain with the Architect in accordance with the Copyright Act.			
4. Scope of Works			
Drawings are issued in accordance with and on the basis of the RIBA Conditions of Engagement and the JCT Form of Contract unless otherwise agreed in writing			
5. Statutory Requirements and Standards			
All work is to comply with the current Building Regulations and the requirements of the respective local authority. Workmanship and standards shall also comply with the current Codes of Practice and the relevant British Standards.			
6. Revisions			
rev	date	comment	drawn
#	13.09.21	Issue for planning.	
Chalk Architecture Ltd Unit D Level 8 New England House New England Road Brighton BN1 4GH 0044 (0) 1273 448 700 info@chalkarchitecture.com www.chalkarchitecture.com CHALK ARCHITECTURE			
Client BADGERS ANGMERING LLP			
Project ANGMERING PIZZA THE SQUARE, ANGMERING, BN16 4EA			
Drawing SHOPFRONT ELEVATION AND SECTION AA PROPOSED			
Drawn	Date	Scale	
JB	AUGUST 2021	1:50 @ A1 1:100 @ A3	
Job No.	Drg. No.	Rev.	
2111	P200	#	
Drawing status PLANNING			