




EXISTING

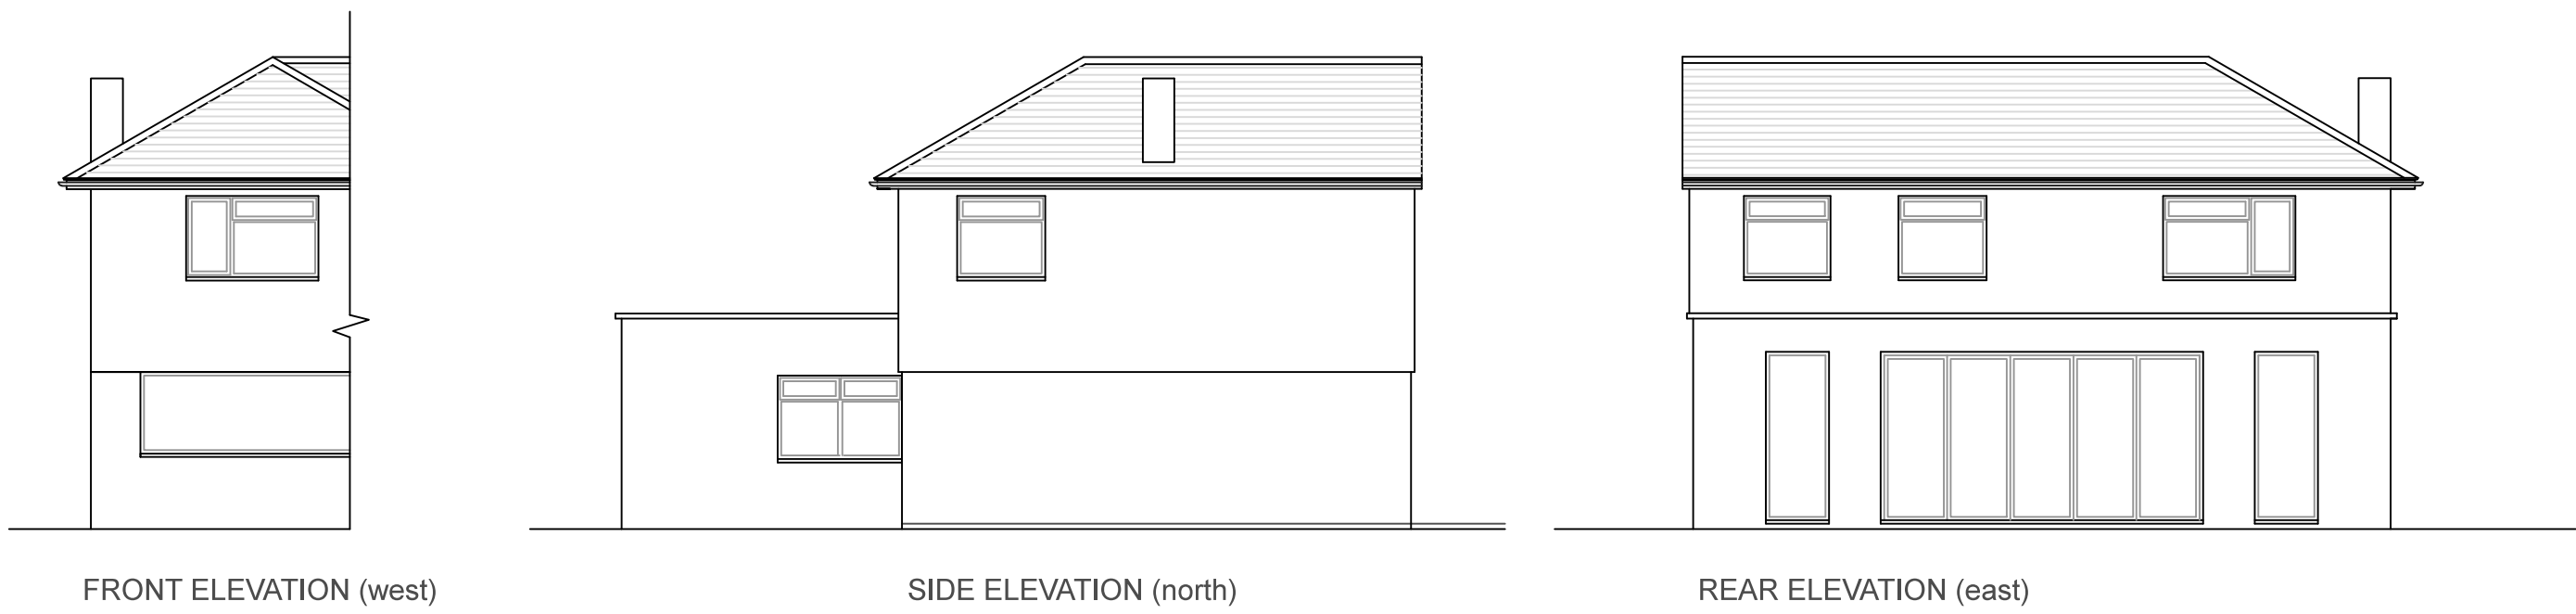


Elevations (1:100)

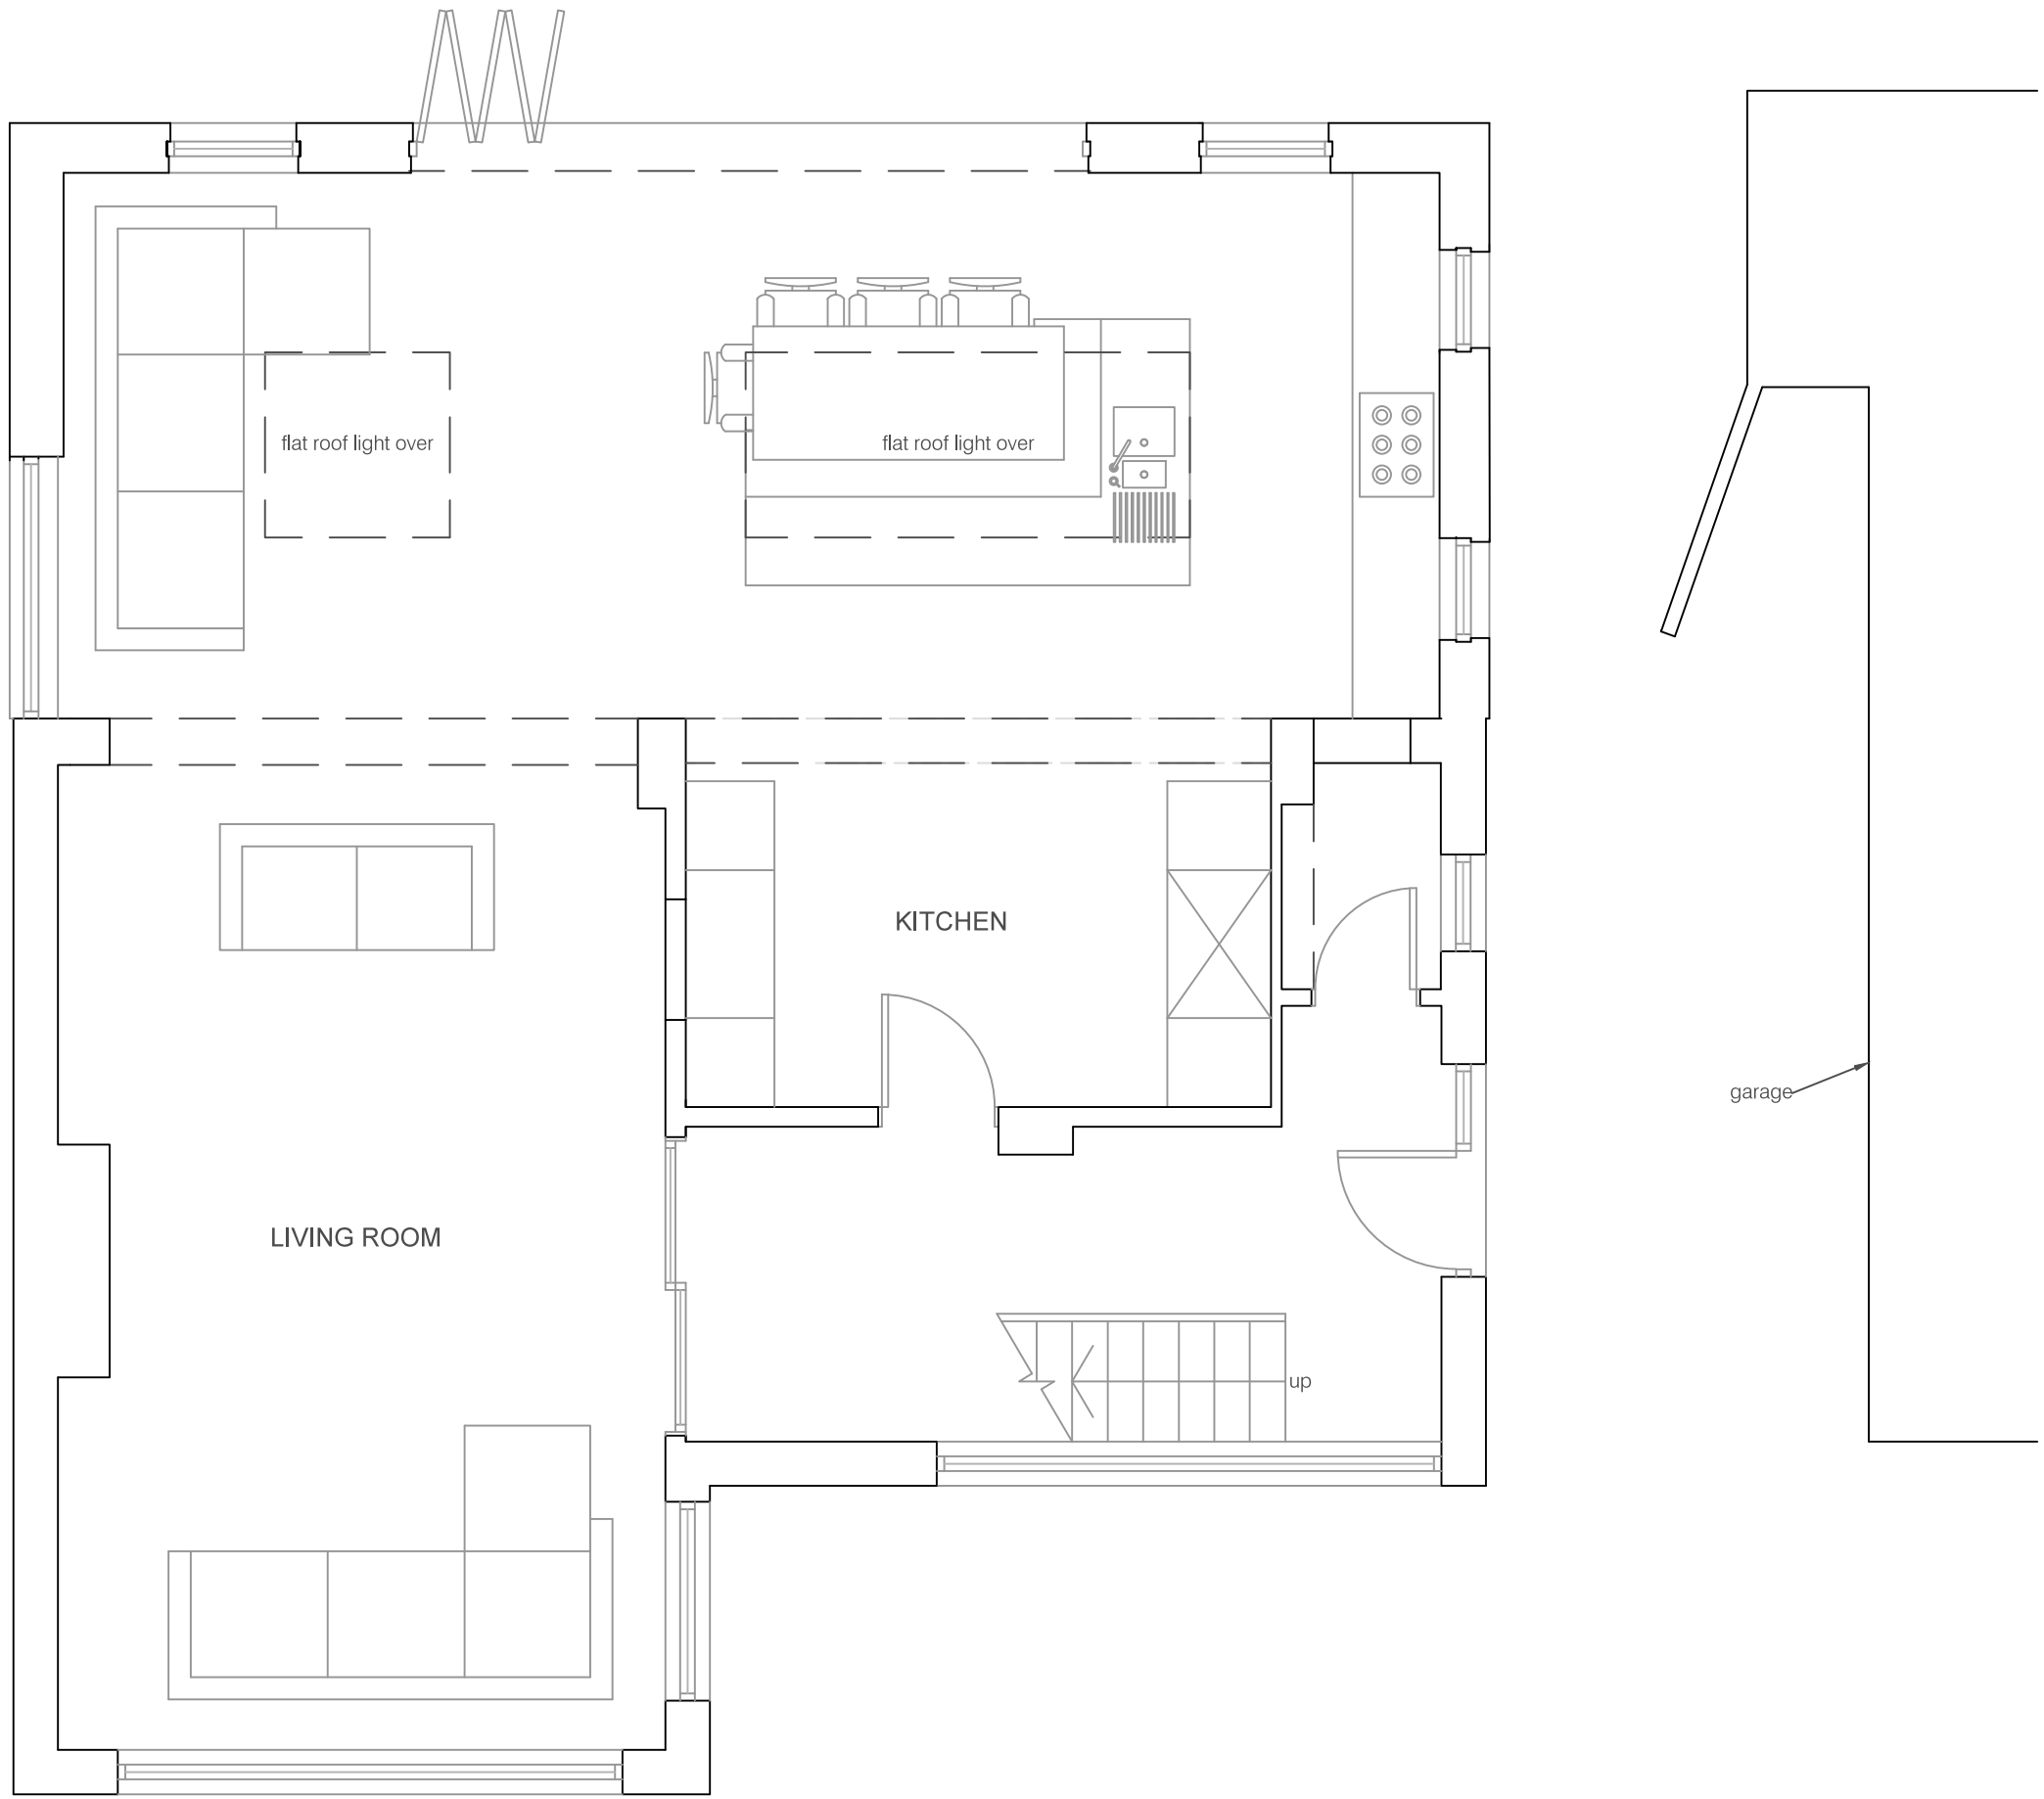

GROUND FLOOR PLAN

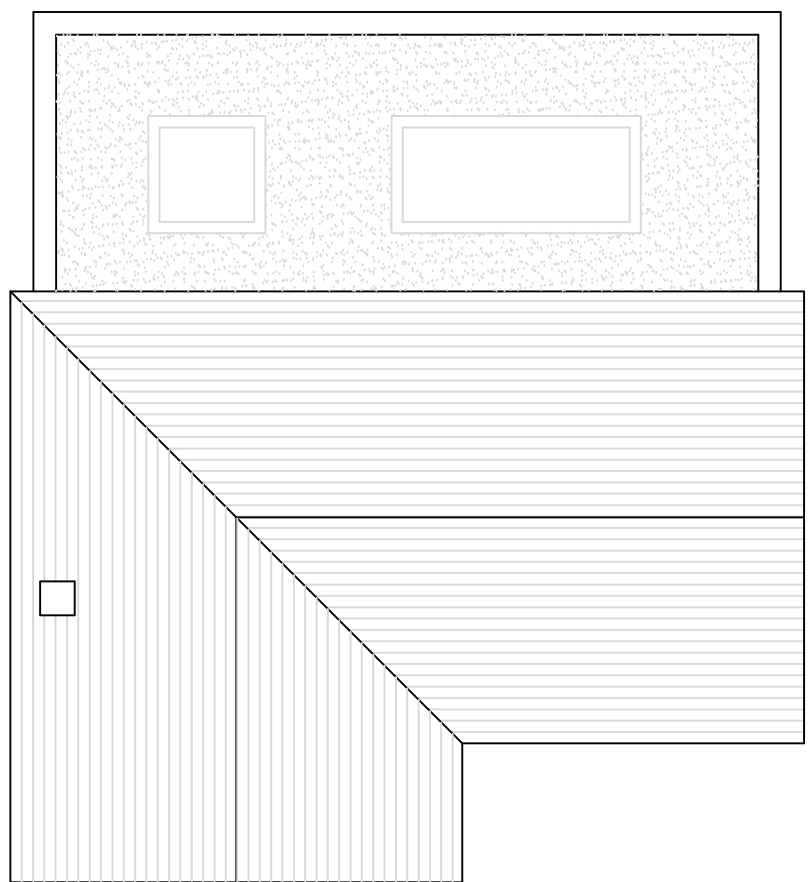


Roof Plan (1:100)

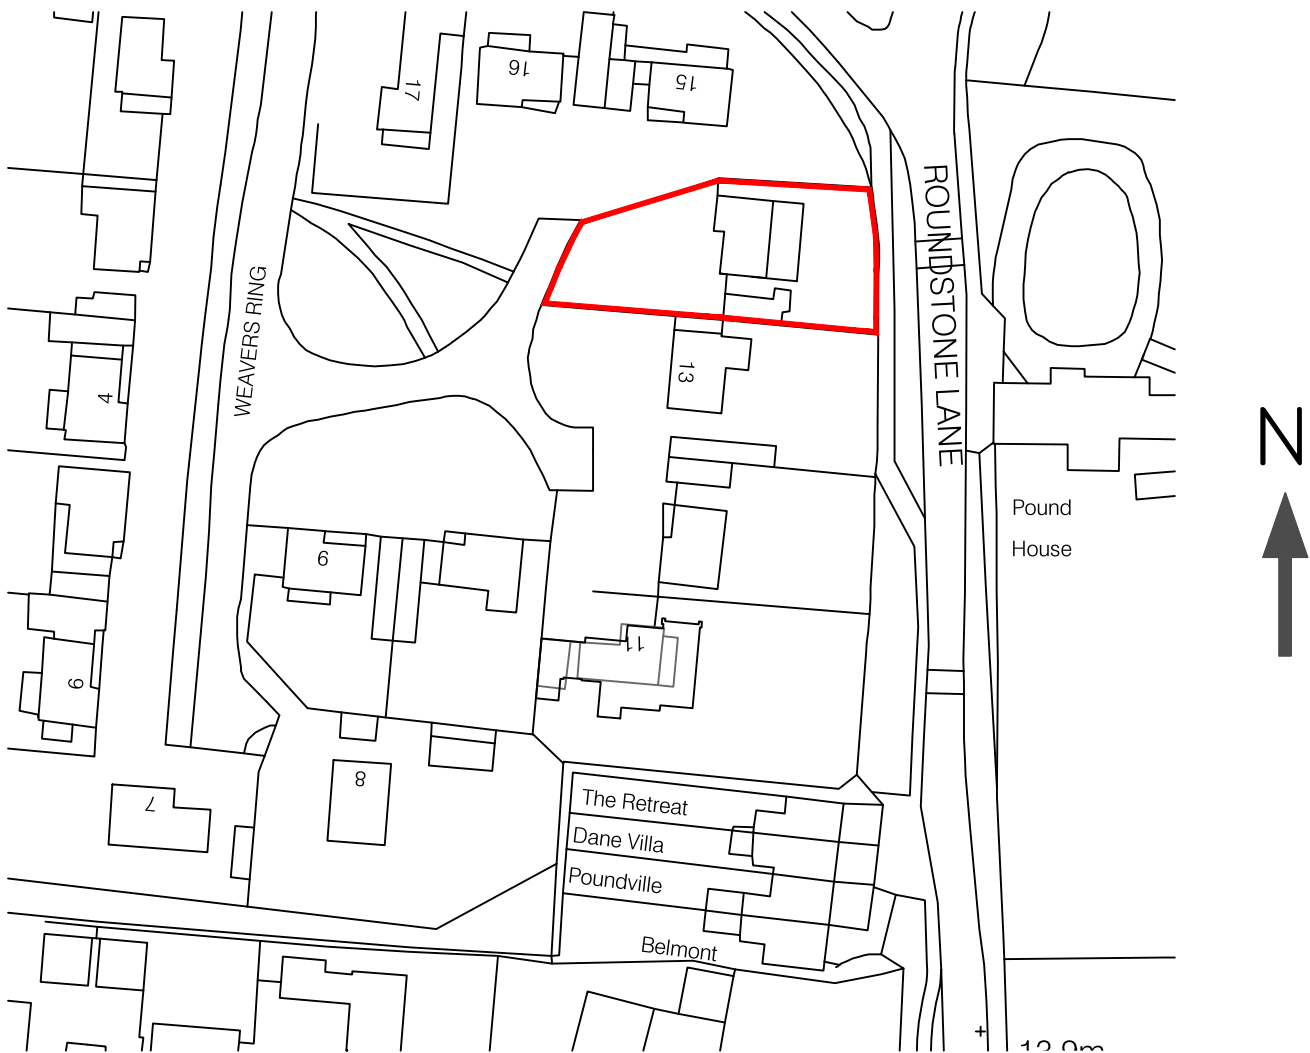


Site Location (1:1250)


PROPOSED

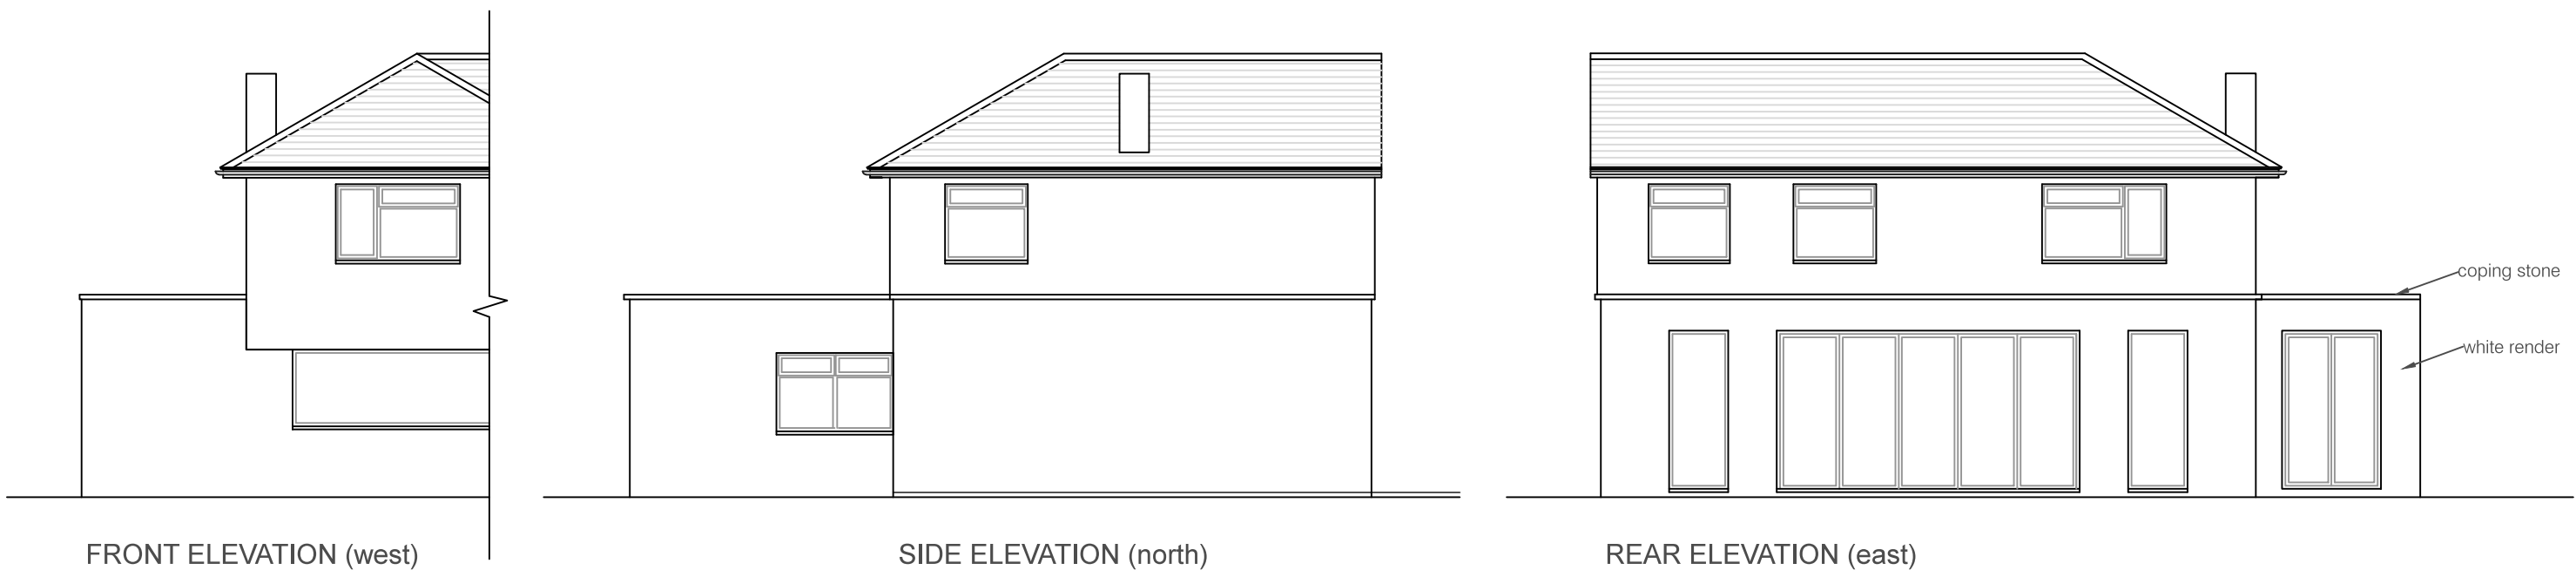

Elevations (1:100)

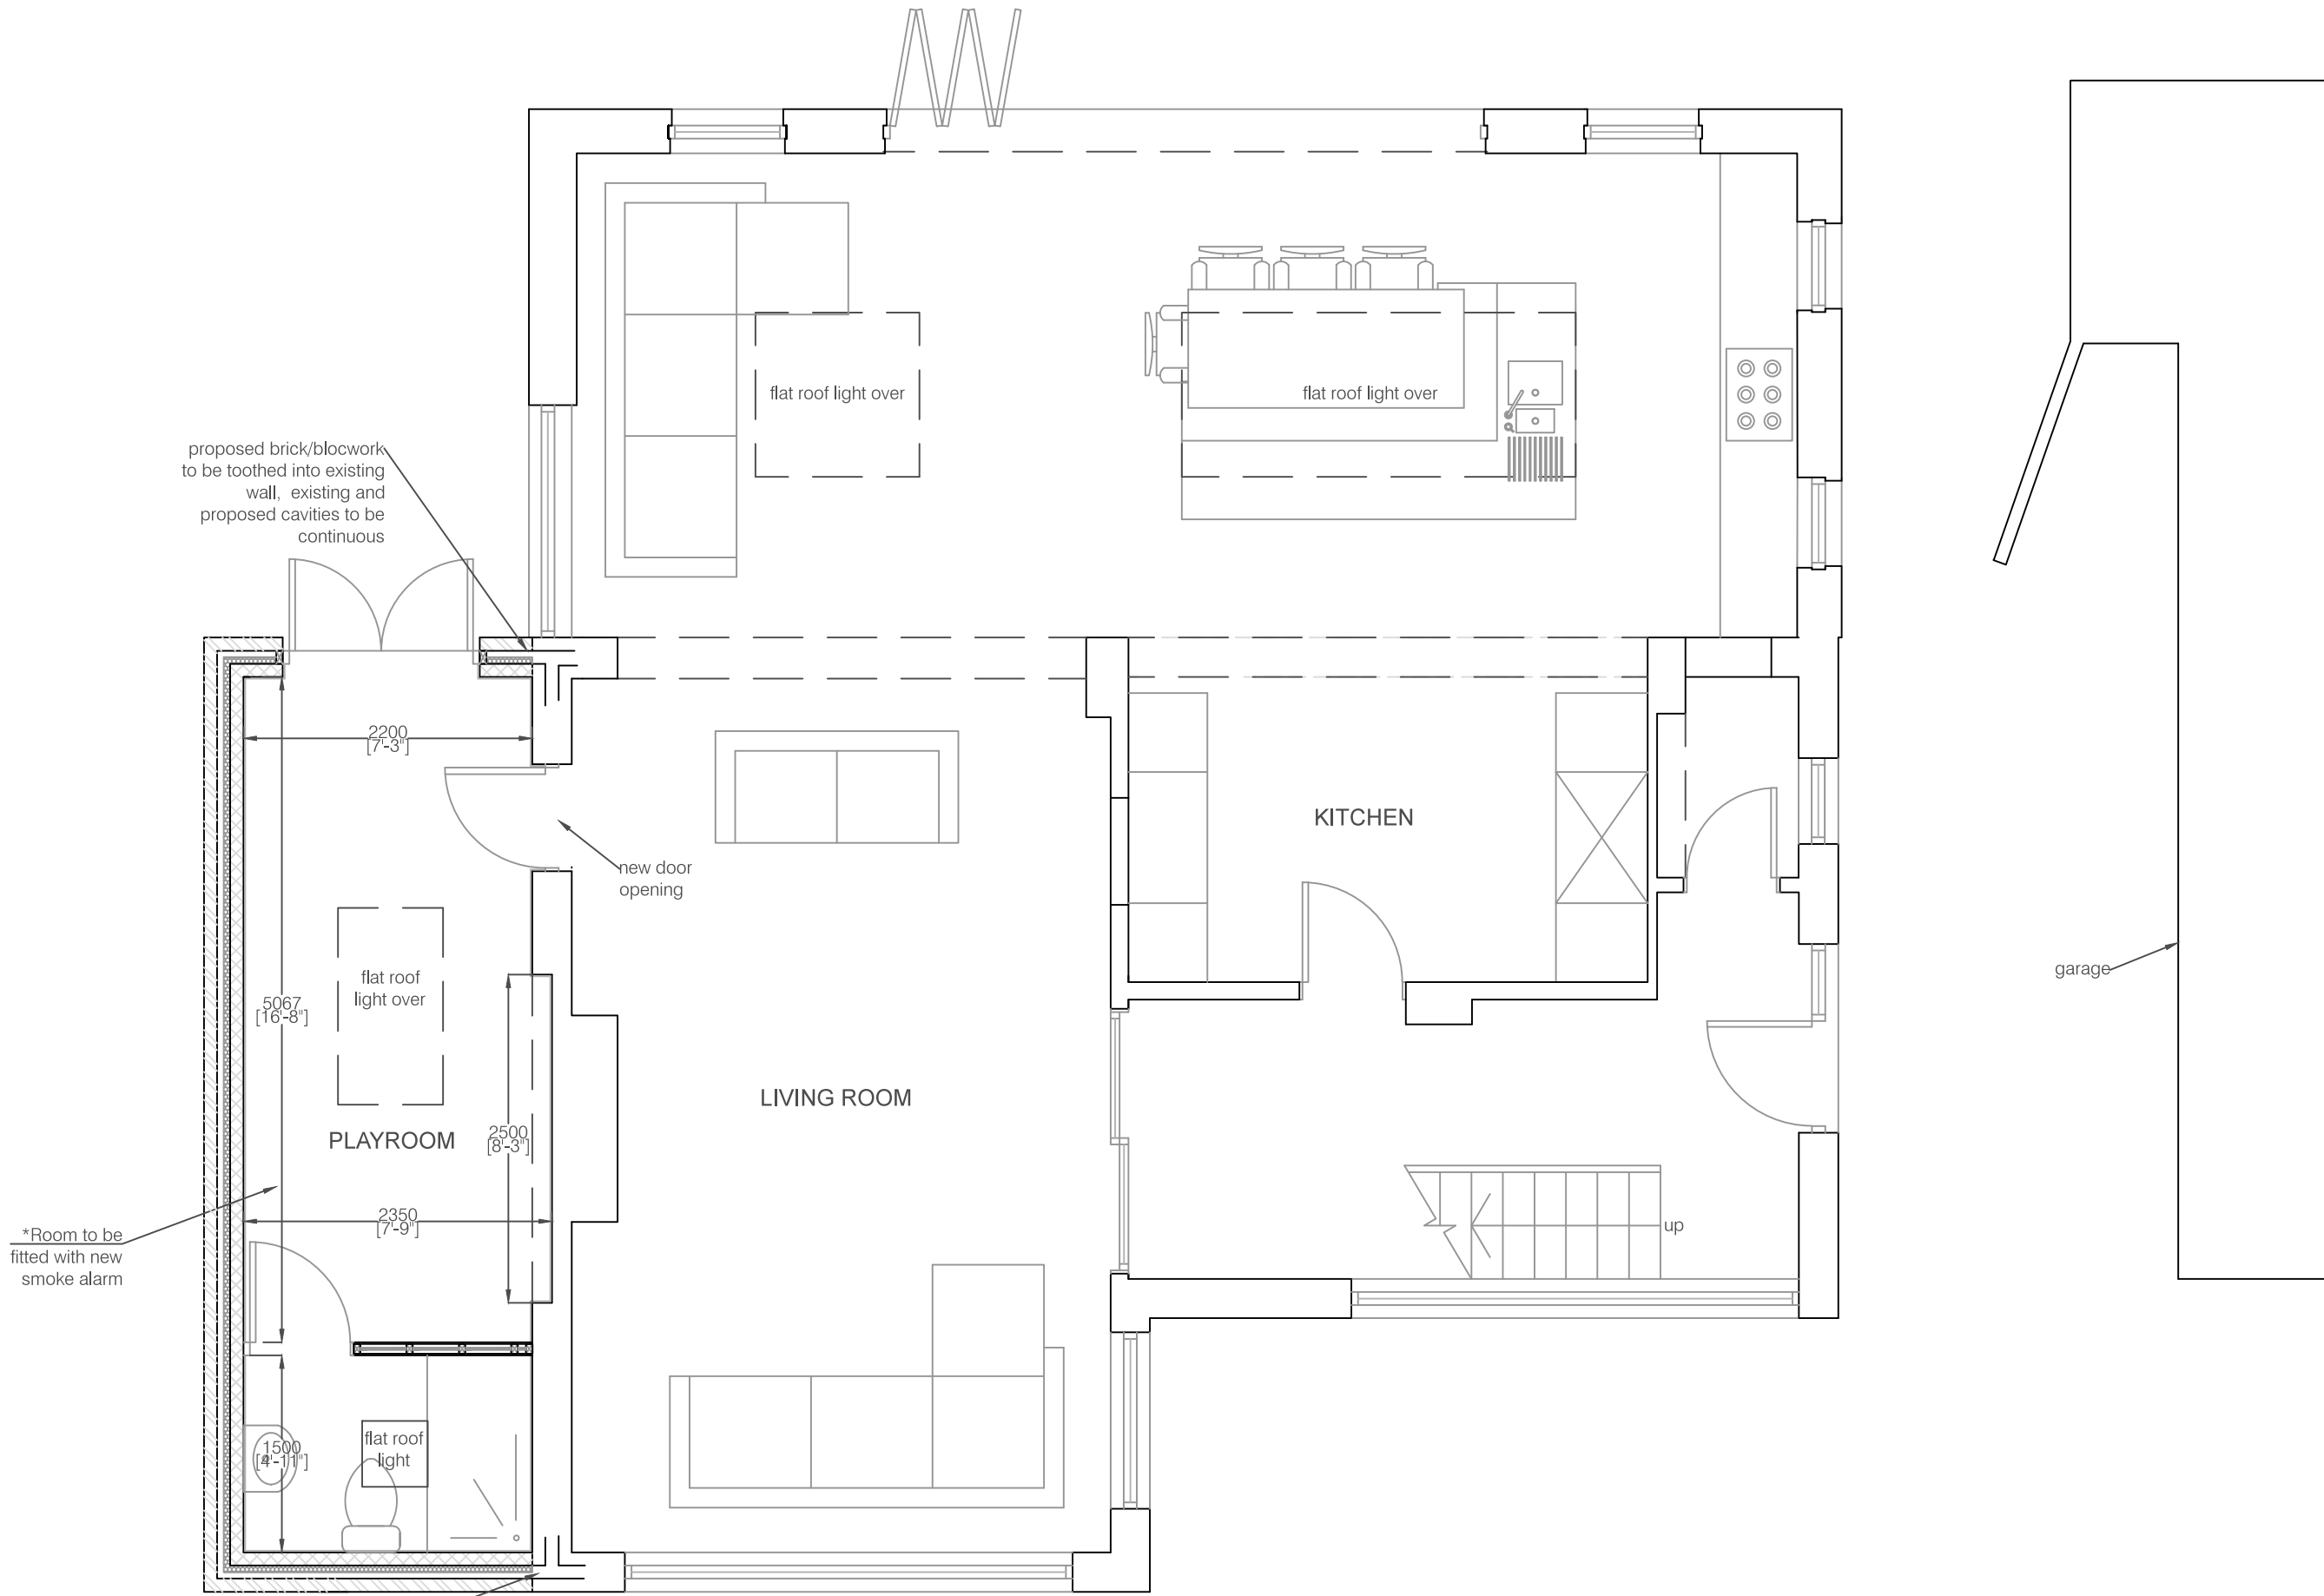

GROUND FLOOR PLAN

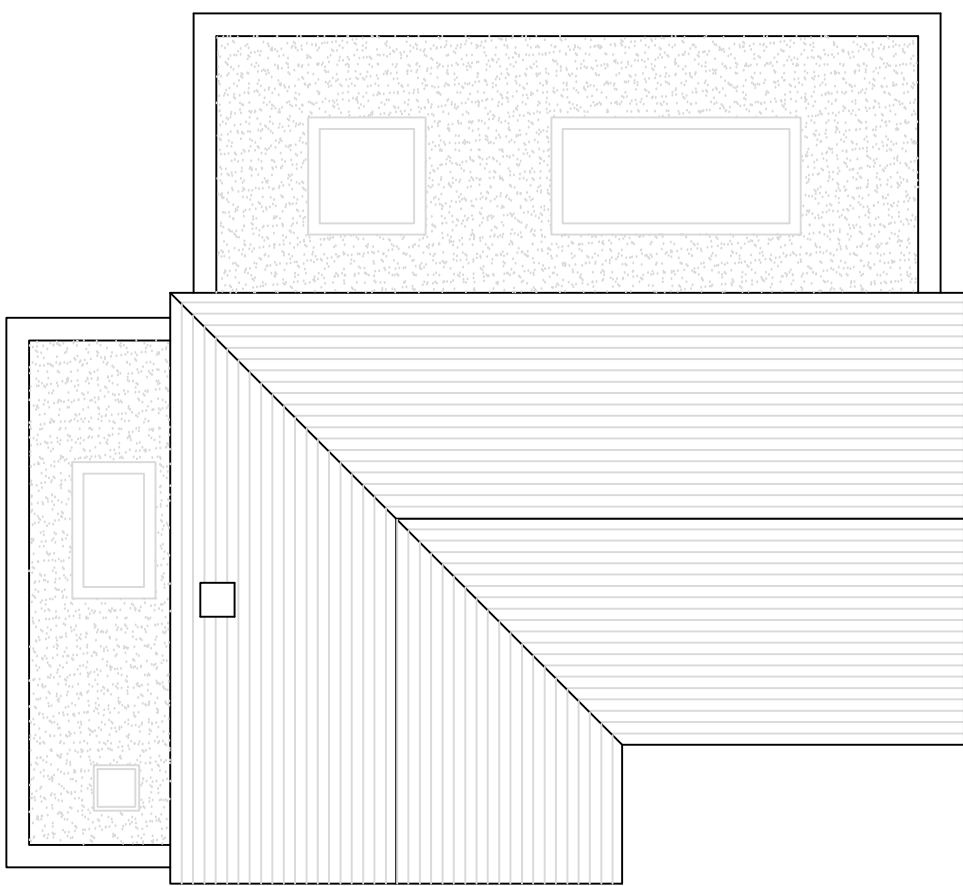

Roof Plan (1:100)

Plan (1:50)



Site Block Plan (1:500)

Revisions		
Rev	Description	By
A	Client Revisions	JA
All dimensions to be checked on site prior to commencement of work, except for planning purposes. This drawing is the copyright of Inspired Design Studio Ltd. and may not be copied, altered or reproduced in any way without written authority.		
Client: Mr C McGowan & Ms N Pickard		
Project Address: 14 Weavers Ring Angmering West Sussex		
Drawing Title: Existing and Proposed Plans and Elevations		
Drawing Number: 999.100.A		
Scale: As stated printed @ A1		
Date: 11.10.2017		