




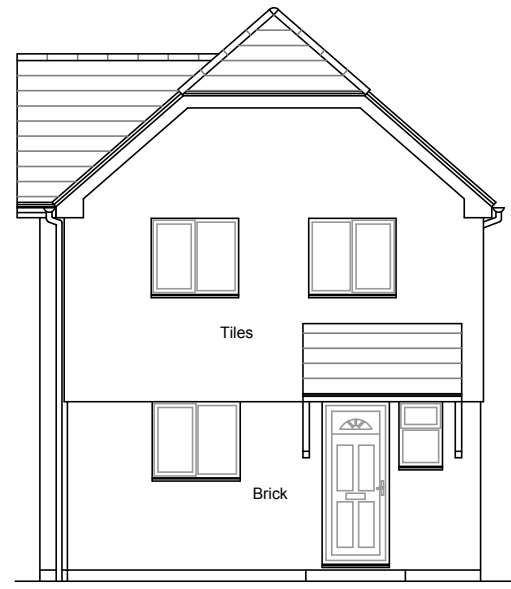


North Elevation –
(Front) 1:100

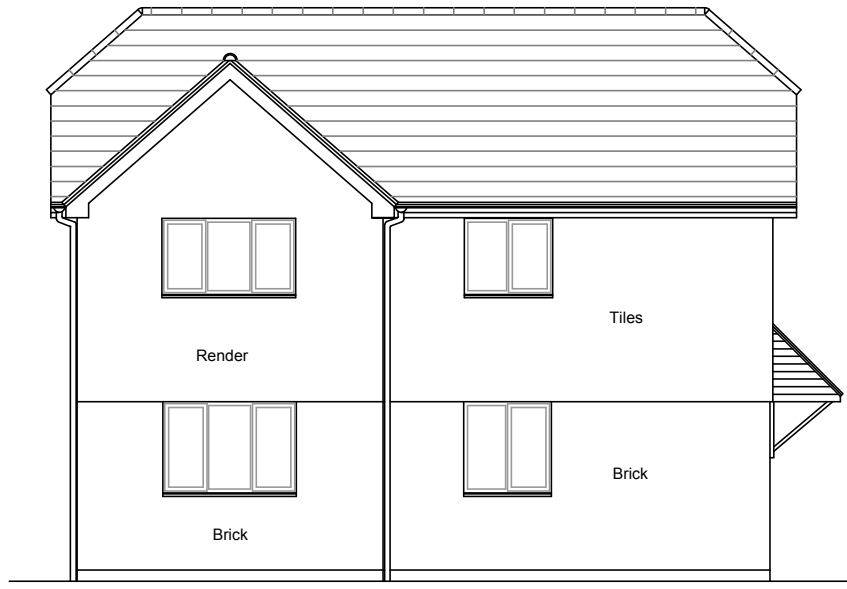


East Elevation –
(Side) 1:100

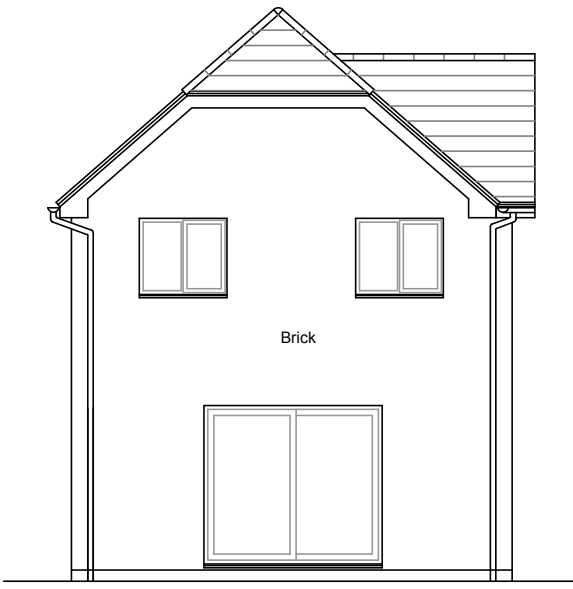

South Elevation –
(Rear) 1:100

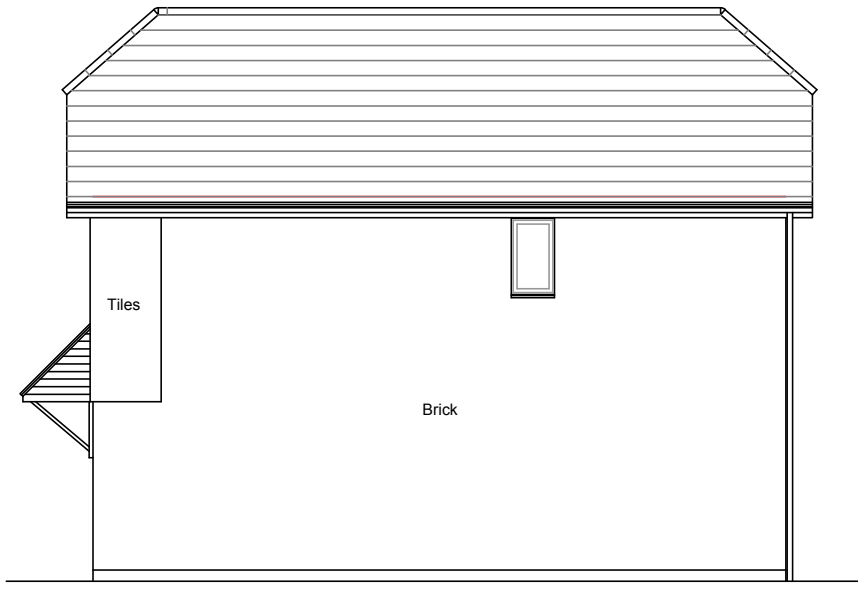


West Elevation –
(Side) 1:100

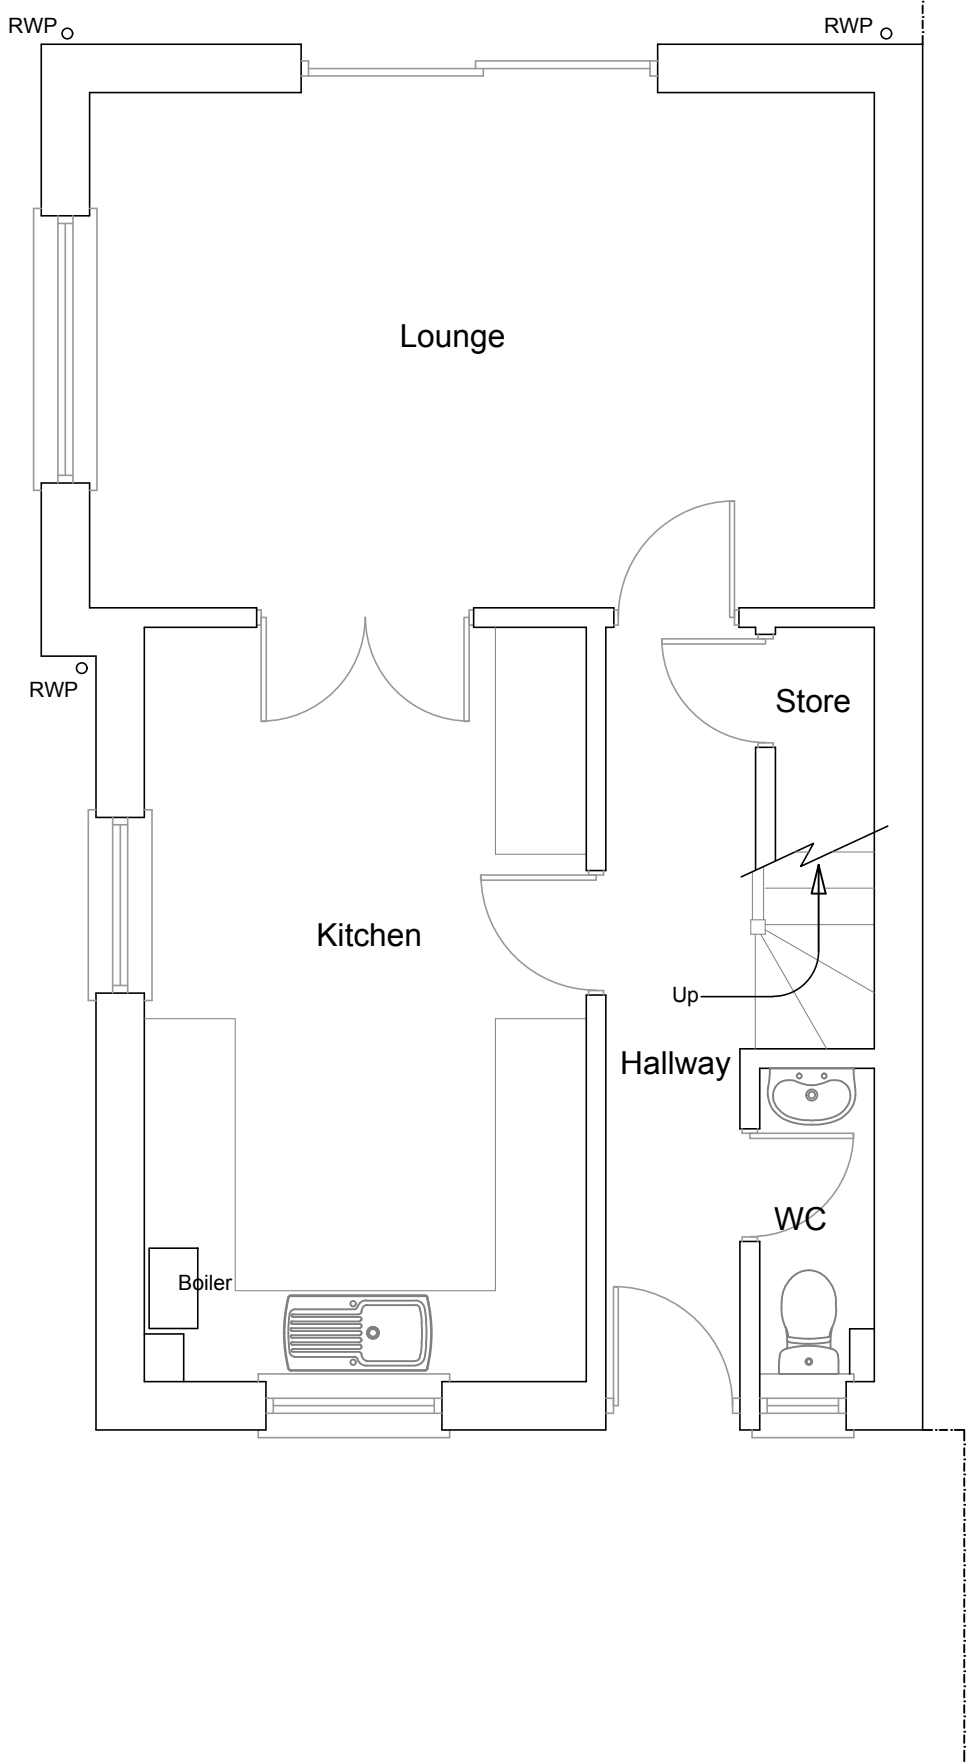


Ground Floor Plan
1:50


IC

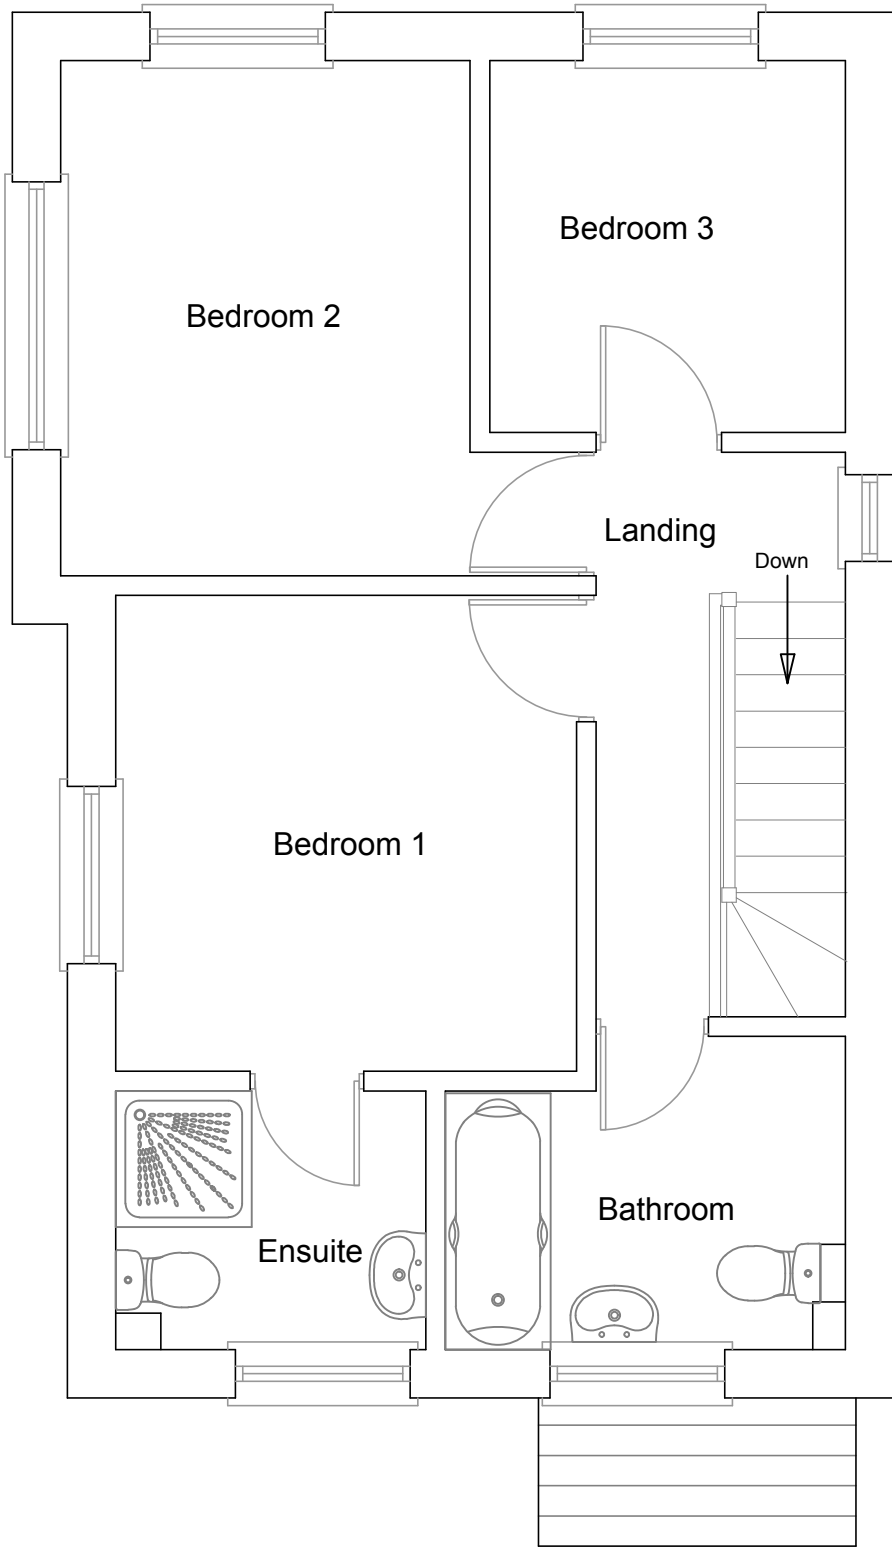

First Floor Plan
1:50

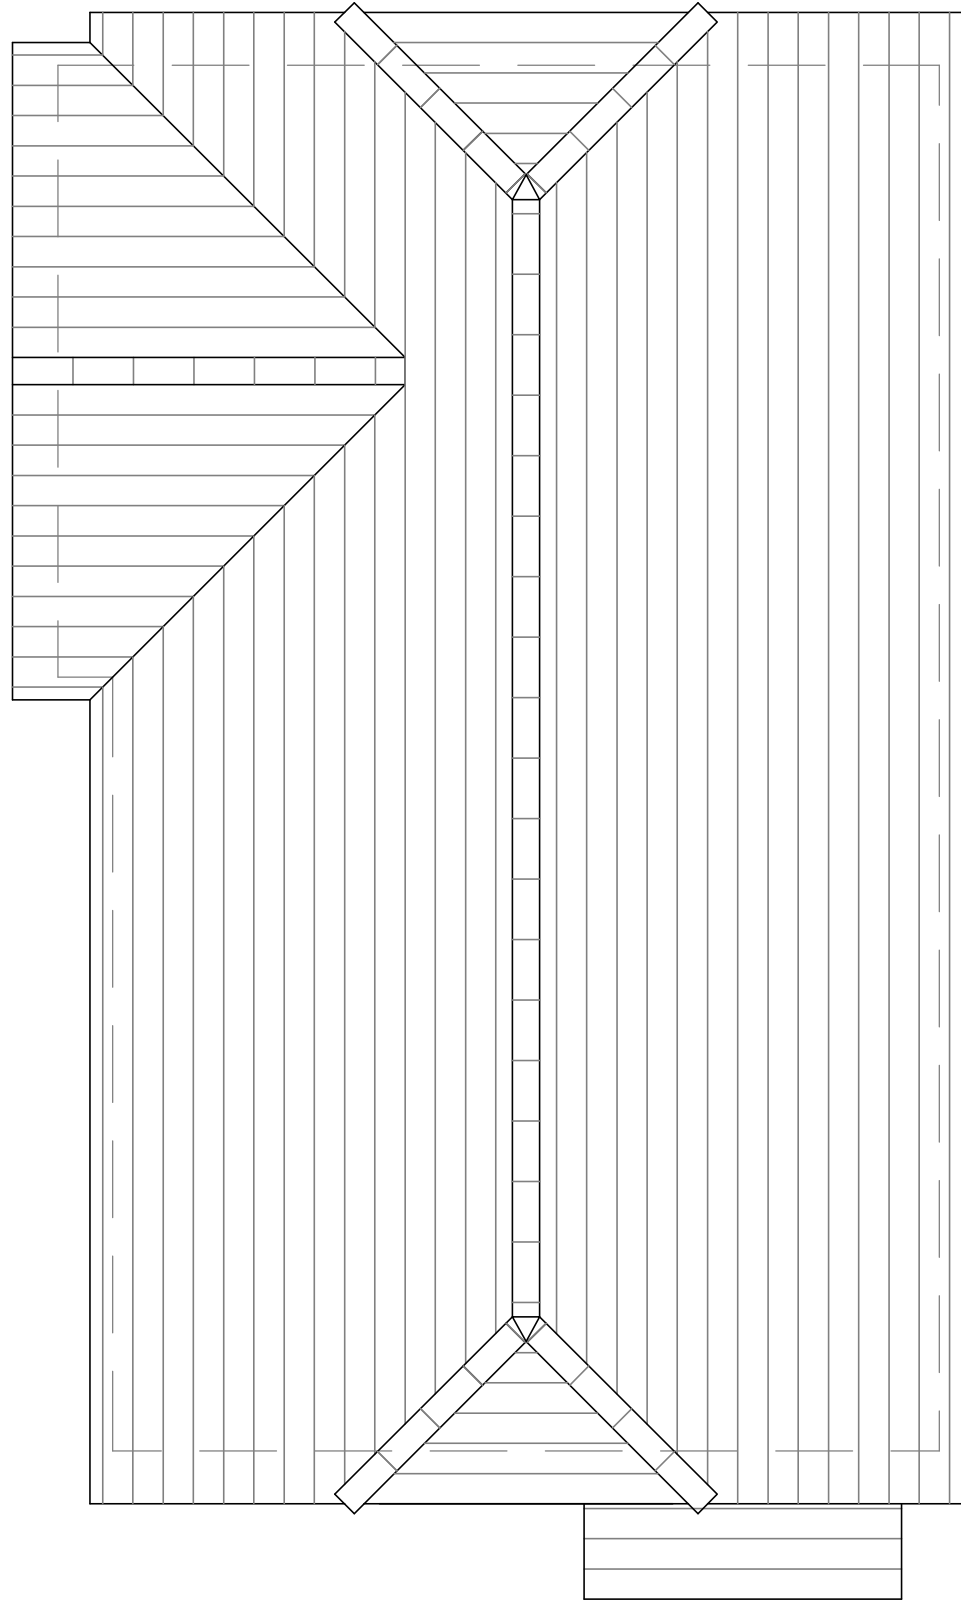

Roof Plan 1:50

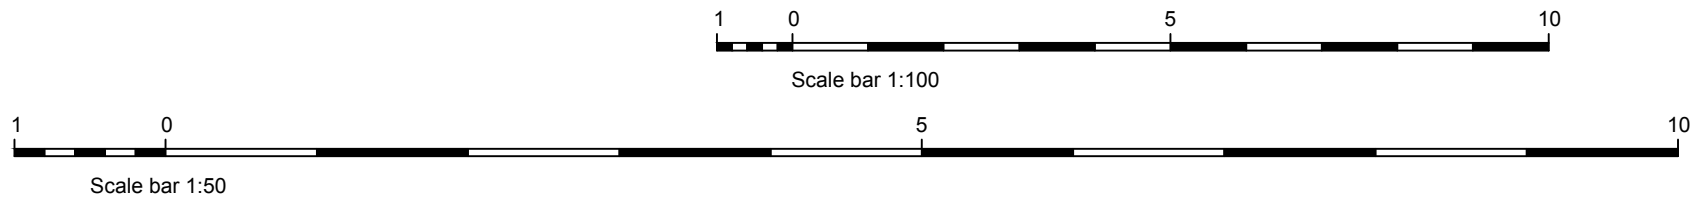

Notes:

Revisions:

This drawing is the property of Fuller Associates and is not to be copied reproduced, retained or disclosed to any unauthorised person either wholly or in part without prior consent. Do not scale from this drawing except for Planning purposes. Use all figured dimensions only. All figured dimensions to be checked on site prior to construction. All discrepancies, errors and omissions to be reported to Fuller Associates prior to construction. Layout and dimensions existing building to be checked on site.

Chartered Surveyors • Architectural Design

FULLER

ASSOCIATES

10-11 The Parade, Willowhayne Crescent,
East Preston, West Sussex BN16 1NS

tel: 01903 774754

email: architectural@fuller-associates.co.uk
www.fuller-associates.co.uk

Job Title

73 Lloyd Goring Close, Angmering

Client

Mr J Fillery

Drawing Name

Floor Plans and Elevations - Existing

Drawing Status

Planning

Drawn by ALP Date Jan 22

Checked by DF Date Jan 22

Drawing Scale

1:100, 1:50 at A1

Drawing No Status Revision

213091/ 01