



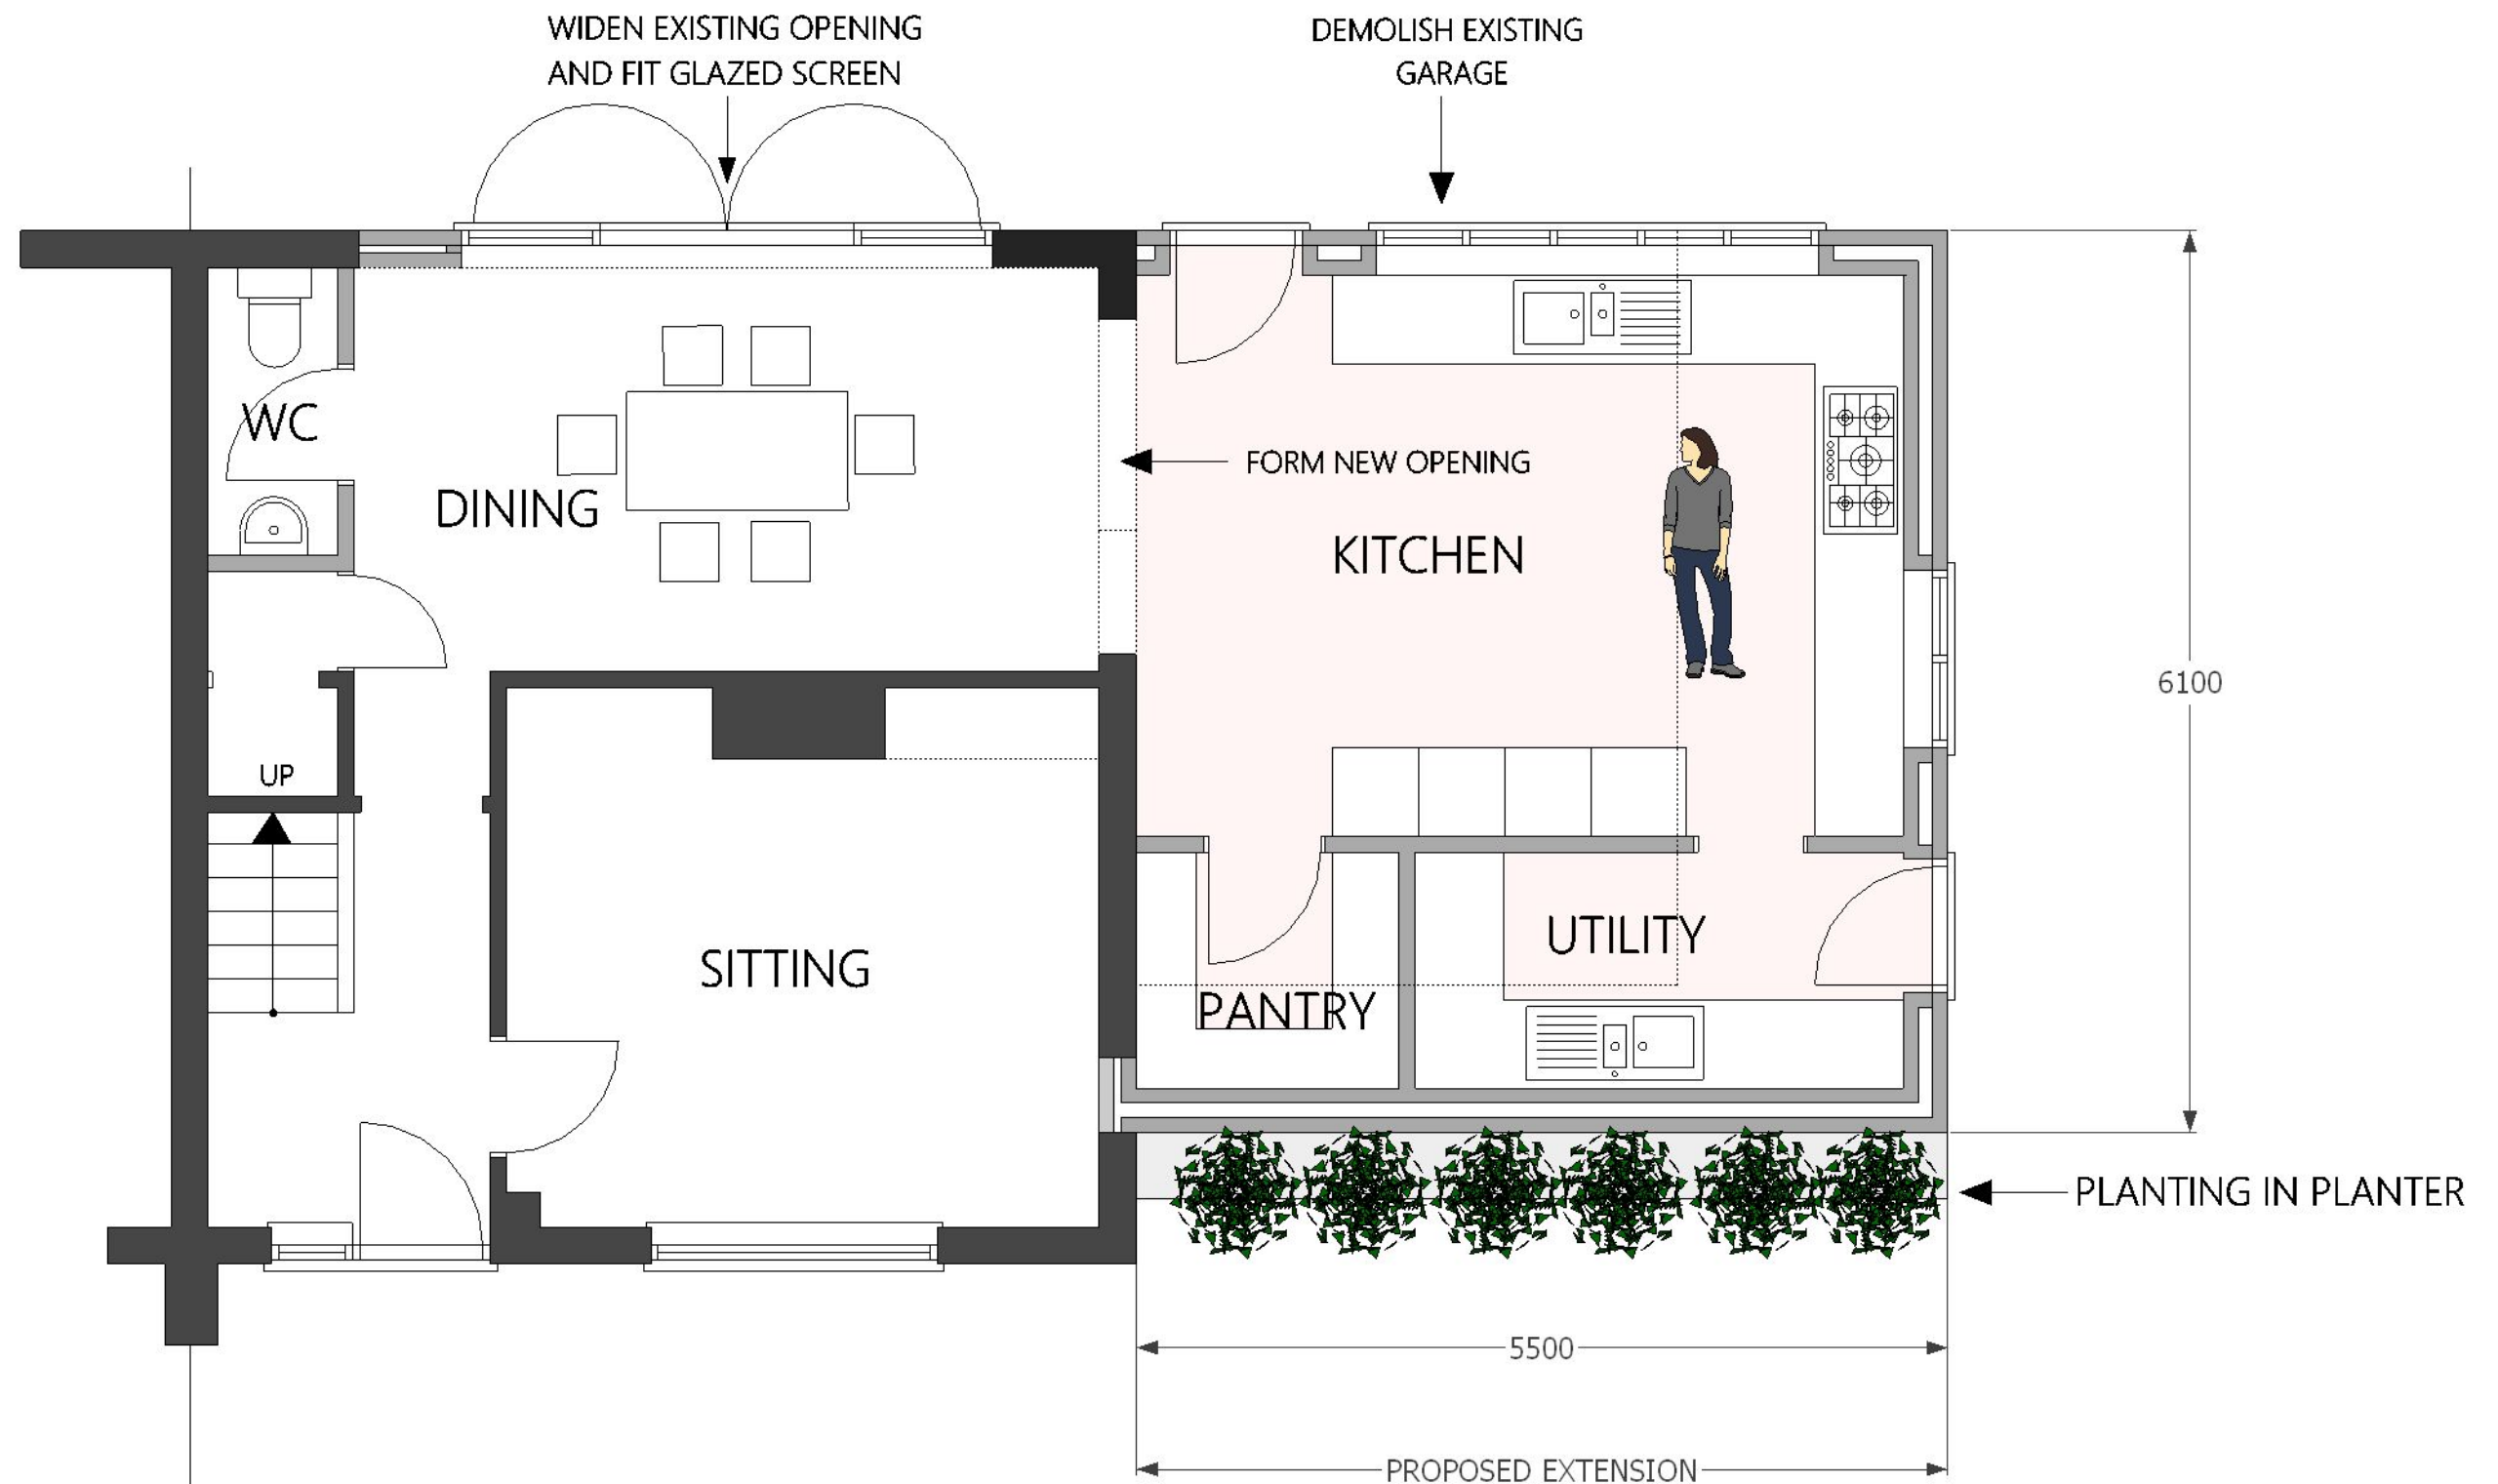

PROPOSED GROUND FLOOR PLAN

 

PETER ROBSON ARCHITECT

Long Meadow, The Lane,
Chichester, PO19 5PY

Tel; 01243 780224 Mob; 07497 006277 Email; robsonarchitect@gmail.com

DRAWING TITLE:

PROPOSED GROUND FLOOR PLAN

PROJECT:

PROPOSED EXTENSION AT 7 LLOYD GORING CLOSE, ANGMERING

CLIENT:

MR AND MRS PENN-BARWICK

DRAWING 1610-03

Scale: 1:50 @ A3

Date: DEC 2017

PLANNING DRAWING