


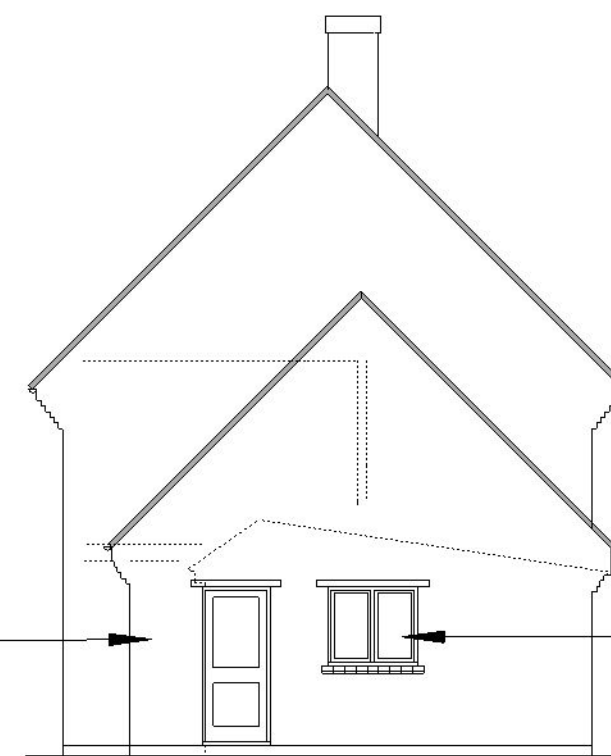

PROPOSED SOUTH ELEVATION




PROPOSED EAST ELEVATION

ROOFLIGHT

TILES TO MATCH EXISTING

BRICKS TO MATCH EXISTING

DOORS AND WINDOWS
TO MATCH EXISTING

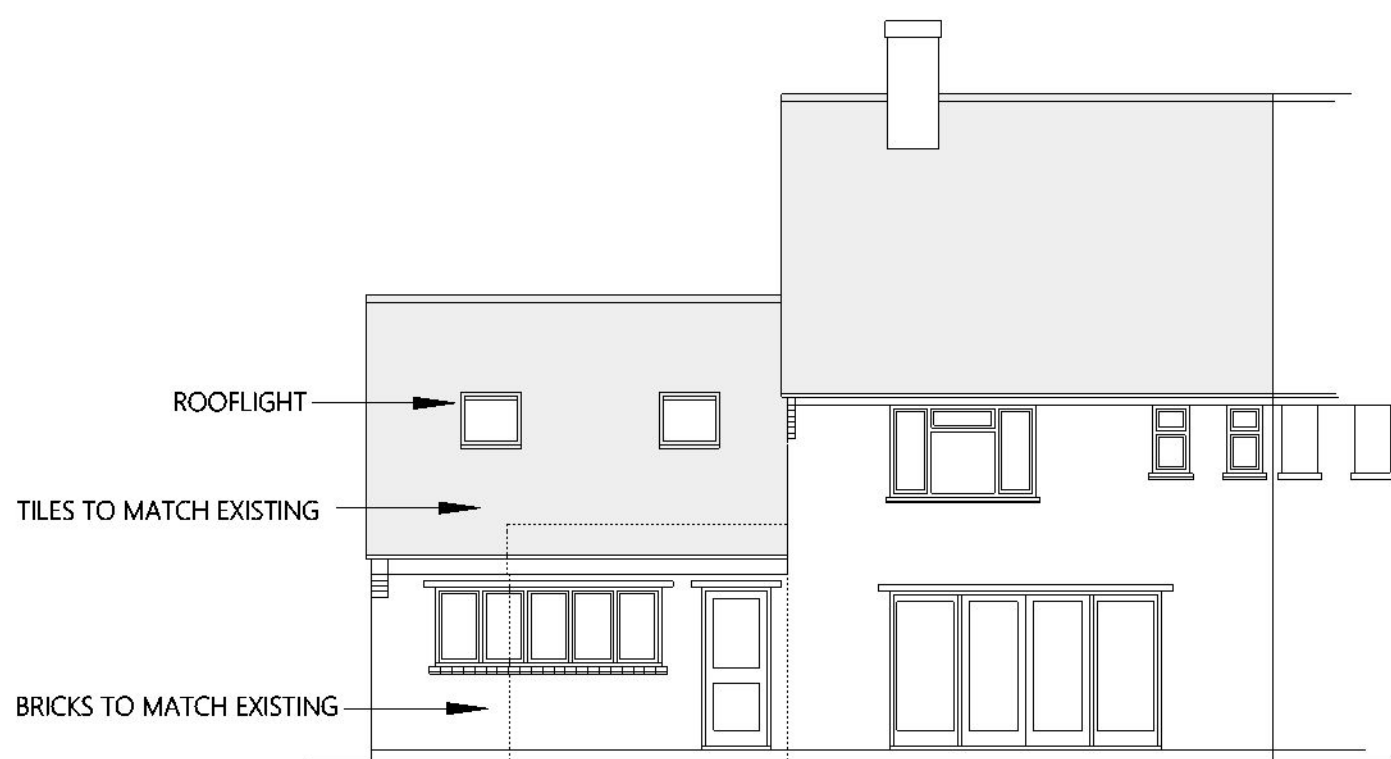


PROPOSED NORTH ELEVATION


ROOFLIGHT

TILES TO MATCH EXISTING

BRICKS TO MATCH EXISTING

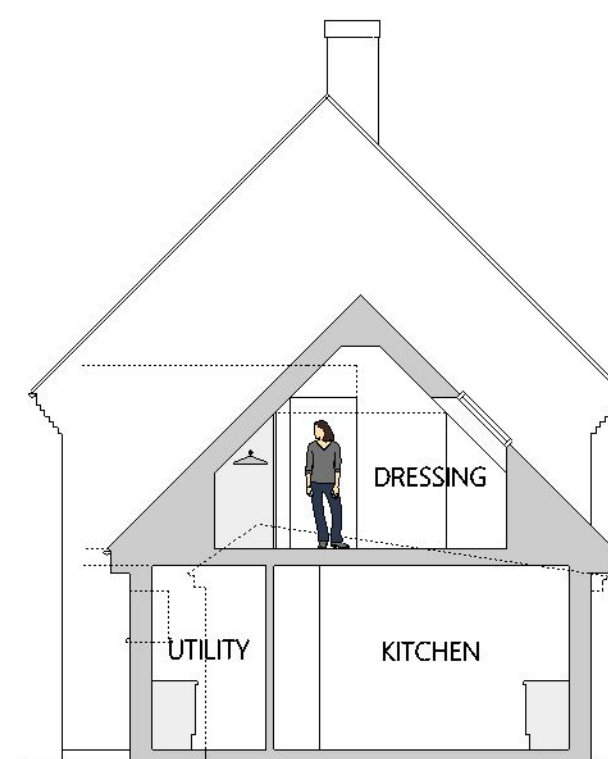

SECTION THRO DRESSING AREA

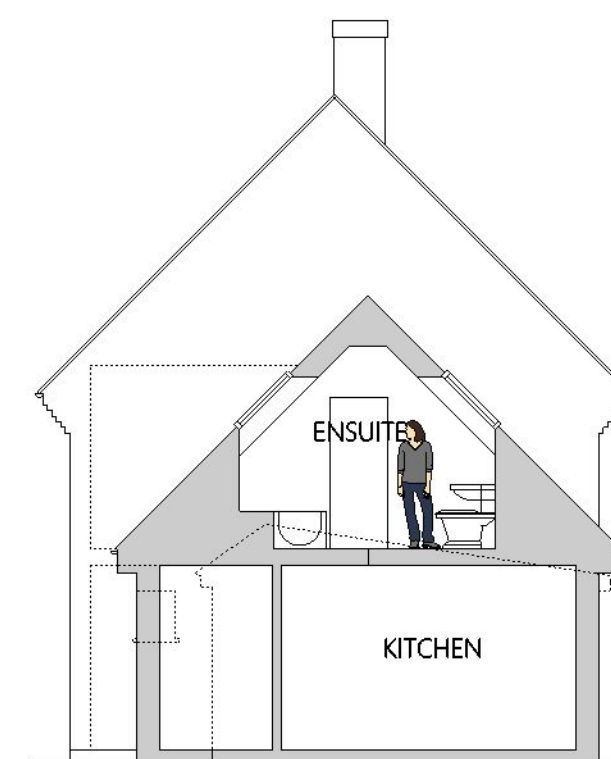

SECTION THRO ENSUITE

PETER ROBSON ARCHITECT

Long Meadow, The Lane,
Chichester, PO19 5PY

Tel; 01243 780224 Mob; 07497 006277 Email; robsonarchitect@gmail.com

DRAWING TITLE:

PROPOSED ELEVATIONS AND SECTION

PROJECT:

PROPOSED EXTENSION AT 7 LLOYD GORING CLOSE, ANGMERING

CLIENT:

MR AND MRS PENN-BARWICK

DRAWING 1610-05

Scale: 1:100 @ A3

Rev

Date: DEC 2017

PLANNING DRAWING