



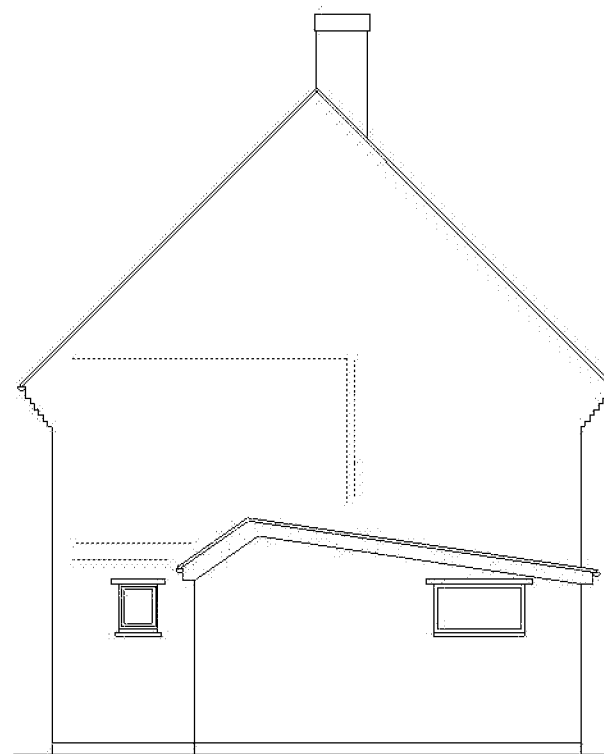


SOUTH ELEVATION

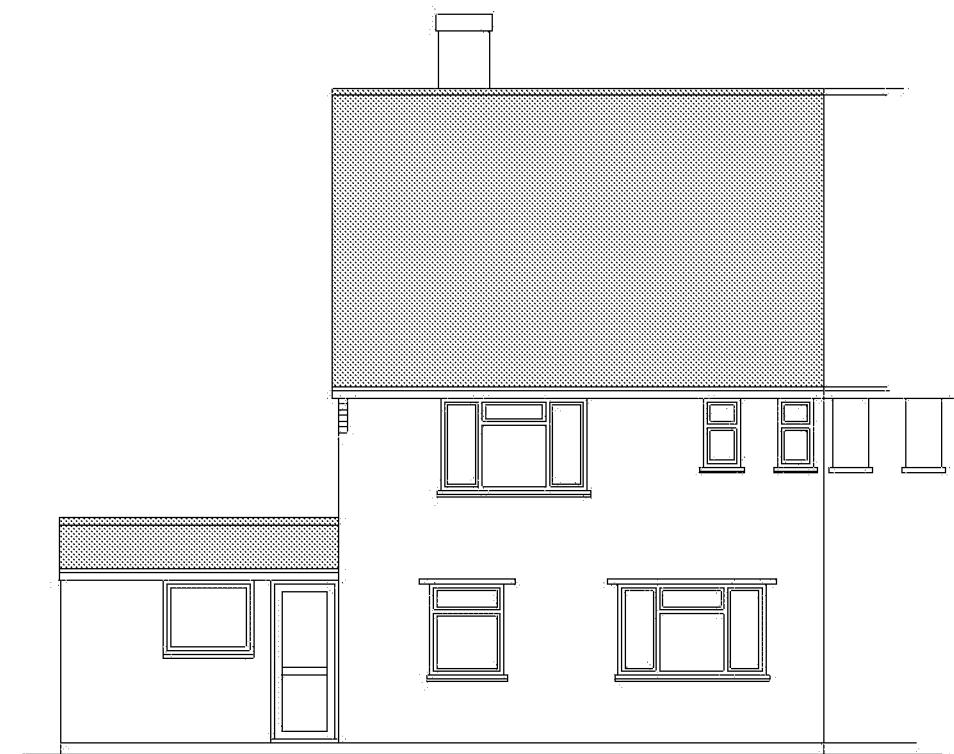


EAST ELEVATION




NORTH ELEVATION

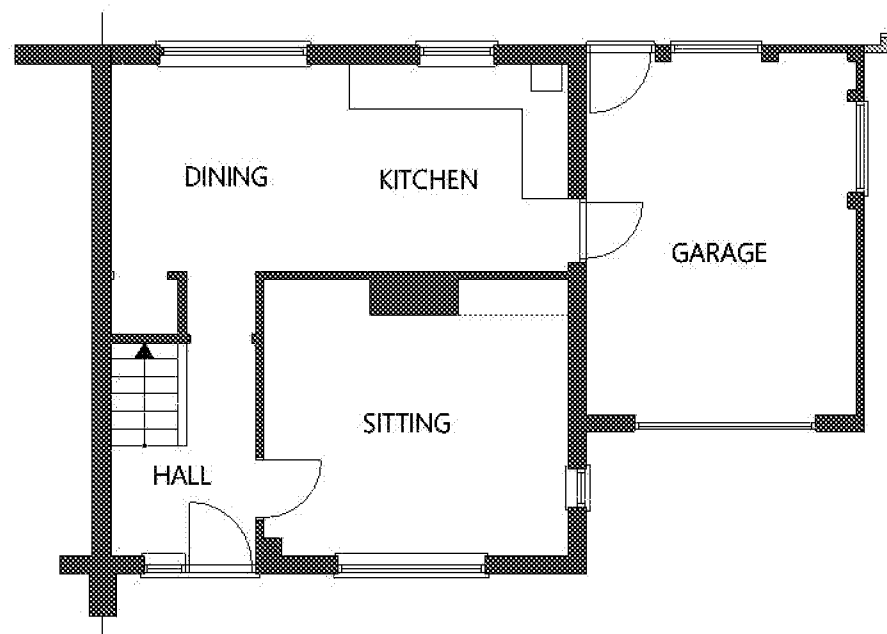

EXISTING GROUND FLOOR PLAN

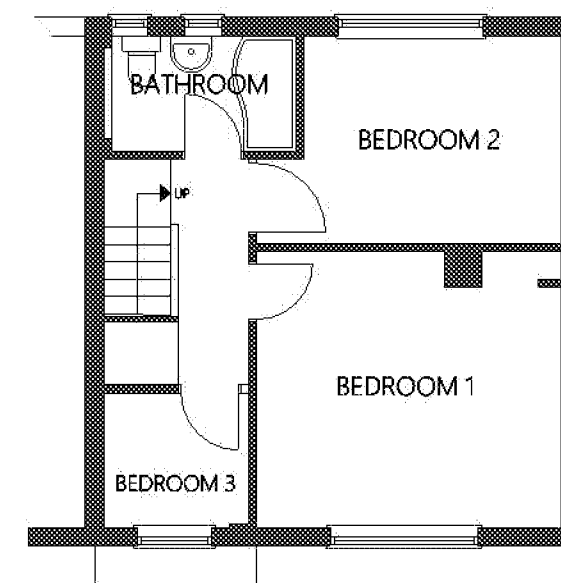

EXISTING FIRST FLOOR PLAN

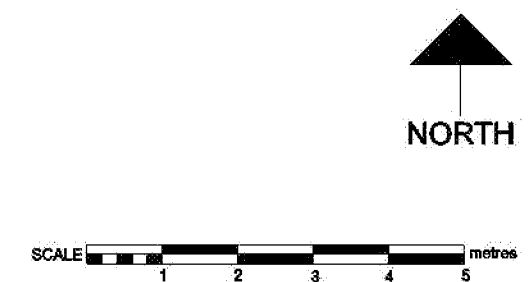

PETER ROBSON ARCHITECT

Long Meadow, The Lane,
Chichester, PO19 5PY

Tel; 01243 780224 Mob; 07497 006277 Email; robsonarchitect@gmail.com

DRAWING TITLE:

EXISTING FLOOR PLANS

PROJECT:

PROPOSED EXTENSION AT 7 LLOYD GORING CLOSE, ANGMERING

CLIENT:

MR AND MRS PENN-BARWICK

DRAWING 1610-02 A

Scale: 1:100 @ A3

Rev A AMEND KITCHEN WINDOWS
15-3-2018

Date: DEC 2017

PLANNING DRAWING