



otherwise noted all dimensions are given in millimetres
All dimensions must be verified on site before the commencement of work or the fabrication of any item. Any discrepancies must be reported to the Architect.
All risks assumed to comply with the designers responsibility under the Construction (Design Management) Regulations 1994


The Roundstone (PH)
(Existing Building)

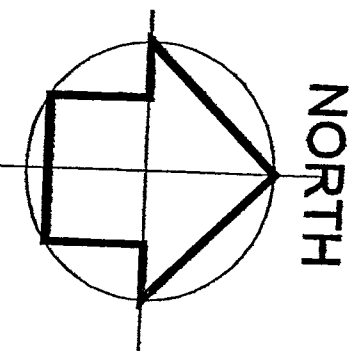

GROUND FLOOR PLAN

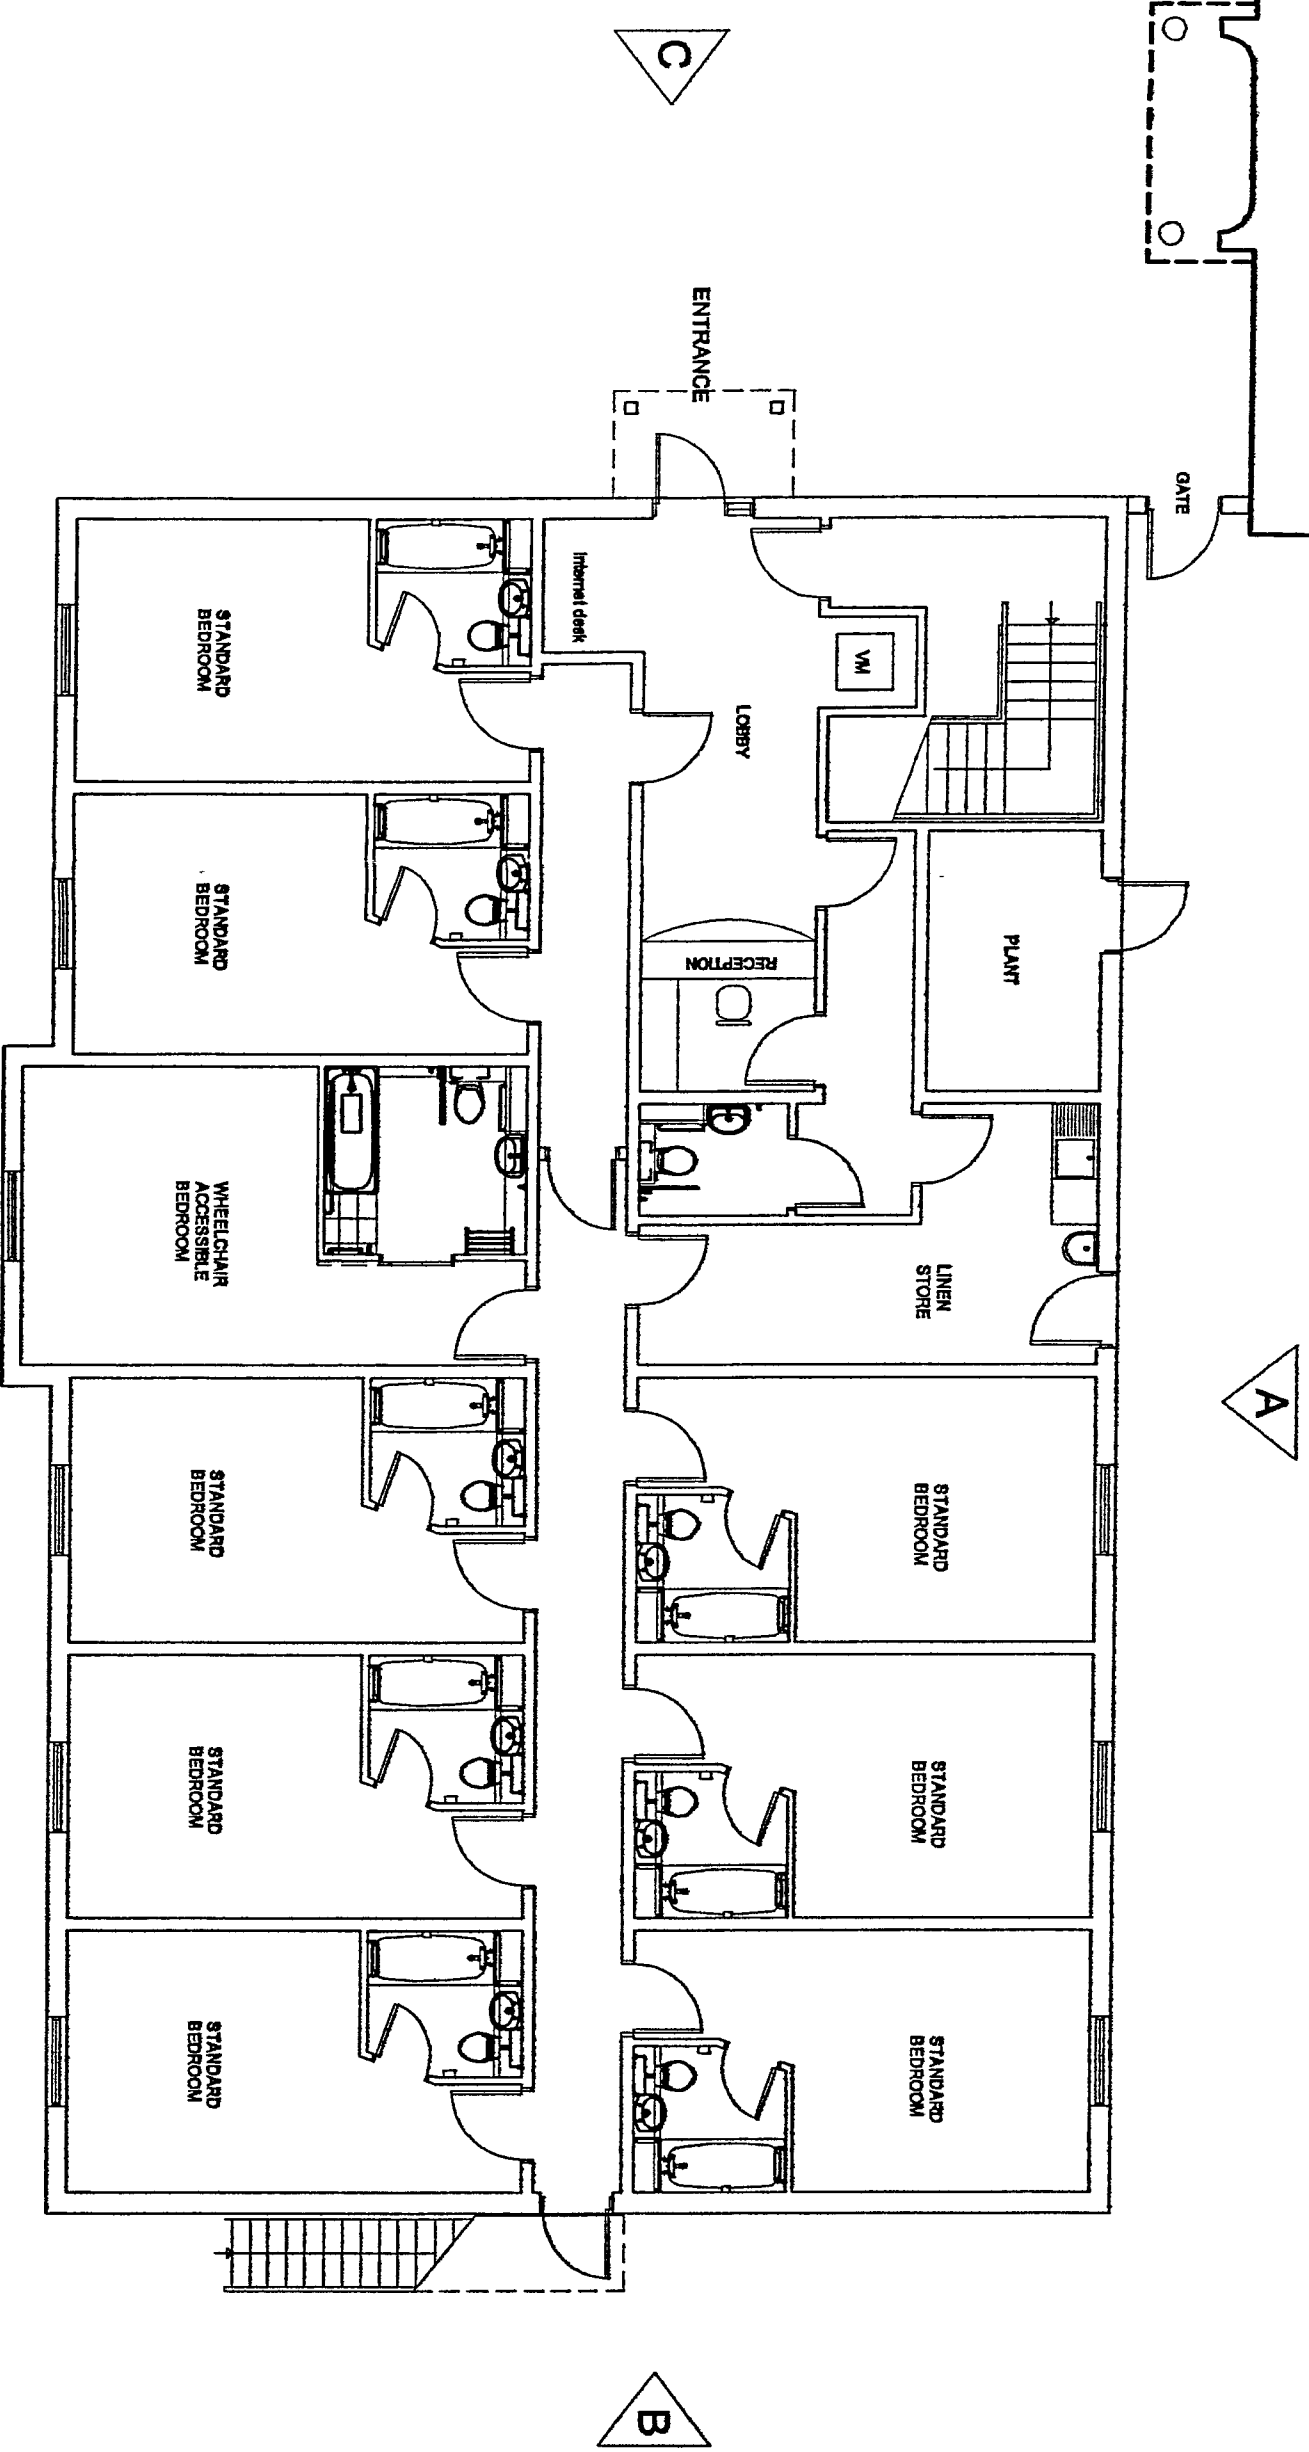

FIRST FLOOR PLAN

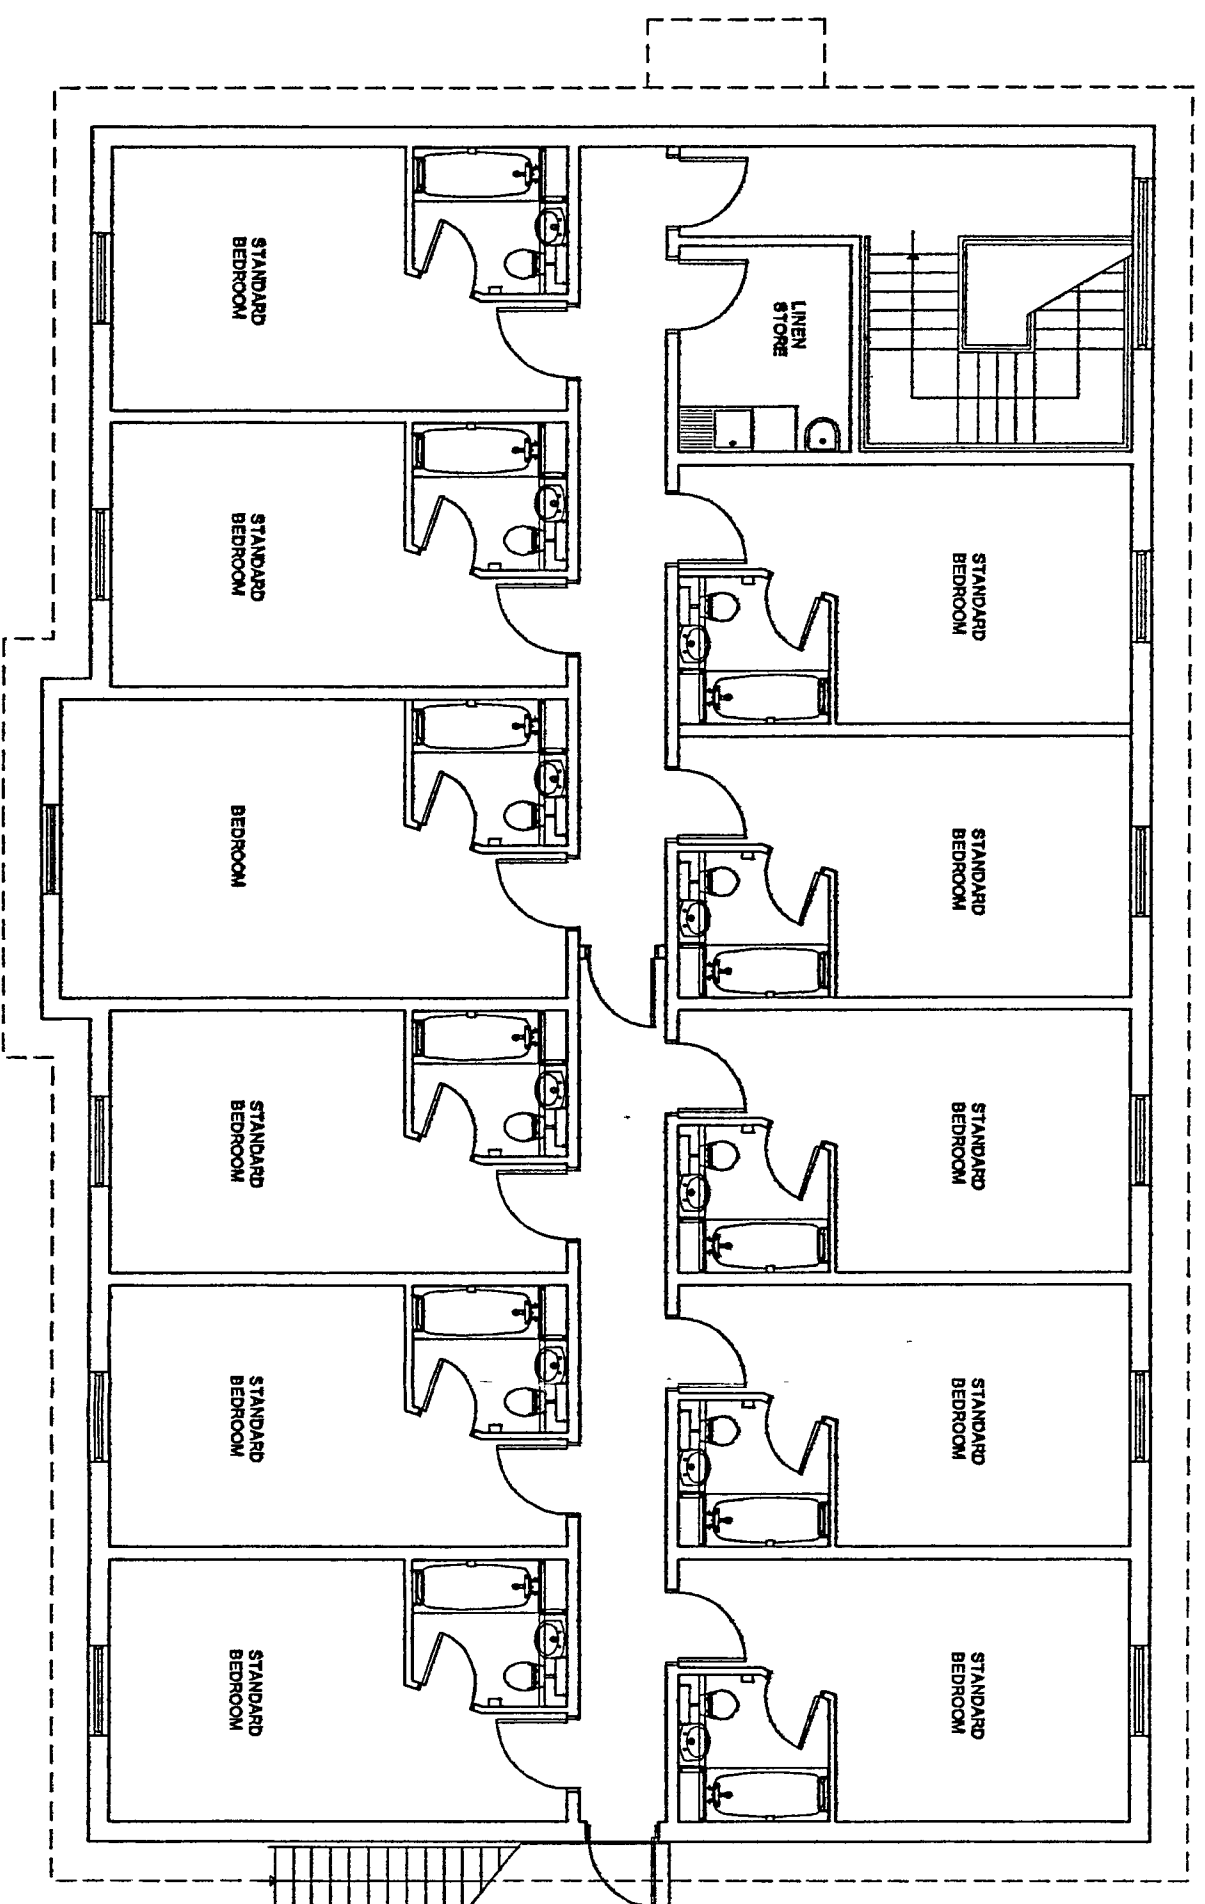

ARUN DISTRICT COUNCIL			
No.	A	202	06
RECEIVED	19.12.06		



Scurr + Partners Limited
The Tide Barn
Happisburgh Farm Road
Happisburgh, Norfolk, UK
IP13 9JL
Tel: 01493 733444
Fax: 01493 733444
Email: scurr@scurre.co.uk
web: scurre.co.uk

scurre

drawn by: CJH
checked/approved: [Signature]
date: DEC 2006
scale: 1:100@A1

project title:
PREMIER TRAVEL INN
THE ROUNDSTONE
LITTLEHAMPTON

dwg desc:
PROPOSED FLOOR PLANS
PT1 20 BEDROOM BOLT ON

dwg no: 4542-P-02
rev: A

© Copyright Scurr and Partners Ltd.