




DO NOT SCALE FROM THIS DRAWING - USE FIGURES UNLESS OTHERWISE NOTED
All dimensions must be verified on site before the commencement of work or the publication of any item. Any discrepancies must be reported to the Architect.
All risks assessed to comply with the designers responsibility under the Construction (Design Management) Regulations 1994

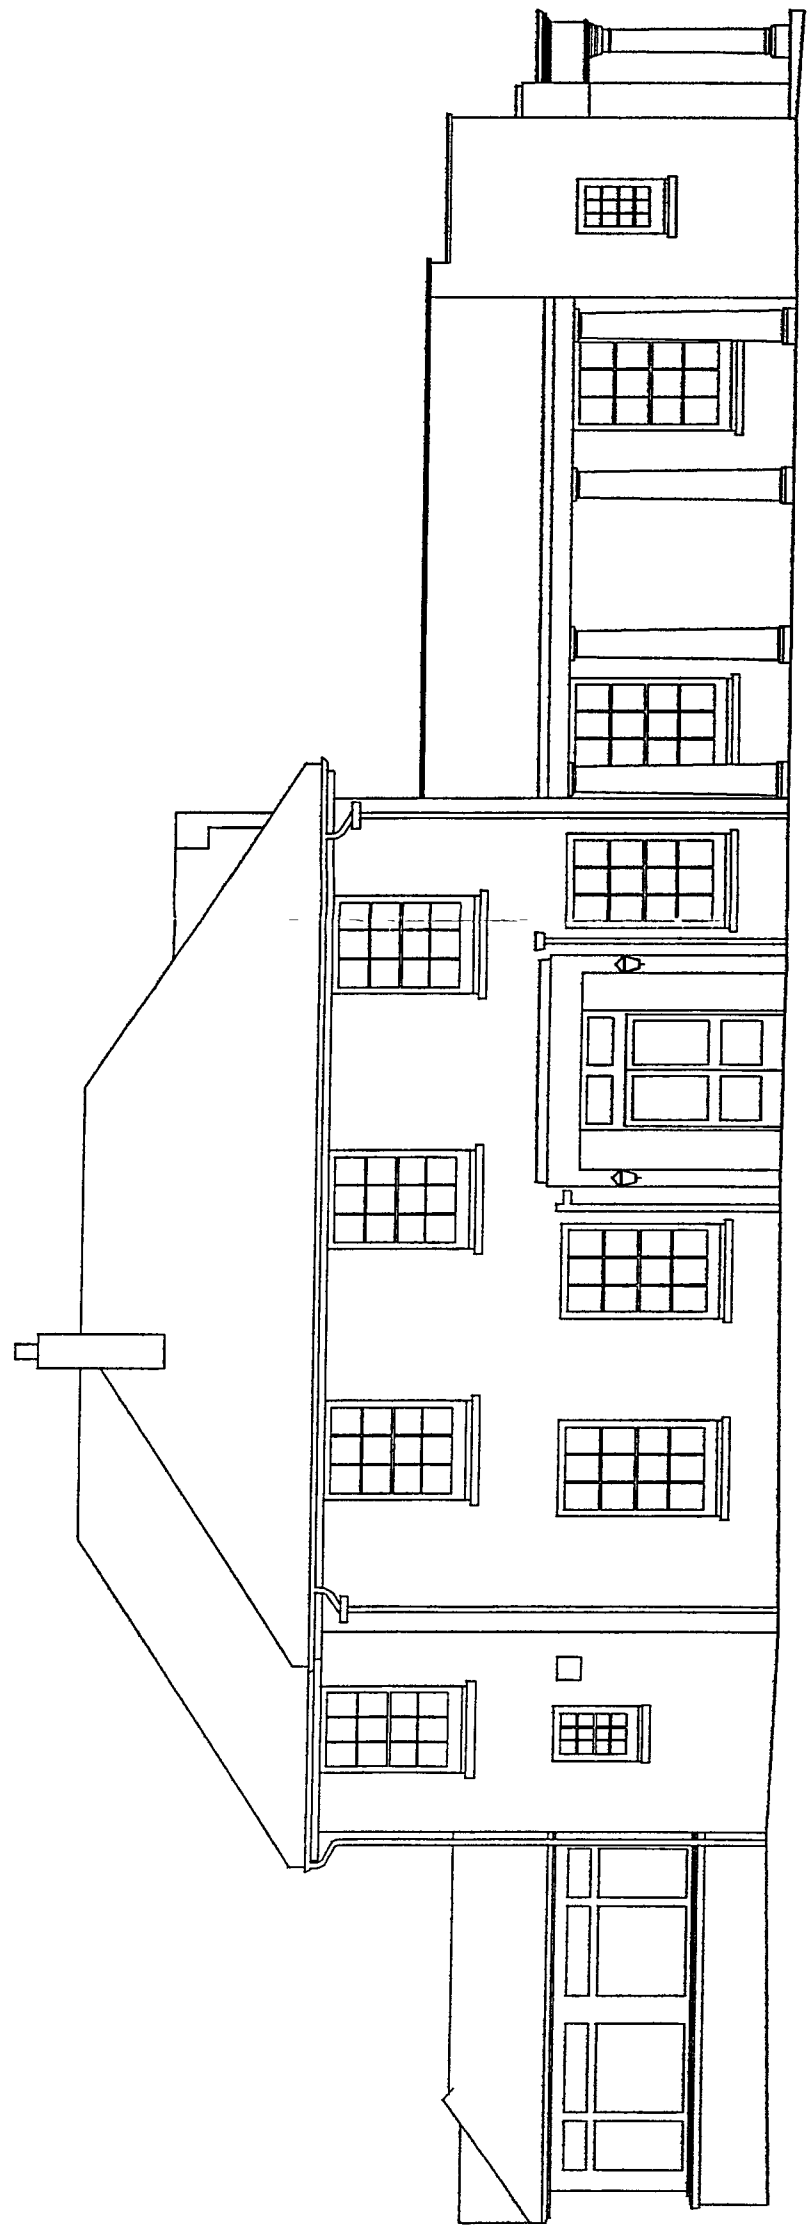


WEST ELEVATION

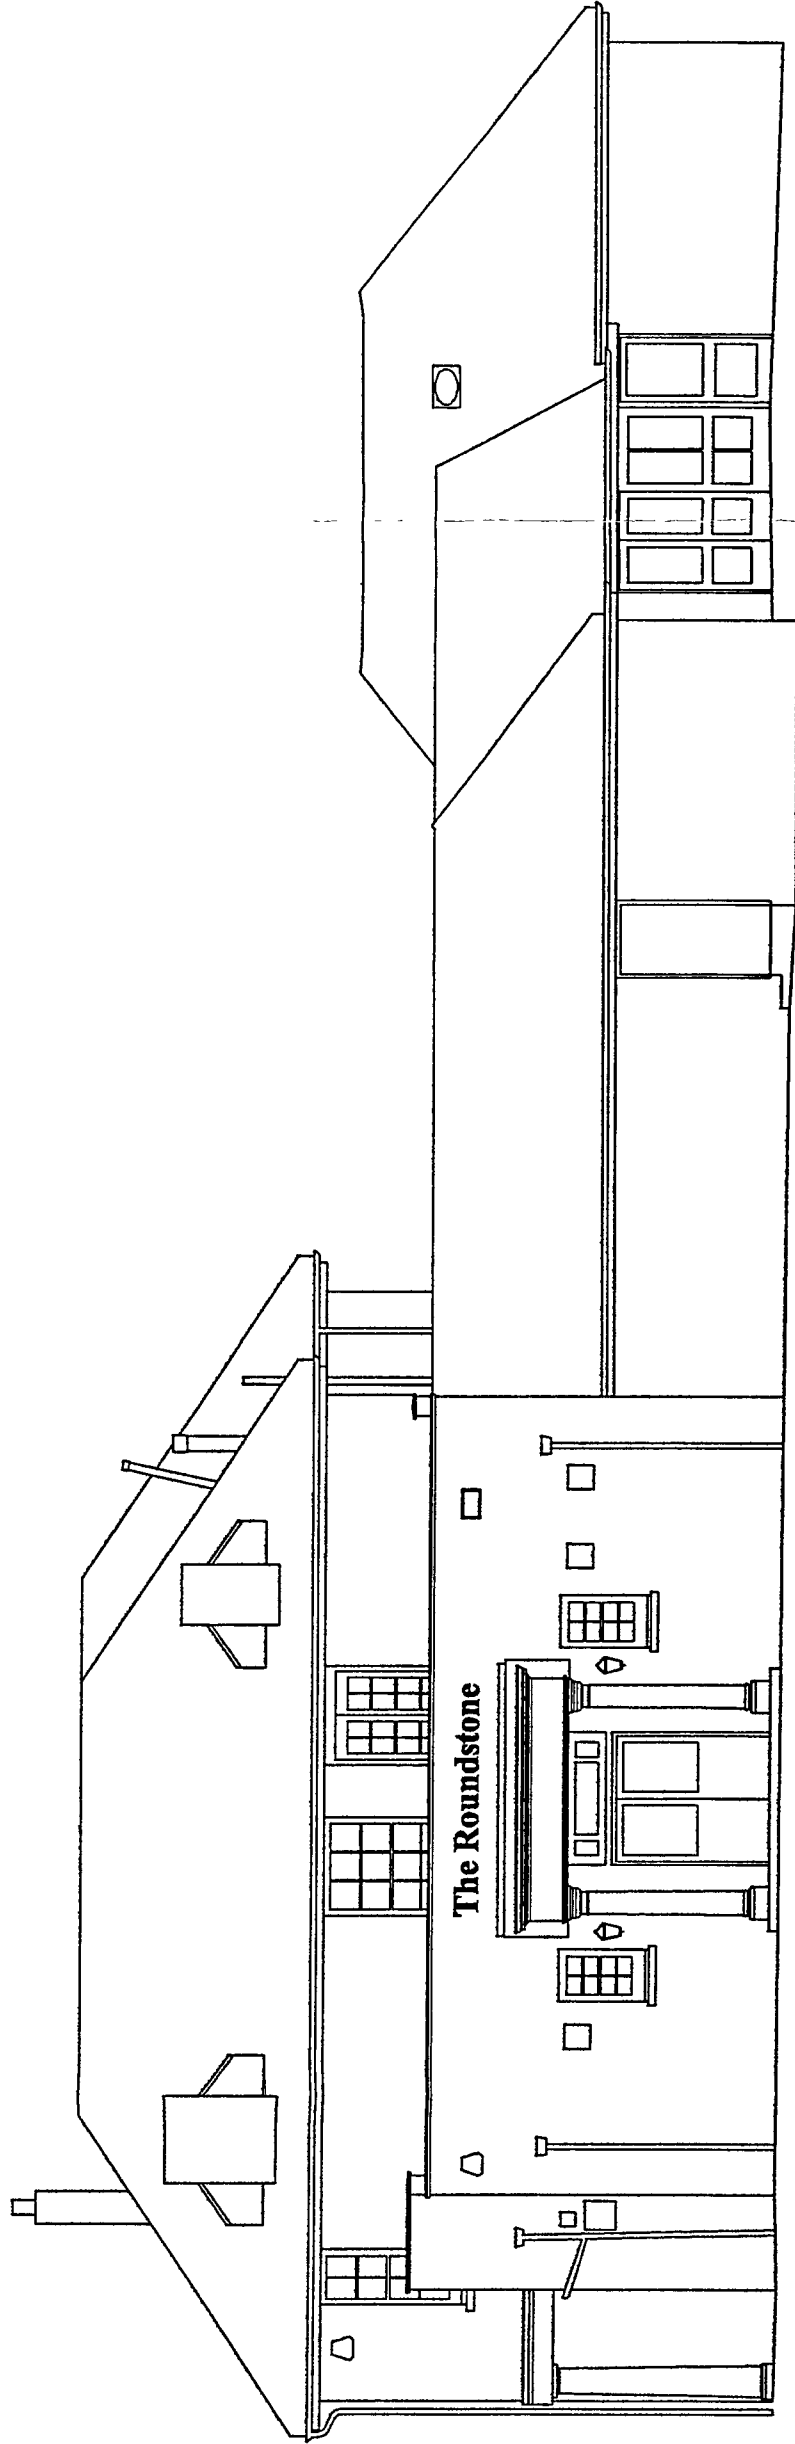

SOUTH ELEVATION

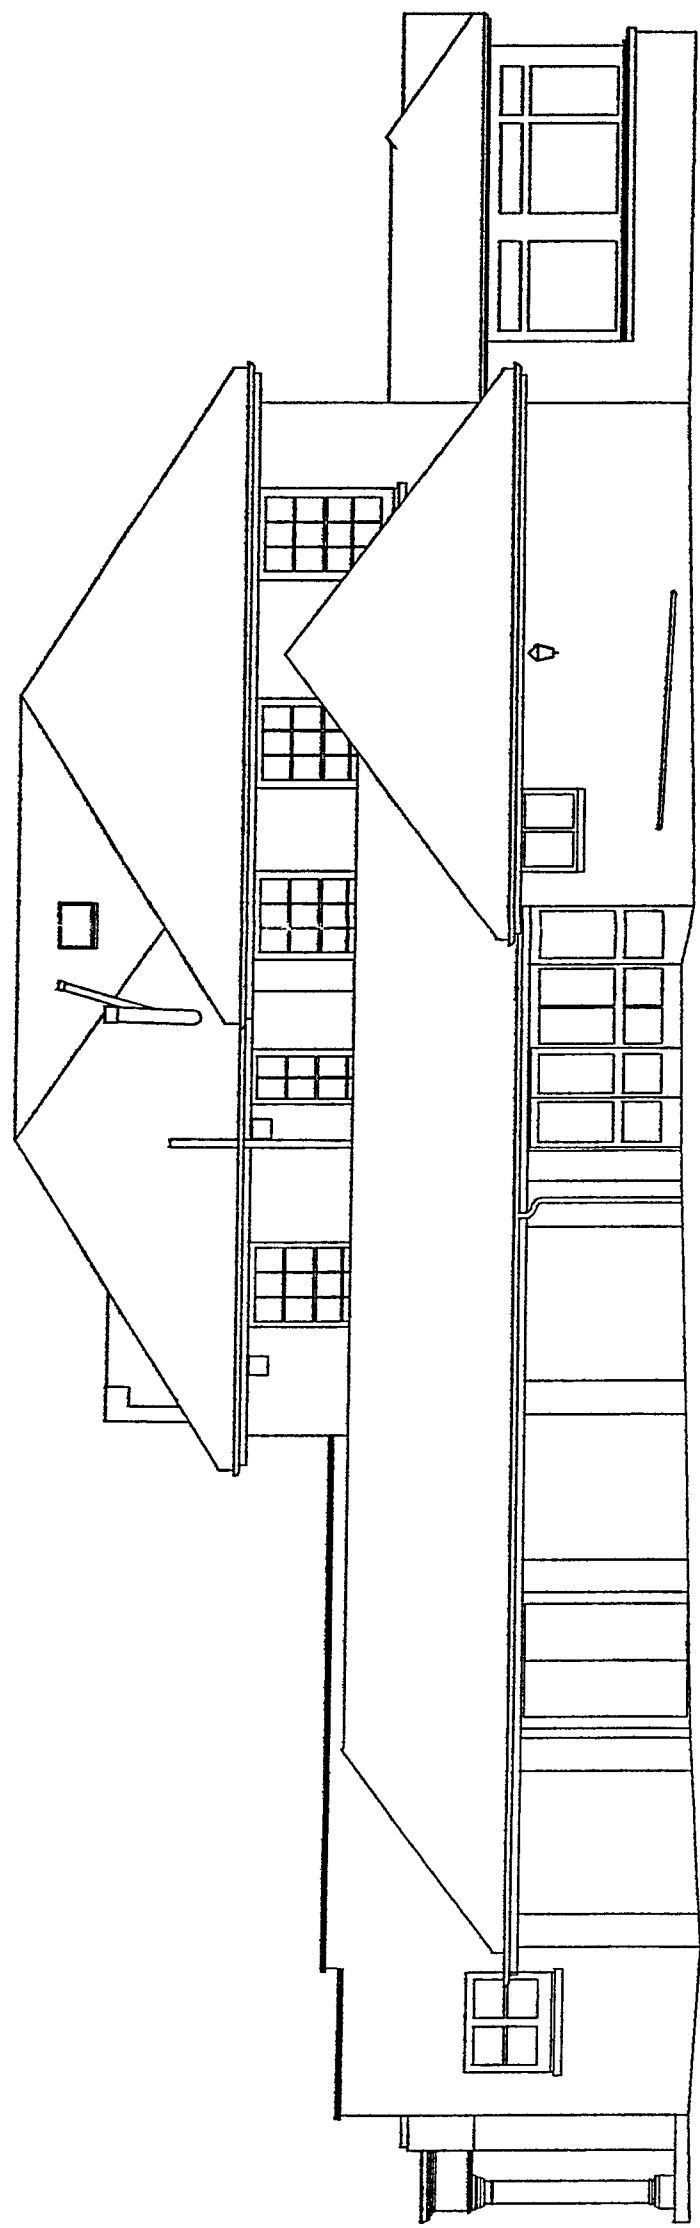


EAST ELEVATION

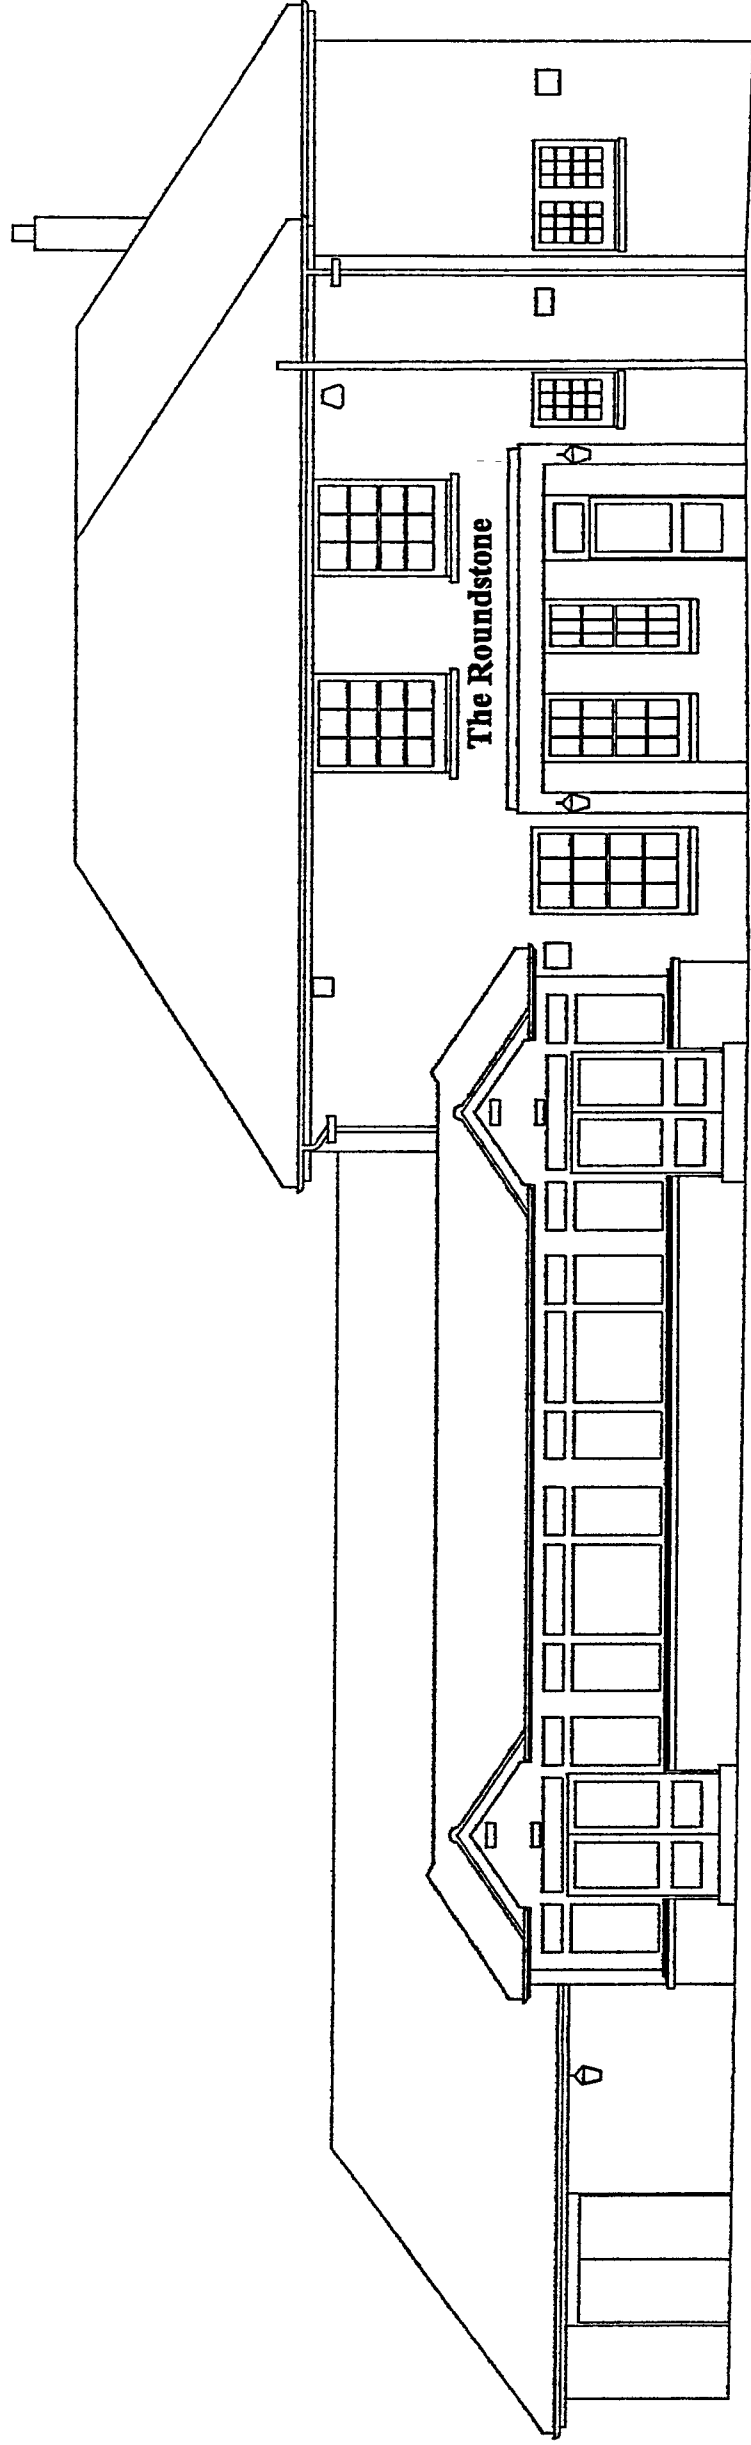

NORTH ELEVATION

A	PLANNING APPLICATION	CJH	15.12.08
rev:	revised notes:	by:	date:
01/01/09			

PLANNING

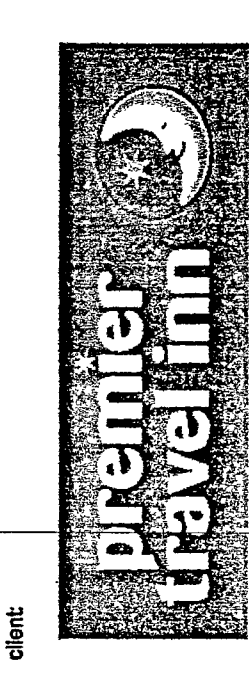

Scurr + Partners Limited The Tilted Barn Hampdenbury Farm Hampdenbury, Essex, S.S.17 9DA Tel: 01440 1582 733333 Fax: 01440 1582 733444 Email: scurr@scurr.co.uk www.scurr.co.uk	Scurr + Partners Limited The Tilted Barn Hampdenbury Farm Hampdenbury, Essex, S.S.17 9DA Tel: 01440 1582 733333 Fax: 01440 1582 733444 Email: scurr@scurr.co.uk www.scurr.co.uk
--	--

drawn by:	checked/checked	scale:
CJH	DEC 2008	1:1000/A1

project title:	project managers
PREMIER TRAVEL INN THE ROUNDSTONE LITTLEHAMPTON	

drawn no:	rev:
4542-P-03	A

ARUN DISTRICT COUNCIL	No.	A	308	06
RECEIVED	19.12.06			