

A 202 06
REVISION AMENDMENT

31/08/07

This drawing is the copyright of Axom Architects.


The contractor is to check all site dimensions and levels before work starts. Do not scale from drawings. Notify architect of any discrepancies.

This drawing must be read with and checked against all structural and other specialist drawings, specification and bills of quantities. Notify architect of any discrepancies.


The contractor is to comply with all current British Standards and Building Regulations whether or not specifically stated on these drawings.

SYMBOLS

	FD605 1 hour fire door set + smoke seal
	FD305 self closing half hour fire door set + smoke seal
	FD305 half hour fire door set + smoke seal
	Fire Door Keep Shut Sign
	Fire Door Keep Locked Shut Sign
	Push Bar to Open Sign
	Vision Panel
	Push Bar
	Electro Magnetic Hold Open Device
	Room Number
	Door Number
	Window Number
	Resilient bar side of wall
	Door Type
	Stub stack
	Soil pipe
	Rain water down pipe & trap gully with rodding access
	Movement joint in masonry
	Cavity barrier

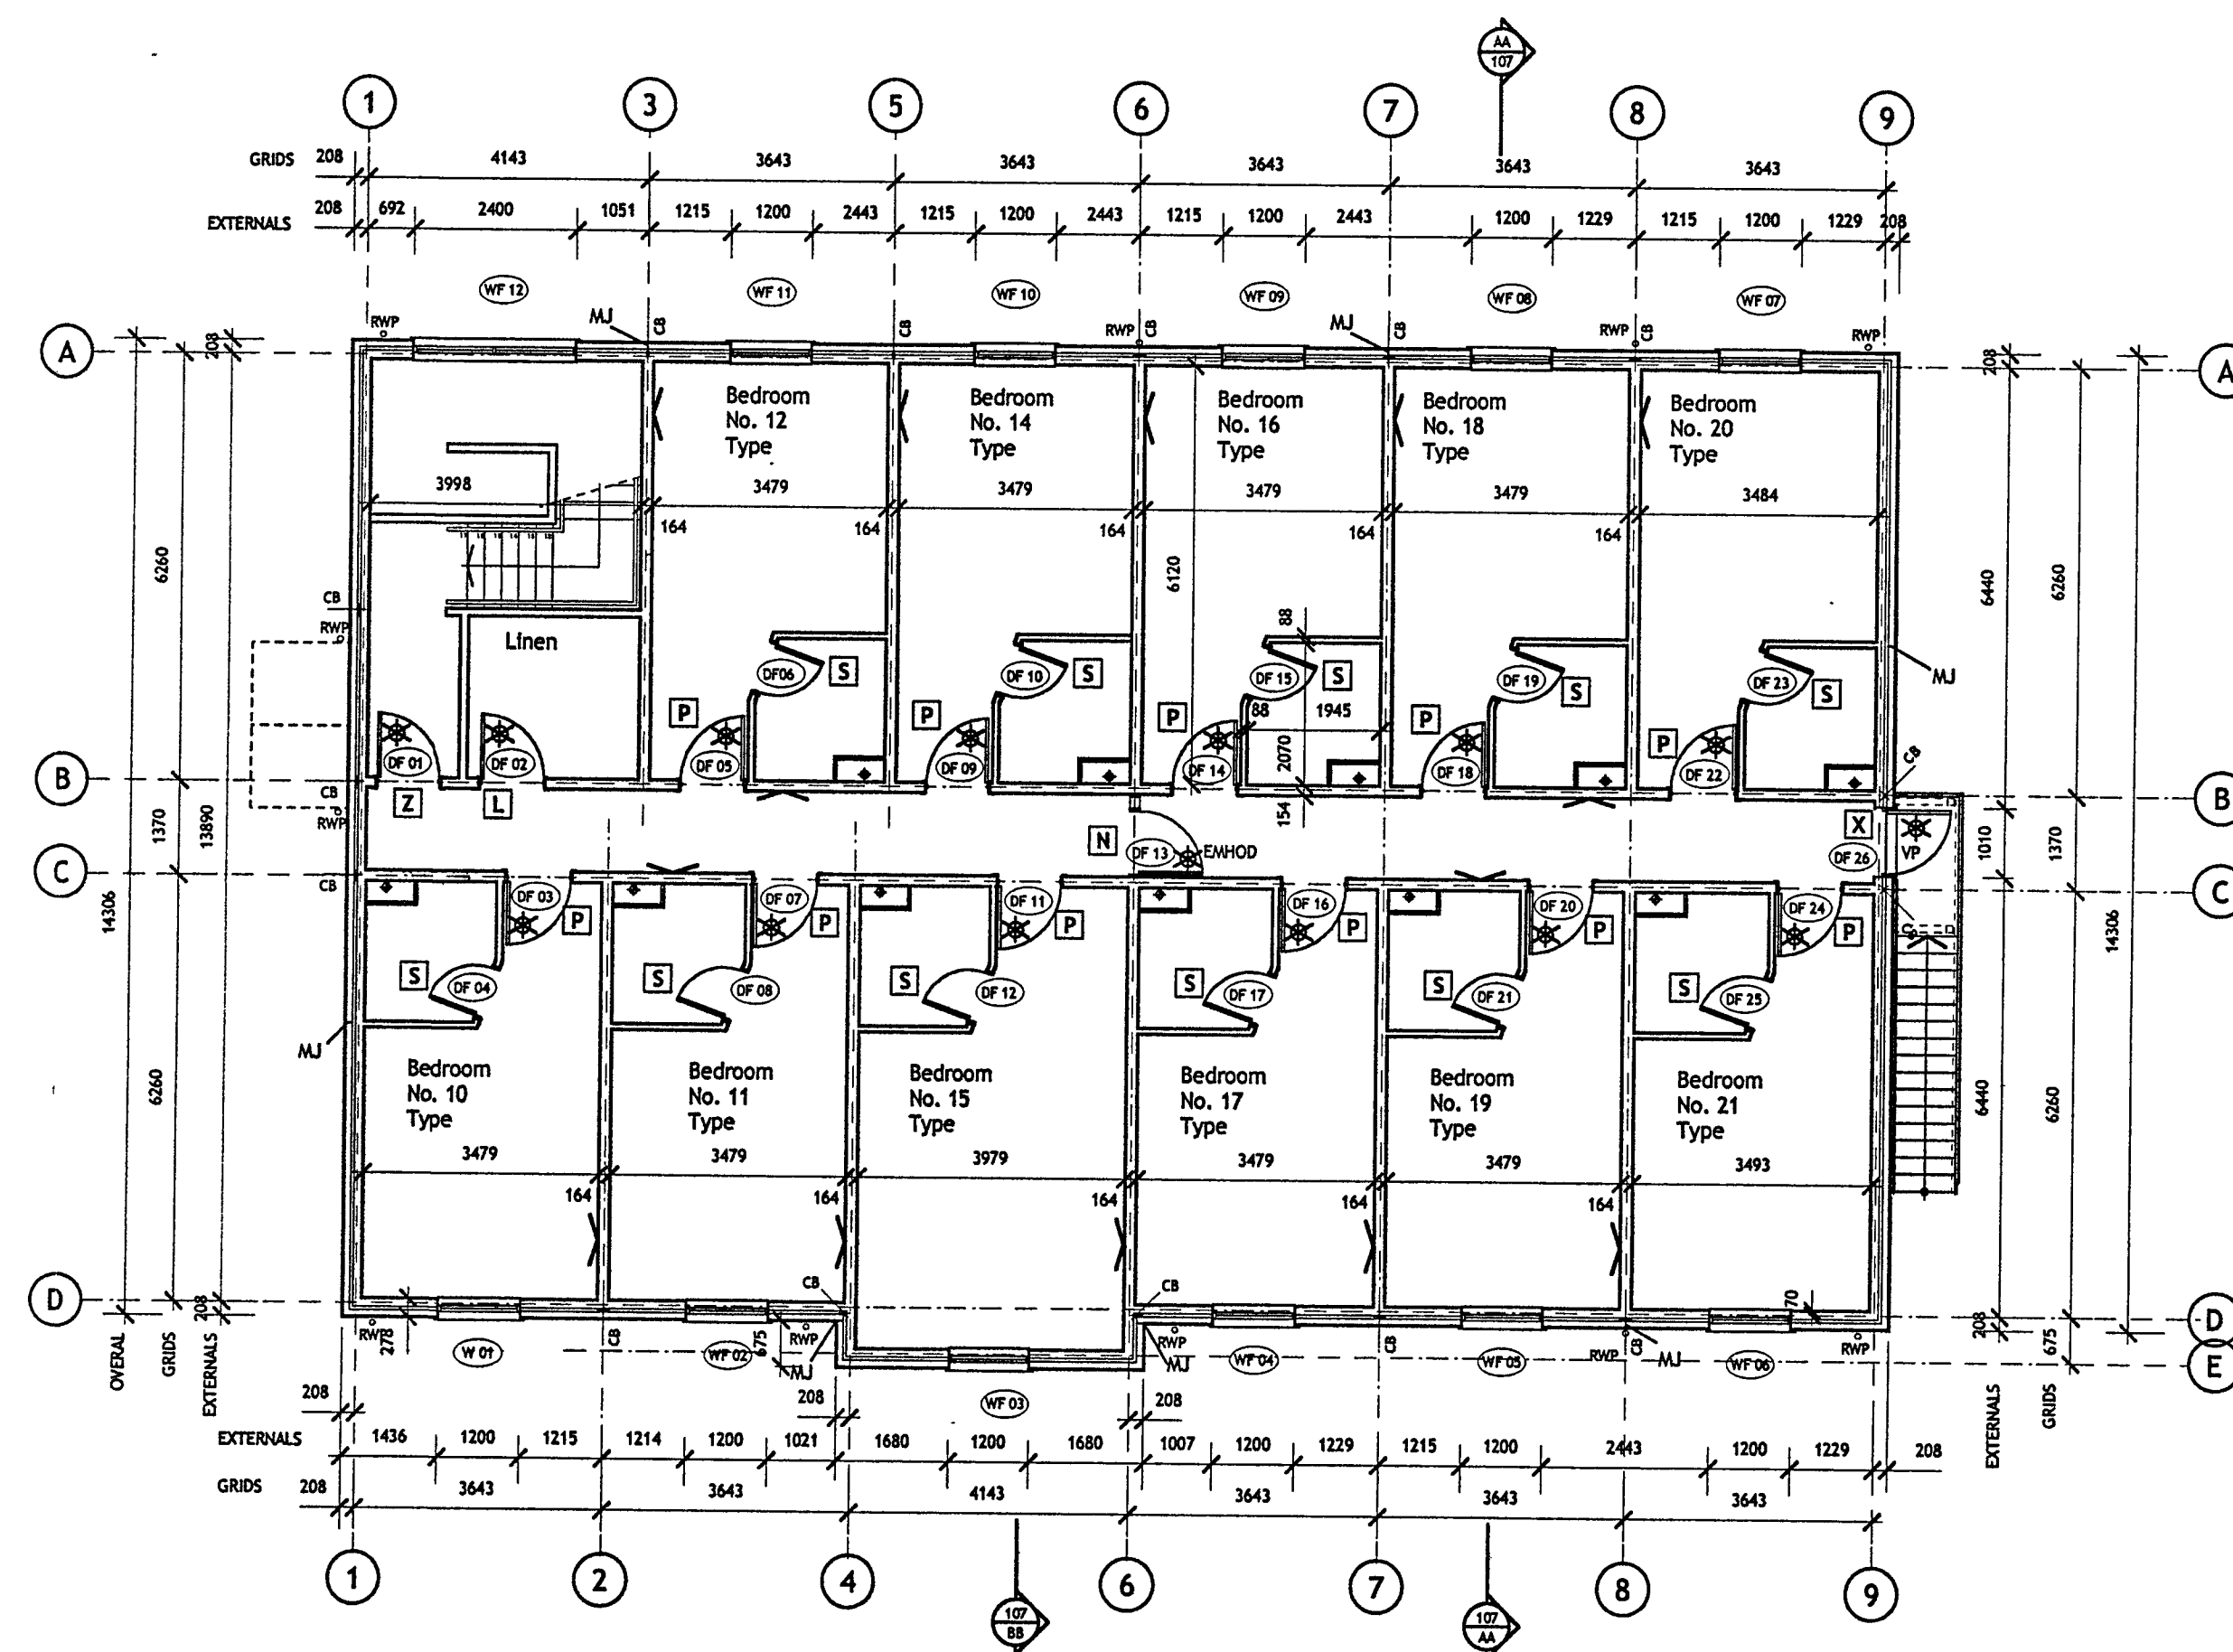

First Floor Layout
 11 Bedrooms

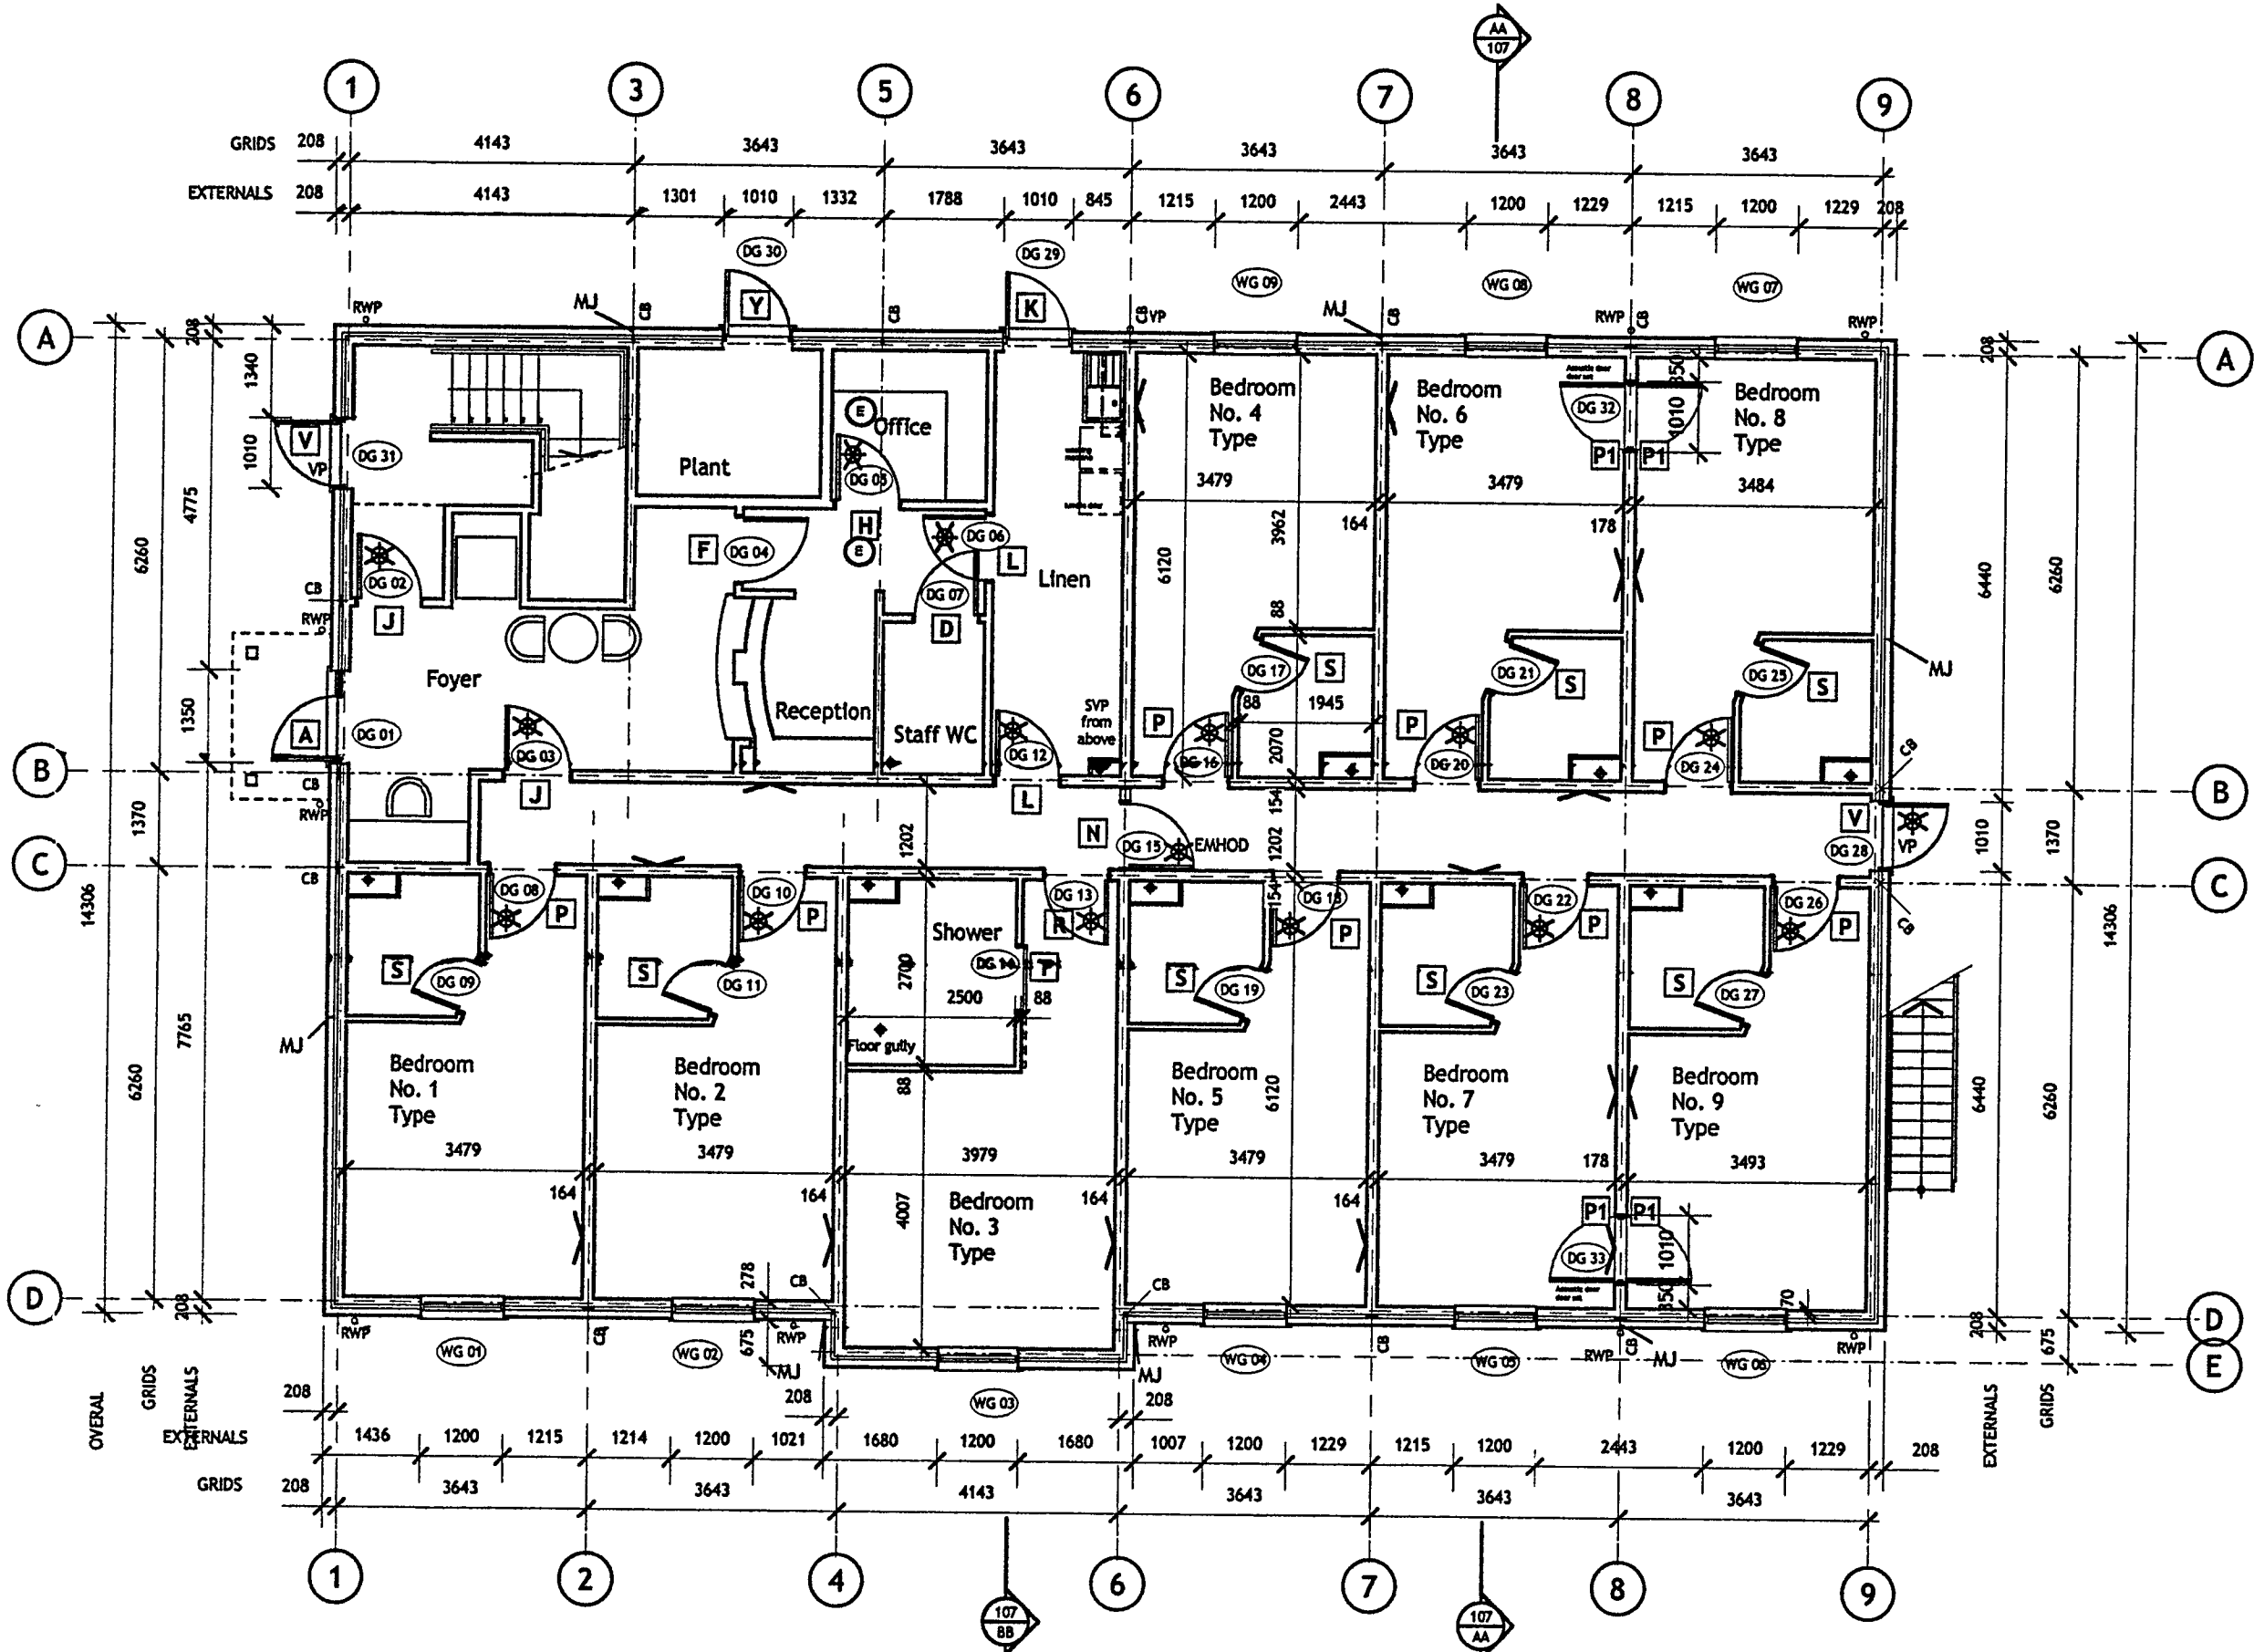

Ground Floor Layout
 9 Bedrooms

C	29.8.07	External escape door DG 31 added to staircase enclosure Inter connecting door reference numbers corrected (ground floor)	rh
B	16.7.07	Interconnecting doors added to rooms 688, 789. Soil stack removed from linen room and Foyer	oc
A	19.6.07	Addition of back office to foyer area and associated amendments Correction to door numbers at first floor	rh

Rev	Date	Description	By
-----	------	-------------	----

Southerham House
 Southbarham
 Lewes
 East Sussex
 BN8 6JN

Tel 01273 479269
 Fax 01273 483060
 www.axiomarchitects.co.uk

Client

WHITBREAD GROUP PLC

Project

**PREMIER TRAVEL INN 20 BED BOLT ON
 ROUNDSTONE
 LITTLEHAMPTON**

Drawing

**GROUND AND FIRST FLOOR PLANS
 GENERAL ARRANGEMENTS**

Scale	Status	Date	Drawn	Checked
1:100@A1	PRELIMINARY	09.06.07	rh	
Drawing No.	Revision			

2361/103

C