


A 202 06
MINOR AMENDMENT
31/08/07


This drawing is the copyright of Axiom Architects.
The contractor is to check all site dimensions and levels before work starts. Do not scale from drawings. Notify architect of any discrepancies.
This drawing must be read with and checked against all structural and other specialist drawings, specification and bills of quantities. Notify architect of any discrepancies.
The contractor is to comply with all current British Standards and Building Regulations whether or not specifically stated on these drawings.

- Legend:
- Floodlight
 - Wall light
 - Emergency exit lighting
 - Air brick Bathroom Vent
 - Soffit Bathroom Vent


- MATERIALS
- ROOF
Redland Cambrian slates: Slate grey Colour Code 30
 - WALLS
Red facing brickwork with Blue soldier course to window heads and string band course below 1st floor windows. Ground floor Window cills to have stretcher cant brick as facing brick.
Vertical clay tiling above first floor window cill
Horizontal Weatherboarding to extended bay Softwood treated Stained dark brown
 - WINDOWS, DOORS, SOFFIT & FASCIAS
Traeted Softwood Stained timber Colour Dark Brown
 - RAIN WATER GOODS
Black

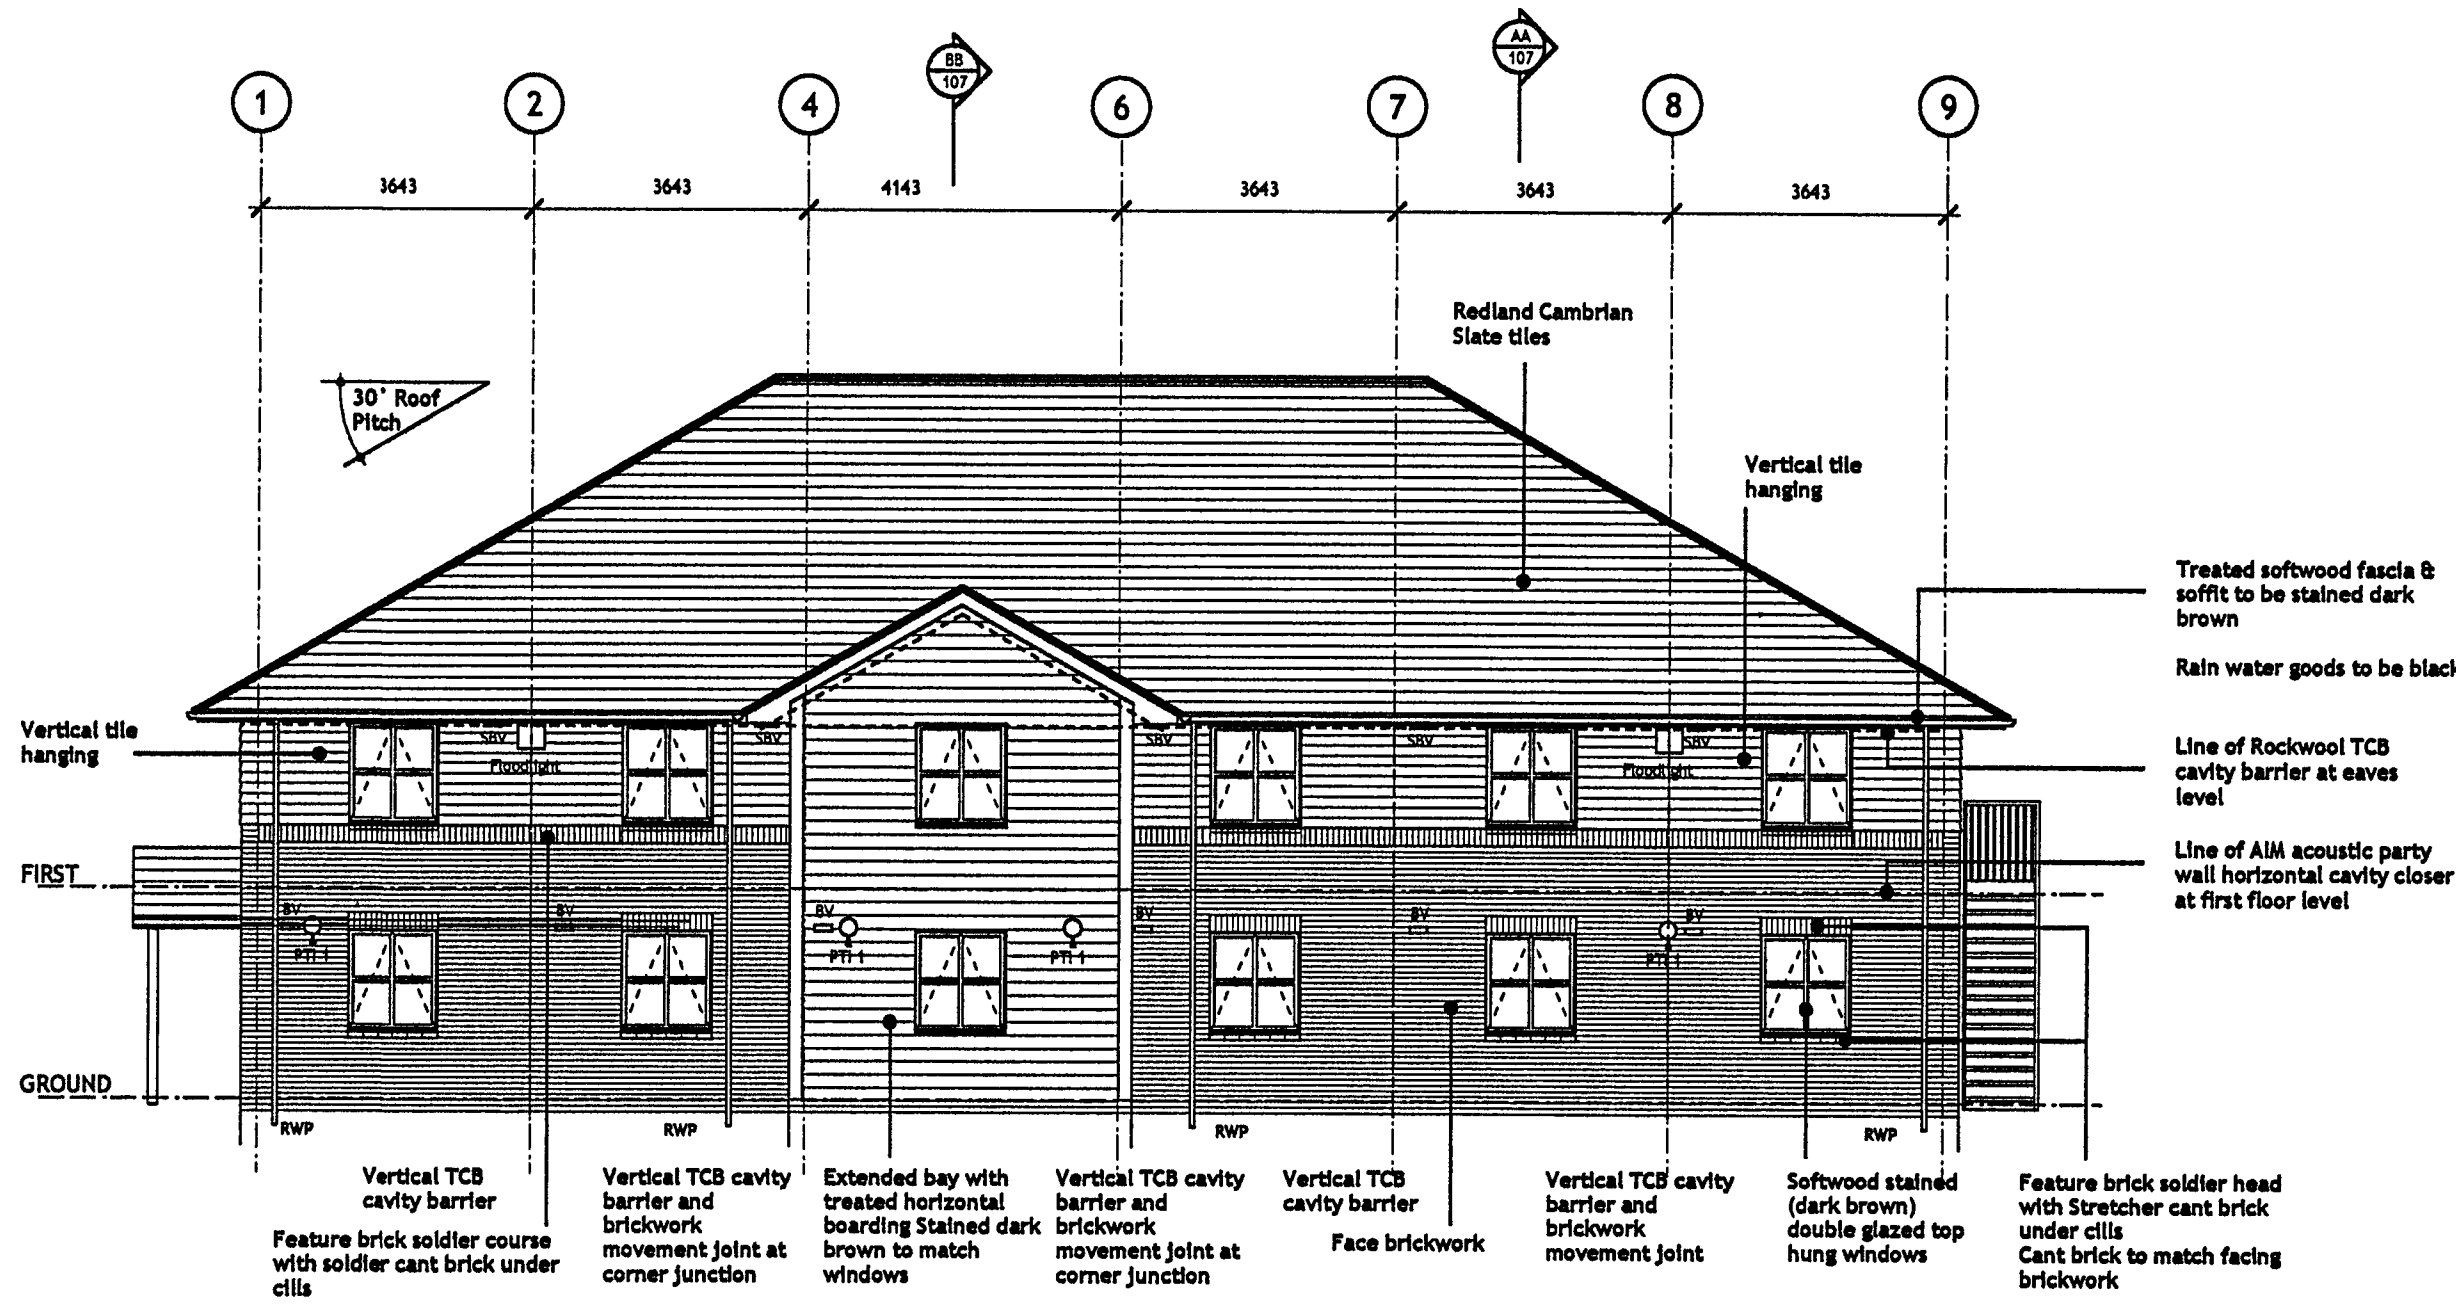


South Elevation

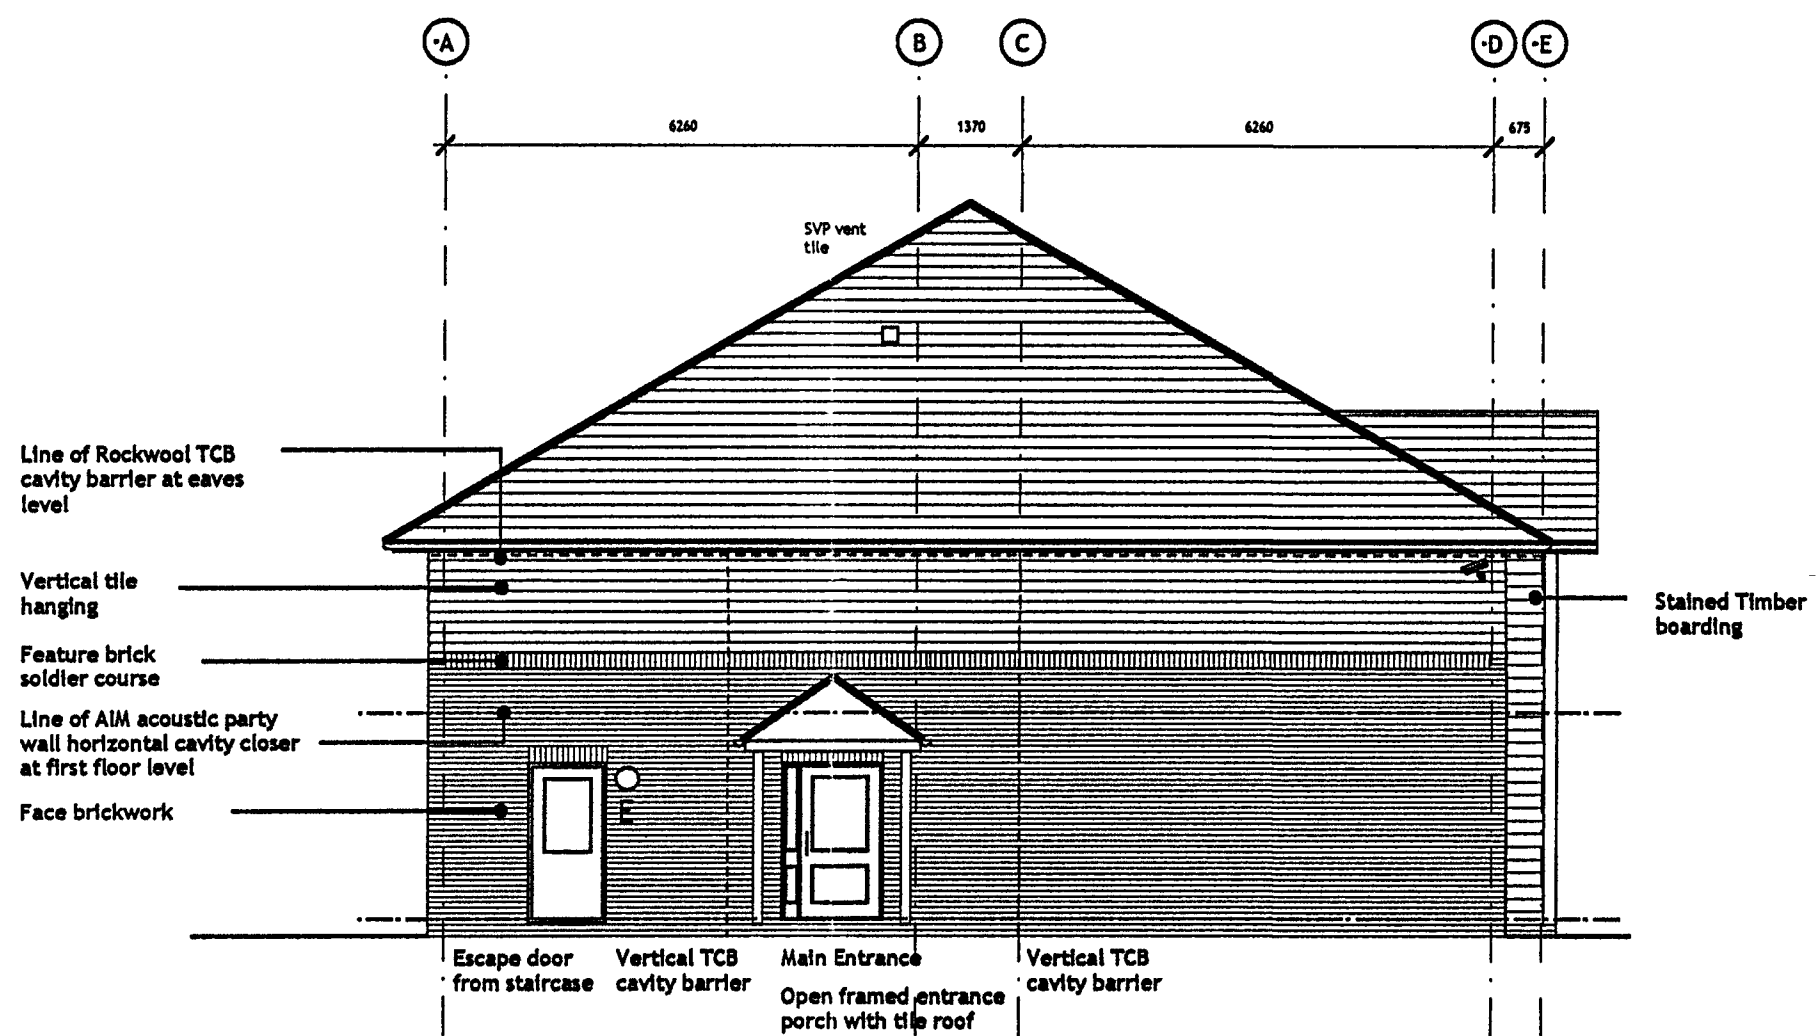

West Elevation

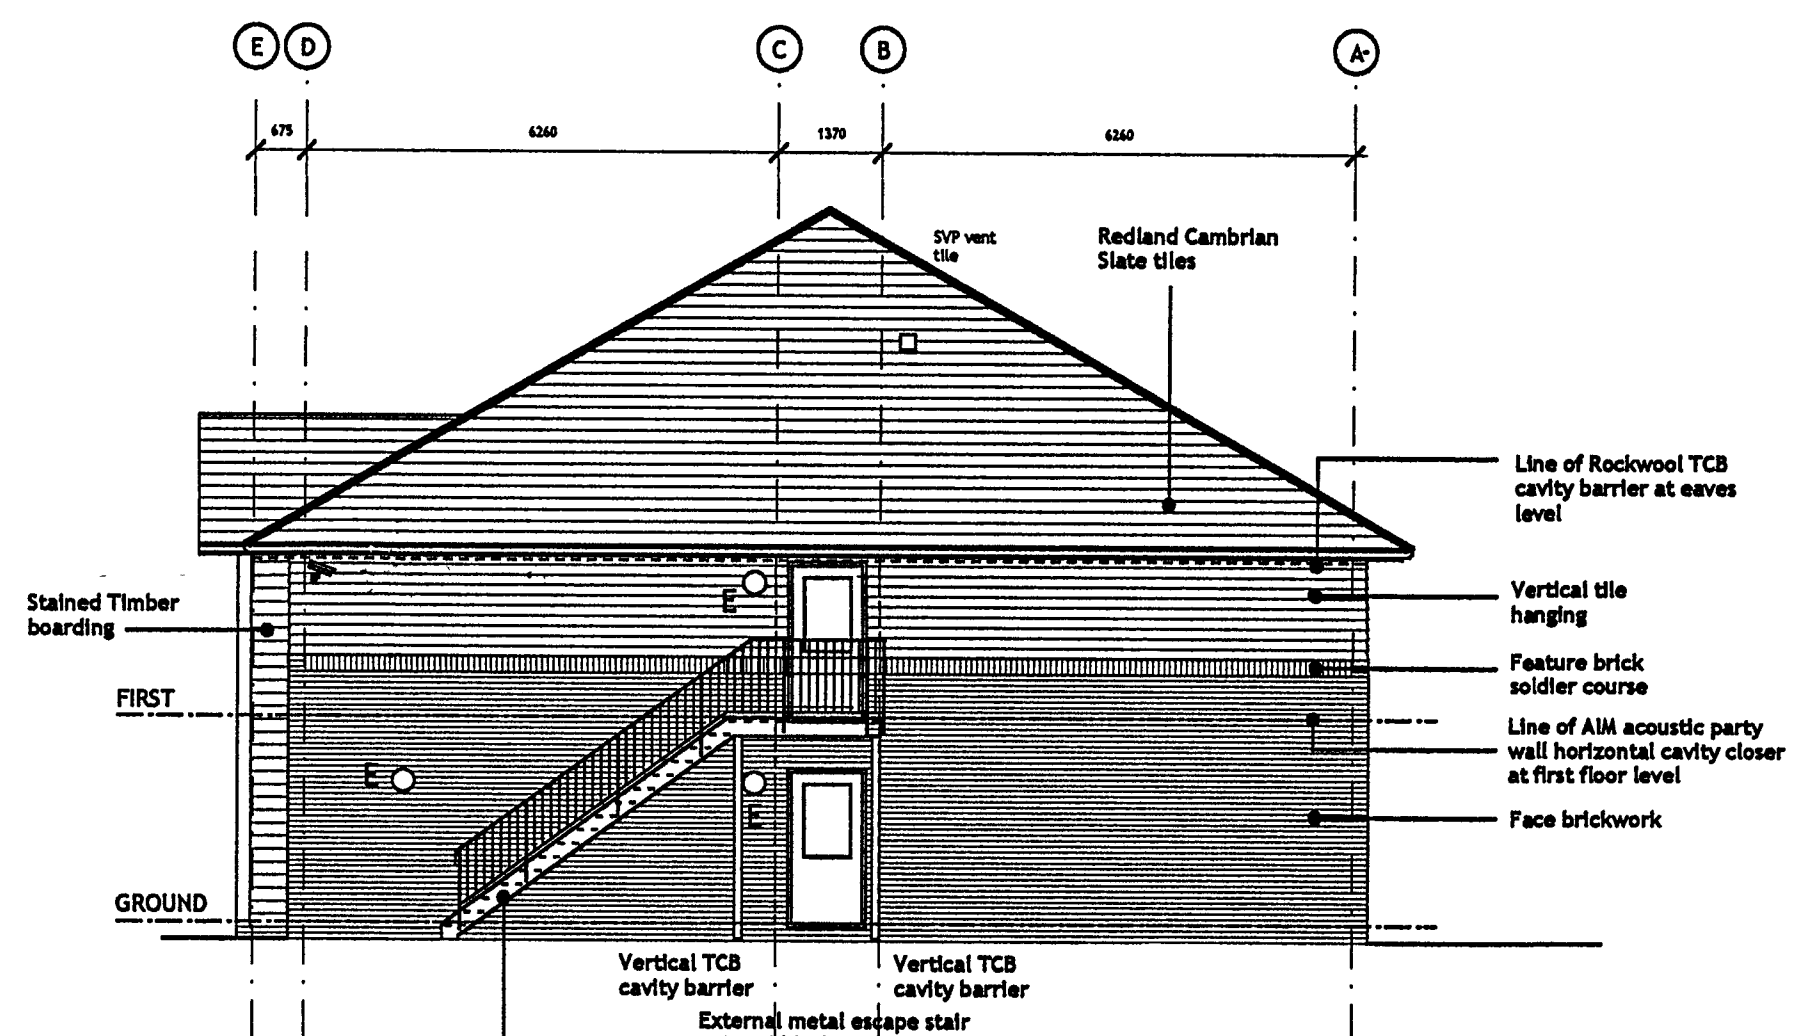

East Elevation

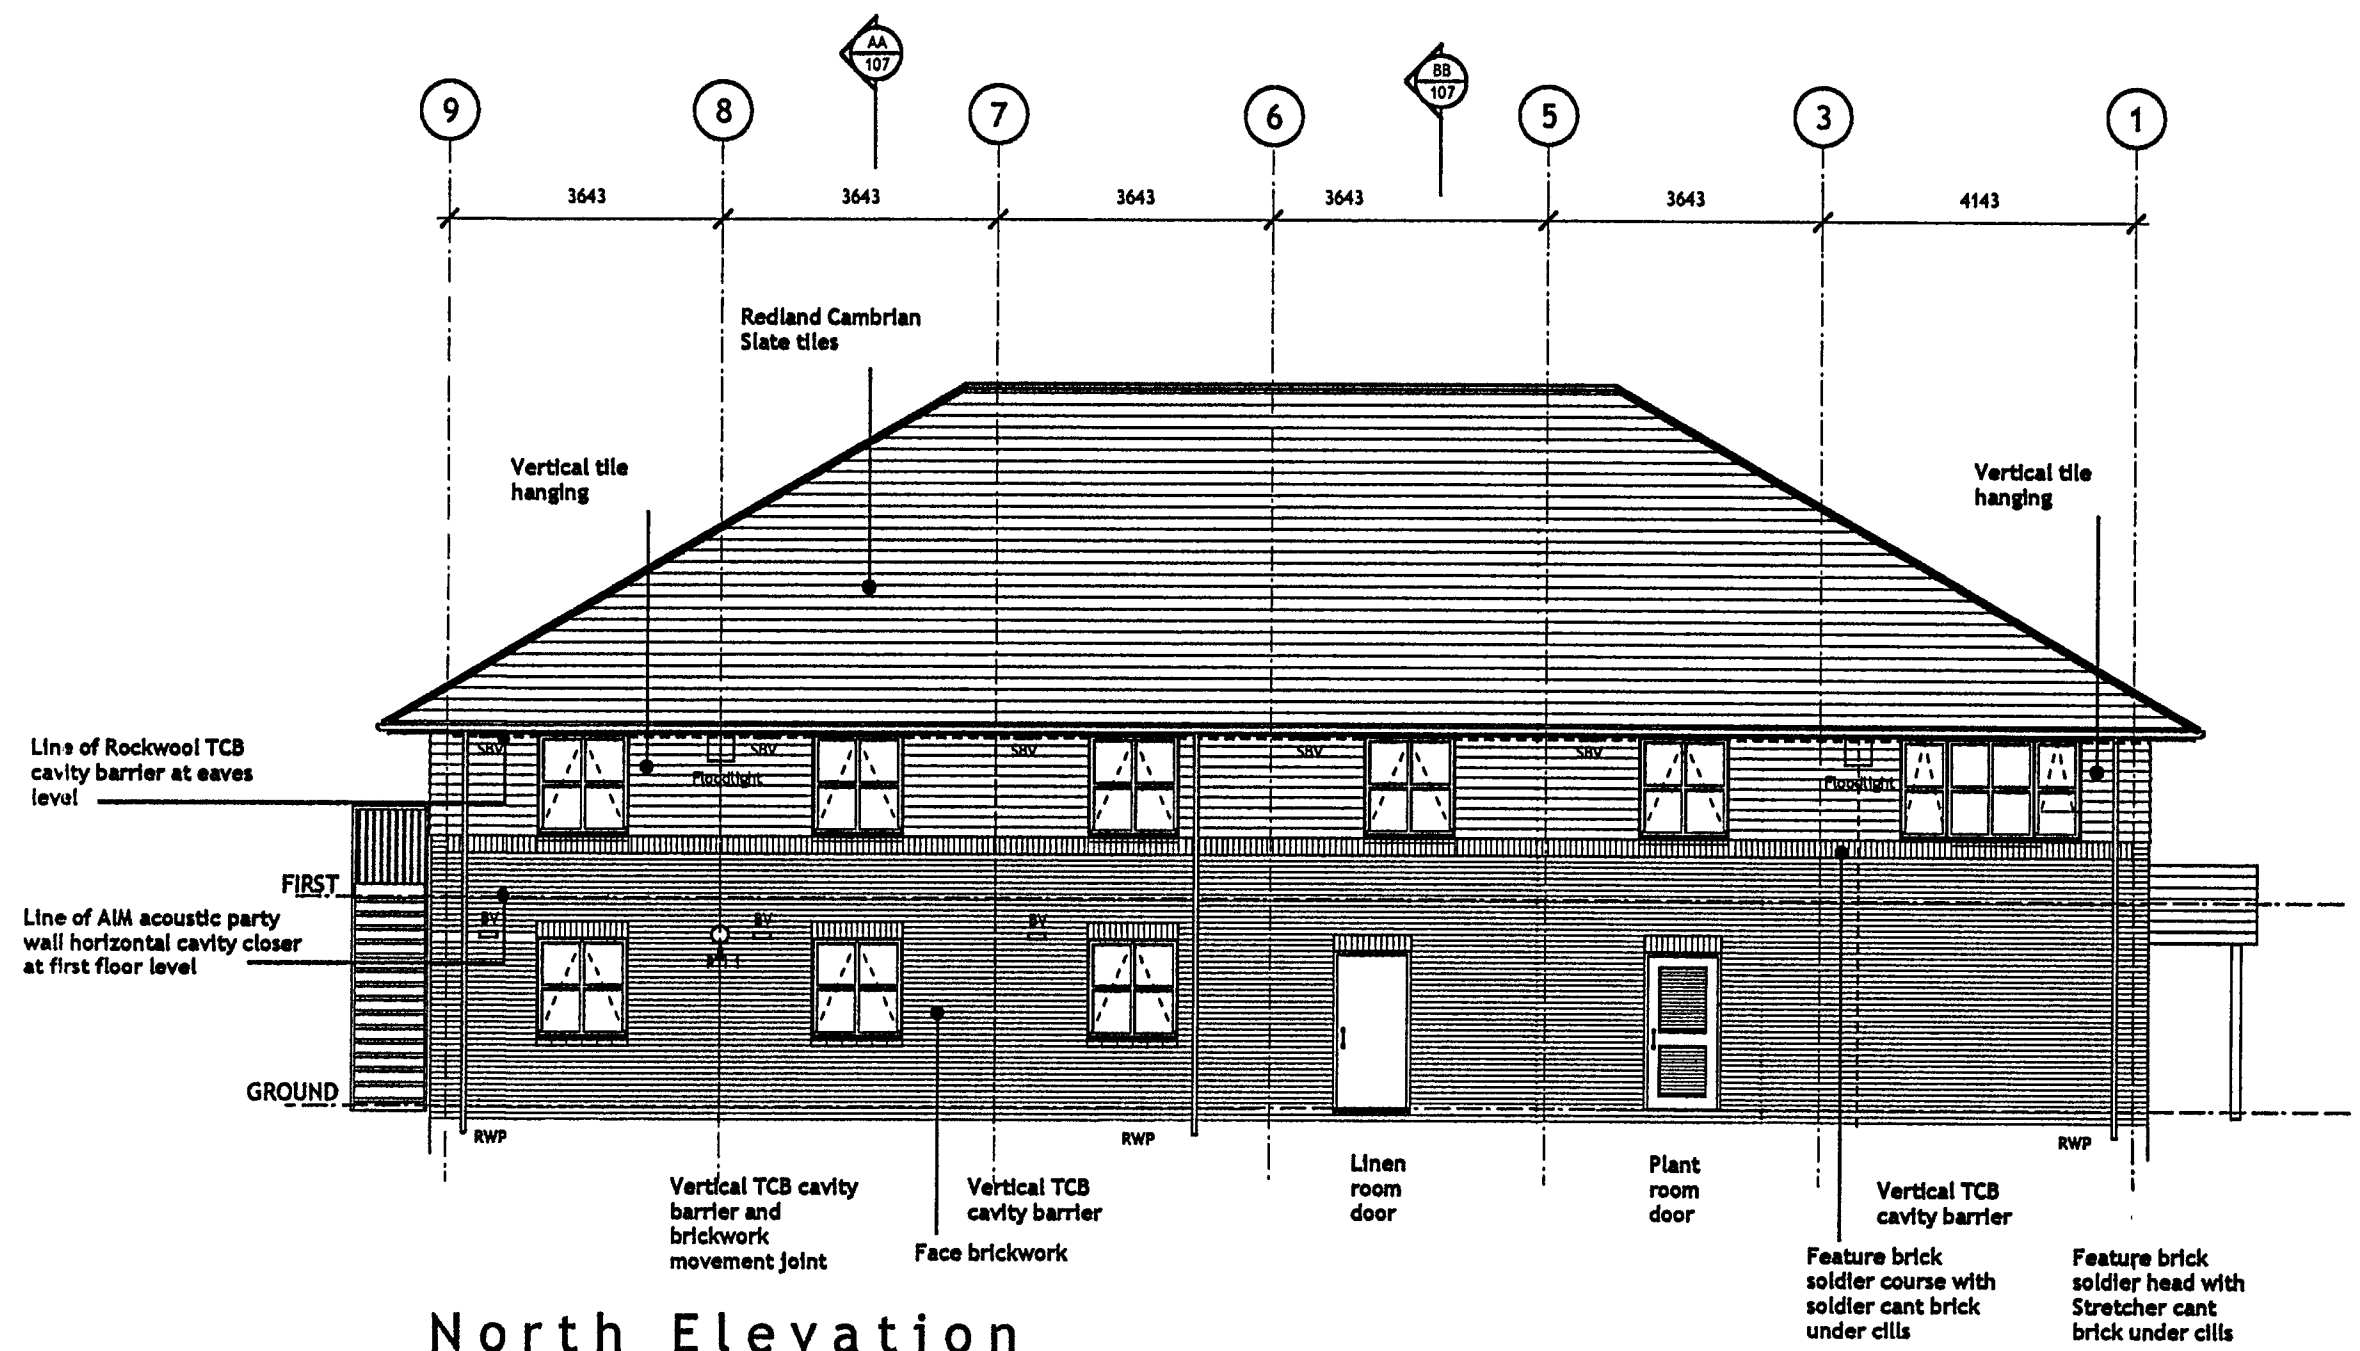

North Elevation

B	29.8.07	Escape door added to West Elevation	rh
A	19.6.07	Linen room door relocated to suit internal plan changes	rh
Rev	Date	Description	By

Southerham House
Southernham
Lewes
East Sussex
BN8 6JN

Tel 01273 479269
Fax 01273 483060
www.axiomarchitects.co.uk
AXIOM ARCHITECTS

Client
WHITBREAD GROUP PLC

Project
PREMIER TRAVEL INN 20 BED BOLT ON
ROUNDSTONE
LITTLEHAMPTON

Drawing
PROPOSED ELEVATIONS

Scale	Status	Date	Drawn	Checked
1:100@A1	PRELIMINARY	11.06.07	rh	
Drawing No.	Revision			
2361/105	B			