





FRONT ELEVATION

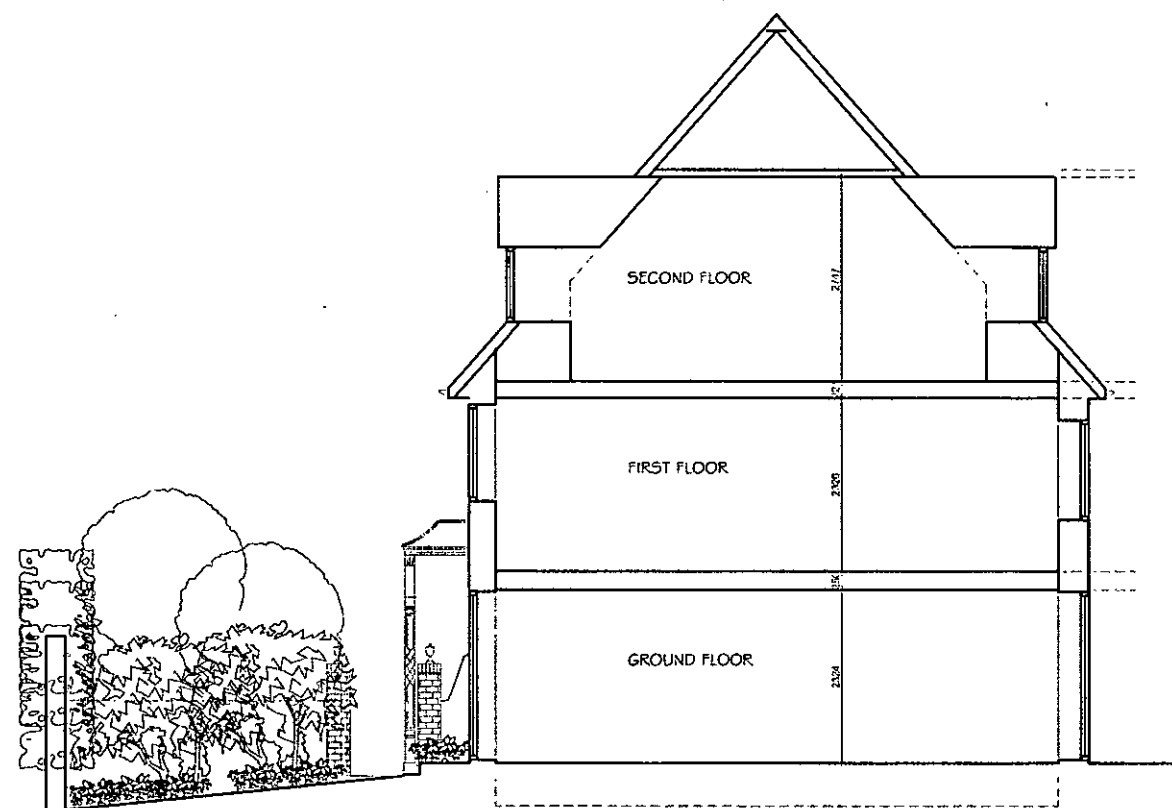

BASIC SECTION A-A

 

SIDE ELEVATION

TORZAYarquitectura

Fran Torres architect

Client David Craddock
Project House Extension, White Lodge, Rectory Lane, Angmering

Drawing Existing building
Front and Side Elevation, Section

Scale 1:100@A3
Date 3-10-2016
Drawn FT
Checked
Drawing Number 003
Revision -