


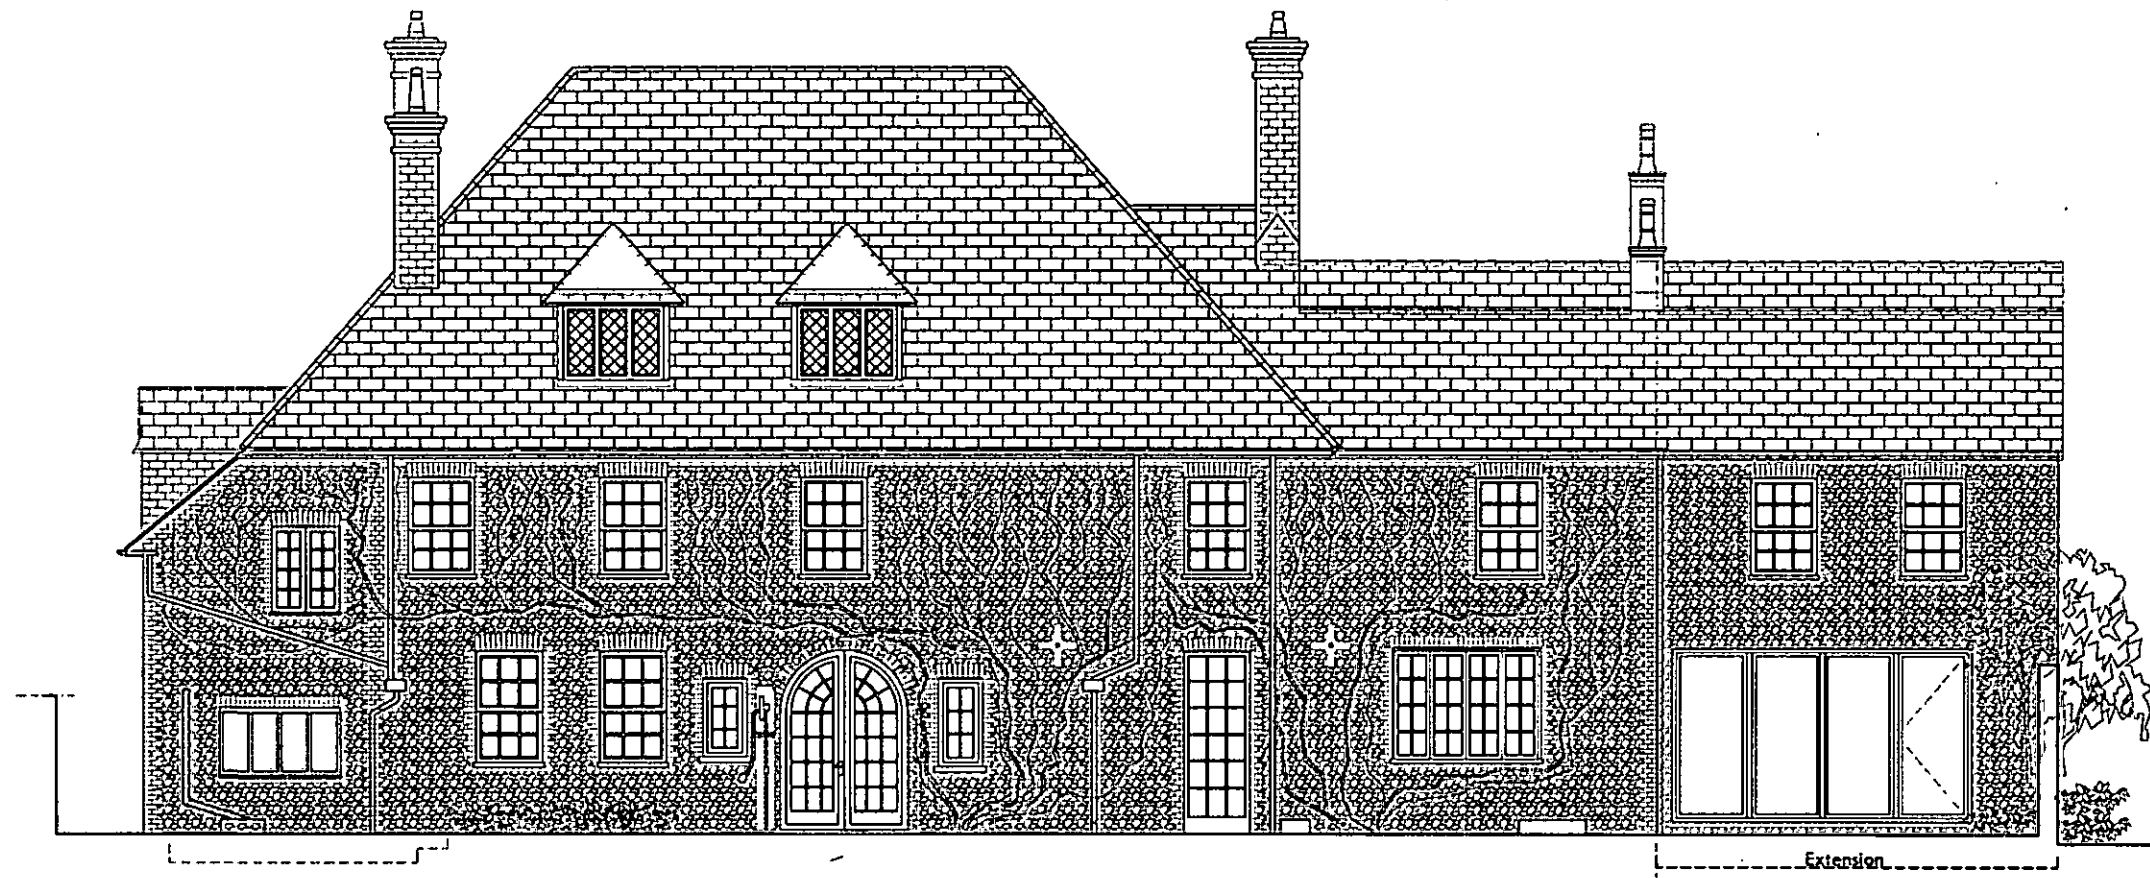

FRONT ELEVATION



SIDE ELEVATION (FROM THE PARKING AREA)



TORZAYarquitectura

Fran Torres architect

Client David Craddock
Project House Extension, White Lodge, Rectory Lane, Angmering

Drawing Proposed Extension
Rear and Side Elevation

Scale 1:100@A3 Date 3-10-2016 Drawn FT Checked Drawing Number 008 Revision -