


First Floor Plan as existing

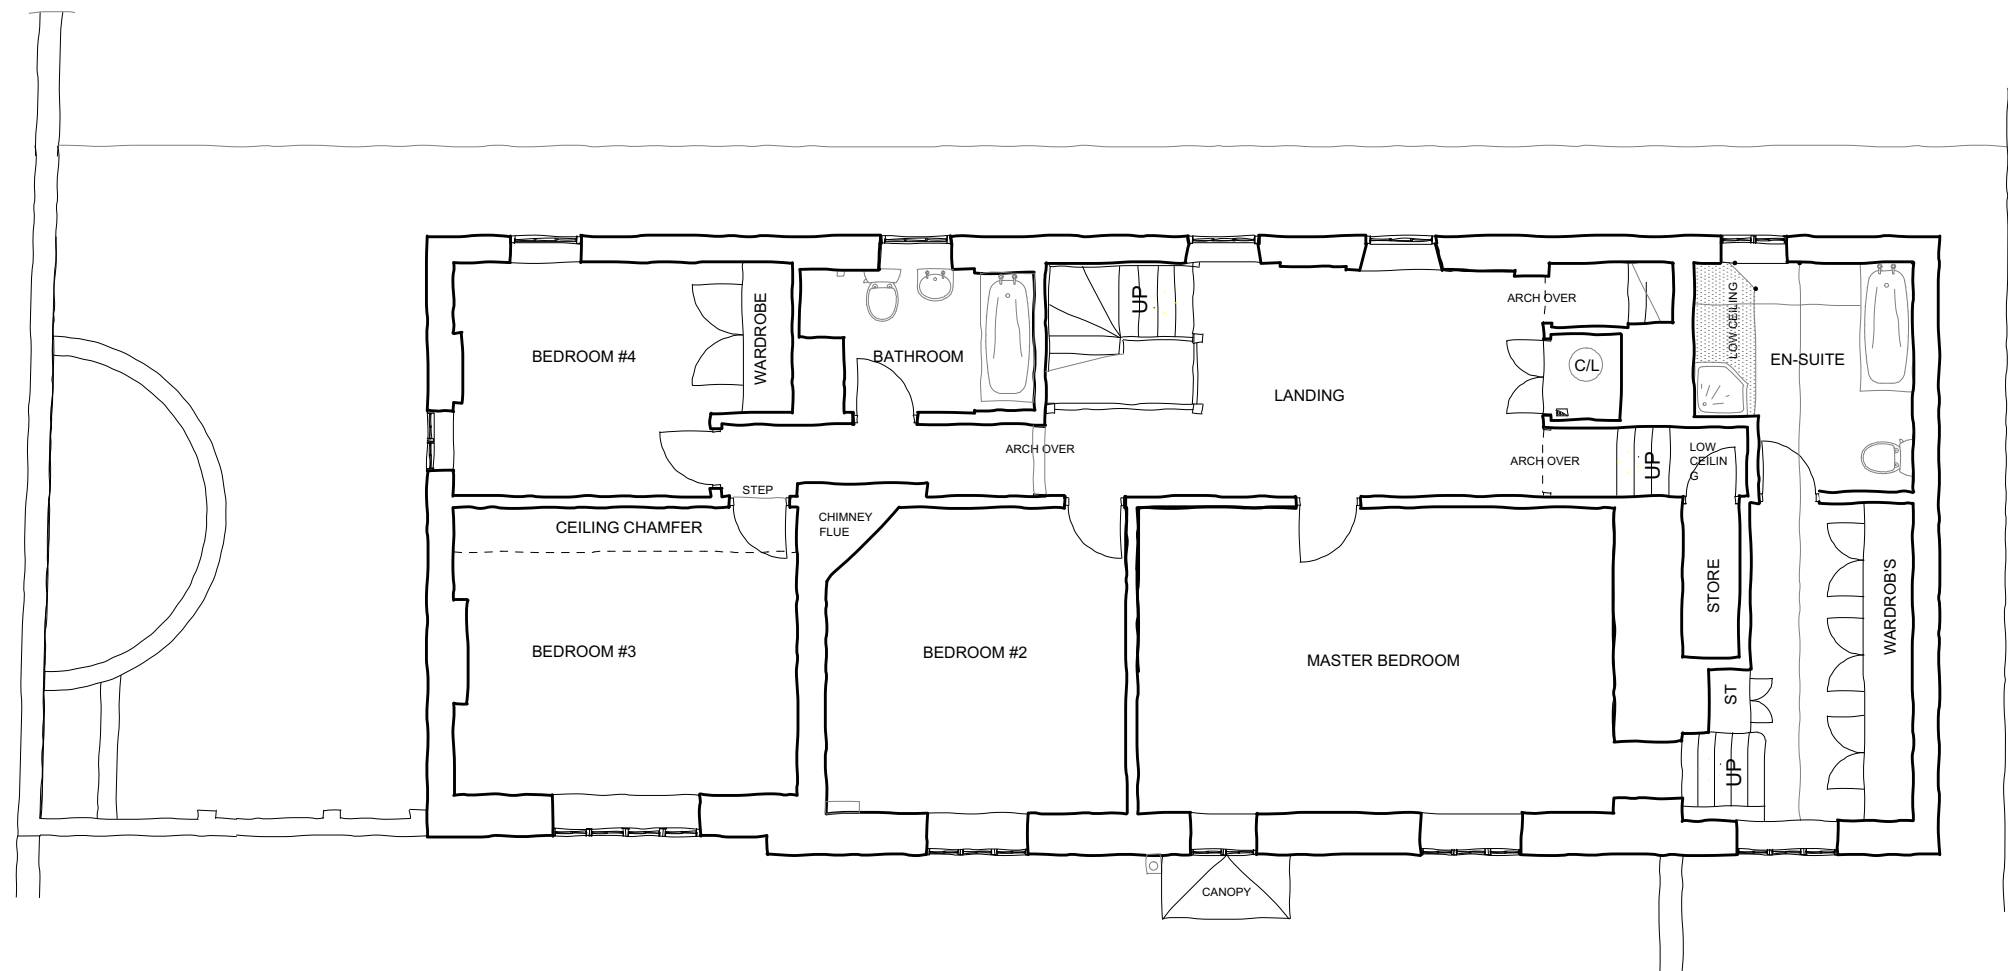

do not scale, except for planning
© T2 architects

notes

revisions



project

**White Lodge,
Rectory Lane,
Angmering,
BN16 4JU**

client

Mr D. Craddock

drawing

Existing First Floor Plan

stage

Planning

scale

1:100 @ A3

date

March 2017

job no. _ dwg no. _ revision

1701 005

drawn by

JF

checked by

RA

T2 architects

3rd Floor, Cromwell House

- 15 Andover Road

Winchester

SQ23.7BT

T. 010/0.85/055

T 01962 856255

E info@T2architects.com

www.T2architects.com