


Roof Plan
as existing

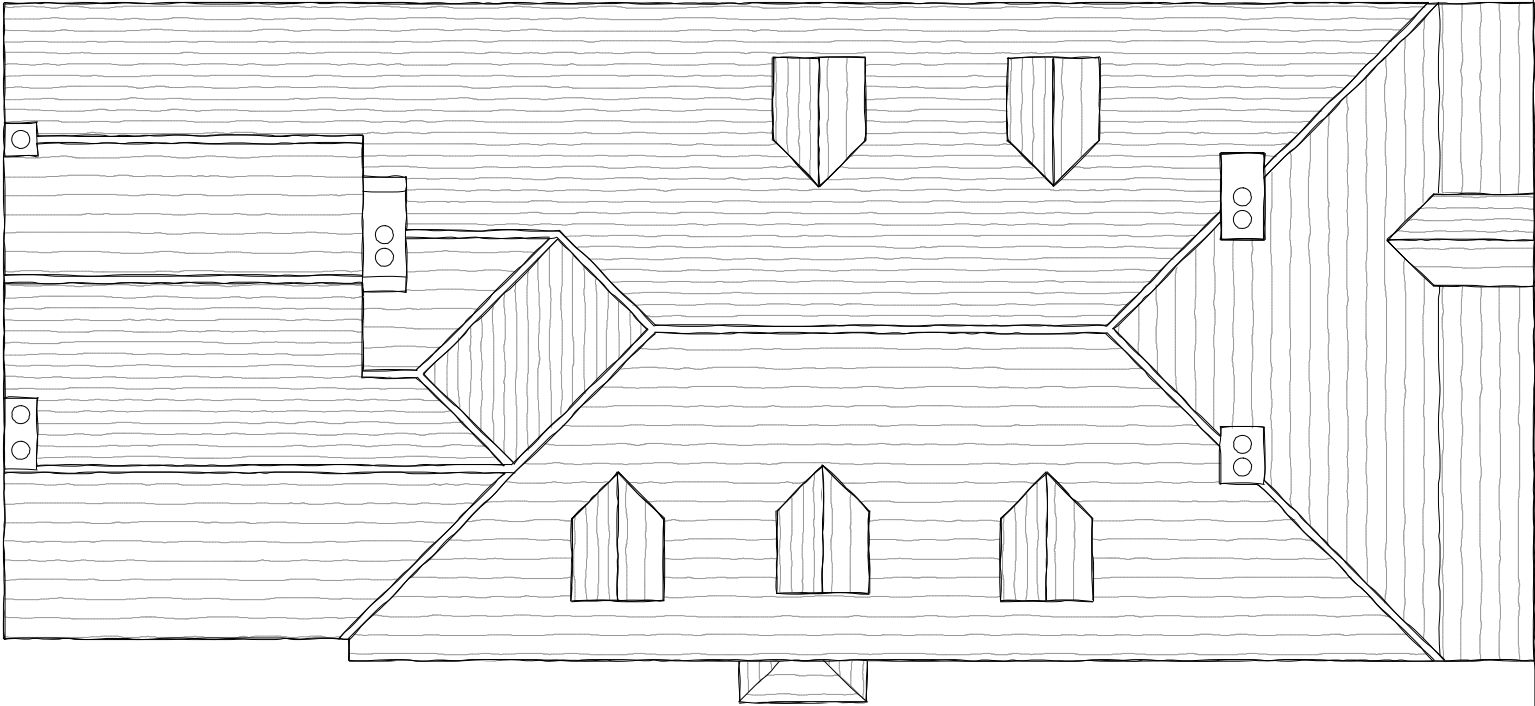

0123m

do not scale, except for planning
© T2 architects

notes

ARUN DISTRICT COUNCIL A/208/16/L

revisions



project	White Lodge, Rectory Lane, Angmering, BN16 4JU	stage	Planning	 <div>3rd Floor, Cromwell House 15 Andover Road Winchester SO23 7BT T 01962 856255 E info@T2architects.com www.T2architects.com</div>		
scale	1:100 @ A3	drawn by	JF			
client	Mr D. Craddock	date	March 2017		checked by	RA
drawing	Existing Roof Plan	job no_ dwg no_ revision	1701_006			