


First Floor Plan
as proposed

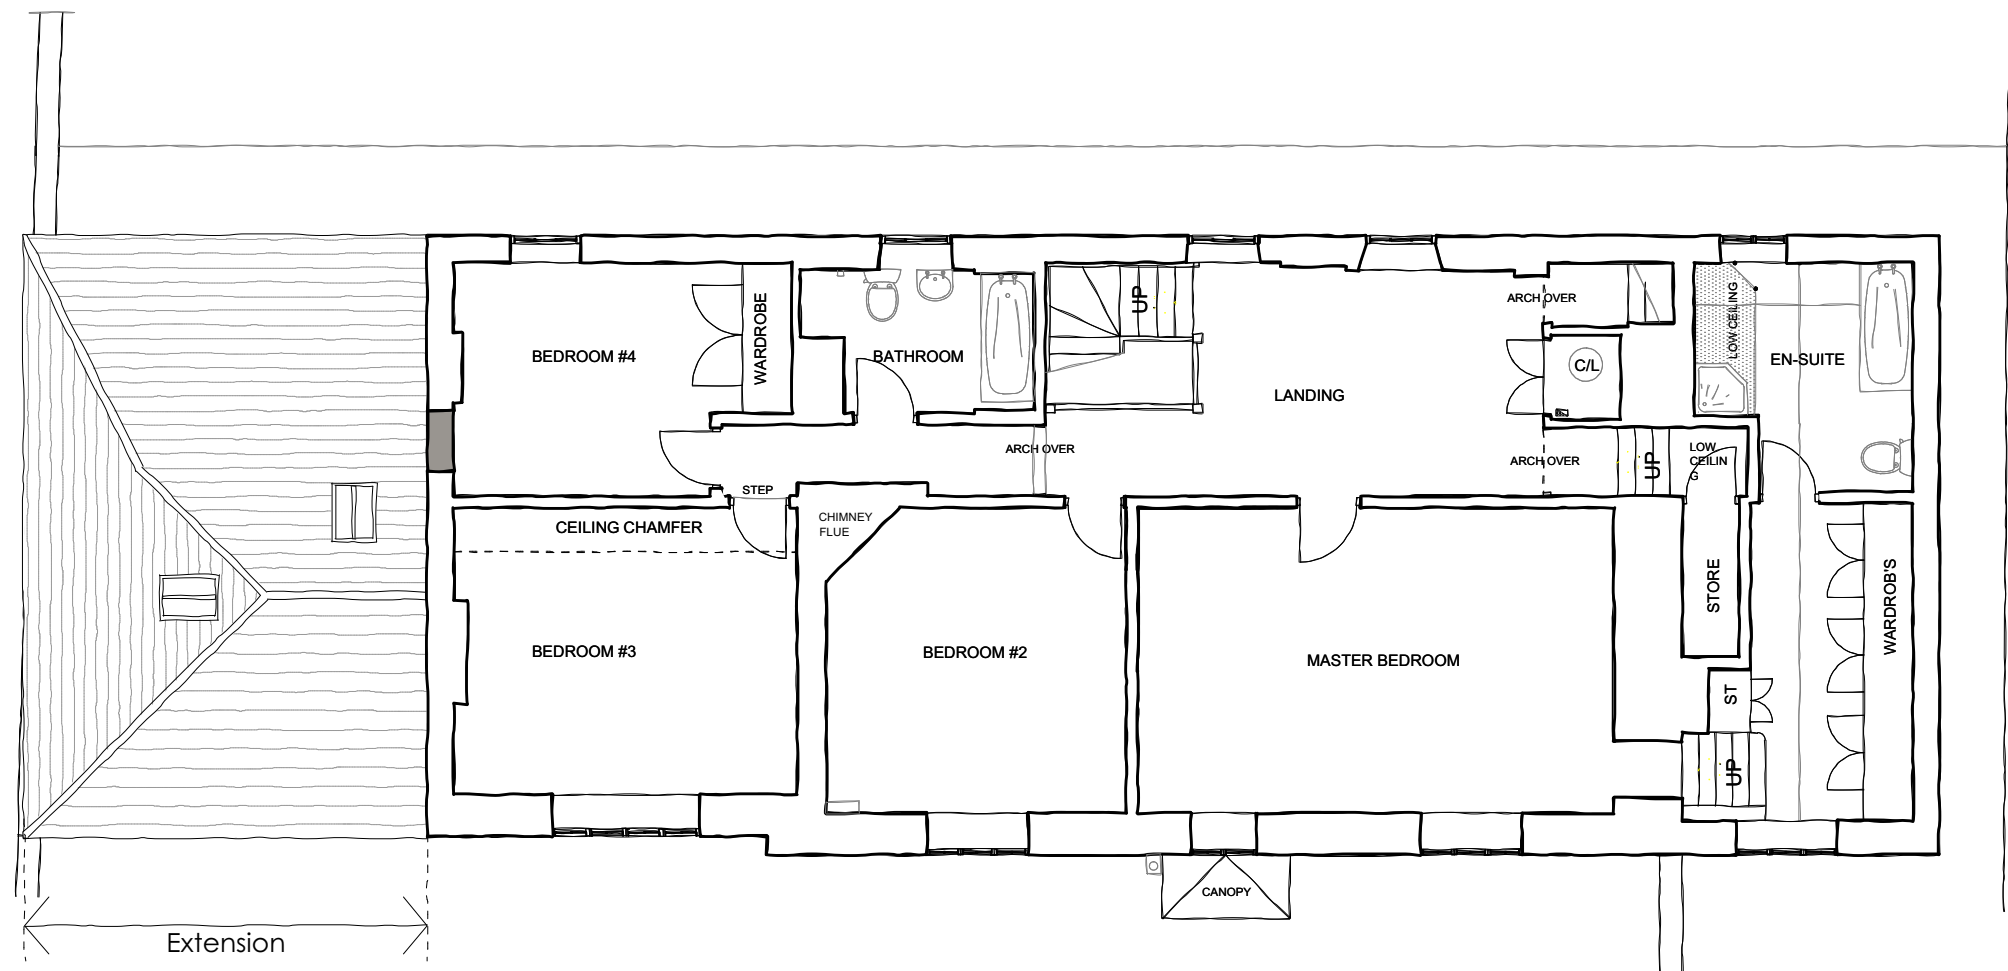

do not scale, except for planning
© T2 architects

notes

revisions



project

**White Lodge,
Rectory Lane,
Angmering,
BN16 4JU**

client

Mr D. Craddock

drawing

Proposed First Floor Plan

stage

Planning

scale

1:100 @ A3

date
March 2017

date
March 2017

job no._dwg no._revision

1701_202

drawn by

JF
checked by
RA

T2 architects

3rd Floor, Cromwell House

15 Andover Road

Winchester

SO23 7BT

T 01962 856255

E info@T2architects.com

www.T2architects.com