


Roof Plan
as proposed

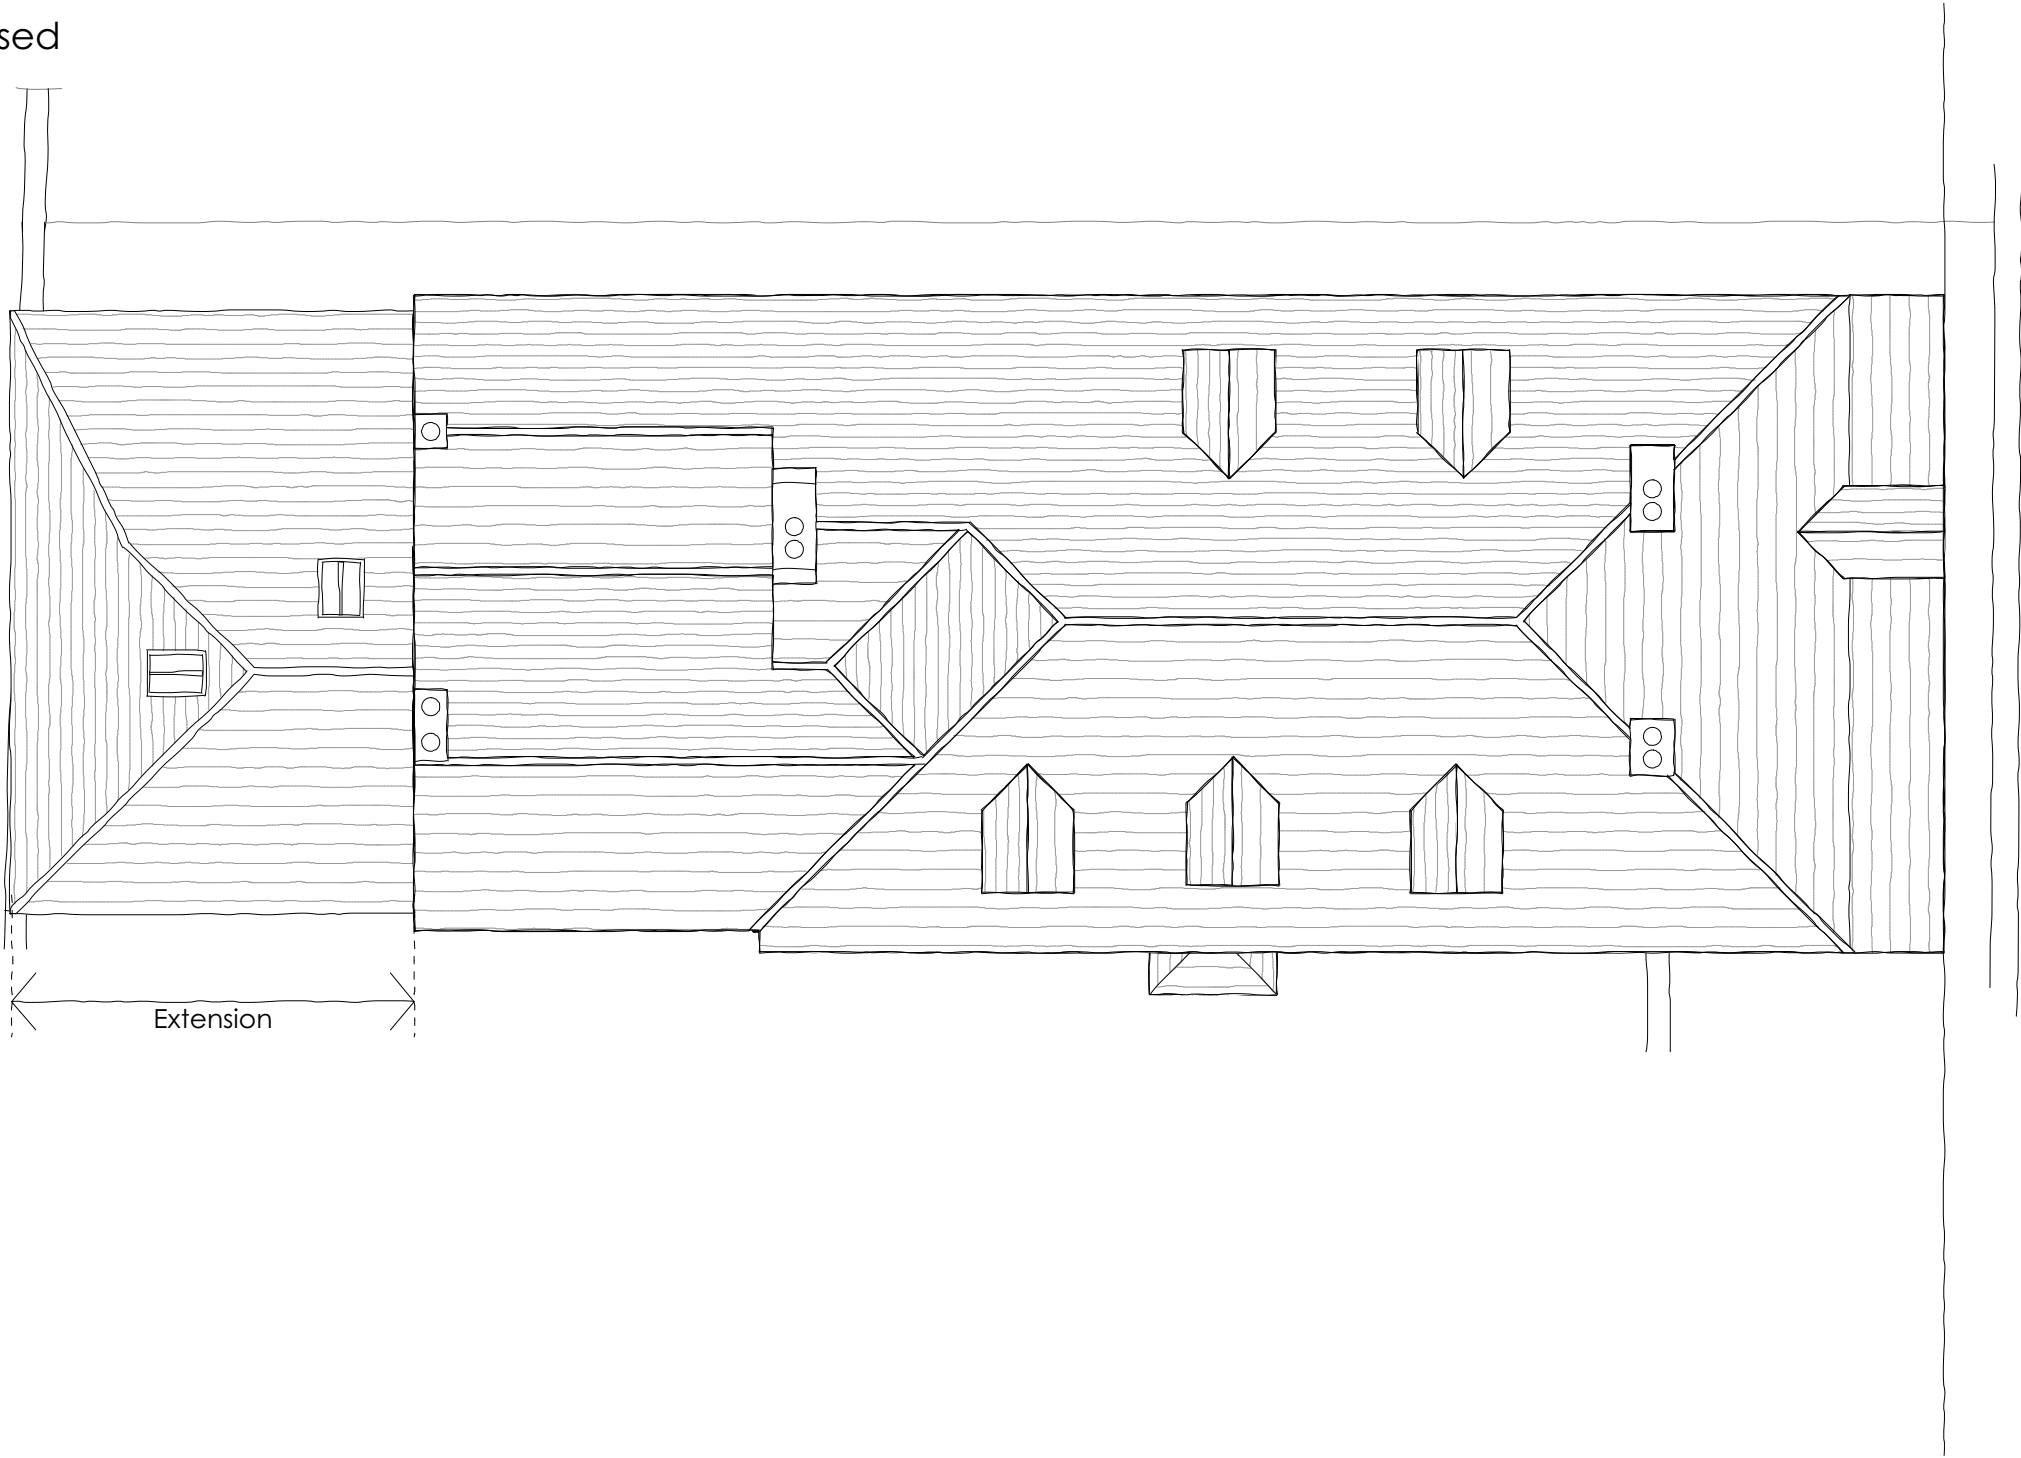

0 1 2 3m

do not scale, except for planning
© T2 architects

notes

ARUN DISTRICT COUNCIL A/208/16/L

revisions



project White Lodge, Rectory Lane, Angmering, BN16 4JU	stage Planning	 3rd Floor, Cromwell House 15 Andover Road Winchester SO23 7BT T 01962 856255 E info@T2architects.com www.T2architects.com
scale 1:100 @ A3	drawn by JF	
client Mr D. Craddock	checked by RA	
drawing Proposed Roof Plan	job no._dwg no._revision 1701_203	