


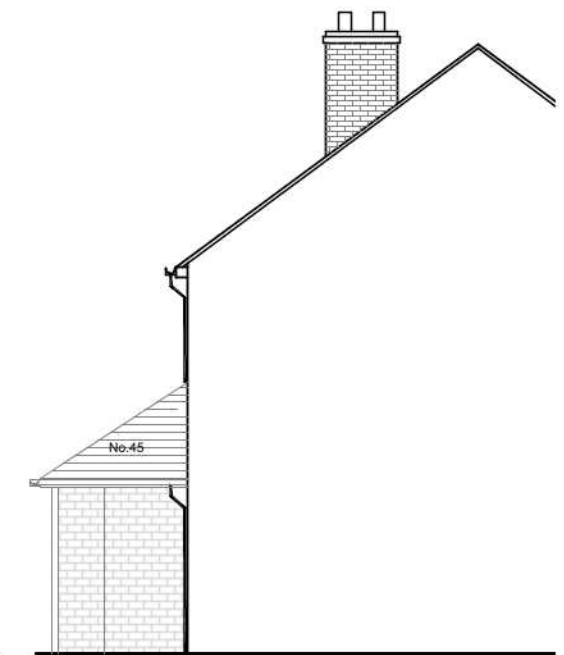

EXISTING SIDE ELEVATION
Scale 1:50



EXISTING FRONT ELEVATION
Scale 1:50



EXISTING SIDE ELEVATION -EAST



EXISTING REAR ELEVATION
Scale 1:50

Rev.	Date	Revision
C		
B	Feb. 2021	East Elevation added
A	Feb. 2021	Issued for Planning Approval
-	Jan. 2018	1st Draft for Client comments
Rev.	Date	Revision
© copyright		
Graham Page Building Design Services		
35 Windsor Drive Rustington, West Sussex. BN16 3SW 01903 856072		
Client	Mr R. HOCKHAM	
Job Title	PROPOSED TWO STOREY SIDE EXTENSION at 43 OLD WORTHING ROAD EAST PRESTON BN16 1EA	
Drawing Title	EXISTING ELEVATIONS	
Scale	AS SHOWN @ A1	
Date	08-01-18	Drawn by G.A. PAGE
Dwg.No.	649.17 / 02	B

