



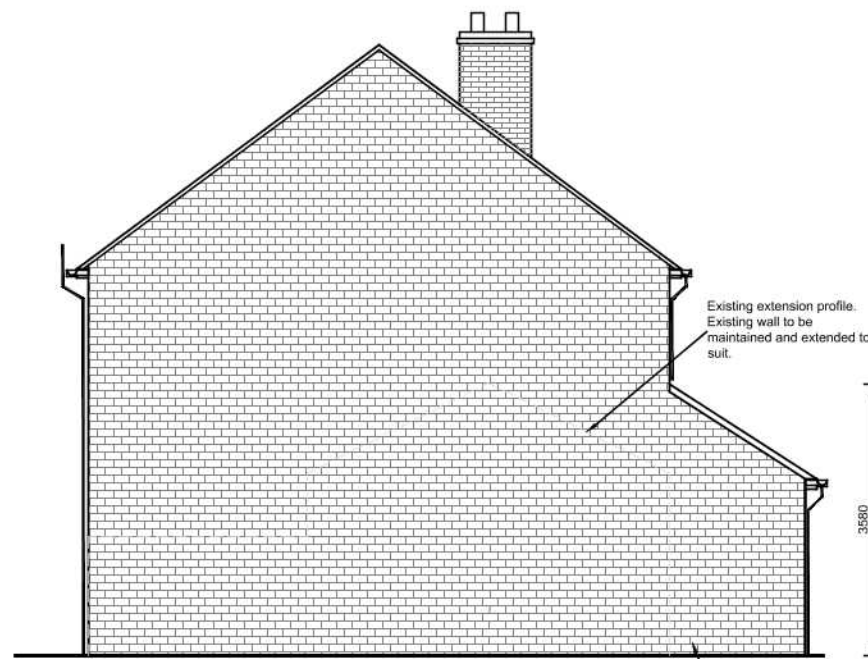

PROPOSED SIDE ELEVATION - WEST  
Scale 1:50

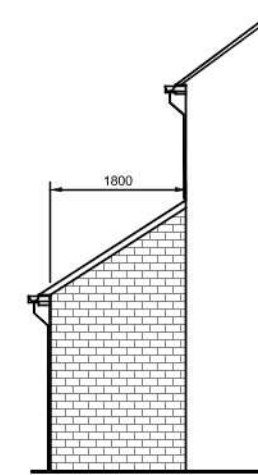

PROPOSED FRONT ELEVATION - SOUTH  
Scale 1:50



PROPOSED SIDE ELEVATION - EAST



PROPOSED REAR ELEVATION - NORTH  
Scale 1:50

|                                                                       |                                                                                                 |                               |
|-----------------------------------------------------------------------|-------------------------------------------------------------------------------------------------|-------------------------------|
| Rev                                                                   | Date                                                                                            | Revision                      |
| C                                                                     |                                                                                                 |                               |
| B                                                                     | Feb. 2021                                                                                       | East Elevation added          |
| A                                                                     | Feb. 2021                                                                                       | Issued for Planning Approval  |
| -                                                                     | Jan. 2018                                                                                       | 1st Draft for Client comments |
| Rev                                                                   | Date                                                                                            | Revision                      |
| © copyright                                                           |                                                                                                 |                               |
| <b>Graham Page</b><br>Building Design Services                        |                                                                                                 |                               |
| 35 Windsor Drive<br>Rustington, West Sussex. BN16 3SW<br>01903 856072 |                                                                                                 |                               |
| Client                                                                | Mr R. HOCKHAM                                                                                   |                               |
| Job Title                                                             | PROPOSED<br>TWO STOREY SIDE<br>EXTENSION at<br>43 OLD WORTHING ROAD<br>EAST PRESTON<br>BN16 1EA |                               |
| Drawing Title                                                         | PROPOSED<br>ELEVATIONS                                                                          |                               |
| Scale                                                                 | AS SHOWN @ A1                                                                                   |                               |
| Date                                                                  | 08-01-18                                                                                        | Drawn by G.A PAGE             |
| Dwg.No.                                                               | 649.17 / 03                                                                                     | B                             |

