


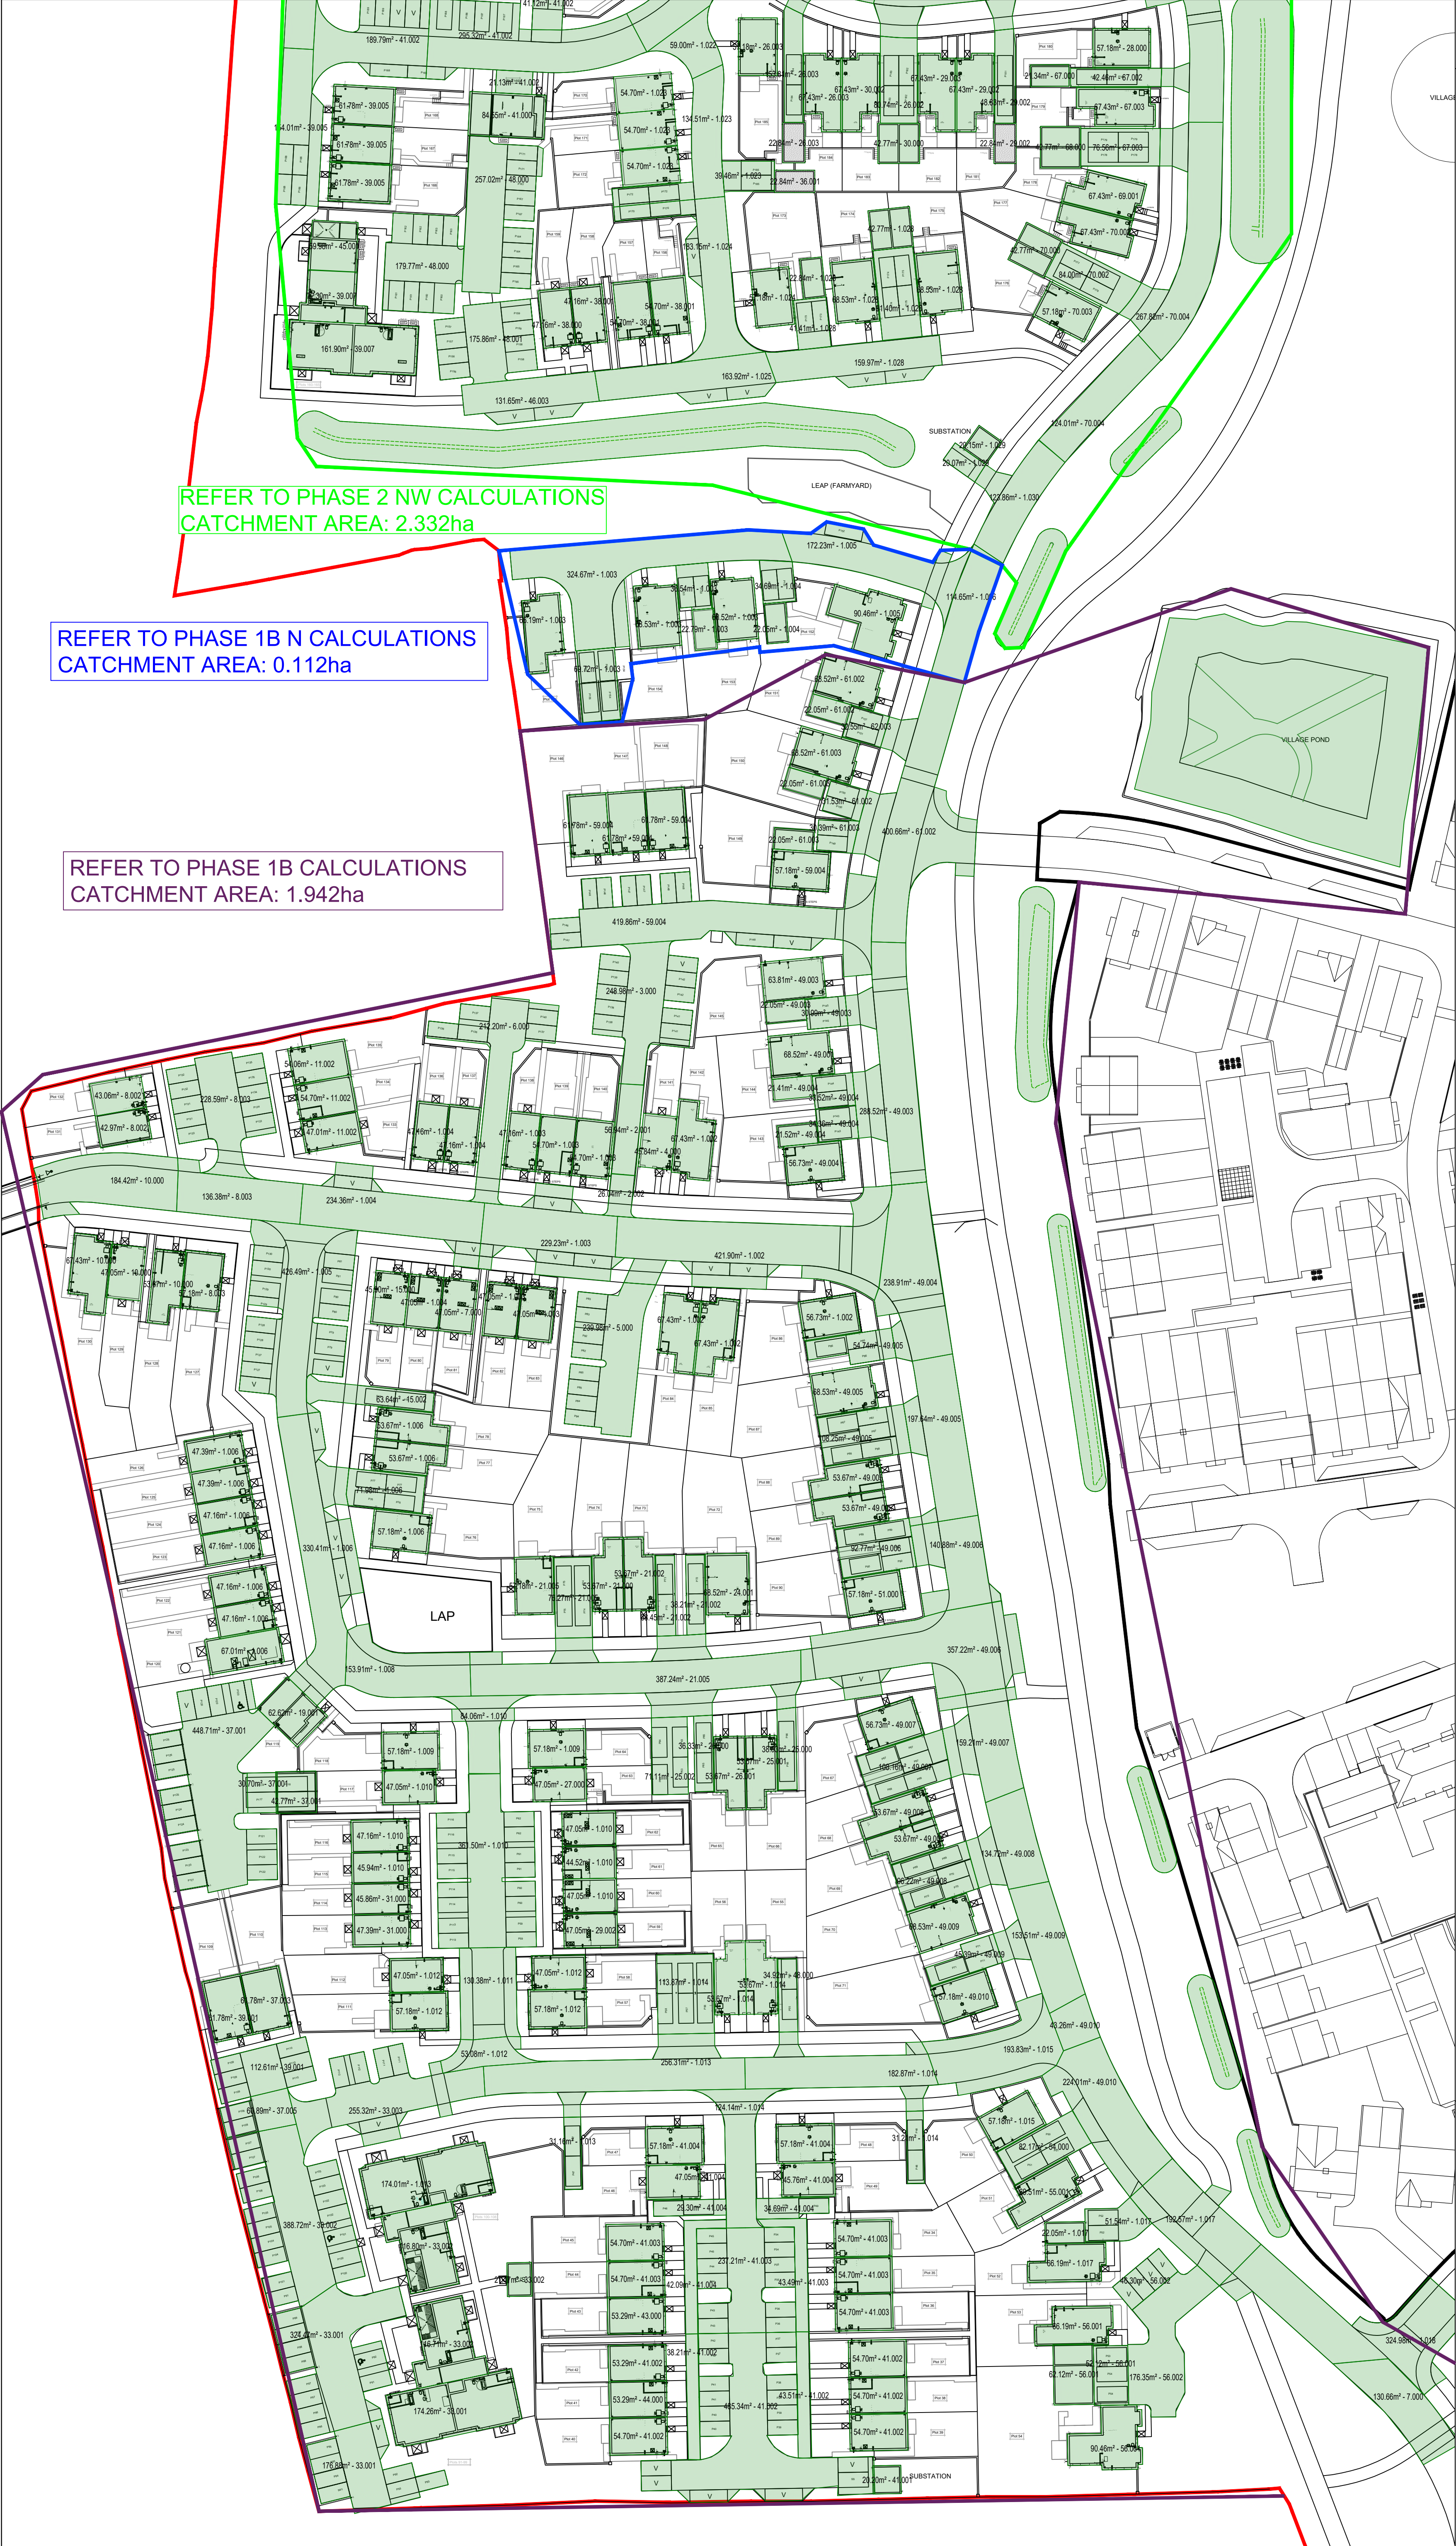

The drawings, information and data recorded in this document ("the information") is the property of Paul Basham Associates. This document and the information are solely for the use of the authorized recipient and this document may not be used, copied or reproduced in whole or part for any purposes other than which it was supplied by Paul Basham Associates. Paul Basham Associates makes no representation, undertakes no duty, nor accepts any responsibility to any third party, who may use or rely upon this document or the information.

GENERAL NOTES

1. THIS DRAWING IS INTENDED TO BE VIEWED IN COMBINATION WITH ALL RELEVANT ARCHITECTS, ENGINEERS, SERVICES AND SPECIALIST DRAWINGS AND SPECIFICATION.
2. ANY VARIATIONS OR DISCREPANCIES BETWEEN THESE DRAWINGS IN TERMS OF DIMENSIONS OR DETAILS SHOULD BE DRAWN TO THE ATTENTION OF THE ARCHITECT AND/OR THE ENGINEER FOR CLARIFICATION.
3. PAUL BASHAM ASSOCIATES ACCEPTS NO RESPONSIBILITY FOR THE ACCURACY OF BACKGROUND INFORMATION PRODUCED BY THIRD PARTIES - THIS MUST BE TREATED AS INDICATIVE ONLY.
4. ALL DIMENSIONS AND LEVELS ARE IN METRES. DO NOT SCALE THIS DRAWING, PRINT, PLOT OR DISK.
5. THIS DRAWING SHOULD ONLY BE USED FOR CONSTRUCTION IF THE PROJECT PHASE IN THE TITLE FRAME BELOW IS SHOWN AS "CONSTRUCTION". PAUL BASHAM ASSOCIATES TAKE NO RESPONSIBILITY FOR CONSTRUCTION WORKS UNDERTAKEN TO DRAWINGS WHICH ARE NOT MARKED UNDER THIS PHASE.

CALA HOMES STANDARD NOTES

1. THE CONTRACTOR SHALL REVIEW ALL DOCUMENTS, DRAWINGS, REPORTS AND SURVEYS PROVIDED ON VIEWPOINT PRIOR TO COMMENCING WORK ON SITE. THIS SHALL INCLUDE THE CALA HOMES CONSTRUCTION SPECIFICATION. ANY DISCREPANCIES OR GAPS SHALL BE REPORTED TO THE TECHNICAL DEPARTMENT AT CALA HOMES IMMEDIATELY.
2. THE CONTRACTOR IS RESPONSIBLE FOR POSITIVELY IDENTIFYING ALL SERVICES ON SITE AND REPORTING THE POSITION AND DEPTH TO THE TECHNICAL DEPARTMENT AT CALA HOMES. WHEREVER POSSIBLE NON-INTRUSIVE METHODS, SUCH AS GPR, SHOULD BE USED.
3. THE CONTRACTOR IS TO STRIP THE SITE TOPSOIL IN SECTIONS, USING TRACKED EQUIPMENT AND IN DRY CONDITIONS. TOPSOIL AND SUBSOIL ARE TO BE STORED IN SEED STOCKPILES TO PROTECT THEM FROM EROSION. PRIOR TO PLACING TOPSOIL, THE SUBSOIL SHOULD BE RIPPED USING A SINGLE TYNE RIPPER TO A SUITABLE DEPTH TO ENCOURAGE POSITIVE DRAINAGE OF THE SOIL.
4. IN-SITU OR TESTS SHALL BE UNDERTAKEN FOR EACH SECTION OF HIGHWAY AT INTERVALS OF 25M OR LESS. RESULTS TO BE SUBMITTED TO THE TECHNICAL DEPARTMENT AT CALA HOMES FOR APPROVAL PRIOR TO CARRIAGEWAY CONSTRUCTION.
5. ALL DRAINAGE WORKS TO BE CARRIED OUT IN ACCORDANCE WITH THE CURRENT EDITIONS OF THE DESIGN AND CONSTRUCTION GUIDANCE (DCG), AND THE BUILDING REGULATIONS "APPROVED DOCUMENT" H. ANY DISCREPANCIES SHOULD BE REPORTED TO CALA FOR CLARIFICATION BEFORE PROCEEDING WITH THE WORKS.
6. ALL MANHOLE CHAMBER COVERS TO BE INSTALLED PARALLEL TO FINAL KERBS, EDGINGS, PAVING JOINTS OR BUILDING LINES AS APPROPRIATE. THE MANHOLE COVER SHALL BE PLACED ENTIRELY WITHIN ONE SURFACE FINISH.
7. THE CONTRACTOR IS TO SEEK APPROVAL FROM THE TECHNICAL DEPARTMENT AT CALA HOMES PRIOR TO ORDERING ANY PERFECT MANHOLES.
8. ON COMPLETION OF EACH BUILD AREA THE CONTRACTOR SHALL JET CLEAN AND CCTV ALL DRAINAGE AND PROVIDE A COPY OF THE VIDEO FOOTAGE AND PDF REPORT TO CALA. THE REPORT SHALL INCLUDE AN EXECUTIVE SUMMARY OF THE FINDINGS AND A SCHEMATIC OF THE DRAINAGE LAYOUT.
9. PRIOR TO FORMING EACH DWELLING ACCESS, THE CONTRACTOR SHALL CHECK THAT THE AS-BUILT LEVELS COMPLY WITH THE CURRENT VERSION OF THE NHBC TECHNICAL STANDARDS AND THE BUILDING REGULATIONS PART M. IF CLARIFICATION OR DESIGN CHANGE IS REQUIRED, THE CONTRACTOR SHALL AWAIT FURTHER INSTRUCTION FROM CALA BEFORE PROCEEDING.
10. THE CONTRACTOR IS TO PROVIDE AS-BUILT RECORDS IN PDF AND DWG FORMAT FOR THE FULL EXTENT OF THE WORKS. THIS IS TO INCLUDE (BUT NOT LIMITED TO) ALL SERVICES, HIGHWAYS, DRAINAGE, RETAINING STRUCTURES, AND ALL EXTERNAL AREAS.

LAND OWNERSHIP BOUNDARY
CATCHMENT AREAS

ALL HOUSES HAVE 10% URBAN CREEP ADDED




1:500 0m 25m

B	UPDATES TO CALA COMMENTS	17.07.24	LC	MW
A	FIRST ISSUE	12.07.24	LC	COH
Rev	Description	Date	By	Chkd

pb paulbasham associates
Paul Basham Associates Ltd
The Bolth, Corns Hall Estate, Farnham, PO16 8UT
01329 711 000
info@paulbashamassociates.com www.paulbashamassociates.com



Project Name LAND NORTH OF WATER LANE ANGMERING			
Title CATCHMENT AREA LAYOUTS SHEET 3			
Project Phase DETAILED DESIGN			
Checked By COH	Checked Date 12.07.24	Drawn By LC	Drawn Date 12.07.24
Client Drawing No. -		Scale 1:500	(AT A1 SIZE)
PBA Drawing No. 189.5005.1323			Revision B

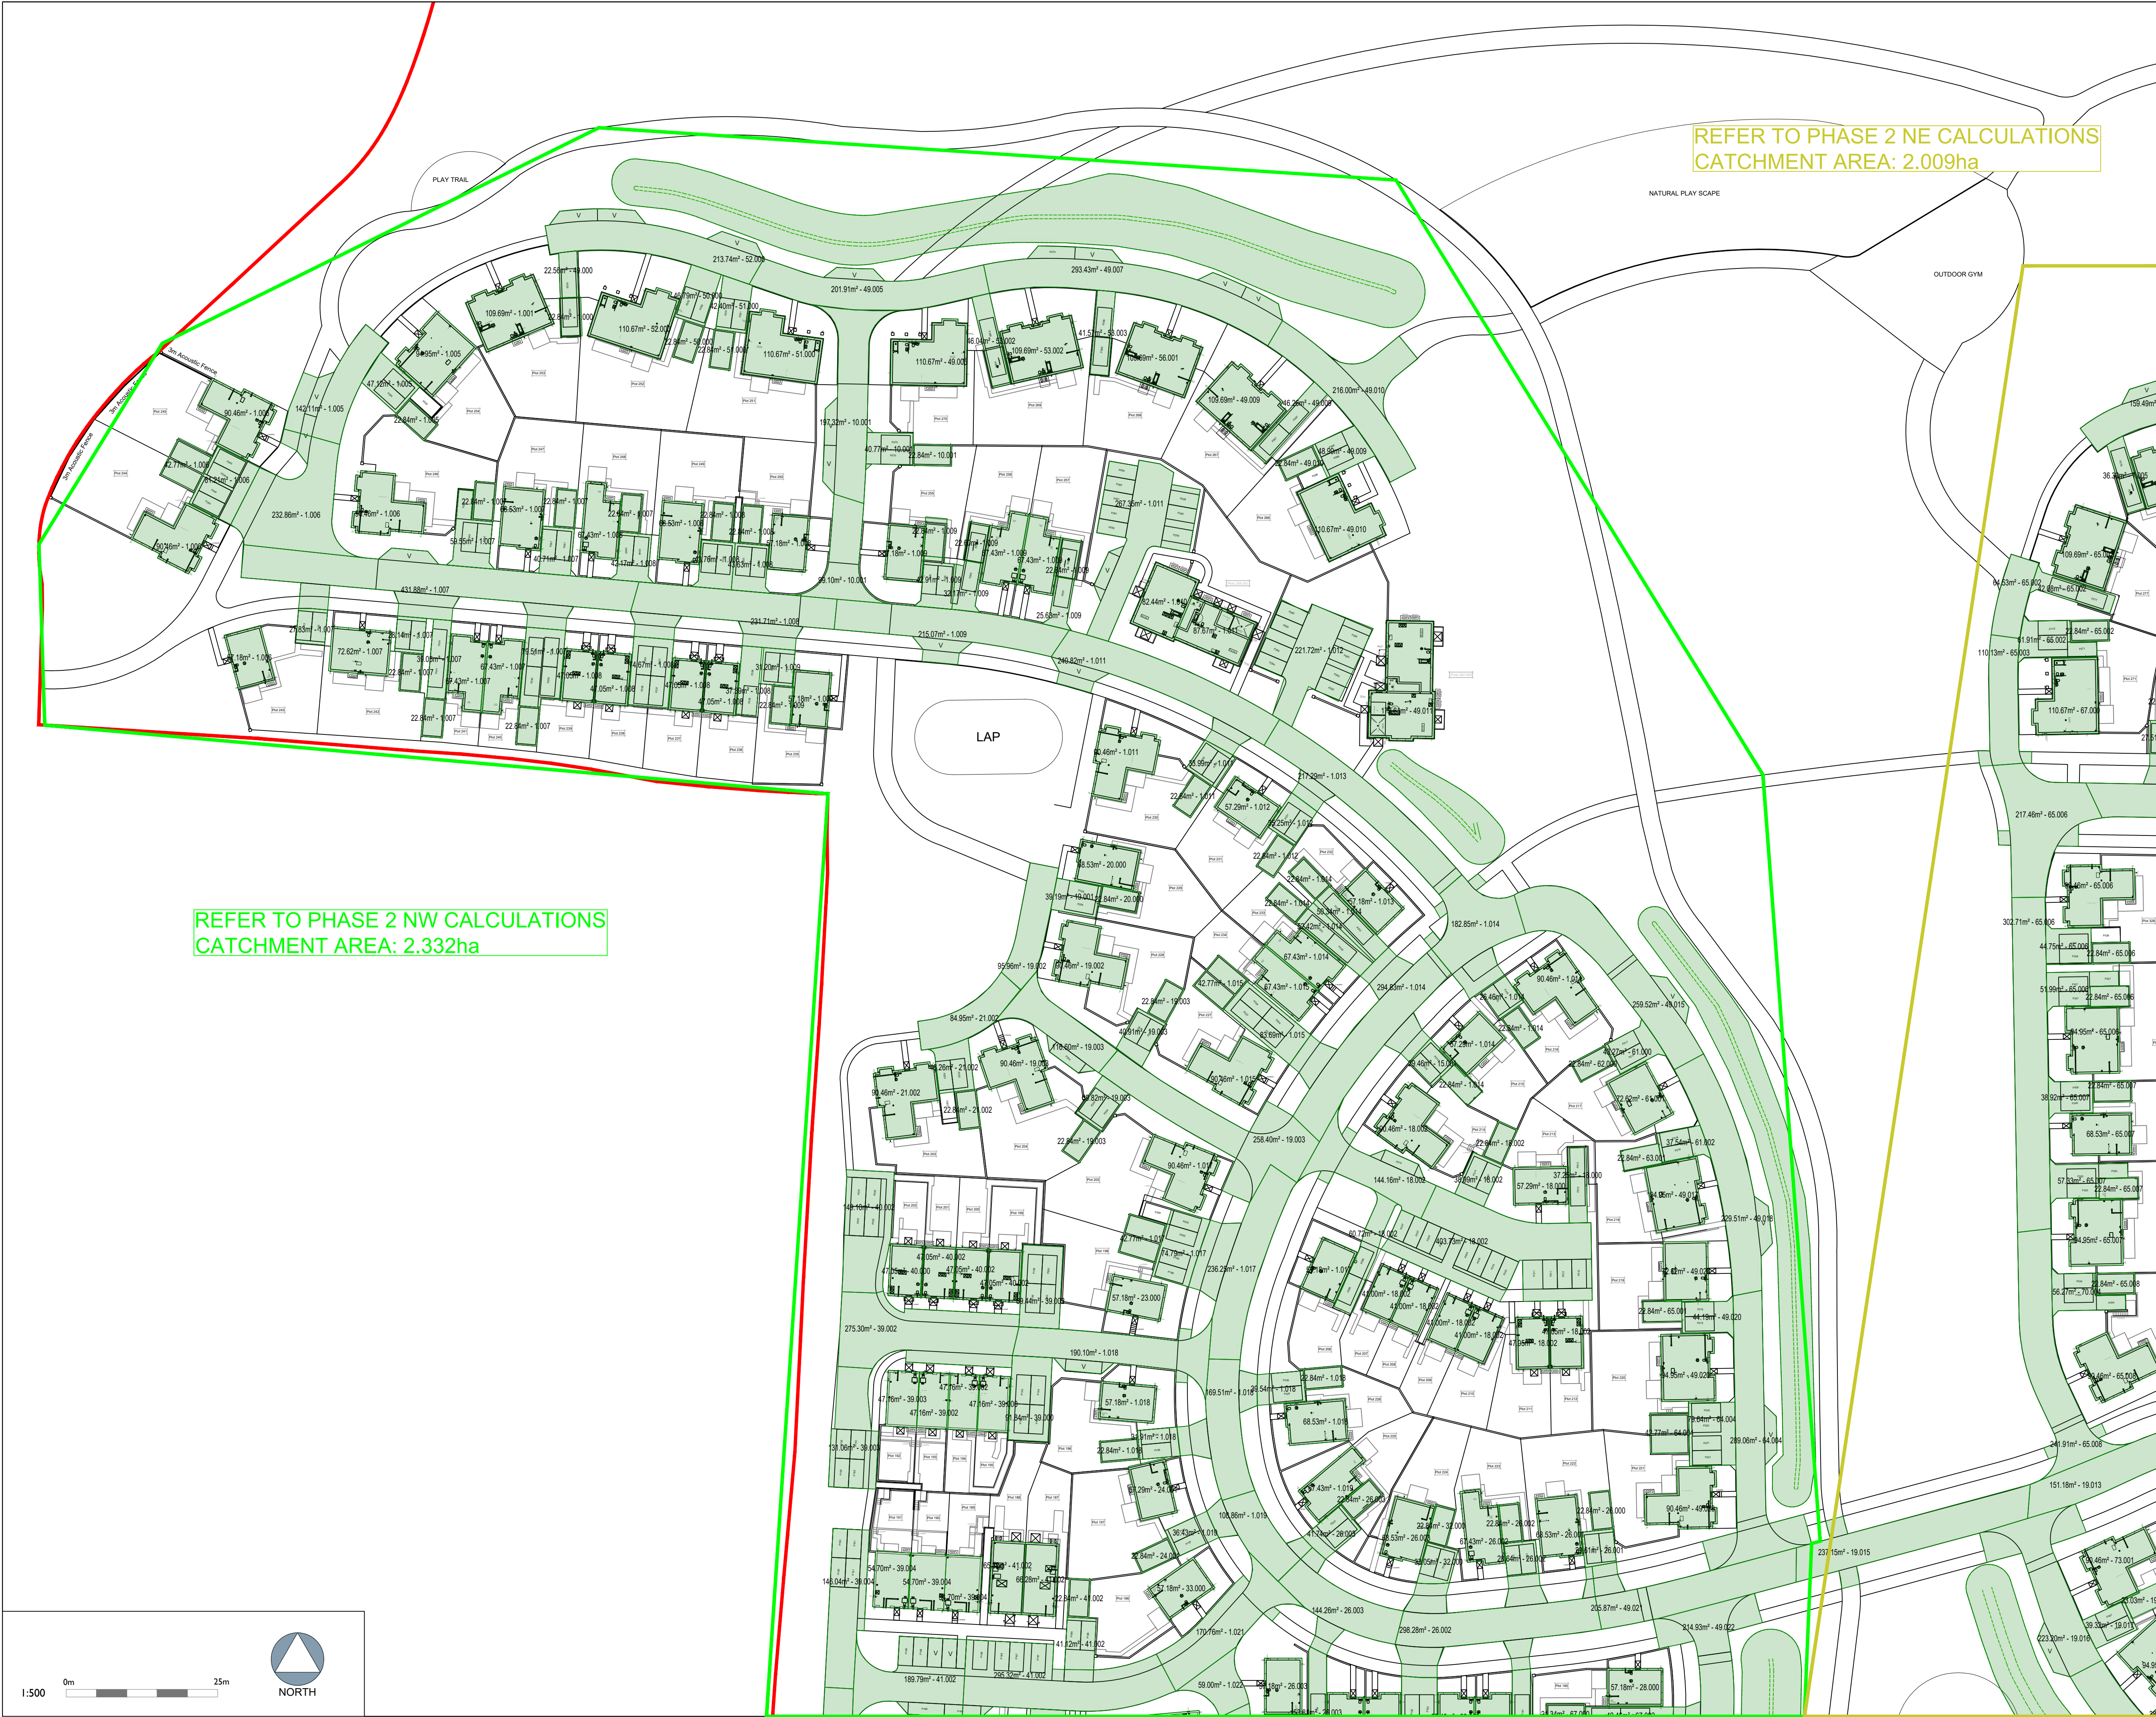

The drawings, information and data recorded in this document ("the information") is the property of Paul Basham Associates. This document and the information are solely for the use of the authorized recipient and this document may not be used, copied or reproduced in whole or part for any purposes other than that it was supplied by Paul Basham Associates. Paul Basham Associates makes no representation, undertakes no duty and accepts no responsibilities to any third party who may use or rely upon this document or the information.


- ### GENERAL NOTES
1. THIS DRAWING IS INTENDED TO BE VIEWED IN COMBINATION WITH ALL RELEVANT ARCHITECTS, ENGINEERS, SERVICES AND SPECIALIST DRAWINGS AND SPECIFICATION.
 2. ANY VARIATIONS OR DISCREPANCIES BETWEEN THESE DRAWINGS IN TERMS OF DIMENSIONS OR DETAILS SHOULD BE DRAWN TO THE ATTENTION OF THE ARCHITECT AND/OR THE ENGINEER FOR CLARIFICATION.
 3. PAUL BASHAM ASSOCIATES ACCEPTS NO RESPONSIBILITY FOR THE ACCURACY OF BACKGROUND INFORMATION PRODUCED BY THIRD PARTIES - THIS MUST BE TREATED AS INDICATIVE ONLY.
 4. ALL DIMENSIONS AND LEVELS ARE IN METRES. DO NOT SCALE THIS DRAWING, PRINT, PLOT OR DISK.
 5. THIS DRAWING SHOULD ONLY BE USED FOR CONSTRUCTION IF THE PROJECT PHASE IN THE TITLE FRAME BELOW IS SHOWN AS "CONSTRUCTION". PAUL BASHAM ASSOCIATES TAKE NO RESPONSIBILITY FOR CONSTRUCTION WORKS UNDERTAKEN TO DRAWINGS WHICH ARE NOT MARKED UNDER THIS PHASE.

- ### CALA HOMES STANDARD NOTES
1. THE CONTRACTOR SHALL REVIEW ALL DOCUMENTS, DRAWINGS, REPORTS AND SURVEYS PROVIDED ON VIEWPOINT PRIOR TO COMMENCING WORK ON SITE. THIS SHALL INCLUDE THE CALA HOMES CONSTRUCTION SPECIFICATION. ANY DISCREPANCIES OR GAPS SHALL BE REPORTED TO THE TECHNICAL DEPARTMENT AT CALA HOMES IMMEDIATELY.
 2. THE CONTRACTOR IS RESPONSIBLE FOR POSITELY IDENTIFYING ALL SERVICES ON SITE AND REPORTING THE POSITION AND DEPTH TO THE TECHNICAL DEPARTMENT AT CALA HOMES. WHEREVER POSSIBLE NON-INTRUSIVE METHODS, SUCH AS GPR, SHOULD BE USED.
 3. THE CONTRACTOR IS TO STRIP THE SITE TOPSOIL IN SECTIONS, USING TRACKED EQUIPMENT AND IN DRY CONDITIONS. TOPSOIL AND SUBSOIL ARE TO BE STORED IN SEED STOCKPILES TO PROTECT THEM FROM EROSION. PRIOR TO PLACING TOPSOIL, THE SUBSOIL SHOULD BE RIPPED USING A SINGLE TYNE RIPPER TO A SUITABLE DEPTH TO ENCOURAGE POSITIVE DRAINAGE OF THE SOIL.
 4. IN-SITU COR TESTS SHALL BE UNDERTAKEN FOR EACH SECTION OF HIGHWAY AT INTERVALS OF 25M OR LESS. RESULTS TO BE SUBMITTED TO THE TECHNICAL DEPARTMENT AT CALA HOMES FOR APPROVAL PRIOR TO CARRIAGEWAY CONSTRUCTION.
 5. ALL DRAINAGE WORKS TO BE CARRIED OUT IN ACCORDANCE WITH THE CURRENT EDITIONS OF THE DESIGN AND CONSTRUCTION GUIDANCE (DCG), AND THE BUILDING REGULATIONS "APPROVED DOCUMENT H". ANY DISCREPANCIES SHOULD BE REPORTED TO CALA FOR CLARIFICATION BEFORE PROCEEDING WITH THE WORKS.
 6. ALL MANHOLE CHAMBER COVERS TO BE INSTALLED PARALLEL TO FINAL KERBS, EDGINGS, PAVING JOINTS OR BUILDING LINES AS APPROPRIATE. THE MANHOLE COVER SHALL BE PLACED ENTIRELY WITHIN ONE SURFACE FINISH.
 7. THE CONTRACTOR IS TO SEEK APPROVAL FROM THE TECHNICAL DEPARTMENT AT CALA HOMES PRIOR TO ORDERING ANY PERFECT MANHOLES.
 8. ON COMPLETION OF EACH BUILD AREA THE CONTRACTOR SHALL JET CLEAN AND CCTV ALL DRAINAGE AND PROVIDE A COPY OF THE VIDEO FOOTAGE AND PDF REPORT TO CALA. THE REPORT SHALL INCLUDE AN EXECUTIVE SUMMARY OF THE FINDINGS AND A SCHEMATIC OF THE DRAINAGE LAYOUT.
 9. PRIOR TO FORMING EACH DWELLING ACCESS, THE CONTRACTOR SHALL CHECK THAT THE AS-BUILT LEVELS COMPLY WITH THE CURRENT VERSION OF THE NHBC TECHNICAL STANDARDS AND THE BUILDING REGULATIONS PART M. IF CLARIFICATION OR DESIGN CHANGE IS REQUIRED, THE CONTRACTOR SHALL AWAIT FURTHER INSTRUCTION FROM CALA BEFORE PROCEEDING.
 10. THE CONTRACTOR IS TO PROVIDE AS-BUILT RECORDS IN PDF AND DWG FORMAT FOR THE FULL EXTENT OF THE WORKS. THIS IS TO INCLUDE (BUT NOT LIMITED TO) ALL SERVICES, HIGHWAYS, DRAINAGE, RETAINING STRUCTURES, AND ALL EXTERNAL AREAS.

— LAND OWNERSHIP BOUNDARY

— CATCHMENT AREAS

ALL HOUSES HAVE 10% URBAN CREEP ADDED

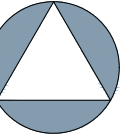 NORTH

0m 25m

1:500

B	UPDATES TO CALA COMMENTS	17.07.24	LC	MW
A	FIRST ISSUE	12.07.24	LC	COH
Rev	Description	Date	By	Chkd



Paul Basham Associates Ltd
The Botly, Cams Hall Estate, Foreham, PO16 8UT
01329 711 000
info@paulbashamassociates.com www.paulbashamassociates.com



Client

Project Name
LAND NORTH OF WATER LANE
ANGMERING

Title
CATCHMENT AREA LAYOUTS
SHEET 4

Project Phase
DETAILED DESIGN

Checked By COH	Checked Date 12.07.24	Drawn By LC	Drawn Date 12.07.24
Client Drawing No. -	Scale 1:500	(AT A1 SIZE)	
PBA Drawing No. 189.5005.1324	Revision B		



The drawings, information and data recorded in this document ("the information") is the property of Paul Basham Associates. This document and the information are solely for the use of the authorized recipient and this document may not be used, copied or reproduced in whole or part for any purposes other than which it was supplied by Paul Basham Associates. Paul Basham Associates makes no representation, undertakes no duty, owes no responsibility to any third party, who may use or rely upon this document or the information.

GENERAL NOTES

- THIS DRAWING IS INTENDED TO BE VIEWED IN COMBINATION WITH ALL RELEVANT ARCHITECTS, ENGINEERS, SERVICES AND SPECIALIST DRAWINGS AND SPECIFICATION.
- ANY VARIATIONS OR DISCREPANCIES BETWEEN THESE DRAWINGS IN TERMS OF DIMENSIONS OR DETAILS SHOULD BE DRAWN TO THE ATTENTION OF THE ARCHITECT AND/OR THE ENGINEER FOR CLARIFICATION.
- PAUL BASHAM ASSOCIATES ACCEPTS NO RESPONSIBILITY FOR THE ACCURACY OF BACKGROUND INFORMATION PRODUCED BY THIRD PARTIES – THIS MUST BE TREATED AS INDICATIVE ONLY.
- ALL DIMENSIONS AND LEVELS ARE IN METRES. DO NOT SCALE THIS DRAWING, PRINT, PLOT OR DISK.
- THIS DRAWING SHOULD ONLY BE USED FOR CONSTRUCTION IF THE PROJECT PHASE IN THE TITLE FRAME BELOW IS SHOWN AS "CONSTRUCTION". PAUL BASHAM ASSOCIATES TAKE NO RESPONSIBILITY FOR CONSTRUCTION WORKS UNDERTAKEN TO DRAWINGS WHICH ARE NOT MARKED UNDER THIS PHASE.


CALA HOMES STANDARD NOTES

- THE CONTRACTOR SHALL REVIEW ALL DOCUMENTS, DRAWINGS, REPORTS AND SURVEYS PROVIDED ON VIEWPOINT PRIOR TO COMMENCING WORK ON SITE. THIS SHALL INCLUDE THE CALA HOMES CONSTRUCTION SPECIFICATION. ANY DISCREPANCIES OR GAPS SHALL BE REPORTED TO THE TECHNICAL DEPARTMENT AT CALA HOMES IMMEDIATELY.
- THE CONTRACTOR IS RESPONSIBLE FOR POSITIVELY IDENTIFYING ALL SERVICES ON SITE AND REPORTING THE POSITION AND DEPTH TO THE TECHNICAL DEPARTMENT AT CALA HOMES. WHEREVER POSSIBLE NON-INTRUSIVE METHODS, SUCH AS GPR, SHOULD BE USED.
- THE CONTRACTOR IS TO STRIP THE SITE TOPSOIL IN SECTIONS, USING TRACKED EQUIPMENT AND IN DRY CONDITIONS. TOPSOIL AND SUBSOIL ARE TO BE STORED IN SEED STOCKPILES TO PROTECT THEM FROM EROSION. PRIOR TO PLACING TOPSOIL, THE SUBSOIL SHOULD BE RIPPED USING A SINGLE TYNE RIPPER TO A SUITABLE DEPTH TO ENCOURAGE POSITIVE DRAINAGE OF THE SOIL.
- IN-SITU GPR TESTS SHALL BE UNDERTAKEN FOR EACH SECTION OF HIGHWAY AT INTERVALS OF 25M OR LESS. RESULTS TO BE SUBMITTED TO THE TECHNICAL DEPARTMENT AT CALA HOMES FOR APPROVAL PRIOR TO CARRIAGEWAY CONSTRUCTION.
- ALL DRAINAGE WORKS TO BE CARRIED OUT IN ACCORDANCE WITH THE CURRENT EDITIONS OF THE DESIGN AND CONSTRUCTION GUIDANCE (DCG), AND THE BUILDING REGULATIONS "APPROVED DOCUMENT" H. ANY DISCREPANCIES SHOULD BE REPORTED TO CALA FOR CLARIFICATION BEFORE PROCEEDING WITH THE WORKS.
- ALL MANHOLE CHAMBER COVERS TO BE INSTALLED PARALLEL TO FINAL KERBS, EDGINGS, PAVING JOINTS OR BUILDING LINES AS APPROPRIATE. THE MANHOLE COVER SHALL BE PLACED ENTIRELY WITHIN ONE SURFACE FINISH.
- THE CONTRACTOR IS TO SEEK APPROVAL FROM THE TECHNICAL DEPARTMENT AT CALA HOMES PRIOR TO ORDERING ANY PERFECT MANHOLES.
- ON COMPLETION OF EACH BUILD AREA THE CONTRACTOR SHALL JET CLEAN AND CCTV ALL DRAINAGE AND PROVIDE A COPY OF THE VIDEO FOOTAGE AND PDF REPORT TO CALA. THE REPORT SHALL INCLUDE AN EXECUTIVE SUMMARY OF THE FINDINGS AND A SCHEMATIC OF THE DRAINAGE LAYOUT.
- PRIOR TO FORMING EACH DWELLING ACCESS, THE CONTRACTOR SHALL CHECK THAT THE AS-BUILT LEVELS COMPLY WITH THE CURRENT VERSION OF THE NHBC TECHNICAL STANDARDS AND THE BUILDING REGULATIONS PART M. IF CLARIFICATION OR DESIGN CHANGE IS REQUIRED, THE CONTRACTOR SHALL AWAIT FURTHER INSTRUCTION FROM CALA BEFORE PROCEEDING.
- THE CONTRACTOR IS TO PROVIDE AS-BUILT RECORDS IN PDF AND DWG FORMAT FOR THE FULL EXTENT OF THE WORKS. THIS IS TO INCLUDE (BUT NOT LIMITED TO) ALL SERVICES, HIGHWAYS, DRAINAGE, RETAINING STRUCTURES, AND ALL EXTERNAL AREAS.

LAND OWNERSHIP BOUNDARY

CATCHMENT AREAS

ALL HOUSES HAVE 10% URBAN CREEP ADDED

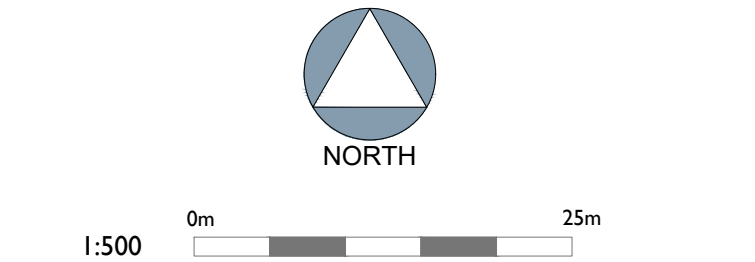

B	UPDATES TO CALA COMMENTS	17.07.24	LC	MW
A	FIRST ISSUE	12.07.24	LC	COH
Rev	Description	Date	By	Chkd

Paul Basham Associates Ltd
The Bolth, Corns Hall Estate, Farnham, PO16 8UT
01329 711 000
info@paulbashamassociates.com www.paulbashamassociates.com

Client

Project Name
LAND NORTH OF WATER LANE
ANGMERING

Title
CATCHMENT AREA LAYOUTS
SHEET 5


Project Phase
DETAILED DESIGN








Checked By COH	Checked Date 12.07.24	Drawn By LC	Drawn Date 12.07.24
Client Drawing No.	-	Scale 1:500	(AT A1 SIZE)
PBA Drawing No.	189.5005.1325	Revision B	

The drawings, information and data recorded in this document ("the information") is the property of Paul Basham Associates. This document and the information are solely for the use of the authorized recipient and this document may not be used, copied or reproduced in whole or part for any purposes other than which it was supplied by Paul Basham Associates. Paul Basham Associates makes no representation, undertakes no duty and accepts no responsibilities to any third party who may use or rely upon this document or the information.

GENERAL NOTES

- THIS DRAWING IS INTENDED TO BE VIEWED IN COMBINATION WITH ALL RELEVANT ARCHITECTS, ENGINEERS, SERVICES AND SPECIALIST DRAWINGS AND SPECIFICATION.
- ANY VARIATIONS OR DISCREPANCIES BETWEEN THESE DRAWINGS IN TERMS OF DIMENSIONS OR DETAILS SHOULD BE DRAWN TO THE ATTENTION OF THE ARCHITECT AND/OR THE ENGINEER FOR CLARIFICATION.
- PAUL BASHAM ASSOCIATES ACCEPTS NO RESPONSIBILITY FOR THE ACCURACY OF BACKGROUND INFORMATION PRODUCED BY THIRD PARTIES - THIS MUST BE TREATED AS INDICATIVE ONLY.
- ALL DIMENSIONS AND LEVELS ARE IN METRES. DO NOT SCALE THIS DRAWING, PRINT, PLOT OR DISK.
- THIS DRAWING SHOULD ONLY BE USED FOR CONSTRUCTION IF THE PROJECT PHASE IN THE TITLE FRAME BELOW IS SHOWN AS "CONSTRUCTION". PAUL BASHAM ASSOCIATES TAKE NO RESPONSIBILITY FOR CONSTRUCTION WORKS UNDERTAKEN TO DRAWINGS WHICH ARE NOT MARKED UNDER THIS PHASE.

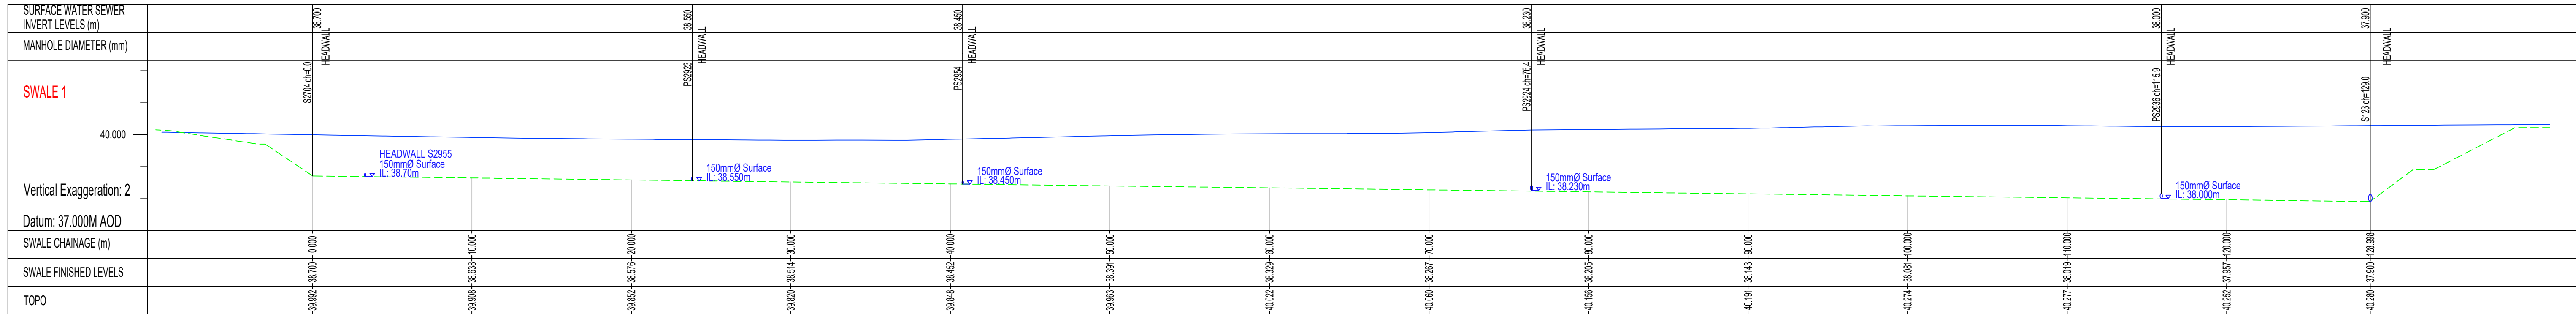

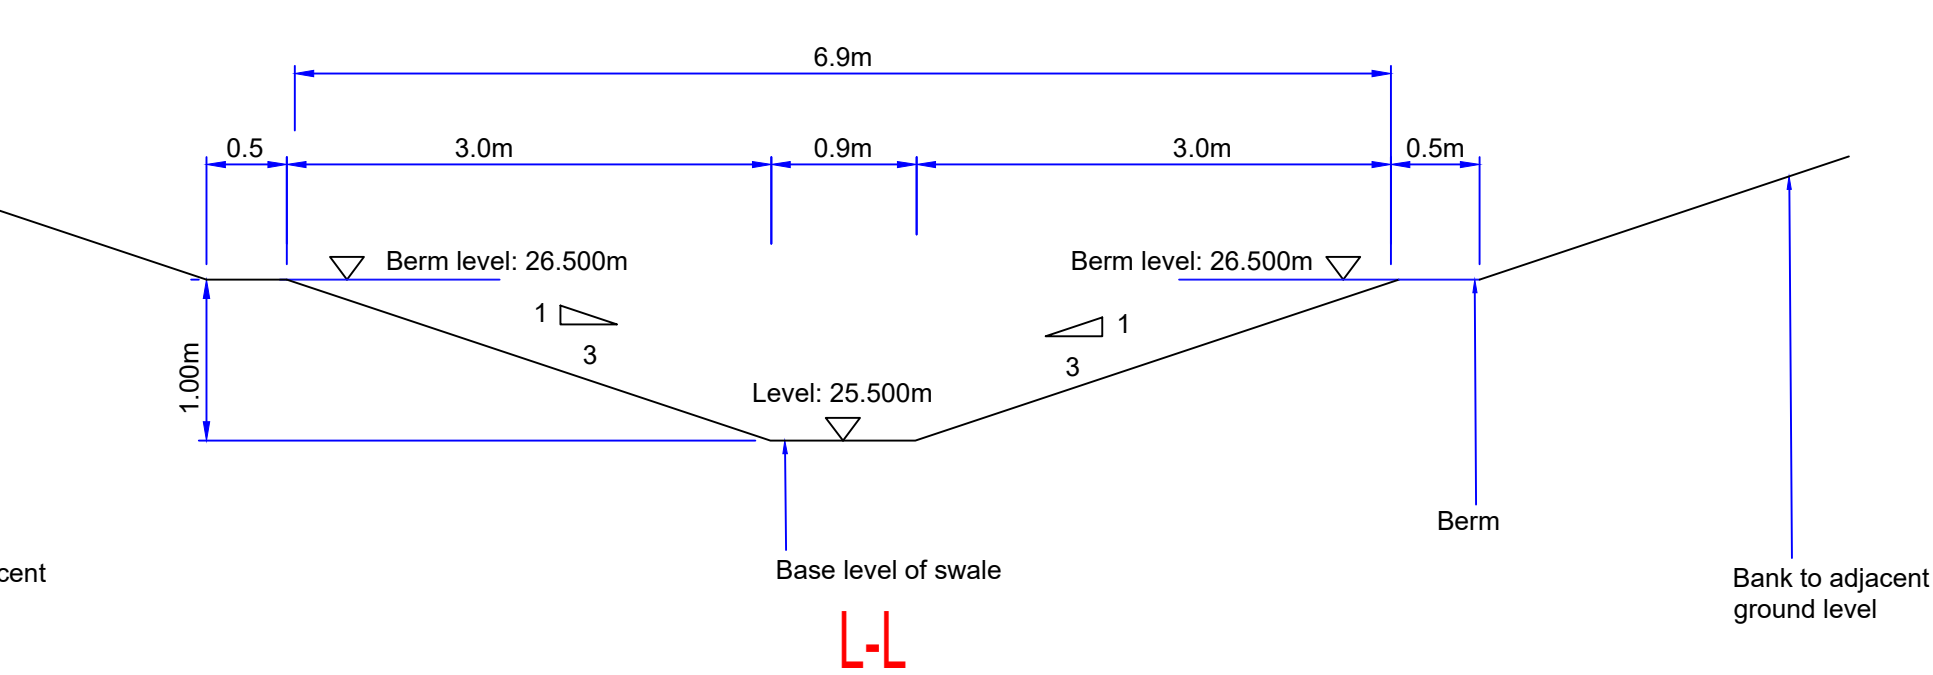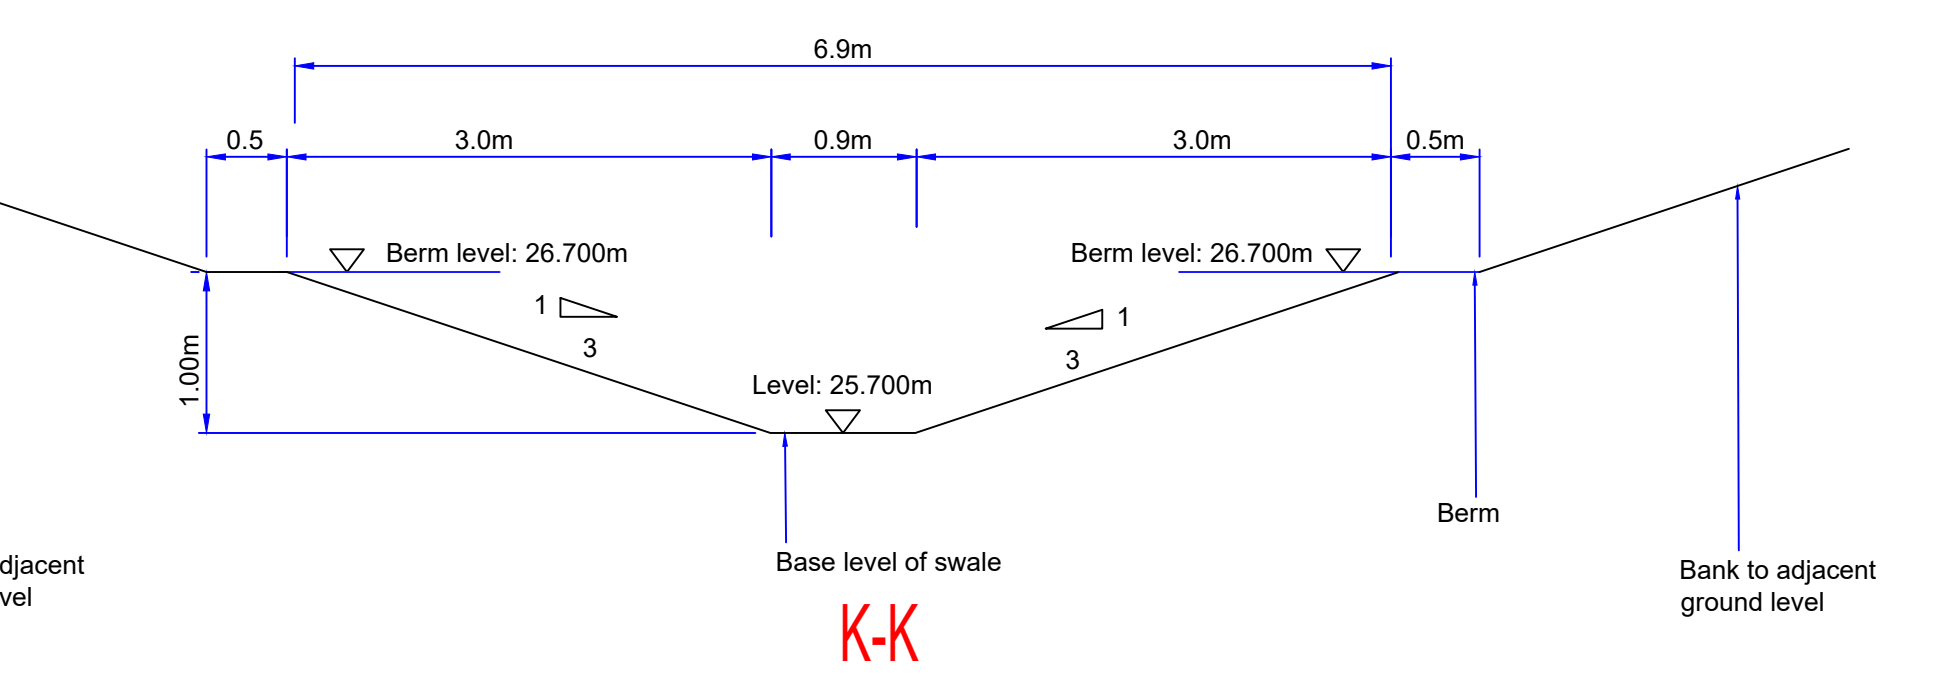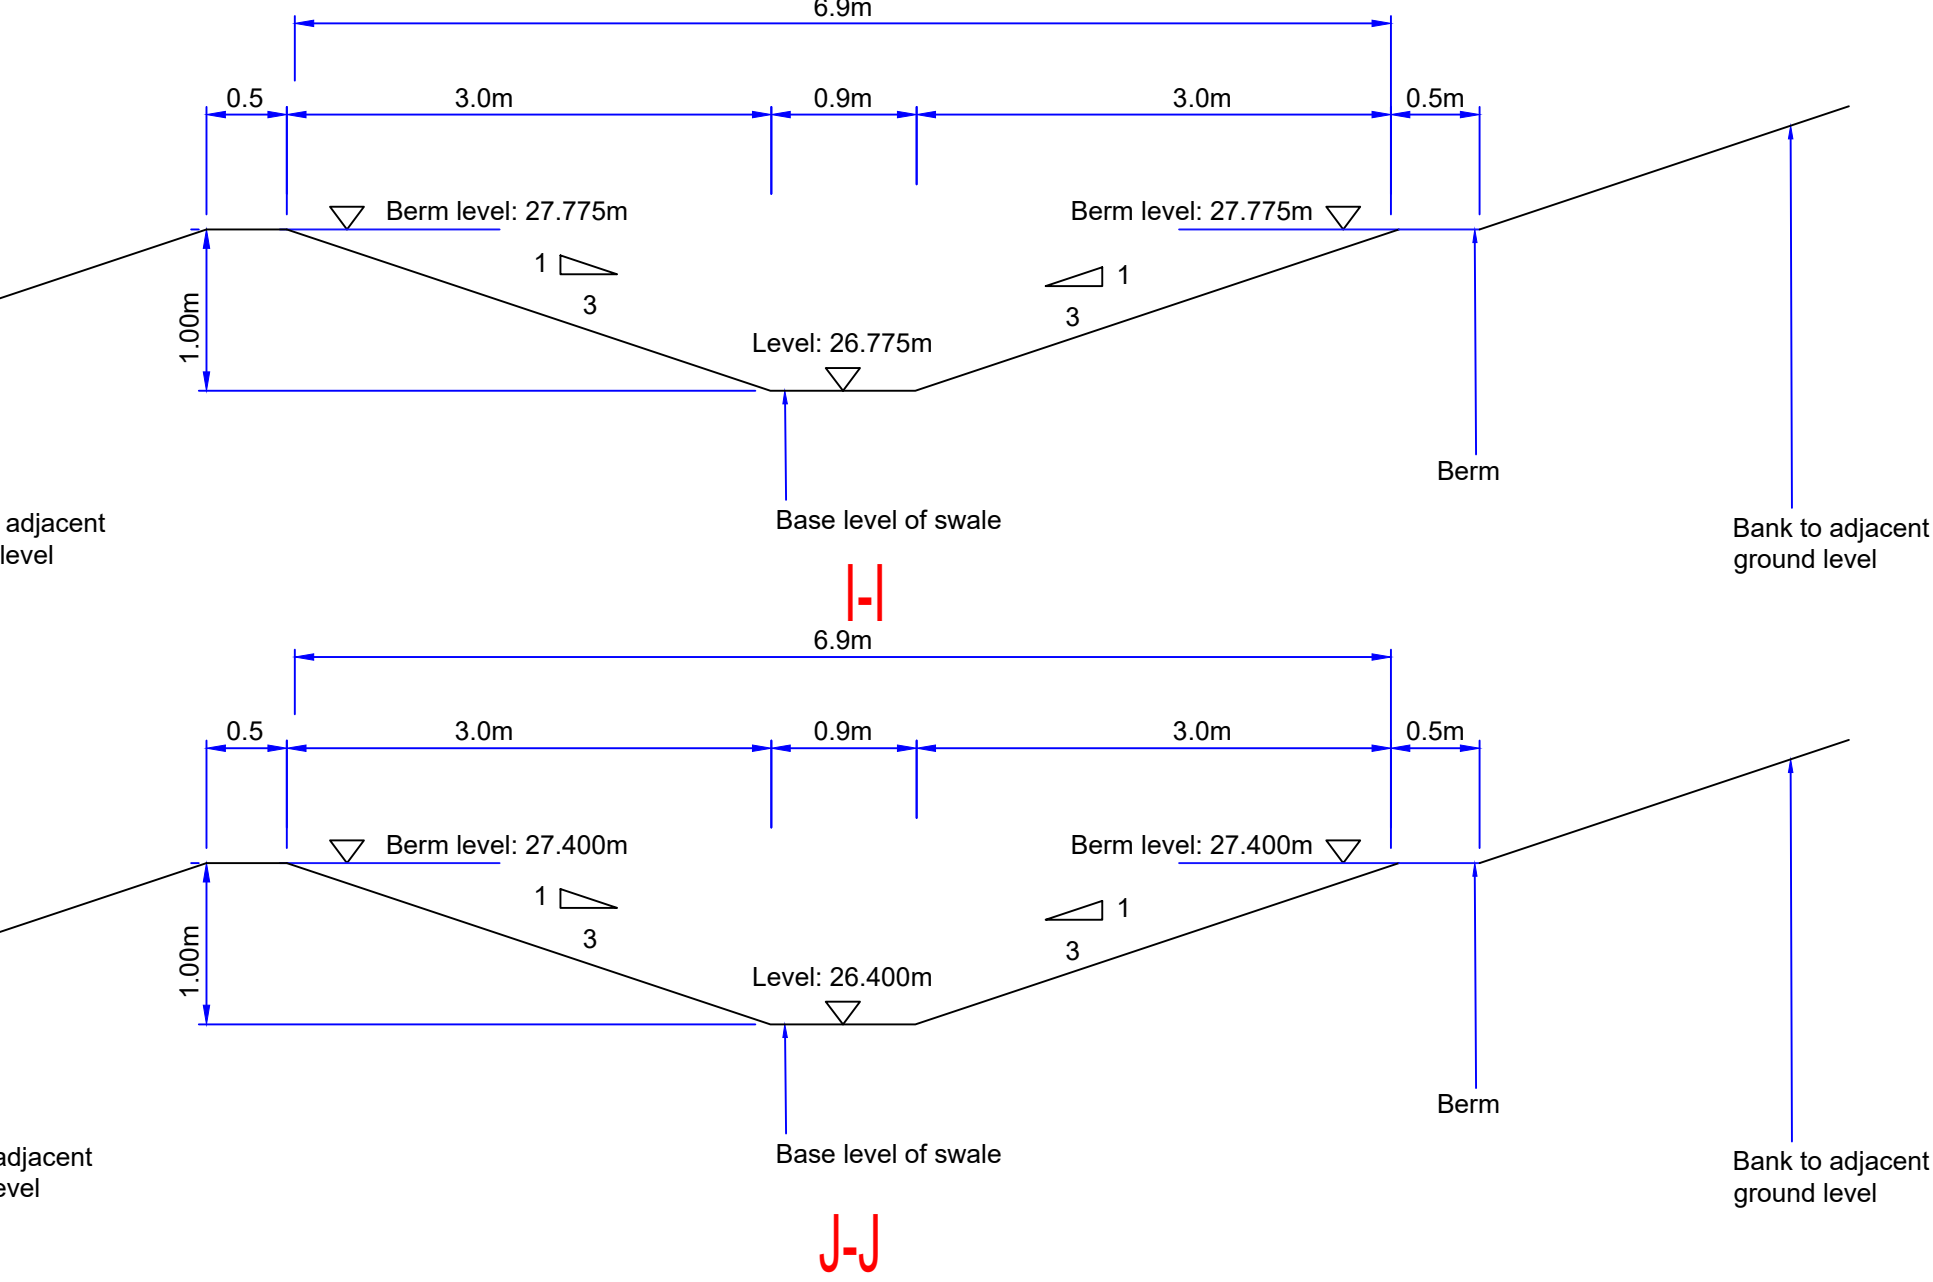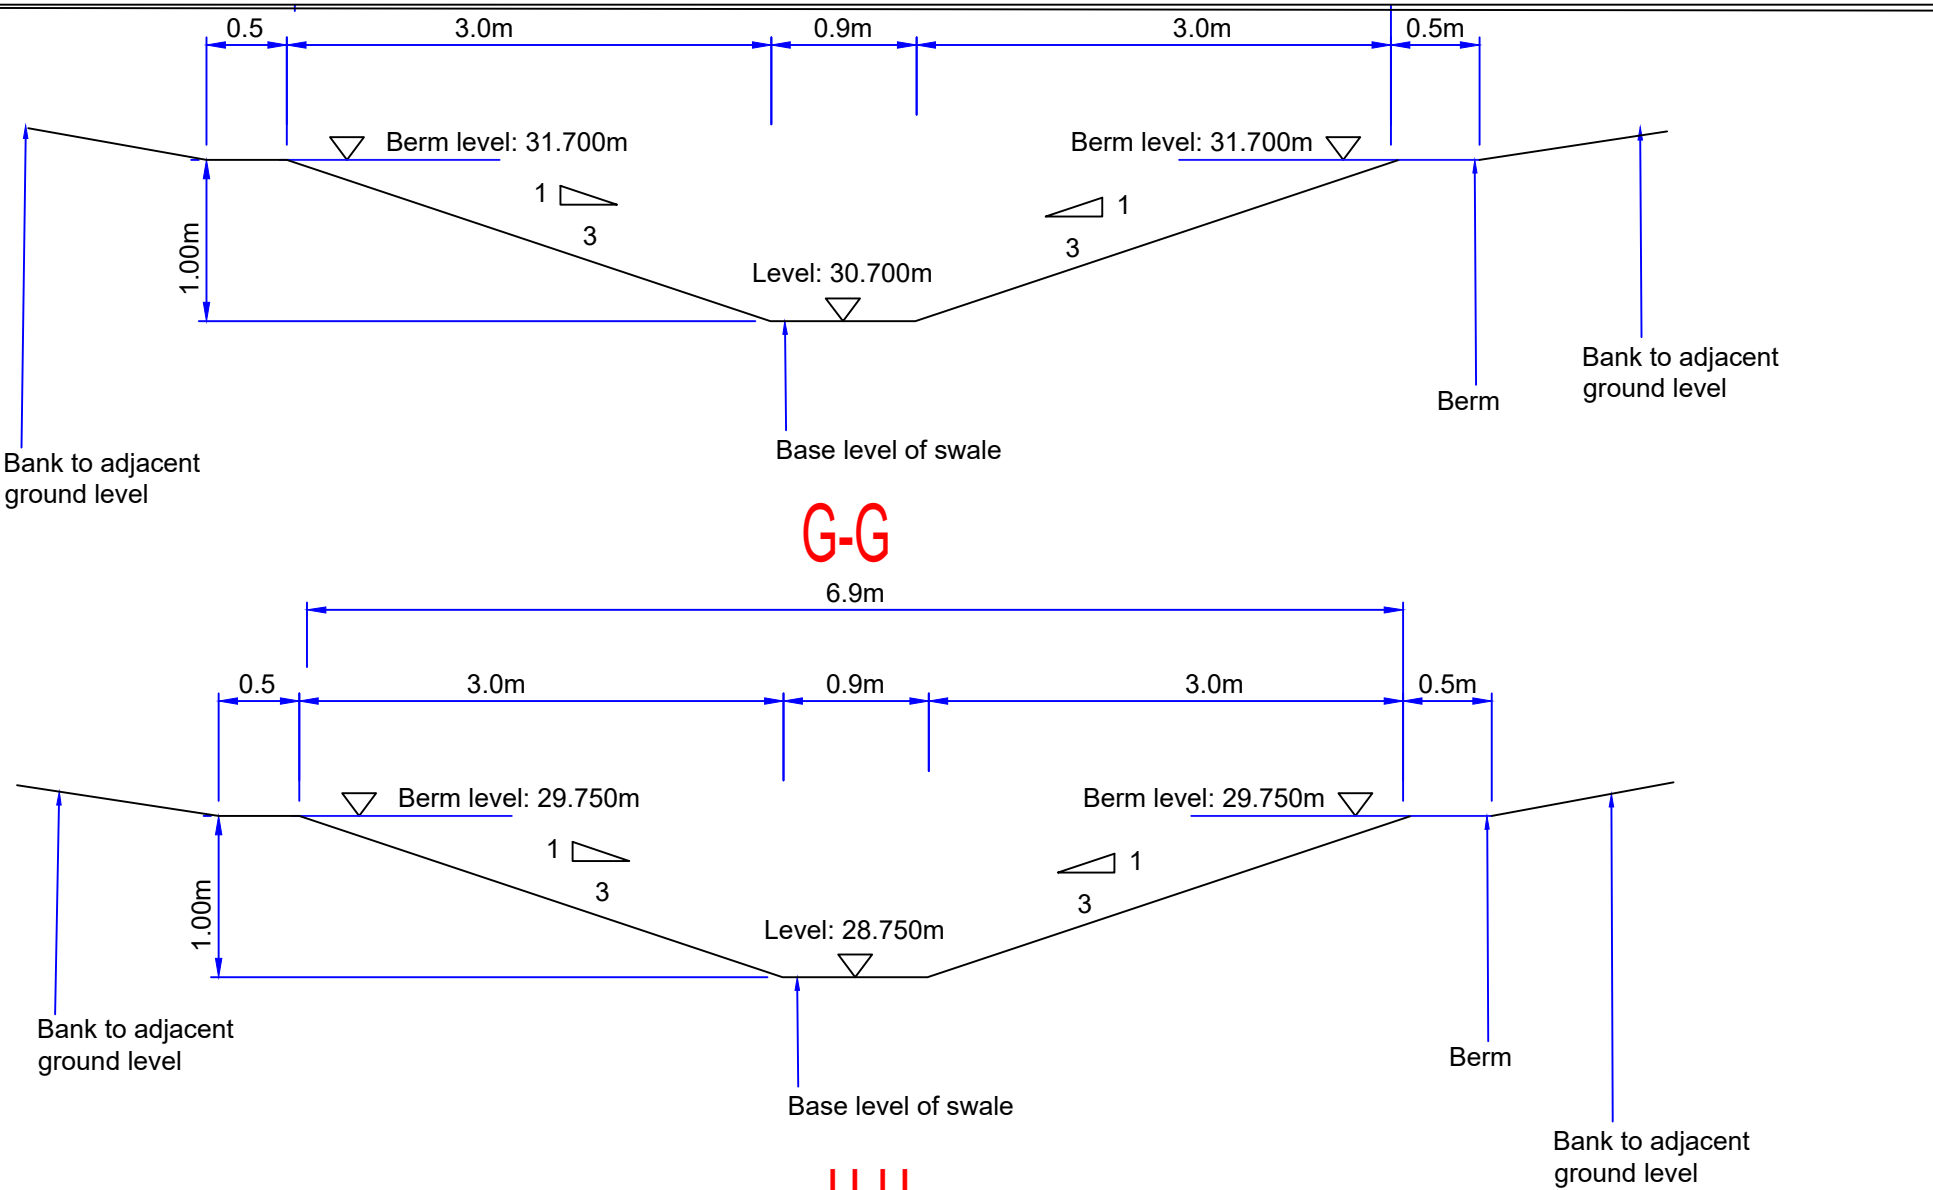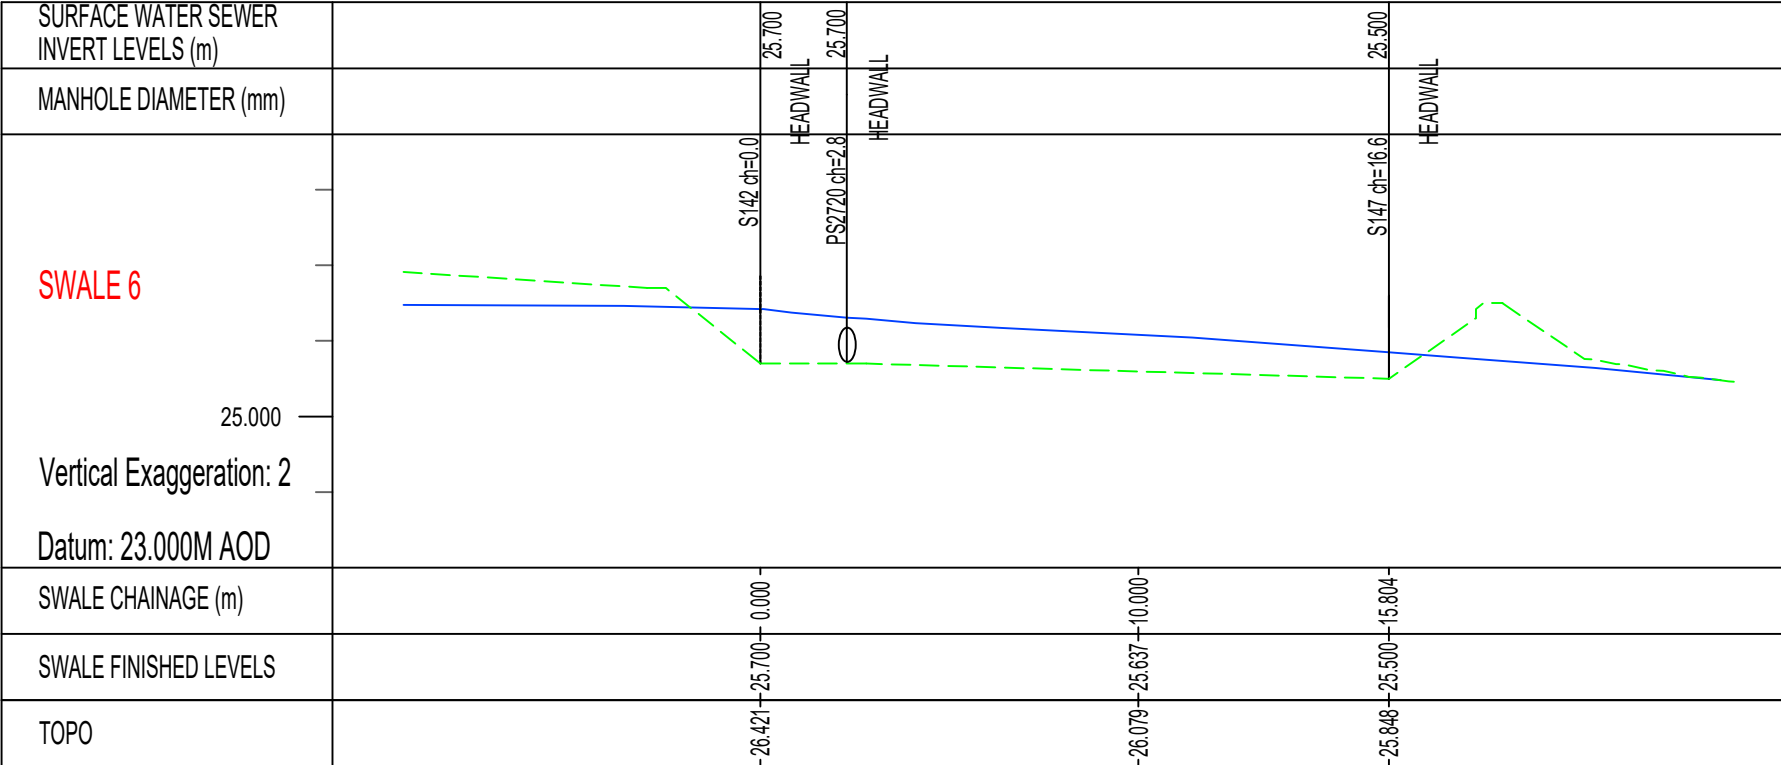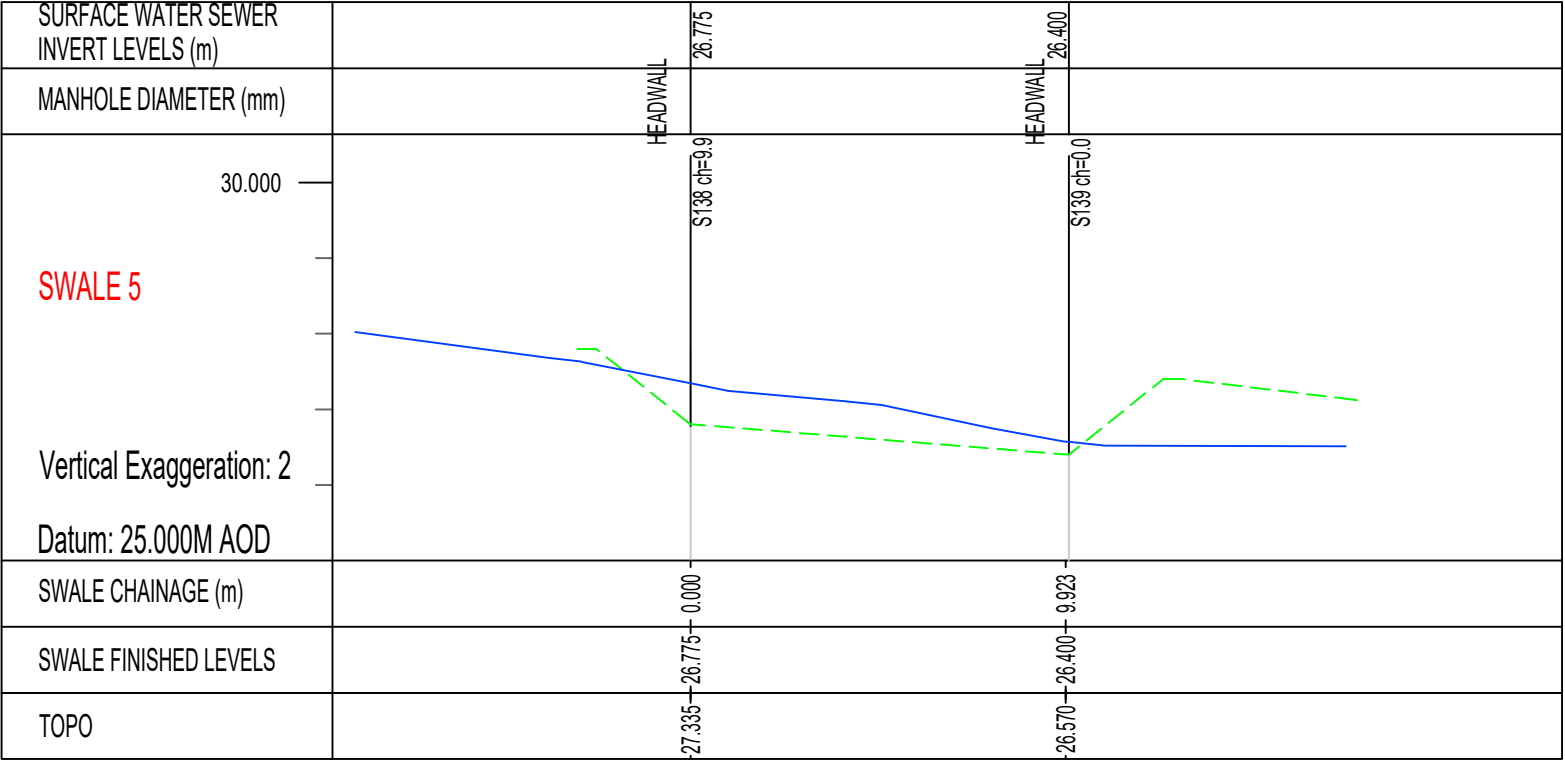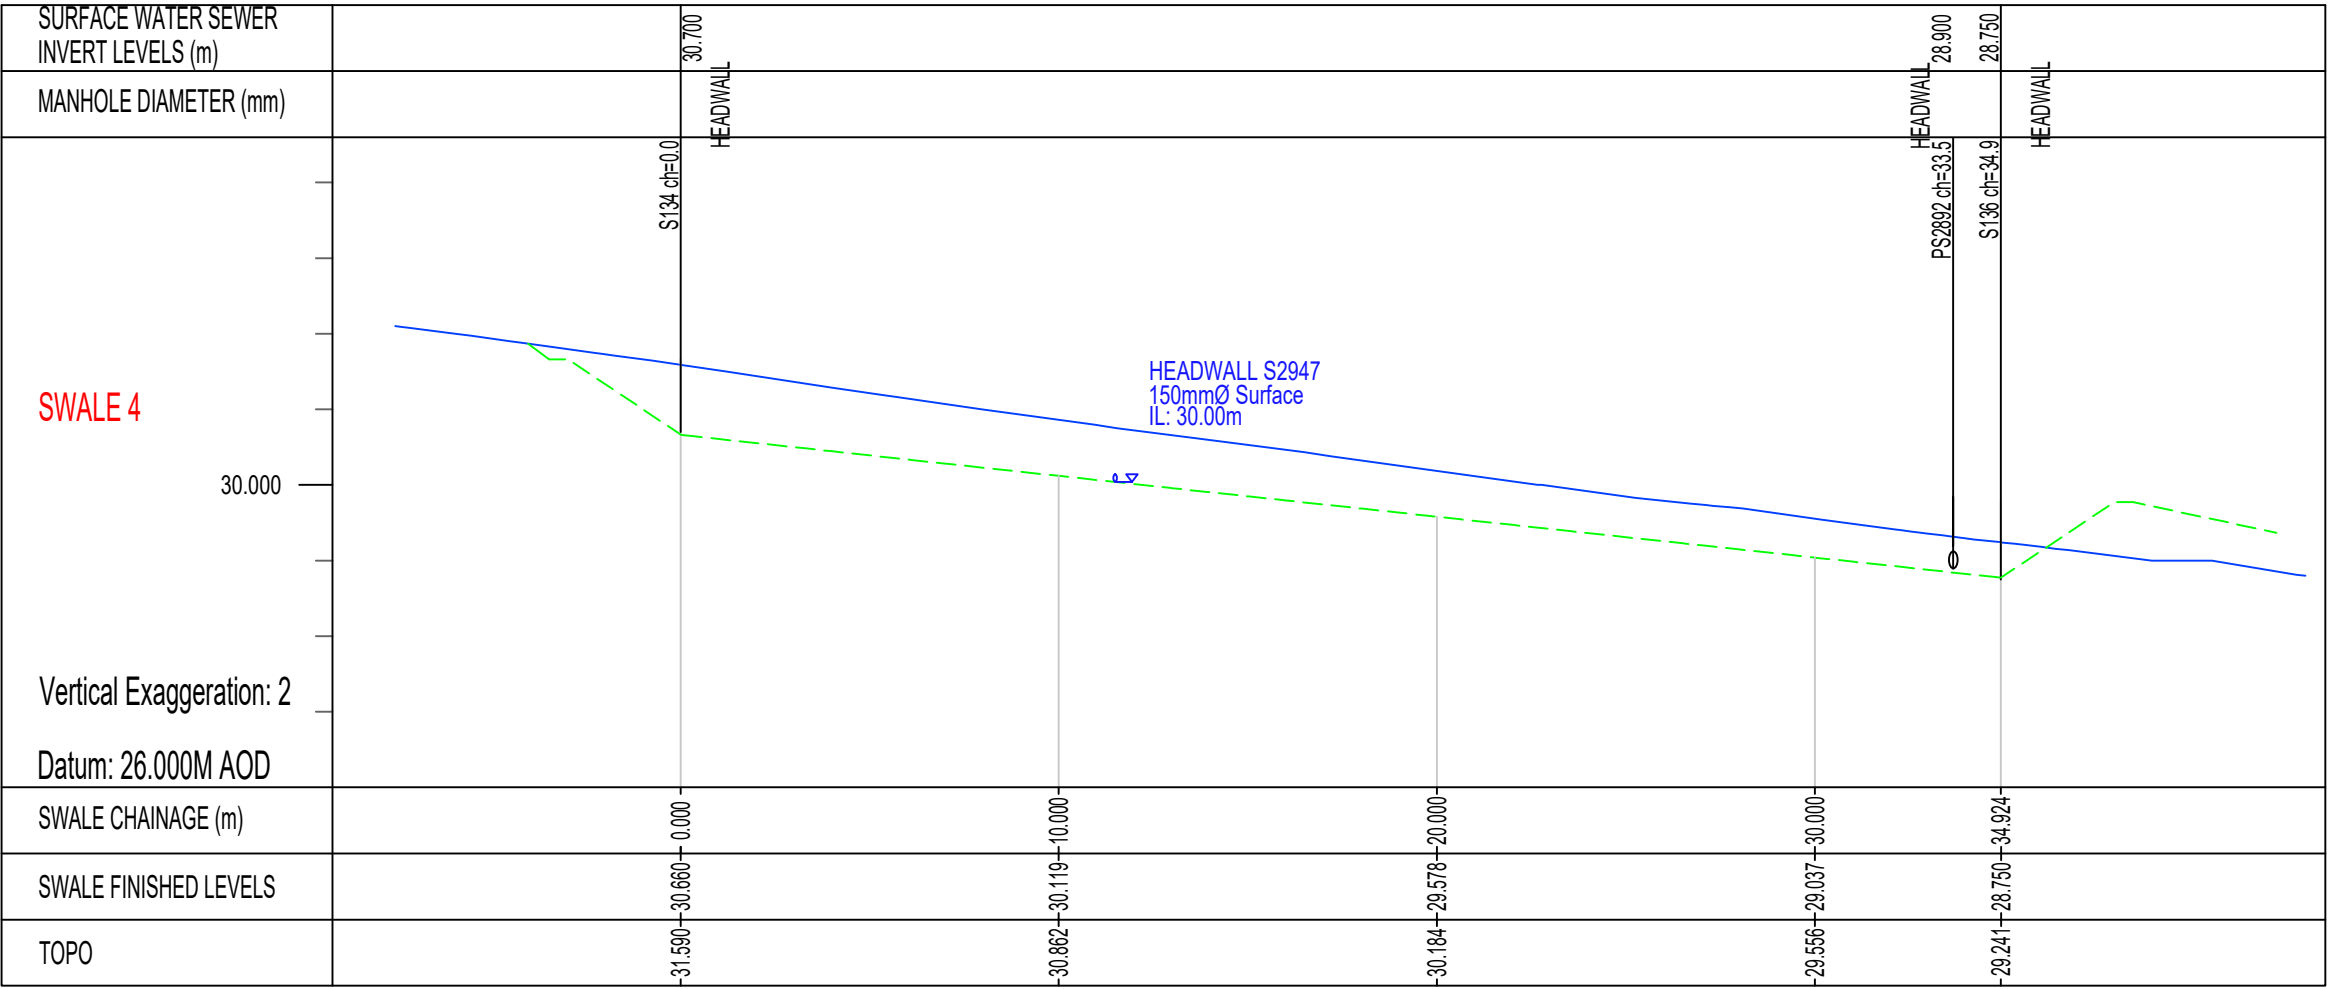

The drawings, information and data recorded in this document ("the information") is the property of Paul Basham Associates. This document and the information are solely for the use of the authorized recipient and this document may not be used, copied or reproduced in whole or part for any purposes other than which it was supplied by Paul Basham Associates. Paul Basham Associates makes no representation, undertakes no duty and accepts no responsibilities to any third party who may use or rely upon this document or the information.

- GENERAL NOTES**
- THIS DRAWING IS INTENDED TO BE VIEWED IN COMBINATION WITH ALL RELEVANT ARCHITECTS, ENGINEERS, SERVICES AND SPECIALIST DRAWINGS AND SPECIFICATION.
 - ANY VARIATIONS OR DISCREPANCIES BETWEEN THESE DRAWINGS IN TERMS OF DIMENSIONS OR DETAILS SHOULD BE DRAWN TO THE ATTENTION OF THE ARCHITECT AND/OR THE ENGINEER FOR CLARIFICATION.
 - PAUL BASHAM ASSOCIATES ACCEPTS NO RESPONSIBILITY FOR THE ACCURACY OF BACKGROUND INFORMATION PRODUCED BY THIRD PARTIES - THIS MUST BE TREATED AS INDICATIVE ONLY.
 - ALL DIMENSIONS AND LEVELS ARE IN METRES. DO NOT SCALE THIS DRAWING, PRINT, PLOT OR DISK.
 - THIS DRAWING SHOULD ONLY BE USED FOR CONSTRUCTION IF THE PROJECT PHASE IN THE TITLE FRAME BELOW IS SHOWN AS "CONSTRUCTION". PAUL BASHAM ASSOCIATES TAKE NO RESPONSIBILITY FOR CONSTRUCTION WORKS UNDERTAKEN TO DRAWINGS WHICH ARE NOT MARKED UNDER THIS PHASE.

— EXISTING GROUND LEVEL
- - - FINAL SURFACE

B	CROSS SECTIONS ADDED	17.07.2024	LC	COH
A	FIRST ISSUE	12.07.2024	LC	COH
Rev	Description	Date	By	Chkd




Client			
Project Name			
LAND NORTH OF WATER LANE ANGMERING			
Title			
SWALE LONG & CROSS SECTIONS SHEET 2			
Project Phase			
DETAILED DESIGN			
Checked By	Checked Date	Drawn By	Drawn Date
COH	12.07.2024	LC	12.07.24
Client Drawing No.	Scale	(AT A1 SIZE)	
-	NTS		
PBA Drawing No.		Revision	
189.5005.1352		B	


The drawings, information and data recorded in this document ("the information") is the property of Paul Basham Associates. This document and the information are solely for the use of the authorized recipient and this document may not be used, copied or reproduced in whole or part for any purposes other than which it was supplied by Paul Basham Associates. Paul Basham Associates makes no representation, undertakes no duty and accepts no responsibilities to any third party who may use or rely upon this document or the information.

GENERAL NOTES

- THIS DRAWING IS INTENDED TO BE VIEWED IN COMBINATION WITH ALL RELEVANT ARCHITECTS, ENGINEERS, SERVICES AND SPECIALIST DRAWINGS AND SPECIFICATION.
- ANY VARIATIONS OR DISCREPANCIES BETWEEN THESE DRAWINGS IN TERMS OF DIMENSIONS OR DETAILS SHOULD BE DRAWN TO THE ATTENTION OF THE ARCHITECT AND/OR THE ENGINEER FOR CLARIFICATION.
- PAUL BASHAM ASSOCIATES ACCEPTS NO RESPONSIBILITY FOR THE ACCURACY OF BACKGROUND INFORMATION PRODUCED BY THIRD PARTIES – THIS MUST BE TREATED AS INDICATIVE ONLY.
- ALL DIMENSIONS AND LEVELS ARE IN METRES. DO NOT SCALE THIS DRAWING, PRINT, PLOT OR DISK.
- THIS DRAWING SHOULD ONLY BE USED FOR CONSTRUCTION IF THE PROJECT PHASE IN THE TITLE FRAME BELOW IS SHOWN AS "CONSTRUCTION". PAUL BASHAM ASSOCIATES TAKE NO RESPONSIBILITY FOR CONSTRUCTION WORKS UNDERTAKEN TO DRAWINGS WHICH ARE NOT MARKED UNDER THIS PHASE.

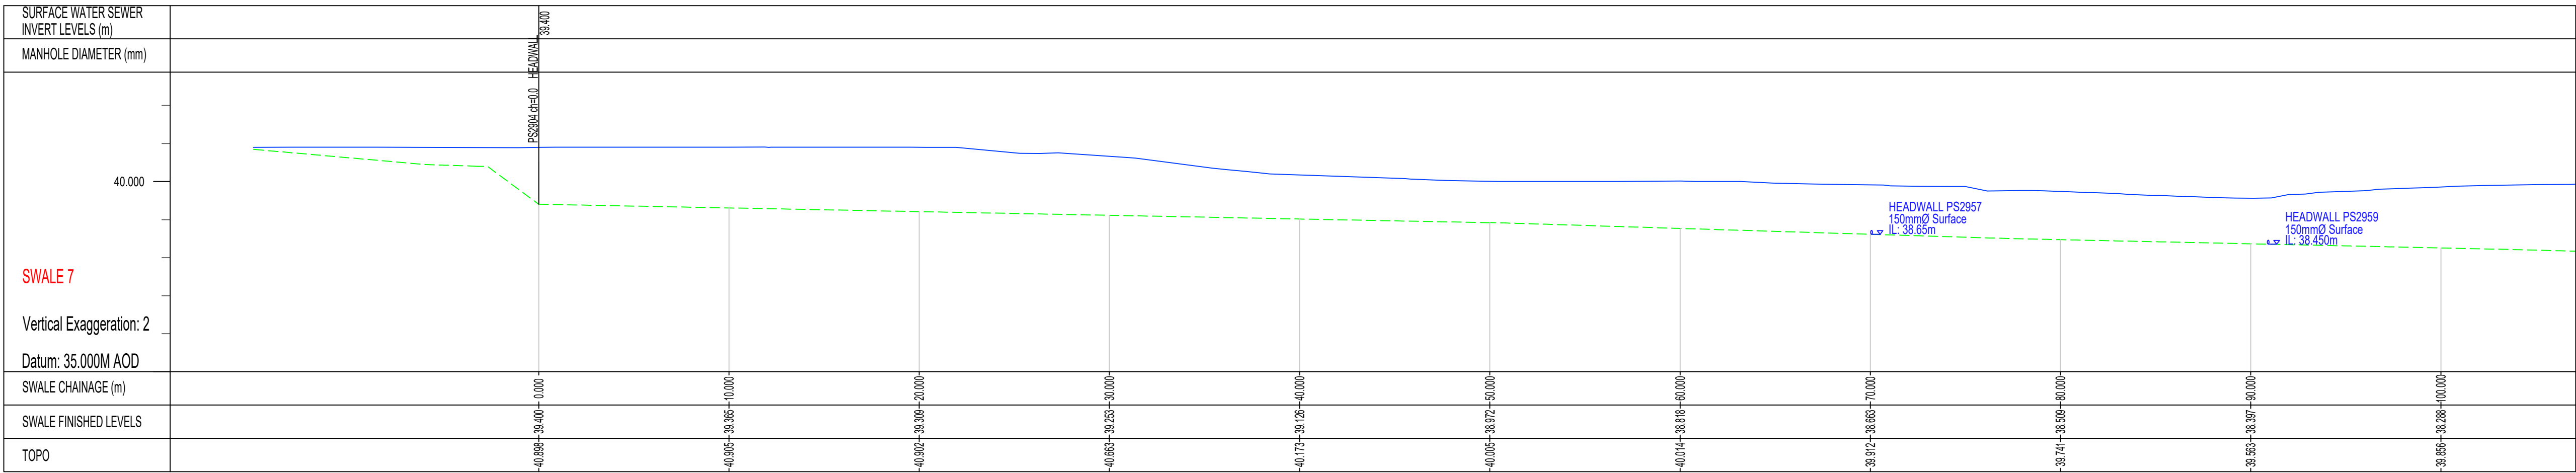

SEE LONG SECTION BELOW FOR CONTINUATION

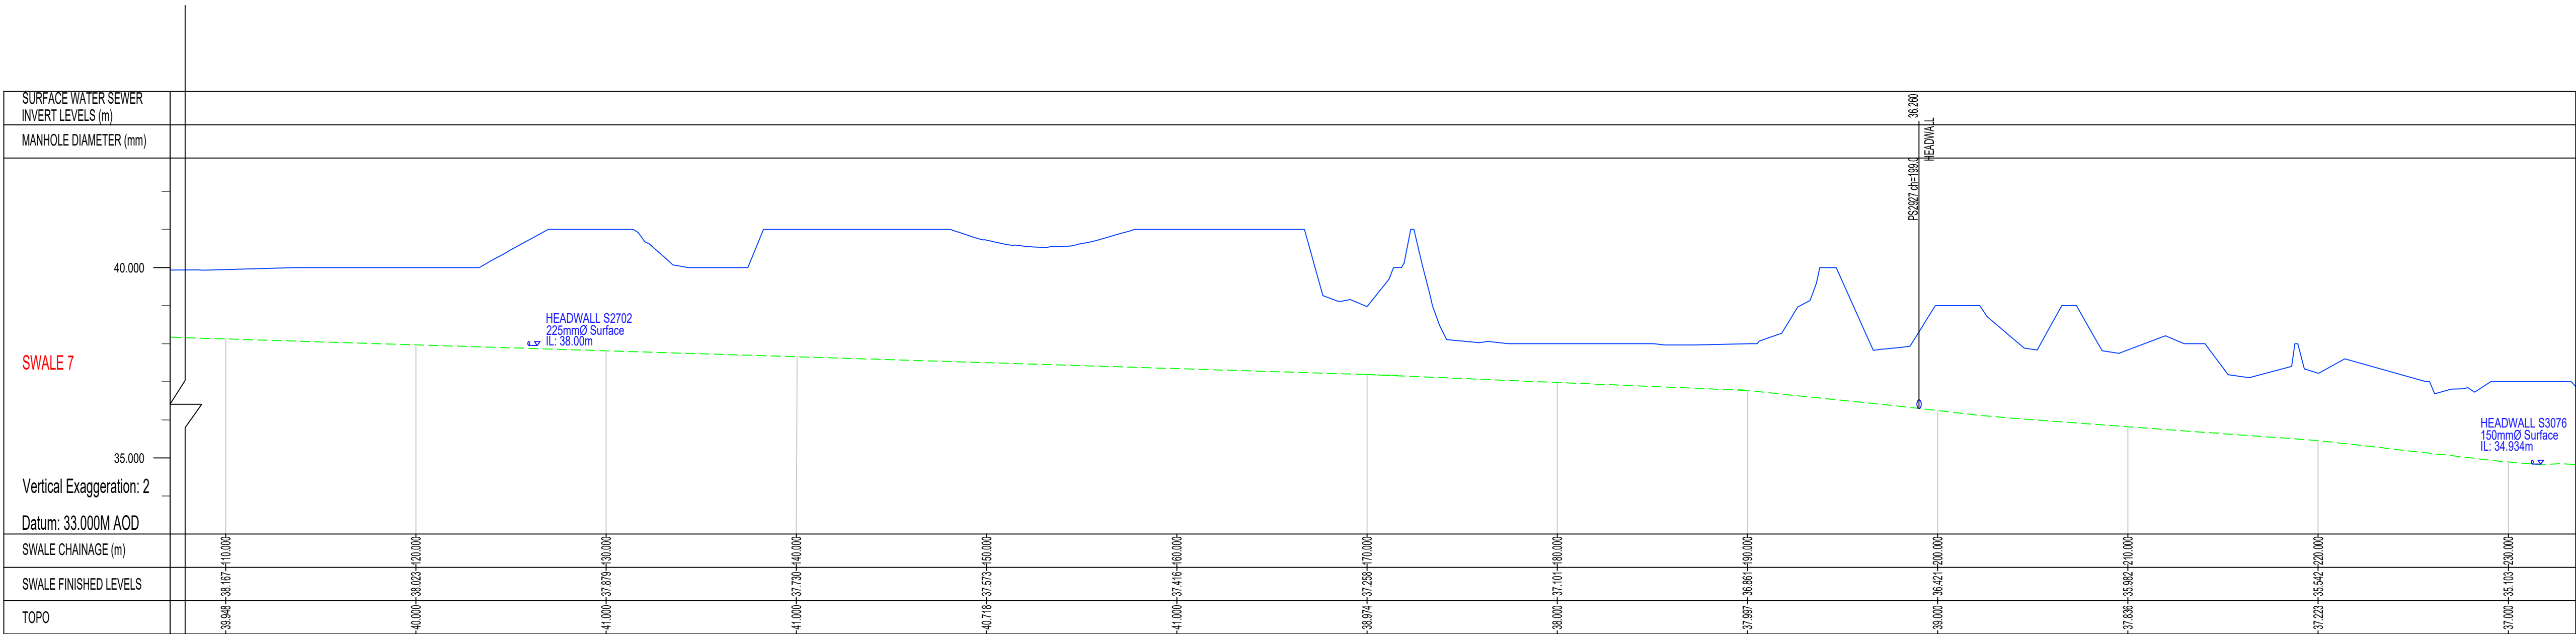

SEE SHEET 1354 FOR LONG SECTION CONTINUATION

EXISTING GROUND LEVEL
FINAL SURFACE

B	CROSS SECTIONS ADDED	17.07.2024	LC	COH
A	FIRST ISSUE	12.07.2024	LC	COH
Rev	Description	Date	By	Chkd



Client			
			
Project Name			
LAND NORTH OF WATER LANE ANGMERING			
Title			
SWALE LONG & CROSS SECTIONS SHEET 3			
Project Phase			
DETAILED DESIGN			
Checked By	Checked Date	Drawn By	Drawn Date
COH	12.07.2024	LC	12.07.24
Client Drawing No.	Scale	NTS	(AT A1 SIZE)
-			
PBA Drawing No.	Revision		
189.5005.1353			B

The drawings, information and data recorded in this document ("the information") is the property of Paul Basham Associates. This document and the information are solely for the use of the authorized recipient and this document may not be used, copied or reproduced in whole or part for any purposes other than which it was supplied by Paul Basham Associates. Paul Basham Associates makes no representation, undertakes no duty and accepts no responsibilities to any third party who may use or rely upon this document or the information.

GENERAL NOTES

- THIS DRAWING IS INTENDED TO BE VIEWED IN COMBINATION WITH ALL RELEVANT ARCHITECTS, ENGINEERS, SERVICES AND SPECIALIST DRAWINGS AND SPECIFICATION.
- ANY VARIATIONS OR DISCREPANCIES BETWEEN THESE DRAWINGS IN TERMS OF DIMENSIONS OR DETAILS SHOULD BE DRAWN TO THE ATTENTION OF THE ARCHITECT AND/OR THE ENGINEER FOR CLARIFICATION.
- PAUL BASHAM ASSOCIATES ACCEPTS NO RESPONSIBILITY FOR THE ACCURACY OF BACKGROUND INFORMATION PRODUCED BY THIRD PARTIES - THIS MUST BE TREATED AS INDICATIVE ONLY.
- ALL DIMENSIONS AND LEVELS ARE IN METRES. DO NOT SCALE THIS DRAWING, PRINT, PLOT OR DISK.
- THIS DRAWING SHOULD ONLY BE USED FOR CONSTRUCTION IF THE PROJECT PHASE IN THE TITLE FRAME BELOW IS SHOWN AS "CONSTRUCTION". PAUL BASHAM ASSOCIATES TAKE NO RESPONSIBILITY FOR CONSTRUCTION WORKS UNDERTAKEN TO DRAWINGS WHICH ARE NOT MARKED UNDER THIS PHASE.

SEE LONG SECTION BELOW FOR CONTINUATION

SEE SHEET 1355 FOR LONG SECTION CONTINUATION

EXISTING GROUND LEVEL
FINAL SURFACE

B	CROSS SECTIONS ADDED	17.07.2024	LC	COH
A	FIRST ISSUE	12.07.2024	LC	COH
Rev	Description	Date	By	Chkd



Paul Basham Associates Ltd
The Botly, Camis Hall Estate, Fareham, PO16 8UT
01329 711 000
info@paulbashamassociates.com www.paulbashamassociates.com



Project Name
LAND NORTH OF WATER LANE
ANGMERING

Title
SWALE LONG & CROSS SECTIONS
SHEET 4

Project Phase






DETAILED DESIGN

Checked By	Checked Date	Drawn By	Drawn Date
COH	12.07.2024	LC	12.07.24
Client Drawing No.	Scale	(AT A1 SIZE)	
-	NTS		
PBA Drawing No.	Revision		
189.5005.1354	B		

GENERAL NOTES

1. THIS DRAWING IS INTENDED TO BE VIEWED IN COMBINATION WITH ALL RELEVANT ARCHITECTS, ENGINEERS, SERVICES AND SPECIALIST DRAWINGS AND SPECIFICATION.
2. ANY VARIATIONS OR DISCREPANCIES BETWEEN THESE DRAWINGS IN TERMS OF DIMENSIONS OR DETAILS SHOULD BE DRAWN TO THE ATTENTION OF THE ARCHITECT AND/OR THE ENGINEER FOR CLARIFICATION.
3. PAUL BASHAM ASSOCIATES ACCEPTS NO RESPONSIBILITY FOR THE ACCURACY OF BACKGROUND INFORMATION PRODUCED BY THIRD PARTIES - THIS MUST BE TREATED AS INDICATIVE ONLY.
4. ALL DIMENSIONS AND LEVELS ARE IN METRES. DO NOT SCALE THIS DRAWING, PRINT, PLOT OR DISK.
5. THIS DRAWING SHOULD ONLY BE USED FOR CONSTRUCTION IF THE PROJECT PHASE IN THE TITLE FRAME BELOW IS SHOWN AS "CONSTRUCTION". PAUL BASHAM ASSOCIATES TAKE NO RESPONSIBILITY FOR ANY CONSTRUCTION WORKS UNDERTAKEN TO DRAWINGS WHICH ARE NOT MARKED UNDER THIS PHASE.

SURFACE WATER SEWER INVERT LEVELS (m)	
MANHOLE DIAMETER (mm)	
SWALE 7	
Vertical Exaggeration: 2	
Datum: 27.000M AOD	
SWALE CHAINAGE (m)	
SWALE FINISHED LEVELS	
TOPO	

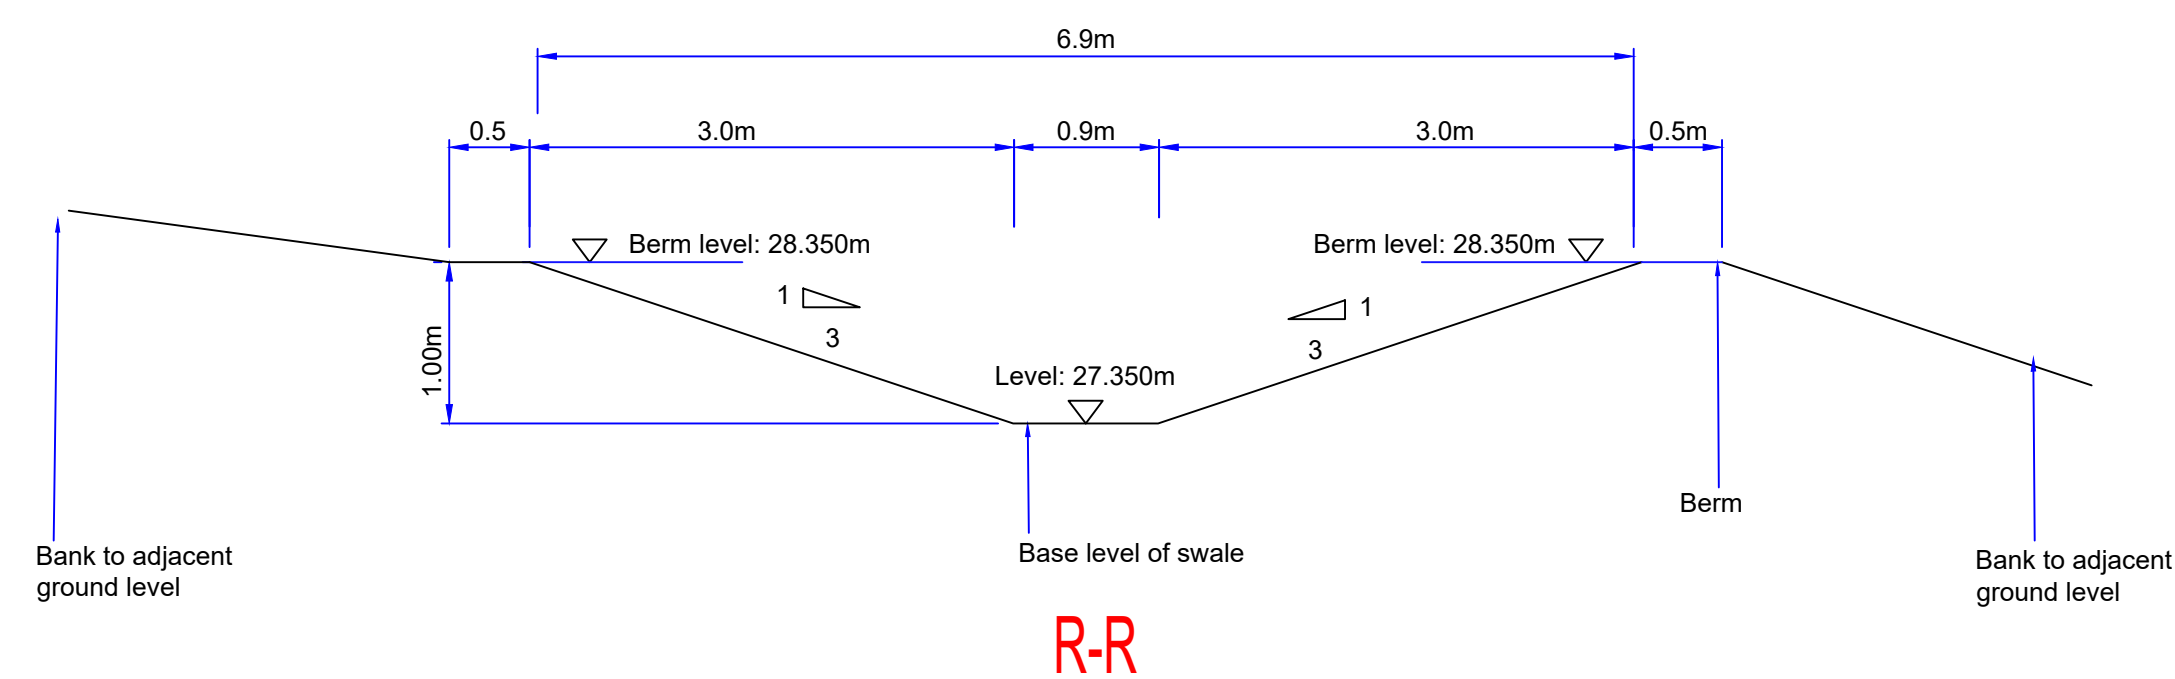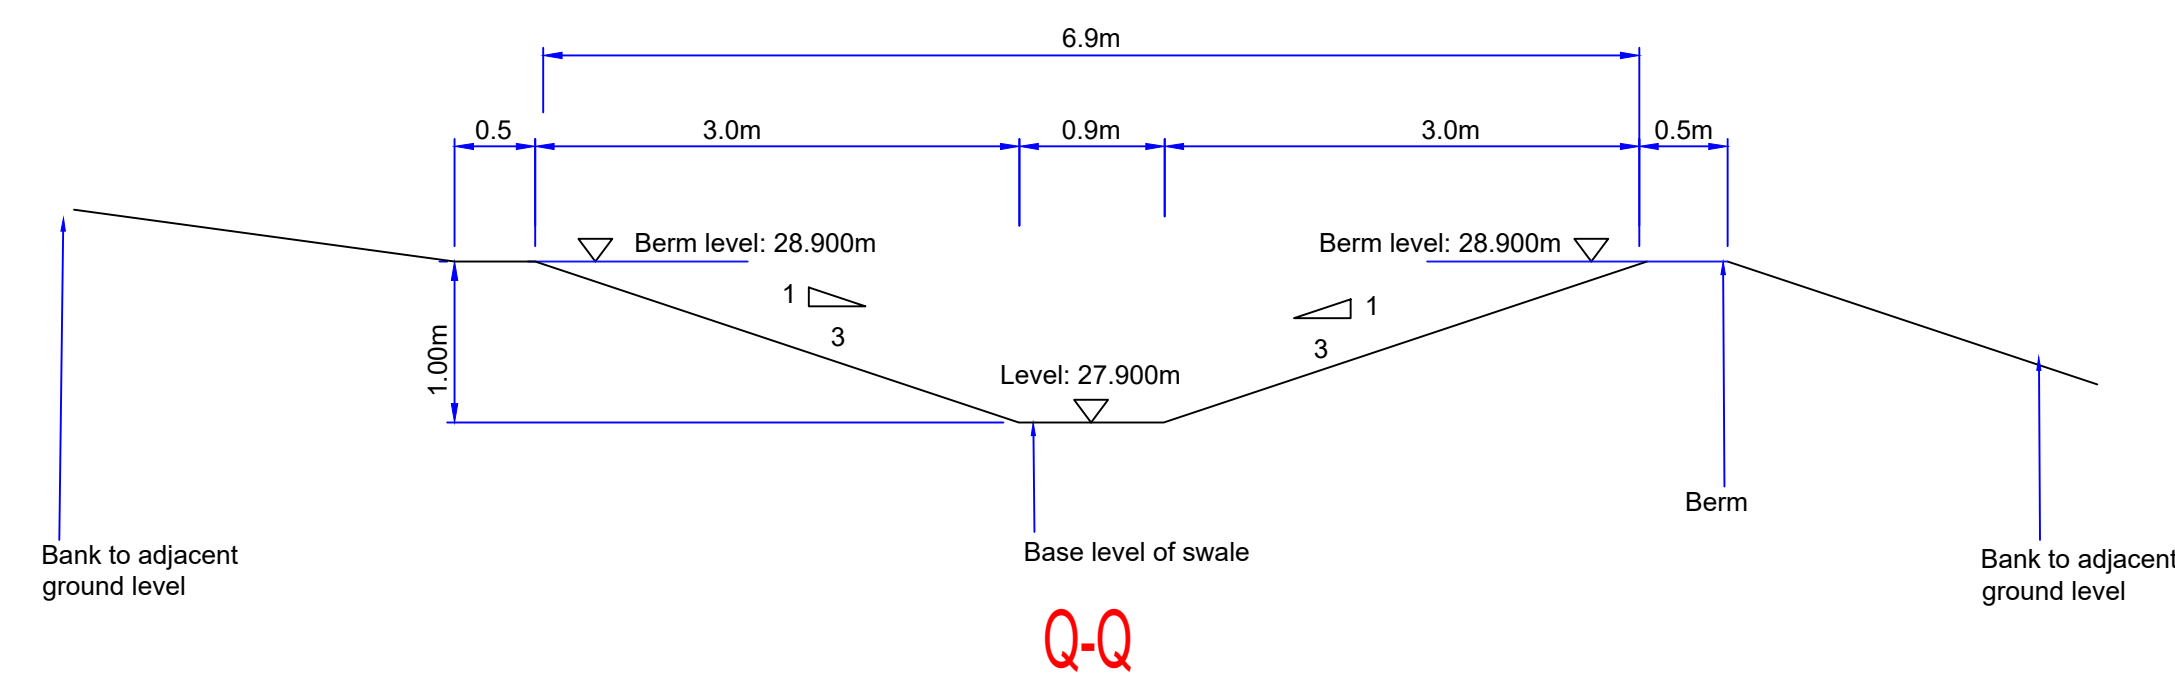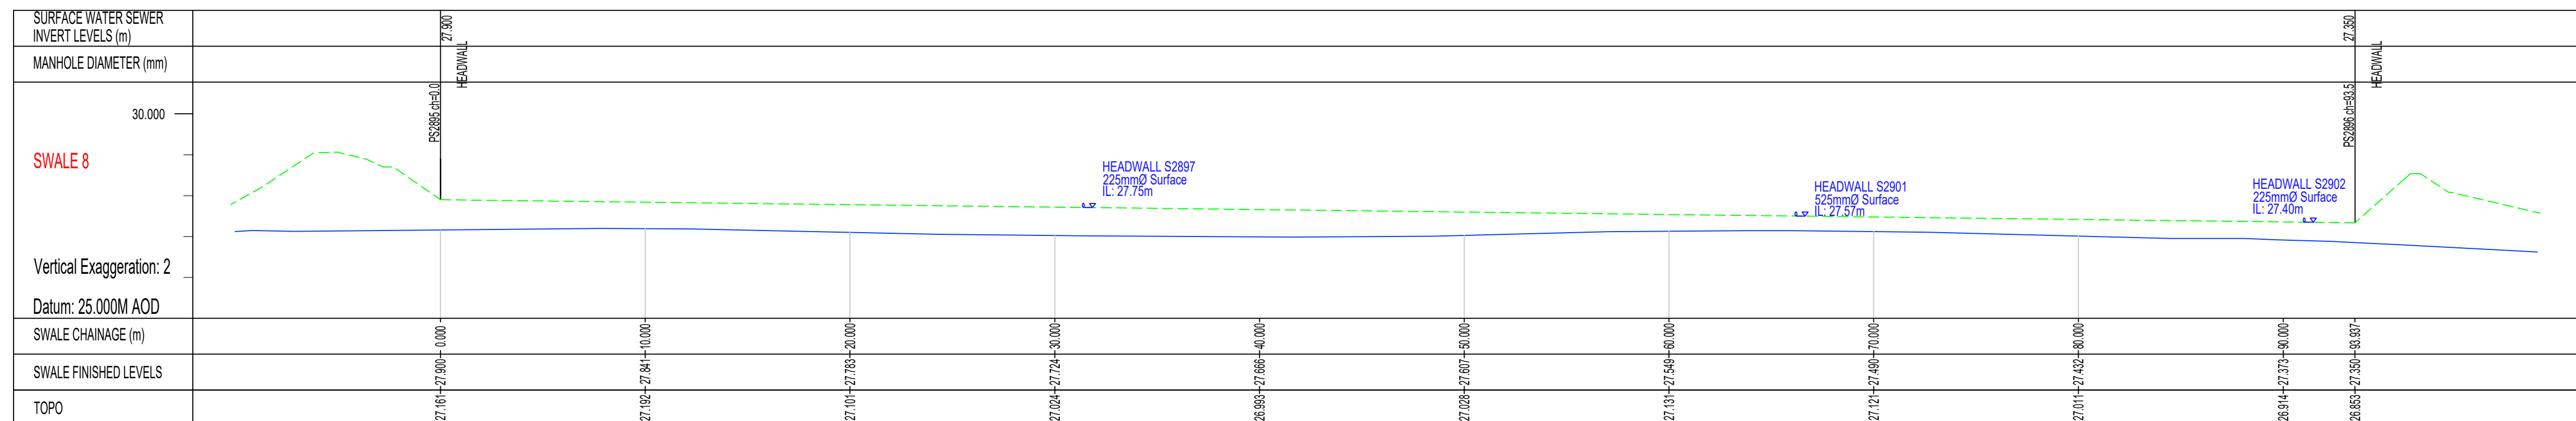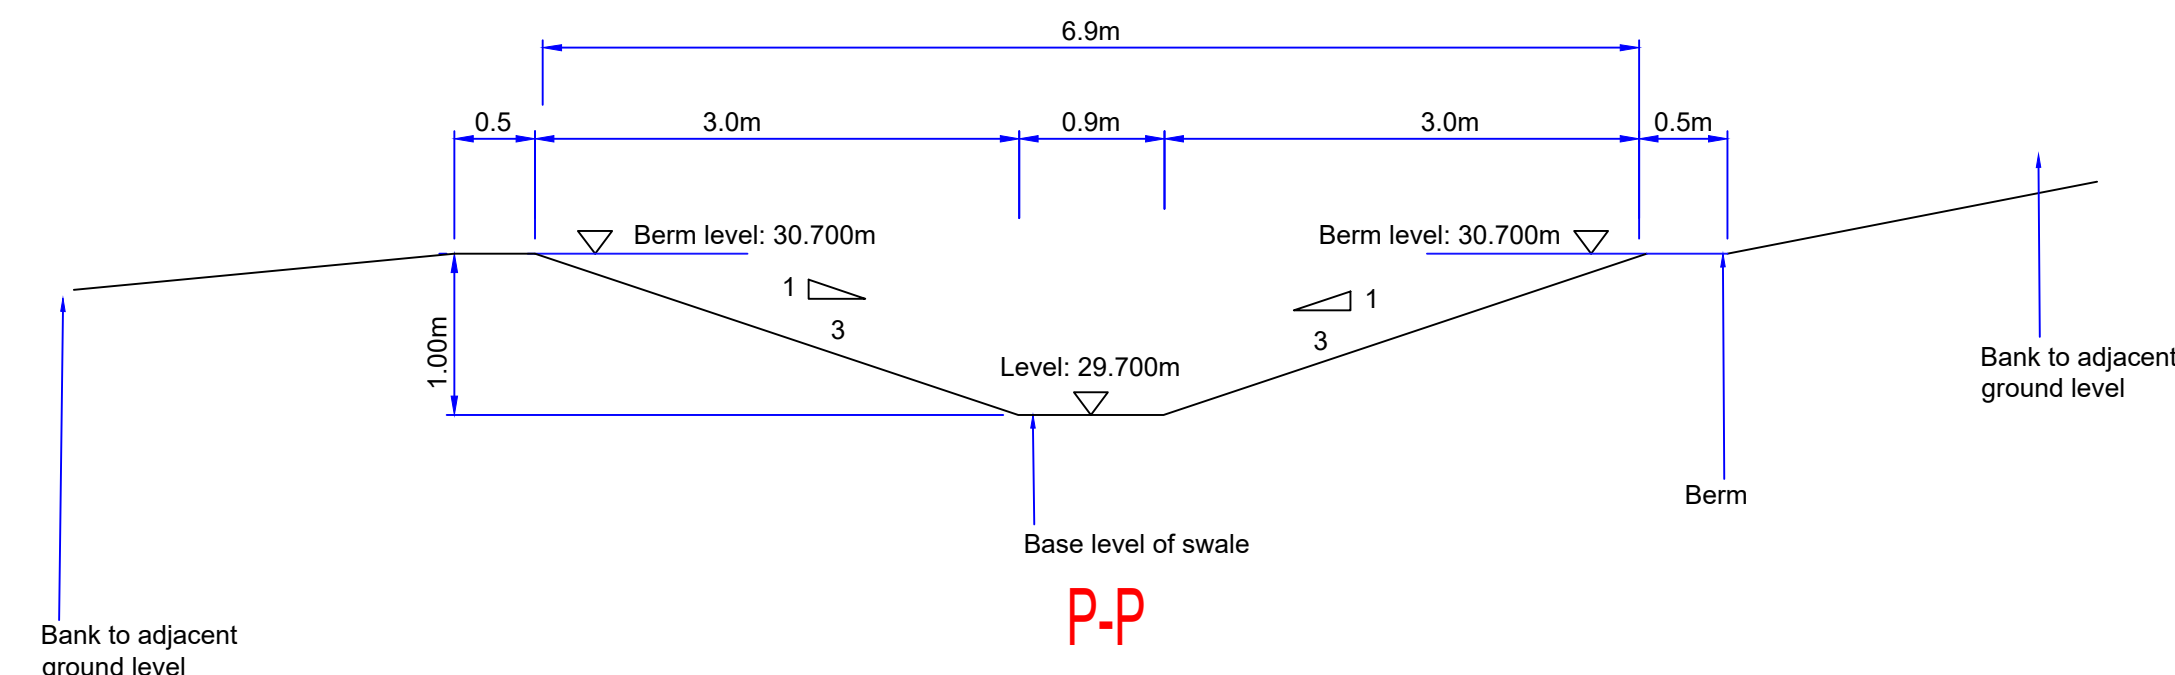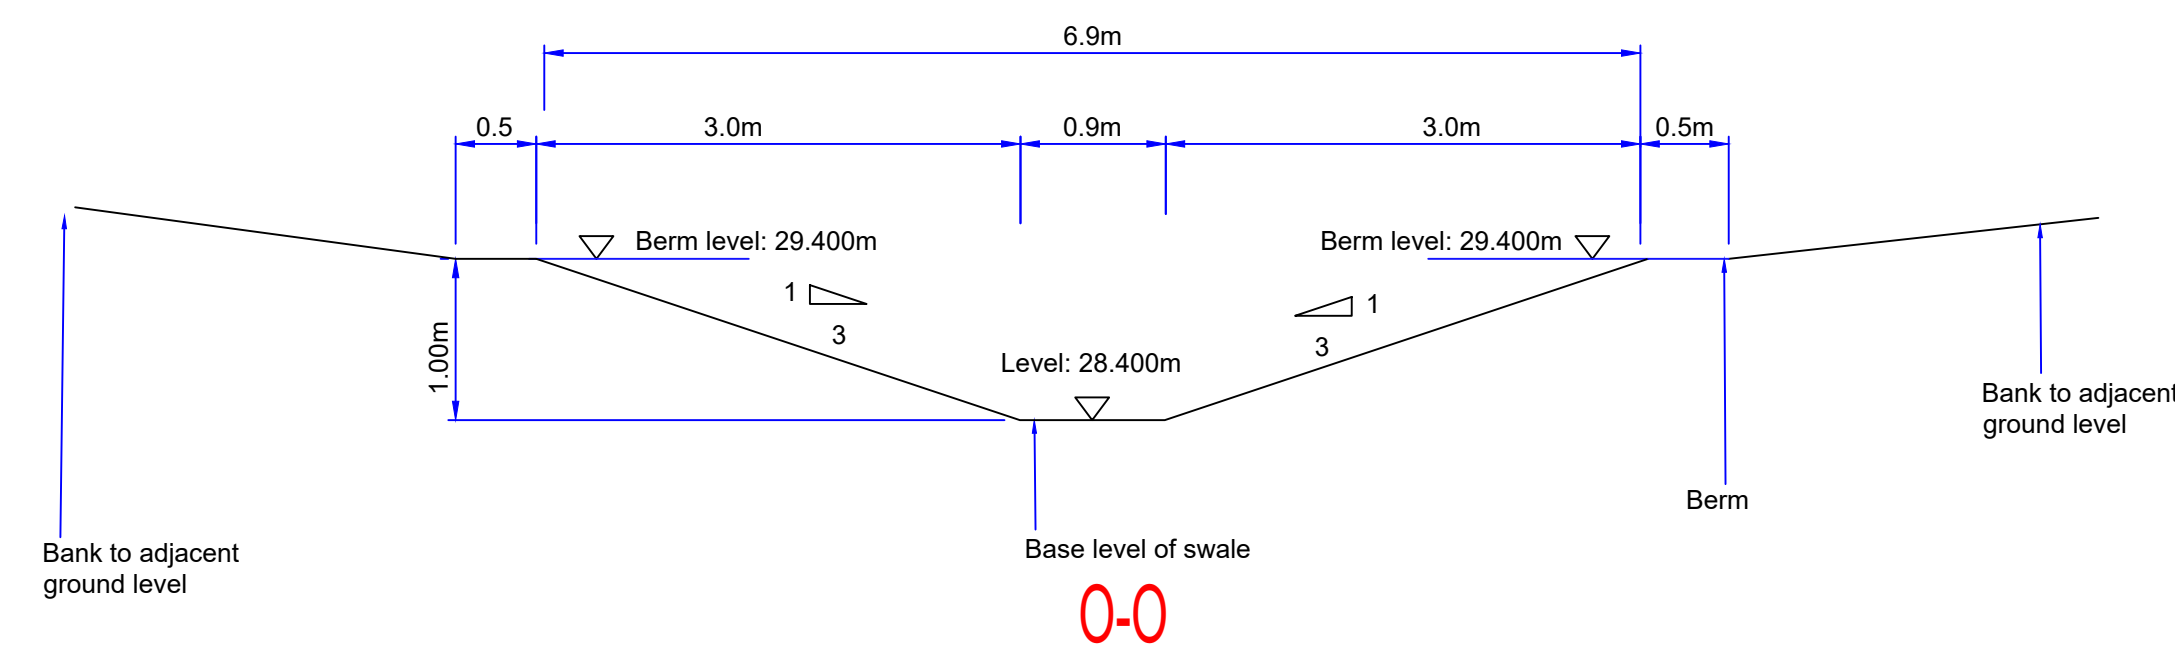

— EXISTING GROUND LEVEL
- - - FINAL SURFACE

B	CROSS SECTIONS ADDED	17.07.2024	LC	COH
A	FIRST ISSUE	12.07.2024	LC	COH
Rev	Description	Date	By	Chkd



Paul Basham Associates Ltd
The Bothy, Cams Hall Estate, Fareham, PO16 8UT
01329 711 000
info@paulbashamassociates.com www.paulbashamassociates.com

Client



Project Name
LAND NORTH OF WATER LANE
ANGMERING

Title
SWALE LONG & CROSS SECTIONS
SHEET 5

Project Phase

DETAILED DESIGN

Checked By:

COH







Client Drawing No.

1	2	
---	---	---	---	---	---	---	---	---	----	----	-----	-----	

PBA Drawing No.

189.5005.1355

--	--

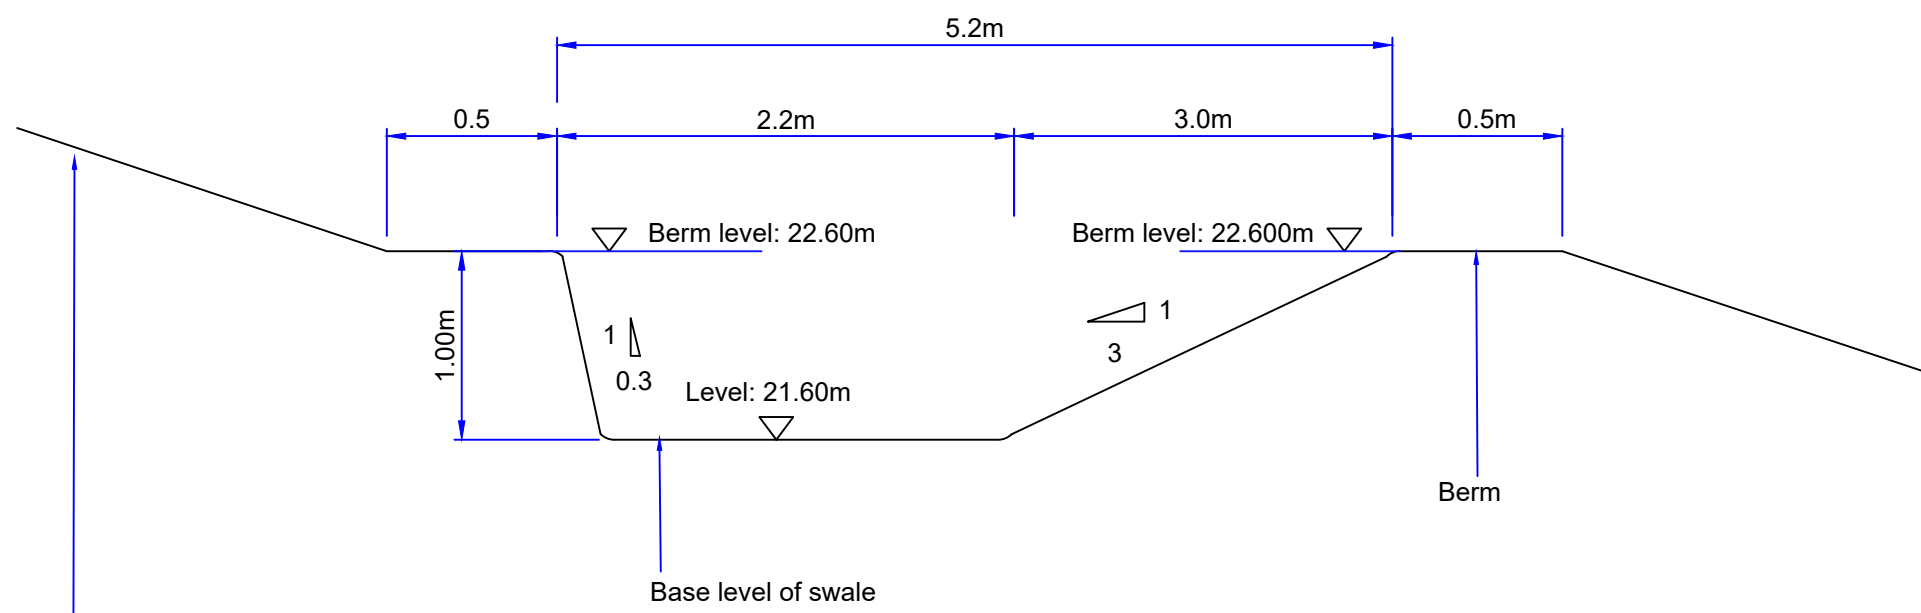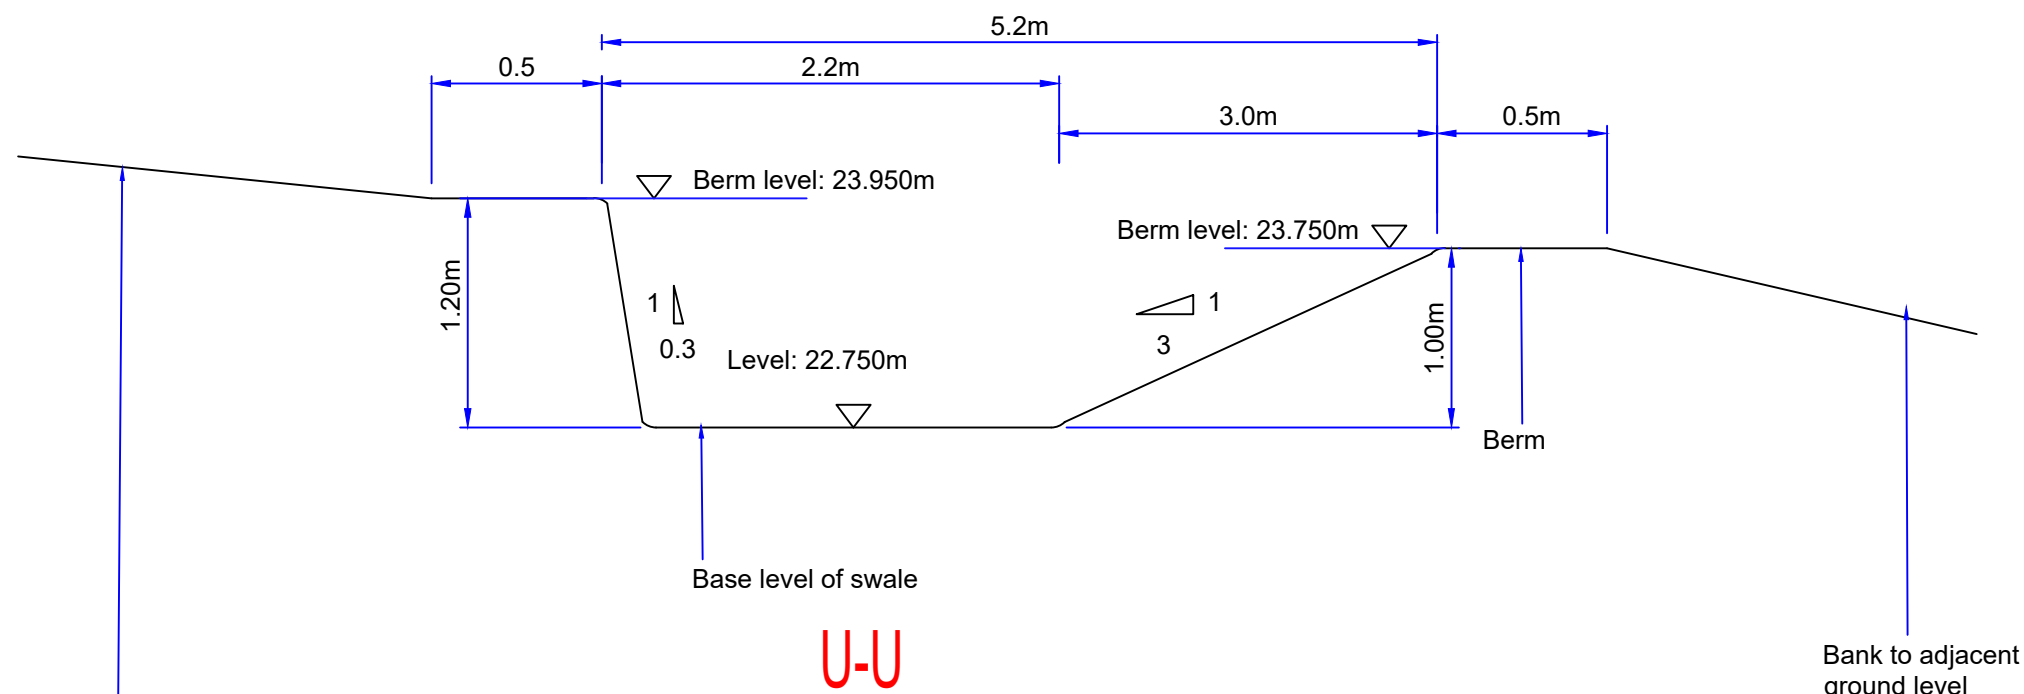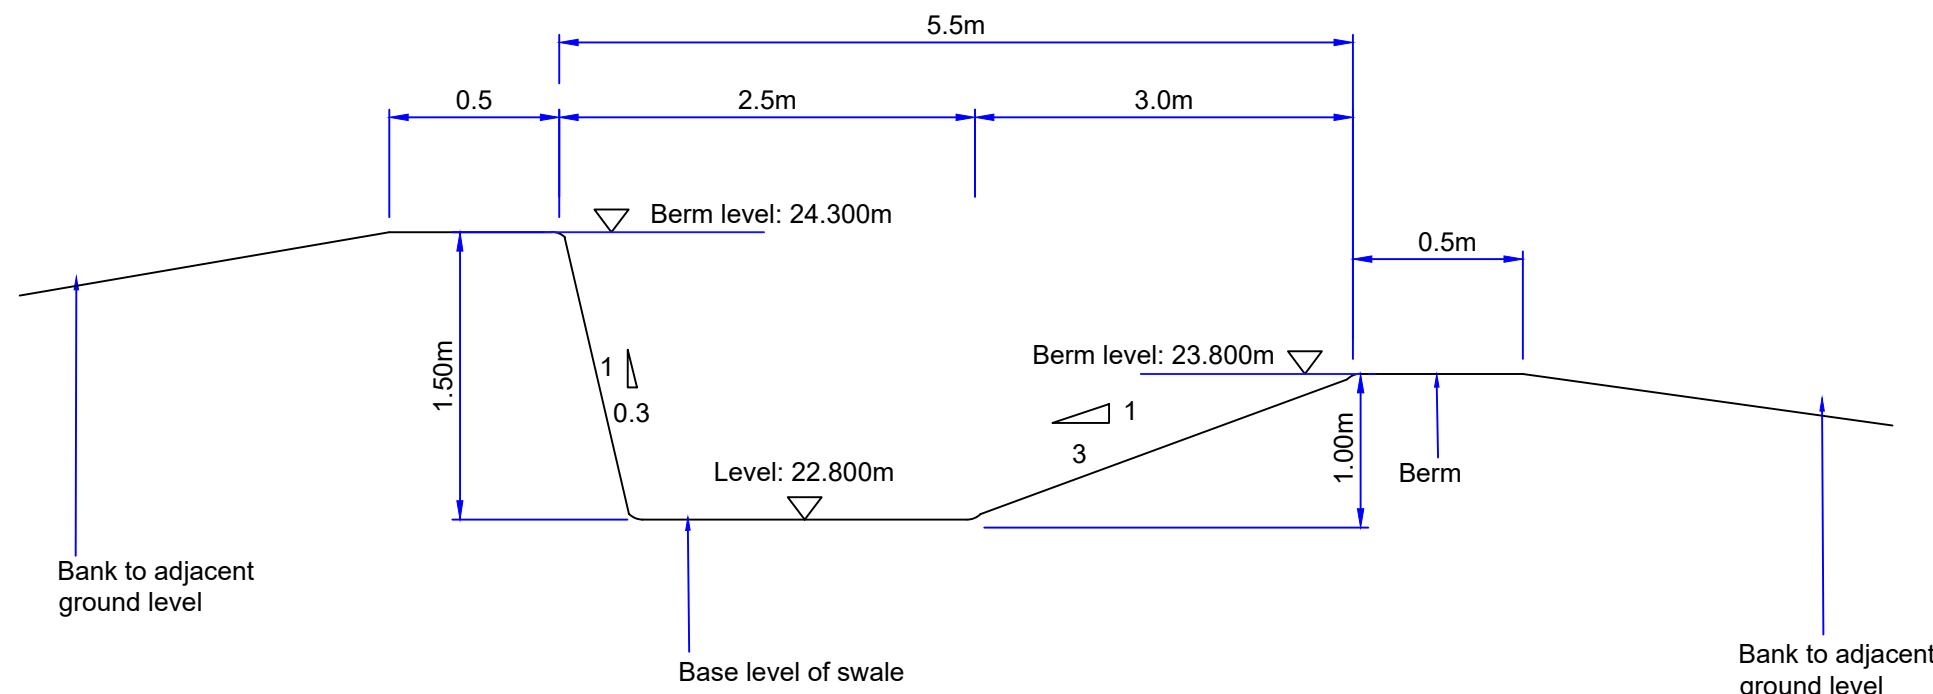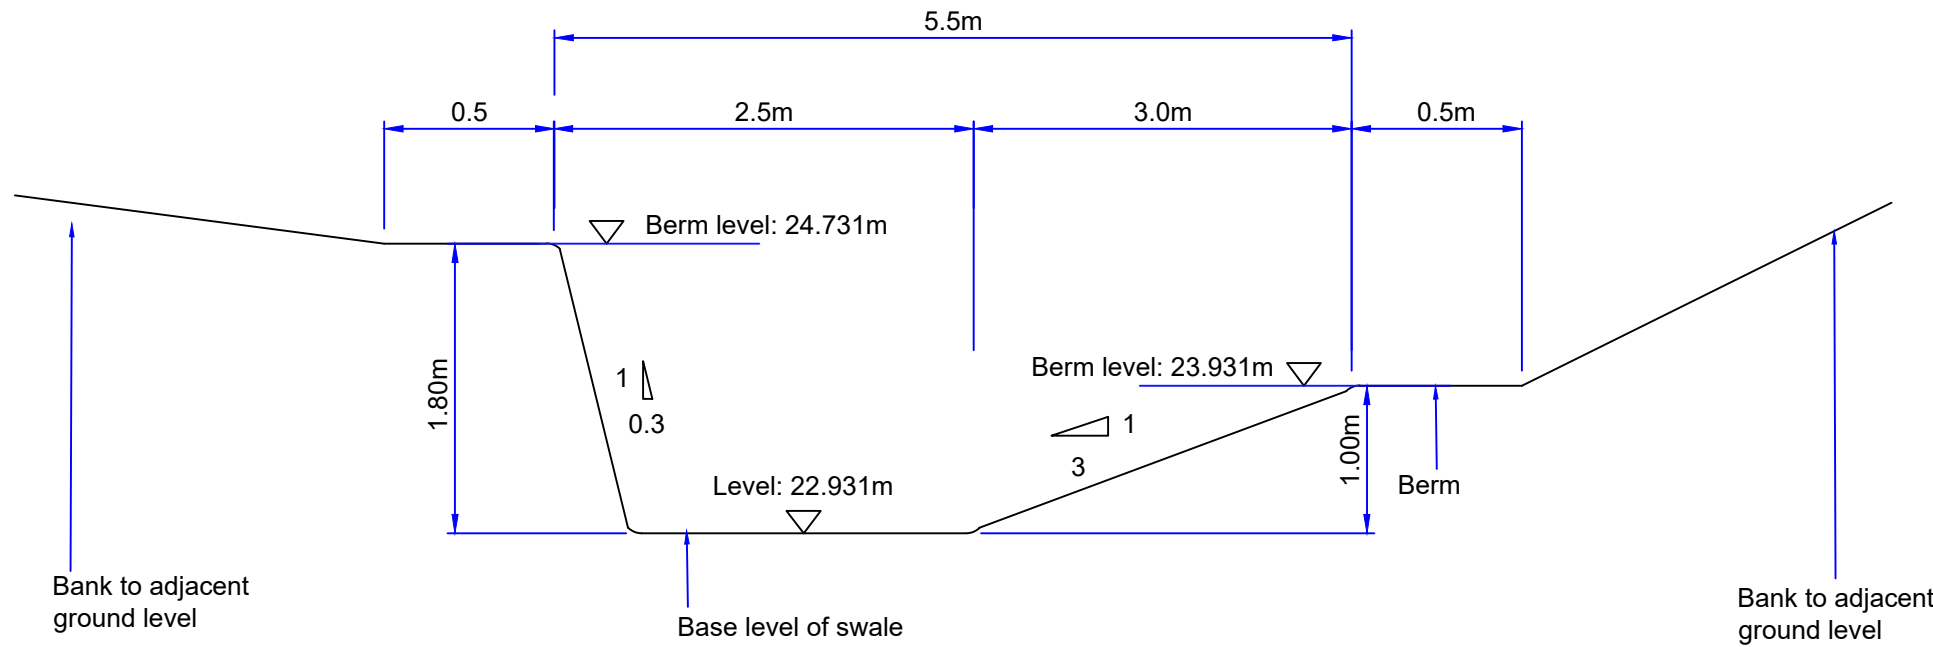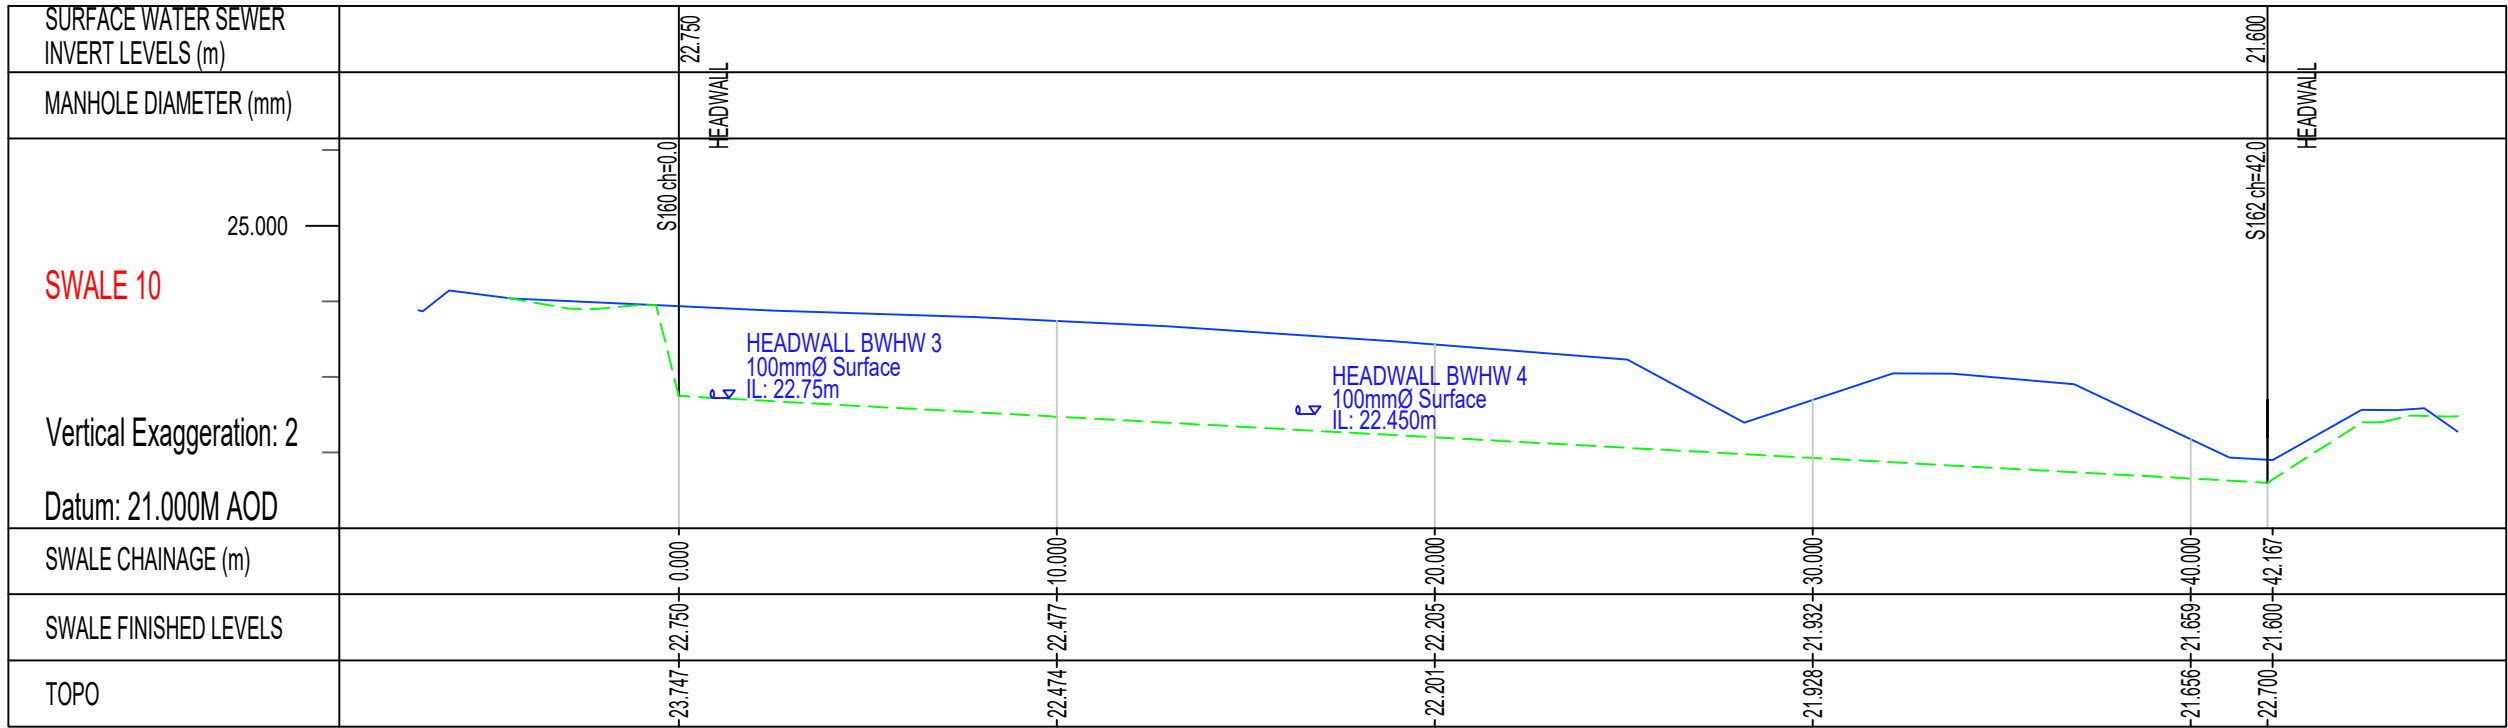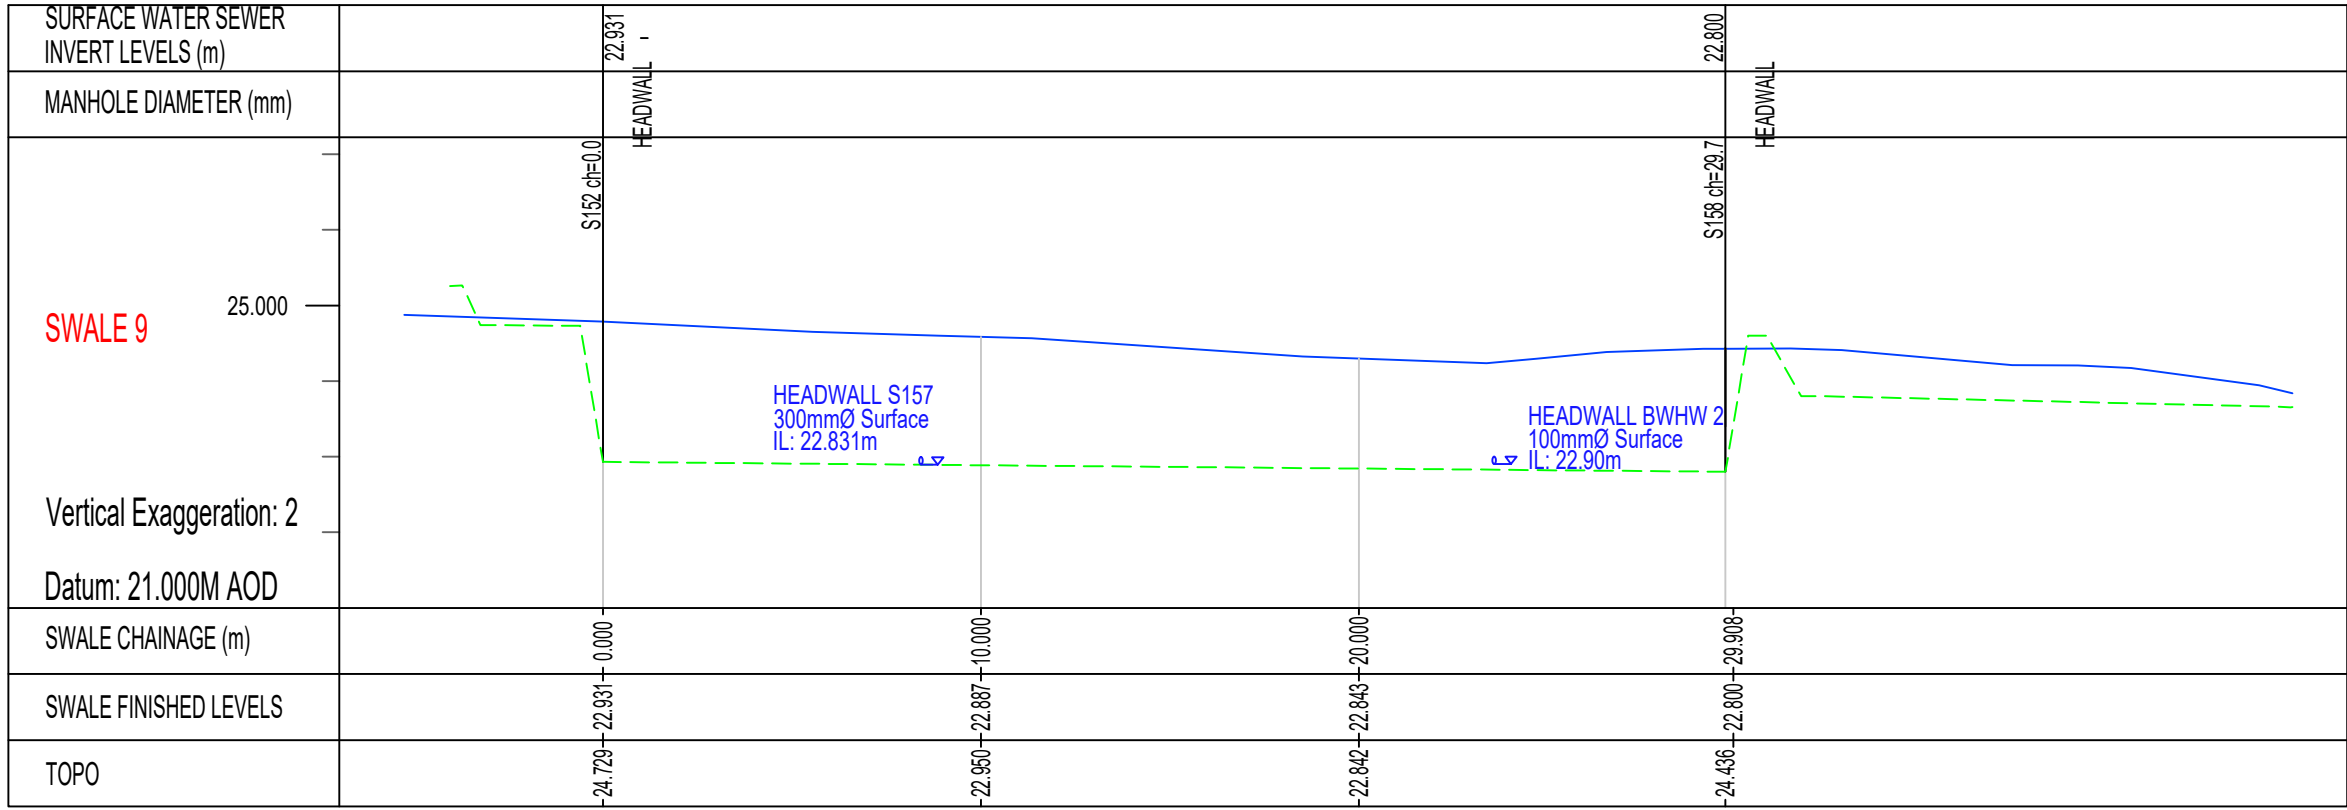

The drawings, information and data recorded in this document ("the information") is the property of Paul Basham Associates. This document and the information are solely for the use of the authorized recipient and this document may not be used, copied or reproduced in whole or part for any purposes other than which it was supplied by Paul Basham Associates. Paul Basham Associates makes no representation, undertakes no duty and accepts no responsibilities to any third party who may use or rely upon this document or the information.

GENERAL NOTES

- THIS DRAWING IS INTENDED TO BE VIEWED IN COMBINATION WITH ALL RELEVANT ARCHITECTS, ENGINEERS, SERVICES AND SPECIALIST DRAWINGS AND SPECIFICATION.
- ANY VARIATIONS OR DISCREPANCIES BETWEEN THESE DRAWINGS IN TERMS OF DIMENSIONS OR DETAILS SHOULD BE DRAWN TO THE ATTENTION OF THE ARCHITECT AND/OR THE ENGINEER FOR CLARIFICATION.
- PAUL BASHAM ASSOCIATES ACCEPTS NO RESPONSIBILITY FOR THE ACCURACY OF BACKGROUND INFORMATION PRODUCED BY THIRD PARTIES - THIS MUST BE TREATED AS INDICATIVE ONLY.
- ALL DIMENSIONS AND LEVELS ARE IN METRES. DO NOT SCALE THIS DRAWING, PRINT, PLOT OR DISK.
- THIS DRAWING SHOULD ONLY BE USED FOR CONSTRUCTION IF THE PROJECT PHASE IN THE TITLE FRAME BELOW IS SHOWN AS "CONSTRUCTION". PAUL BASHAM ASSOCIATES TAKE NO RESPONSIBILITY FOR CONSTRUCTION WORKS UNDERTAKEN TO DRAWINGS WHICH ARE NOT MARKED UNDER THIS PHASE.

EXISTING GROUND LEVEL
FINAL SURFACE










B	CROSS SECTIONS ADDED	17.07.2024	LC	COH
A	FIRST ISSUE	12.07.2024	LC	COH
Rev	Description	Date	By	Chkd



Paul Basham Associates Ltd
The Botly, Camis Hall Estate, Fareham, PO16 8UT
01329 711 000
info@paulbashamassociates.com www.paulbashamassociates.com



Project Name			
LAND NORTH OF WATER LANE ANGMERING			
Title			
SWALE LONG & CROSS SECTIONS SHEET 6			
Project Phase			
DETAILED DESIGN			
Checked By	Checked Date	Drawn By	Drawn Date
COH	12.07.2024	LC	12.07.24
Client Drawing No.	-	Scale	(AT A1 SIZE)
PBA Drawing No.	189.5005.1356		Revision
			B

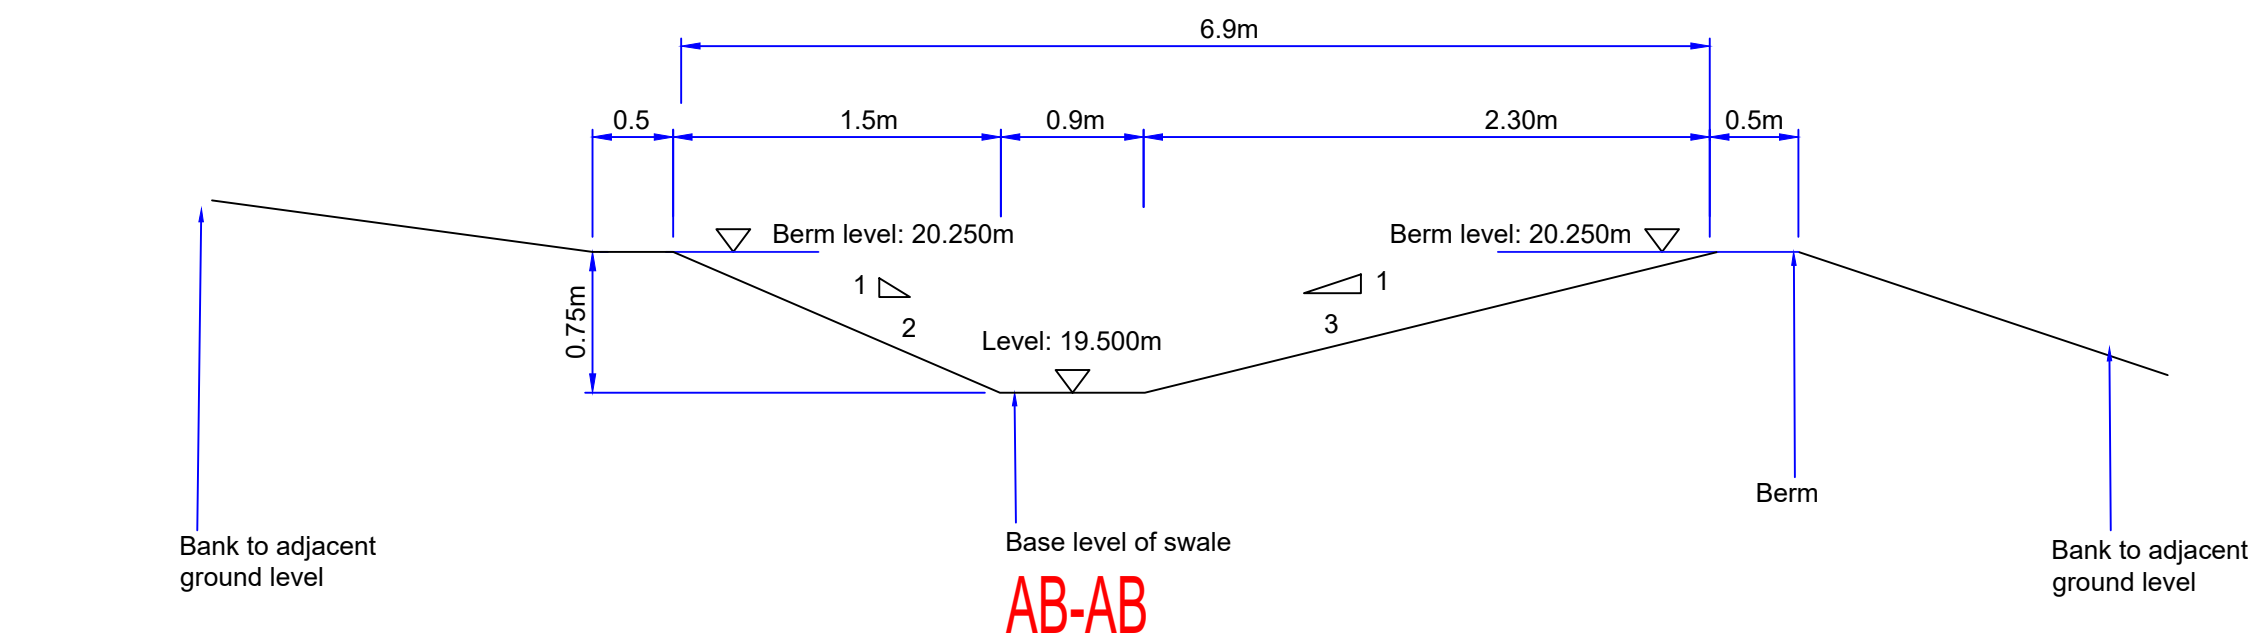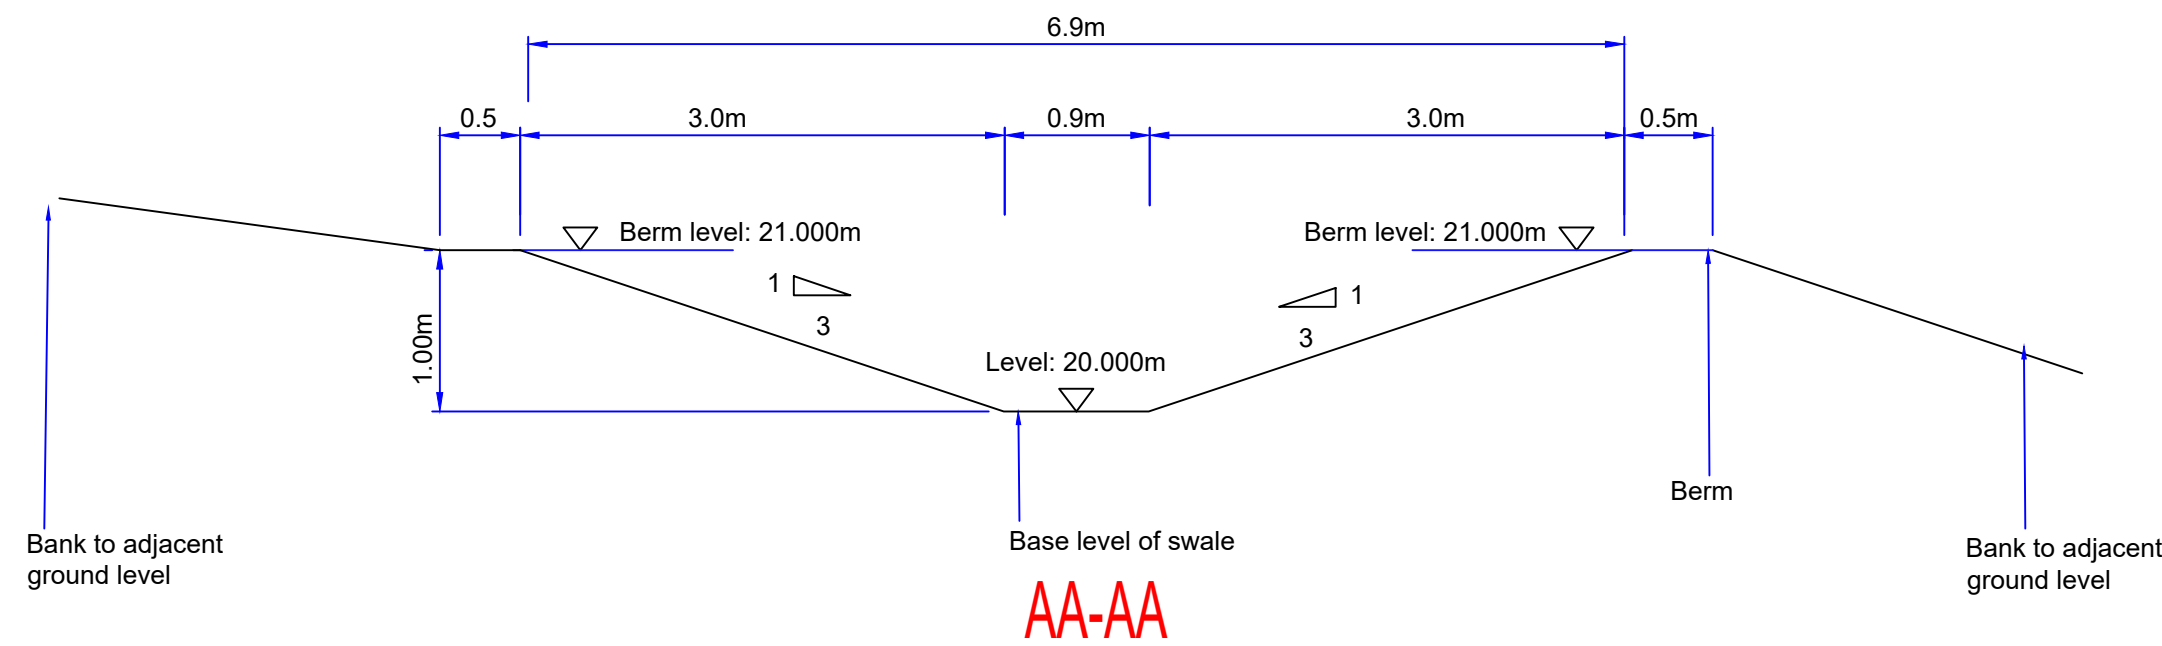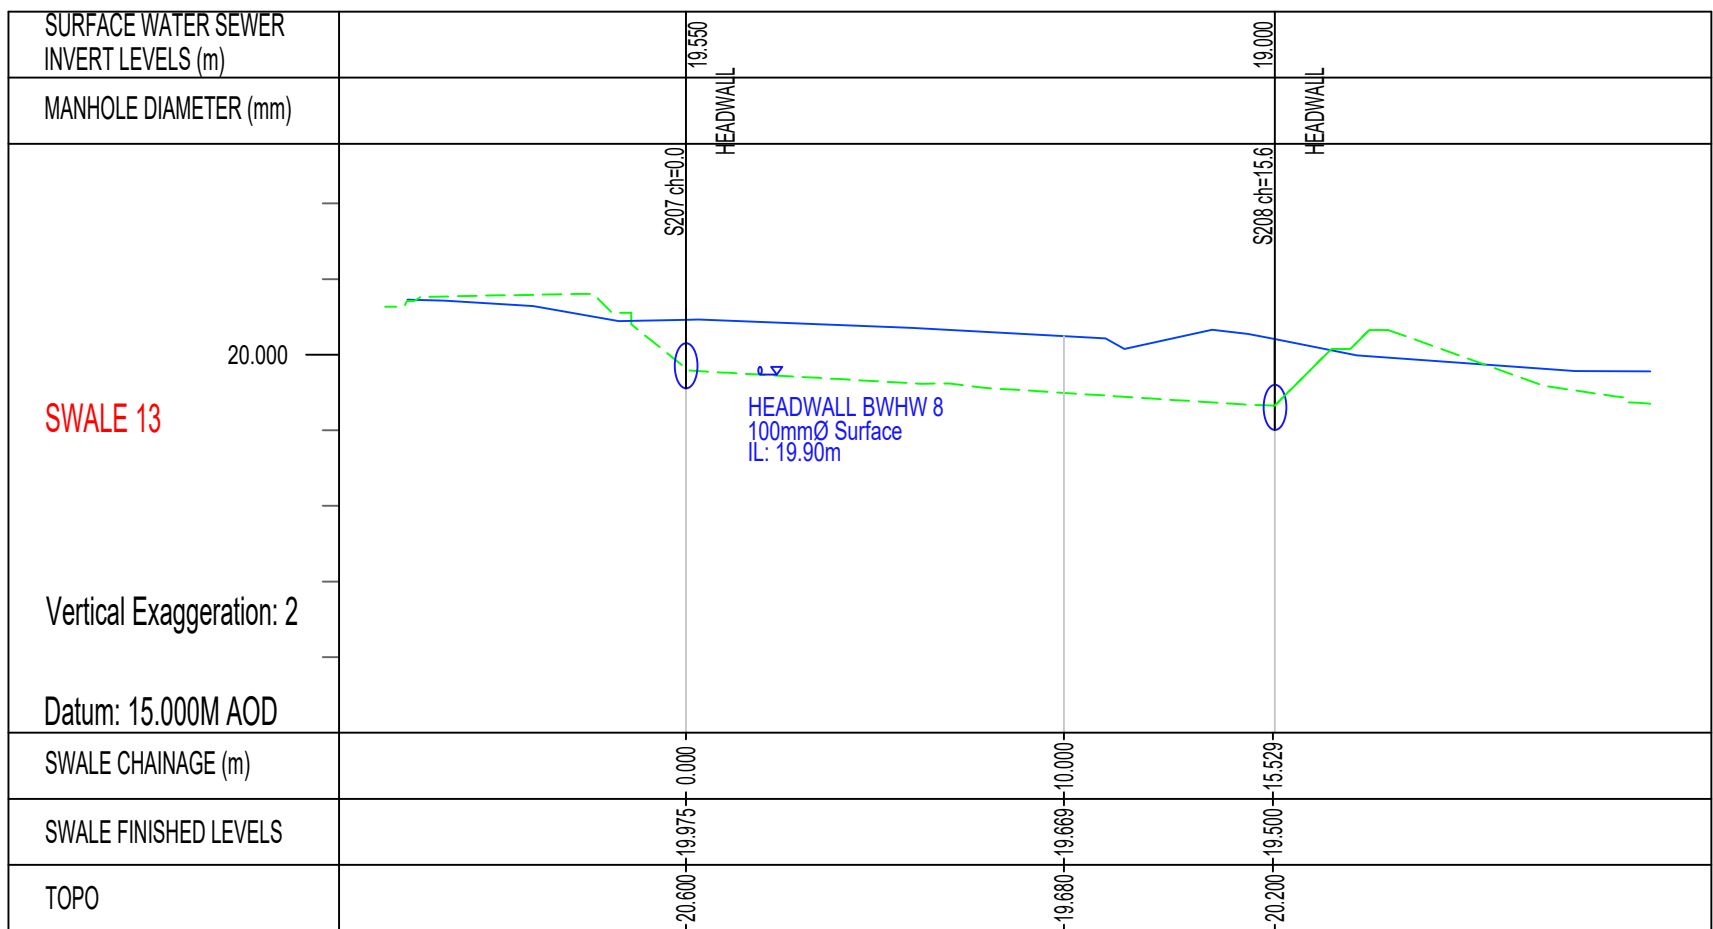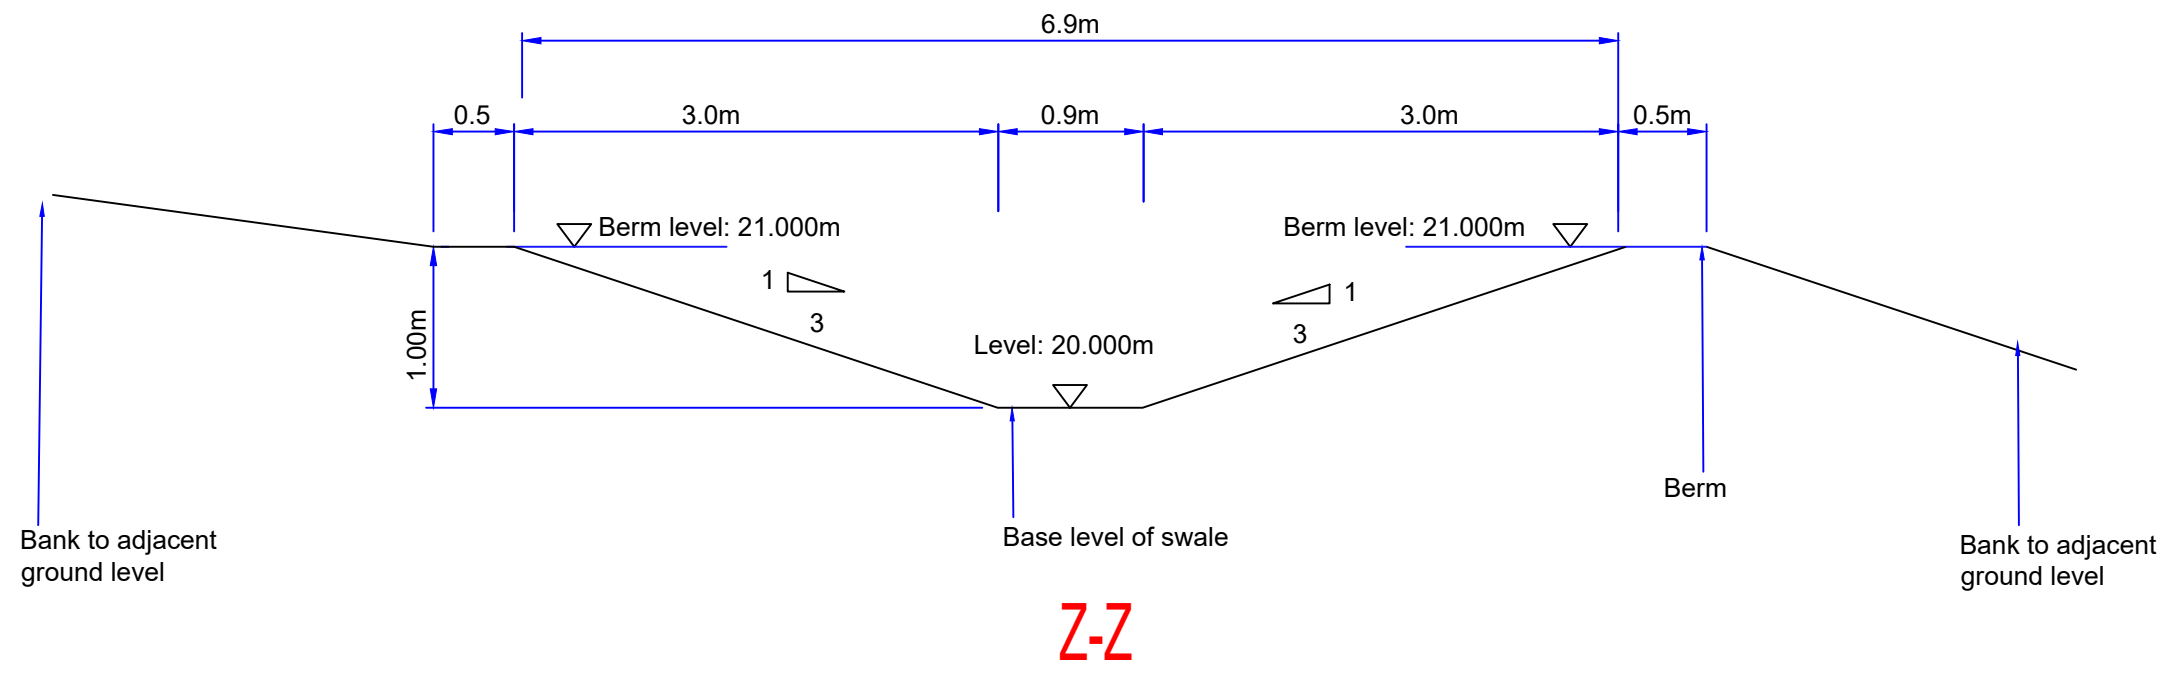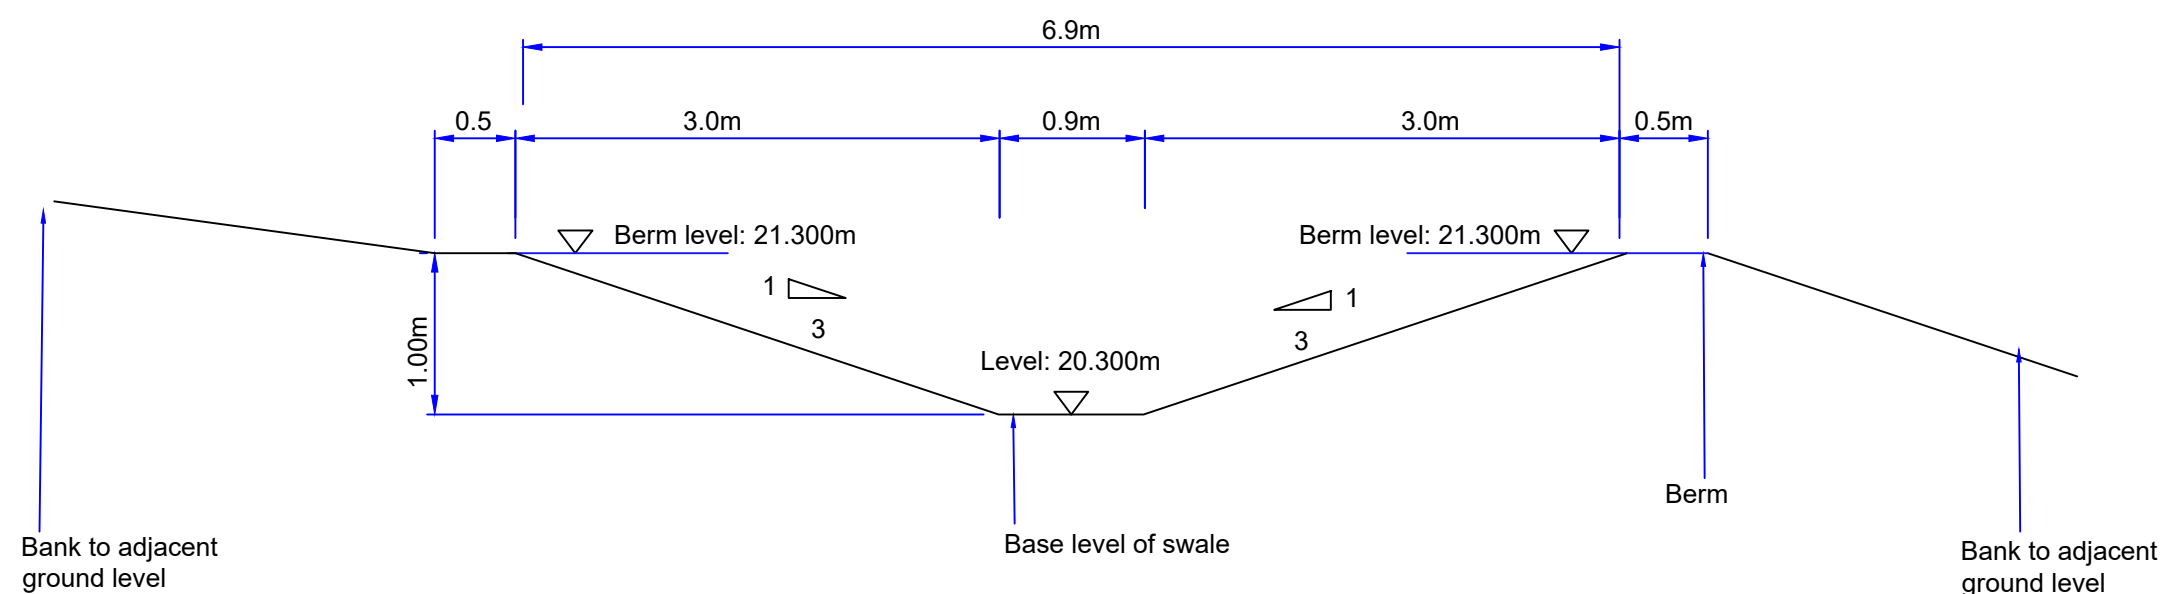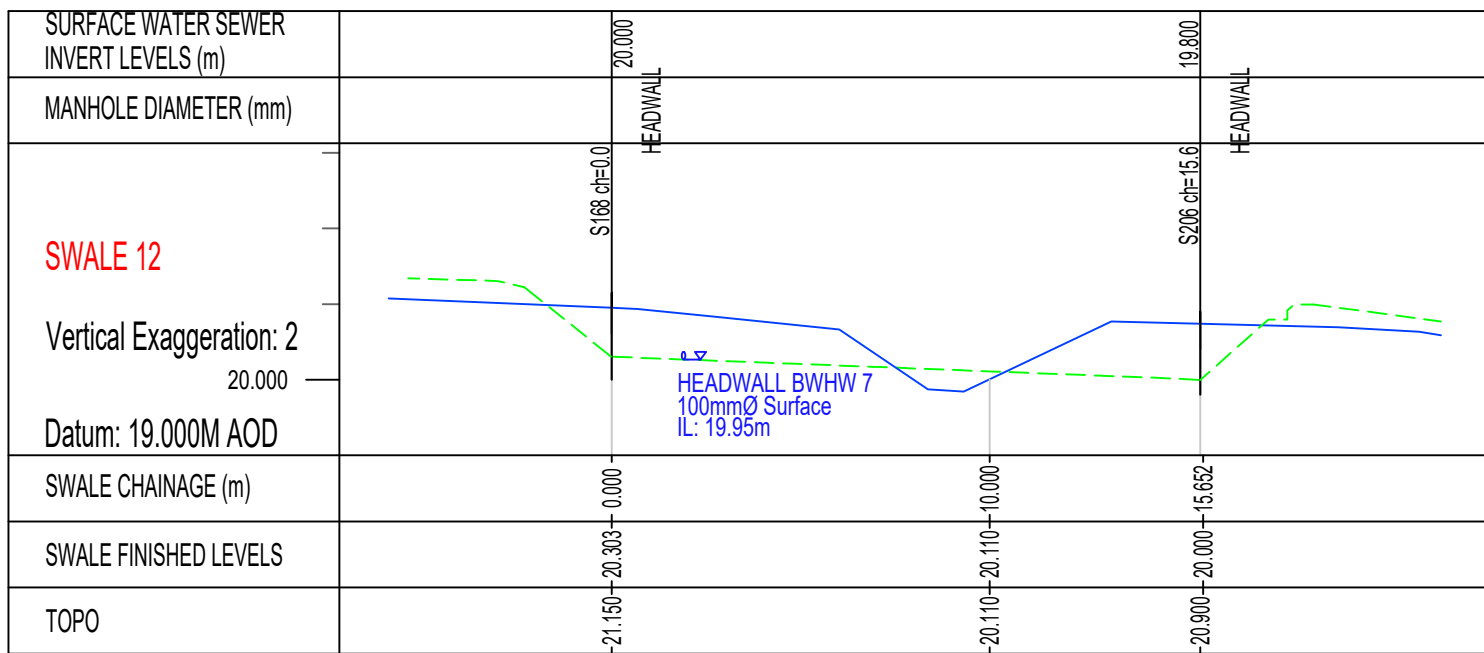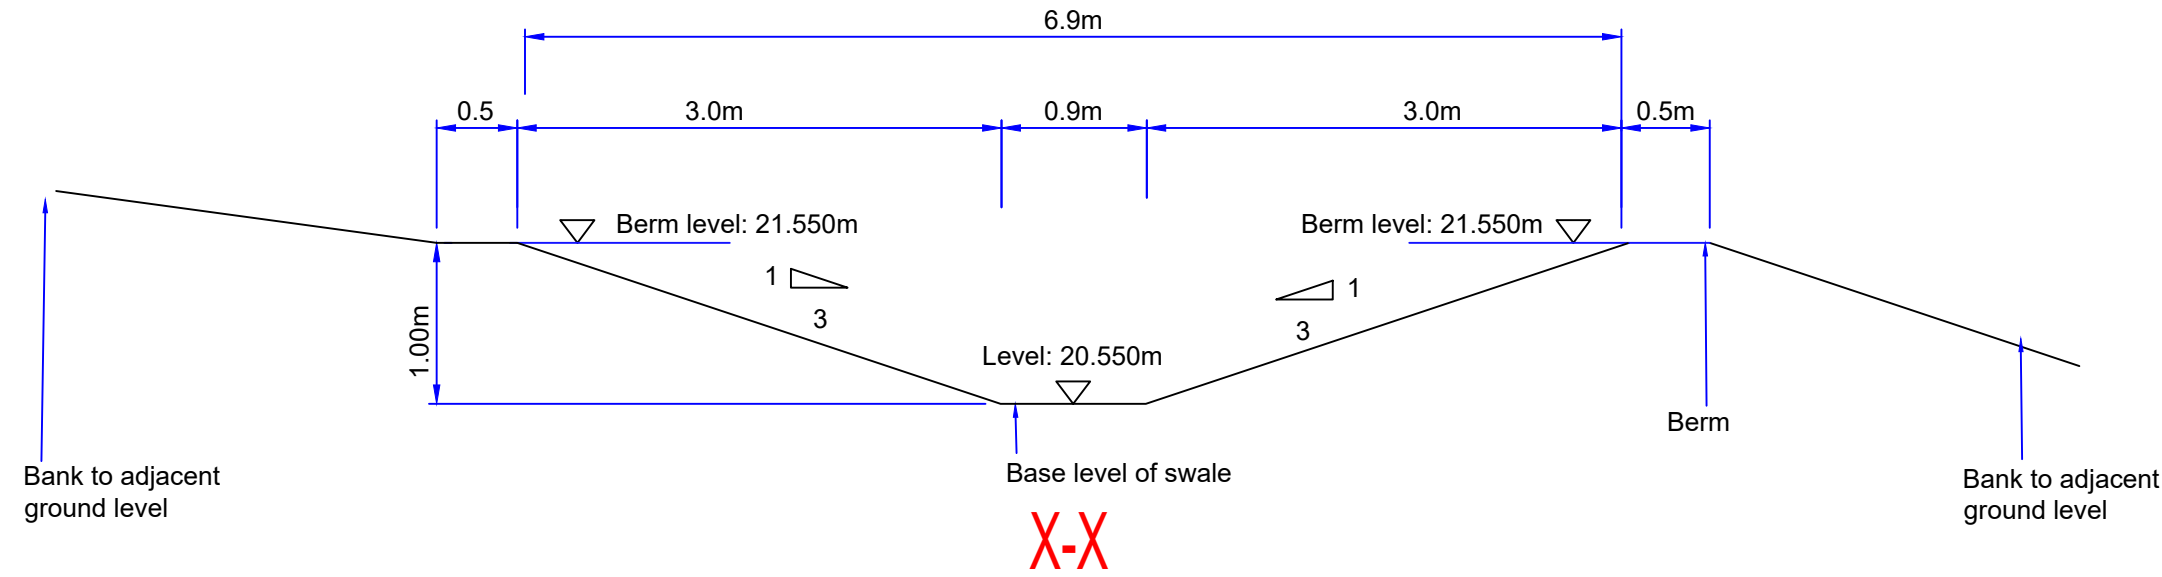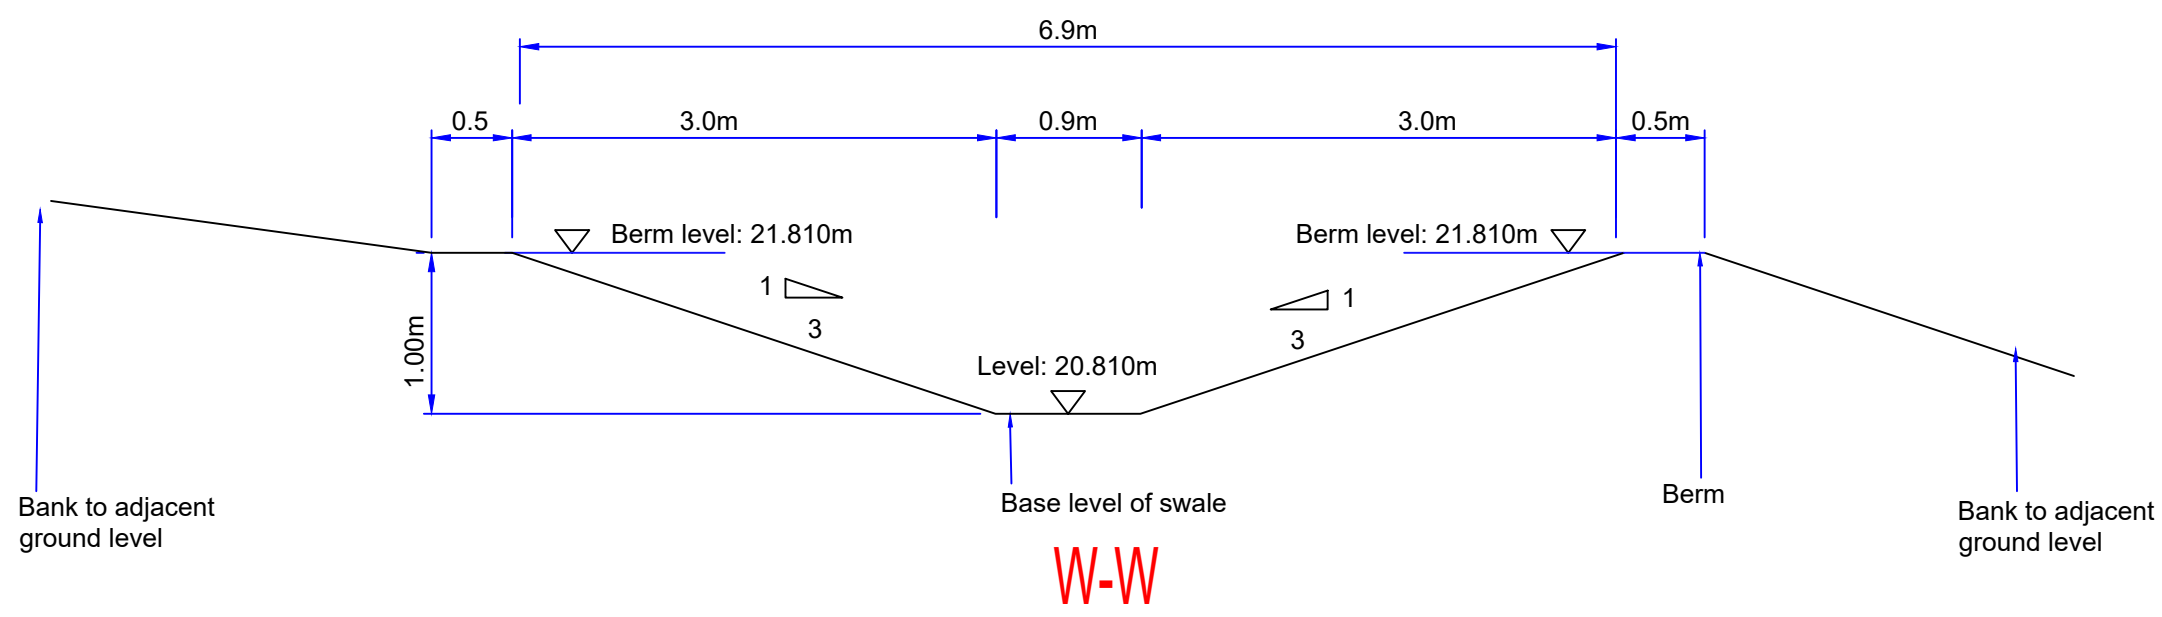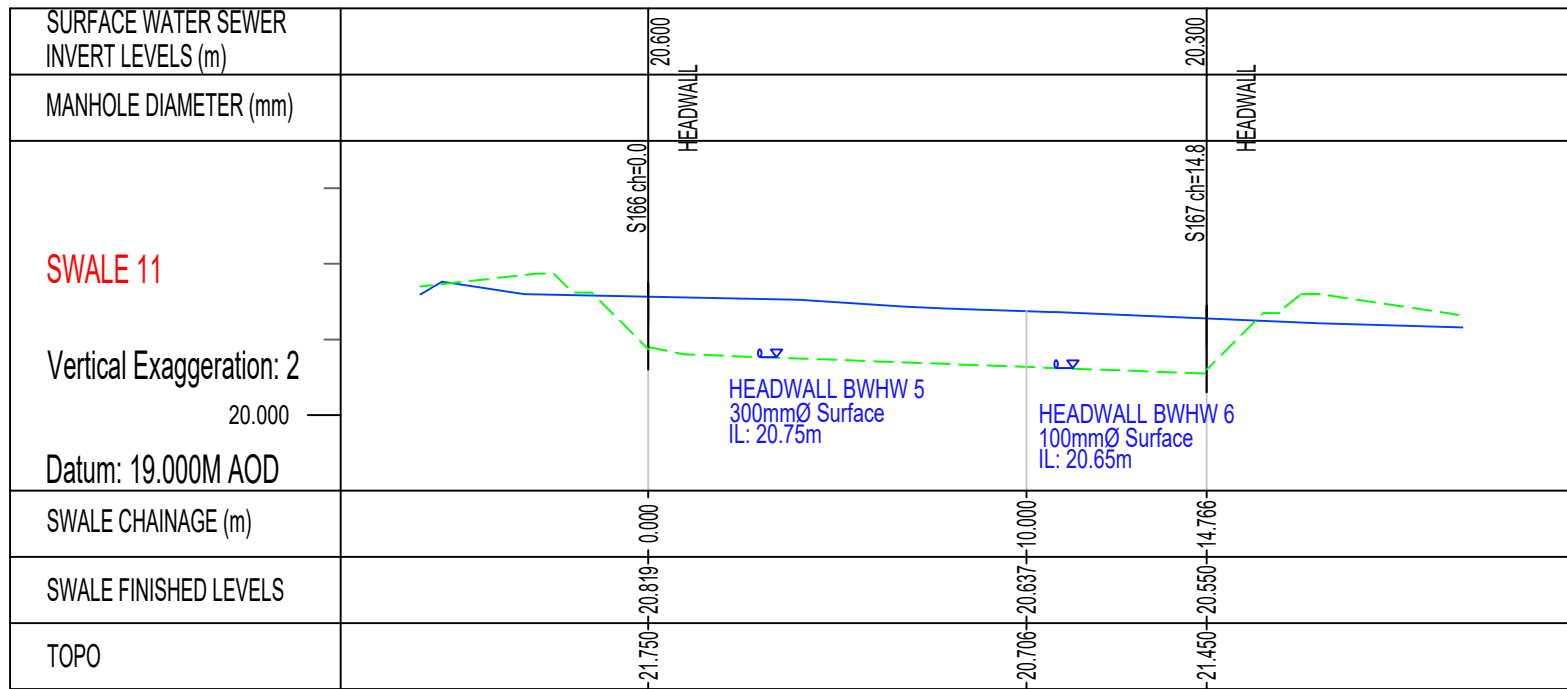

The drawings, information and data recorded in this document ("the information") is the property of Paul Basham Associates. This document and the information are solely for the use of the authorized recipient and this document may not be used, copied or reproduced in whole or part for any purposes other than which it was supplied by Paul Basham Associates. Paul Basham Associates makes no representation, undertakes no duty and accepts no responsibilities to any third party who may use or rely upon this document or the information.

- GENERAL NOTES**
- THIS DRAWING IS INTENDED TO BE VIEWED IN COMBINATION WITH ALL RELEVANT ARCHITECTS, ENGINEERS, SERVICES AND SPECIALIST DRAWINGS AND SPECIFICATION.
 - ANY VARIATIONS OR DISCREPANCIES BETWEEN THESE DRAWINGS IN TERMS OF DIMENSIONS OR DETAILS SHOULD BE DRAWN TO THE ATTENTION OF THE ARCHITECT AND/OR THE ENGINEER FOR CLARIFICATION.
 - PAUL BASHAM ASSOCIATES ACCEPTS NO RESPONSIBILITY FOR THE ACCURACY OF BACKGROUND INFORMATION PRODUCED BY THIRD PARTIES - THIS MUST BE TREATED AS INDICATIVE ONLY.
 - ALL DIMENSIONS AND LEVELS ARE IN METRES. DO NOT SCALE THIS DRAWING, PRINT, PLOT OR DISK.
 - THIS DRAWING SHOULD ONLY BE USED FOR CONSTRUCTION IF THE PROJECT PHASE IN THE TITLE FRAME BELOW IS SHOWN AS "CONSTRUCTION". PAUL BASHAM ASSOCIATES TAKE NO RESPONSIBILITY FOR CONSTRUCTION WORKS UNDERTAKEN TO DRAWINGS WHICH ARE NOT MARKED UNDER THIS PHASE.

— EXISTING GROUND LEVEL
- - - FINAL SURFACE

B	CROSS SECTIONS ADDED	17.07.2024	LC	COH
A	FIRST ISSUE	12.07.2024	LC	COH
Rev	Description	Date	By	Chkd



Paul Basham Associates Ltd
The Botley, Camis Hall Estate, Fareham, PO16 8UT
01329 711 000
info@paulbashamassociates.com www.paulbashamassociates.com



Project Name LAND NORTH OF WATER LANE ANGMERING			
Title SWALE LONG & CROSS SECTIONS SHEET 7			
Project Phase DETAILED DESIGN			
Checked By COH	Checked Date 12.07.2024	Drawn By LC	Drawn Date 12.07.24
Client Drawing No. -	Scale NTS	(AT A1 SIZE)	
PBA Drawing No. 189.5005.1357	Revision B		