




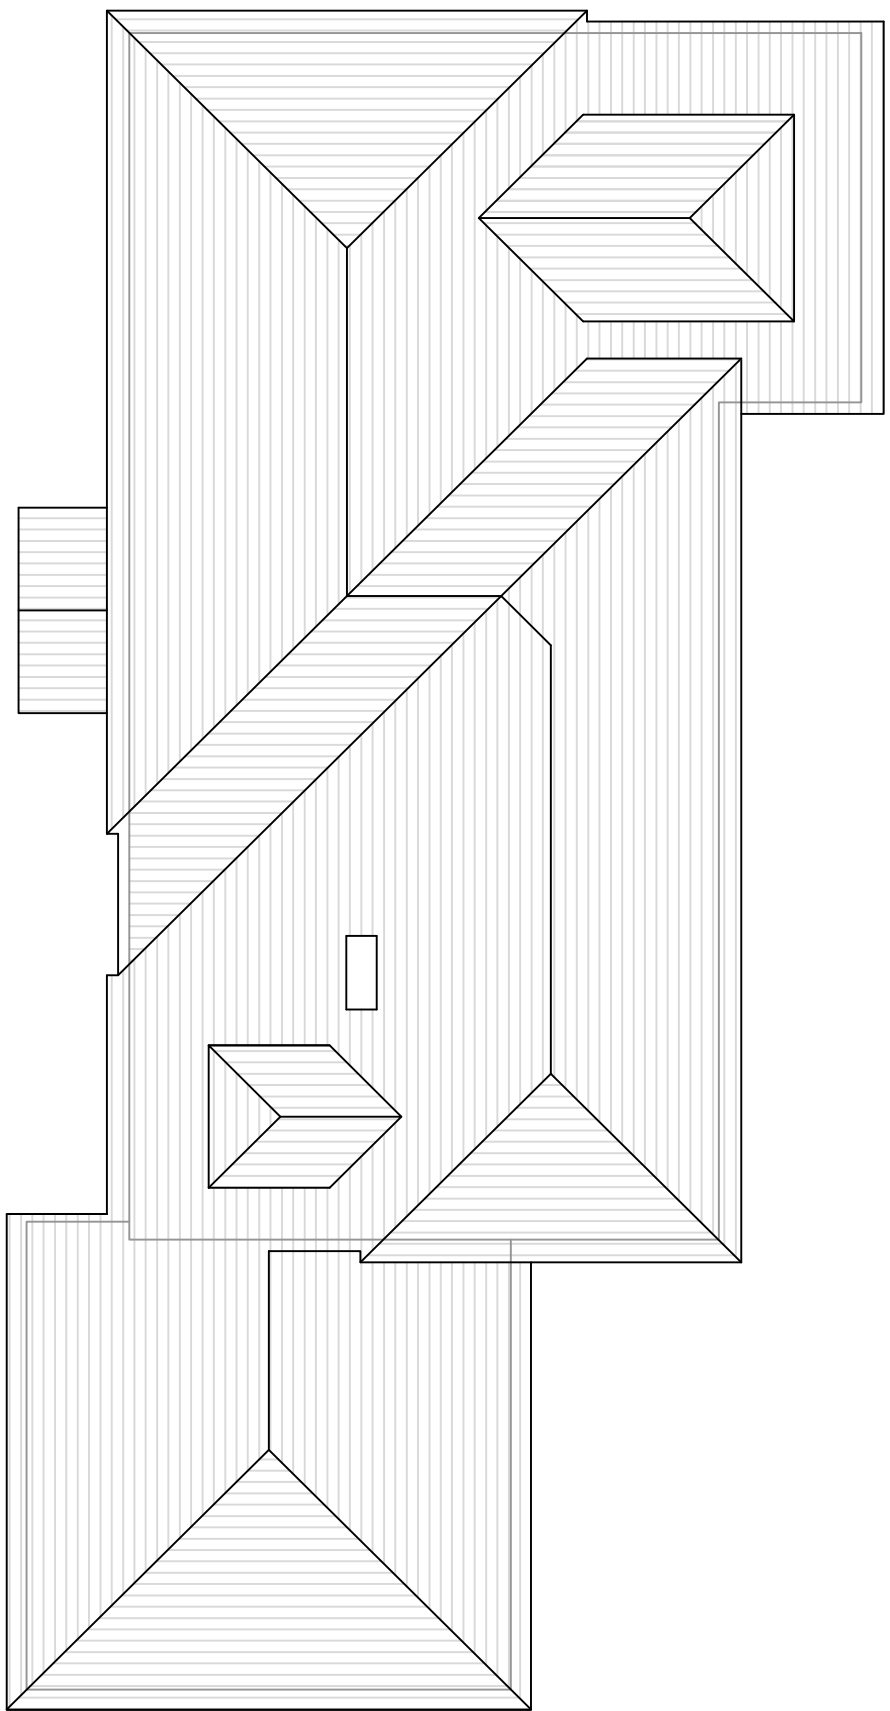

Roof Plan (1:100)

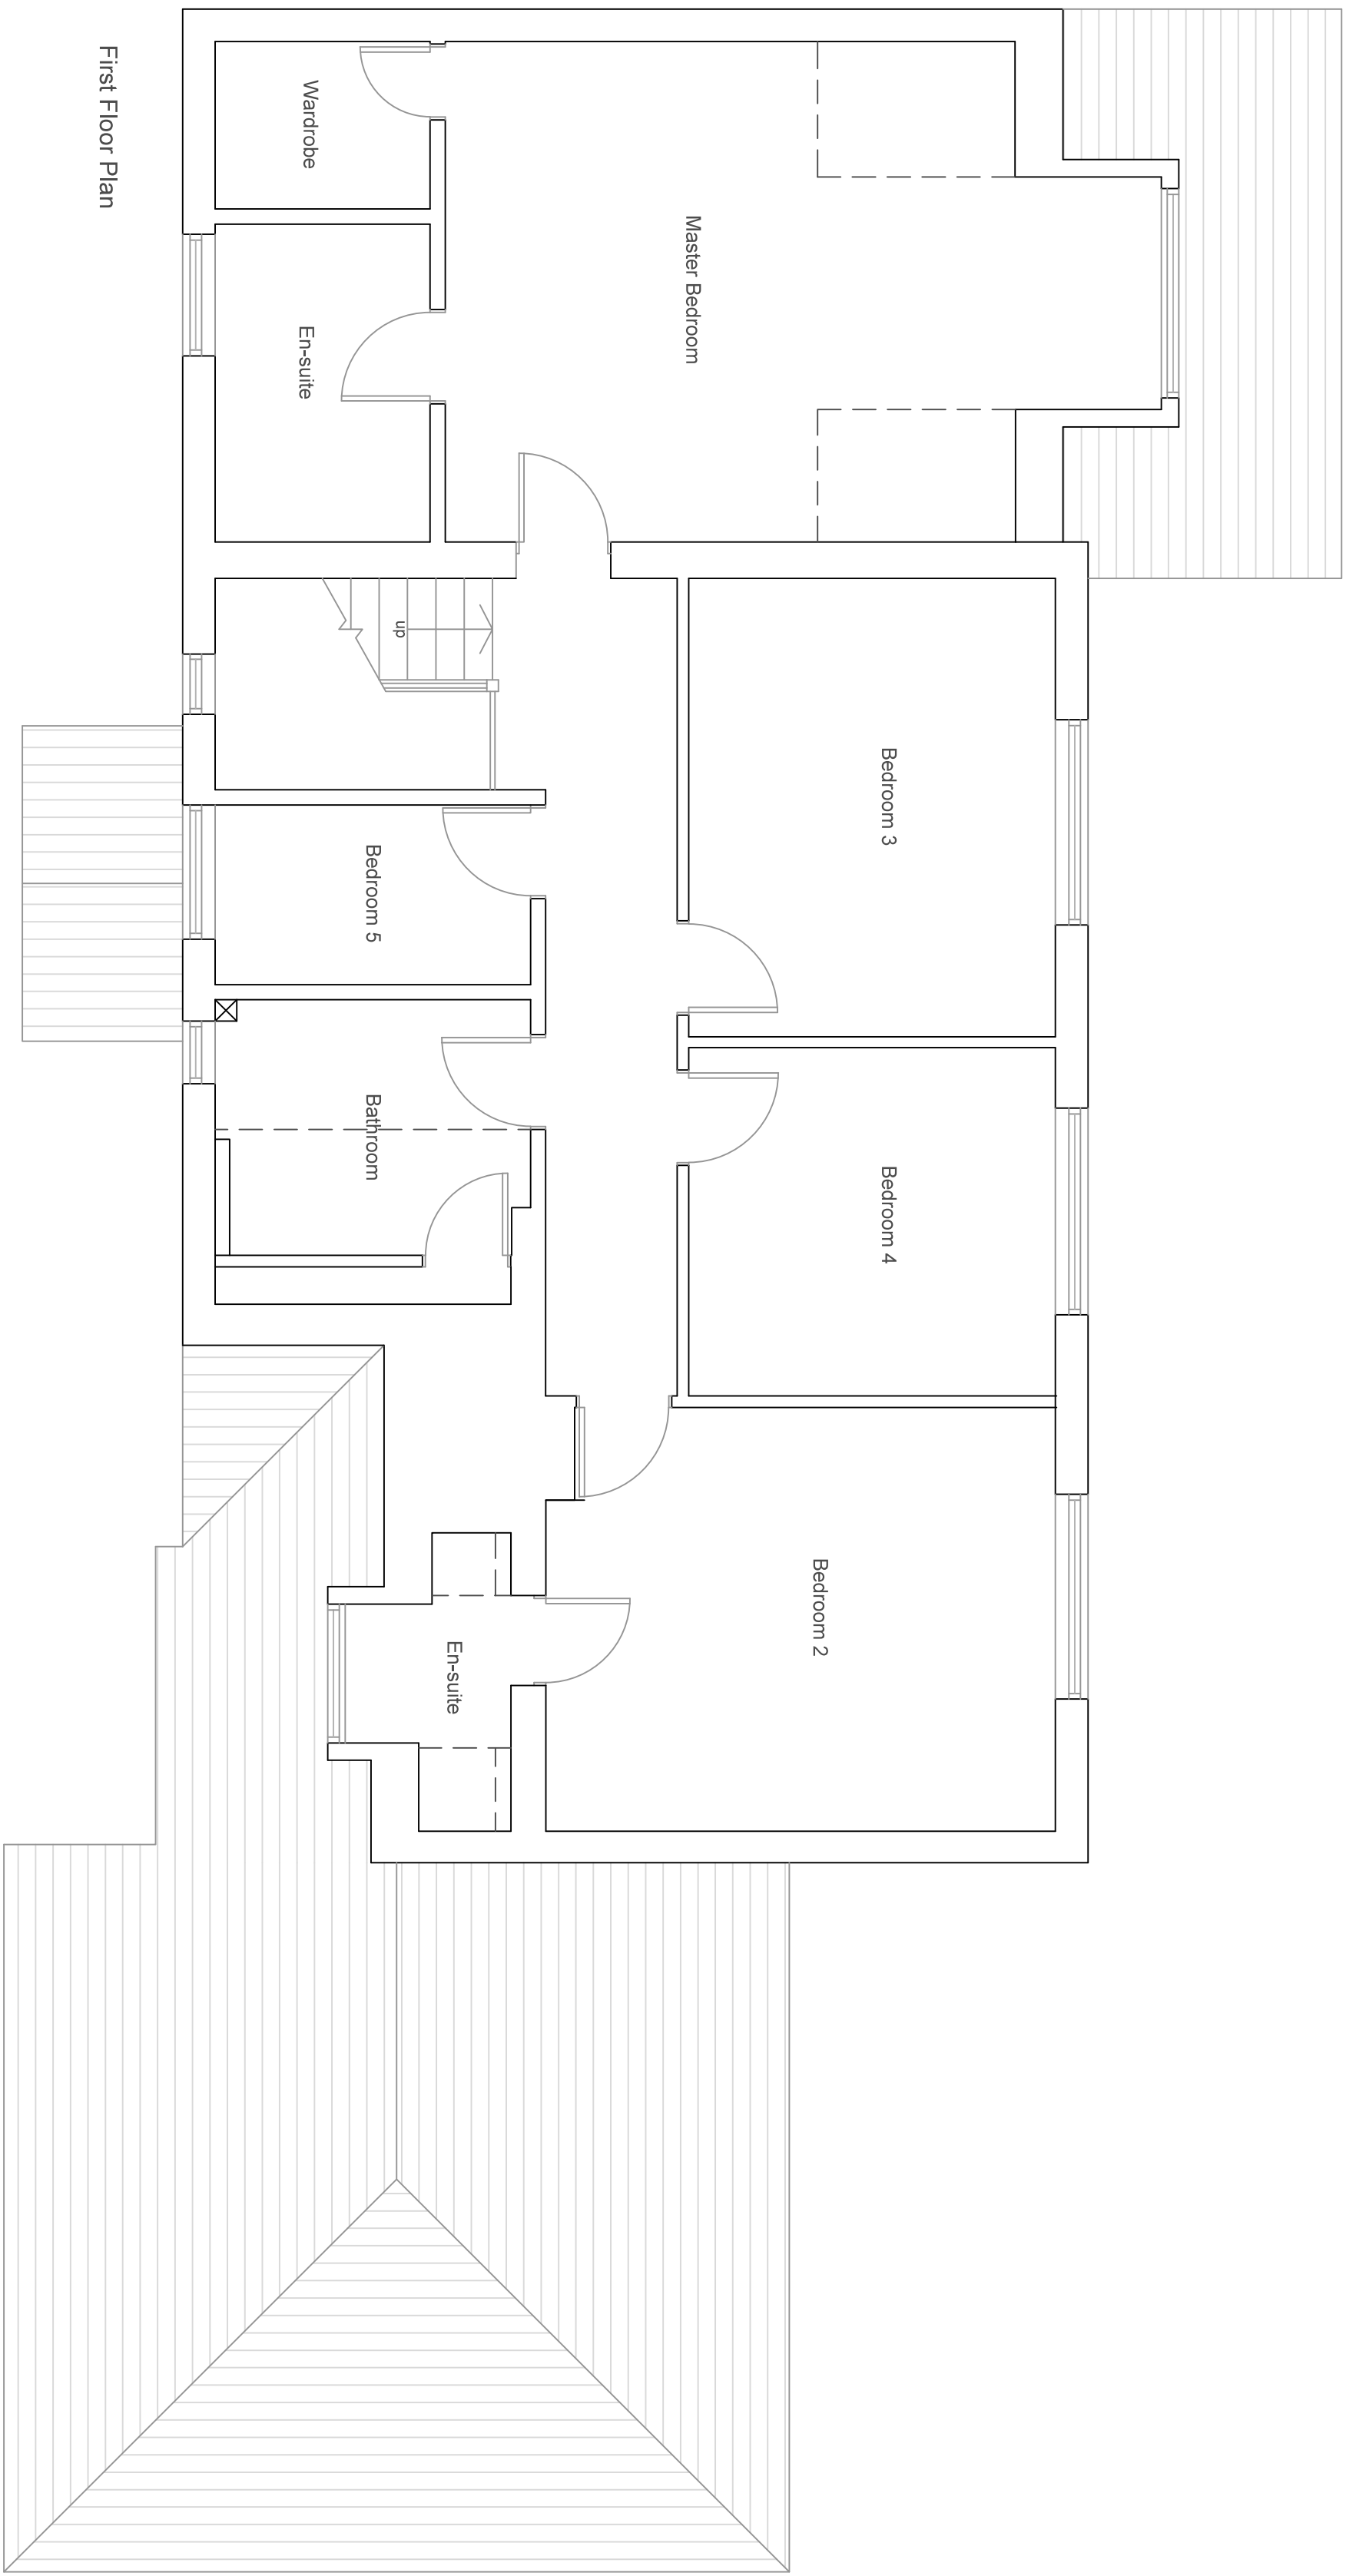

Plans (1:50)

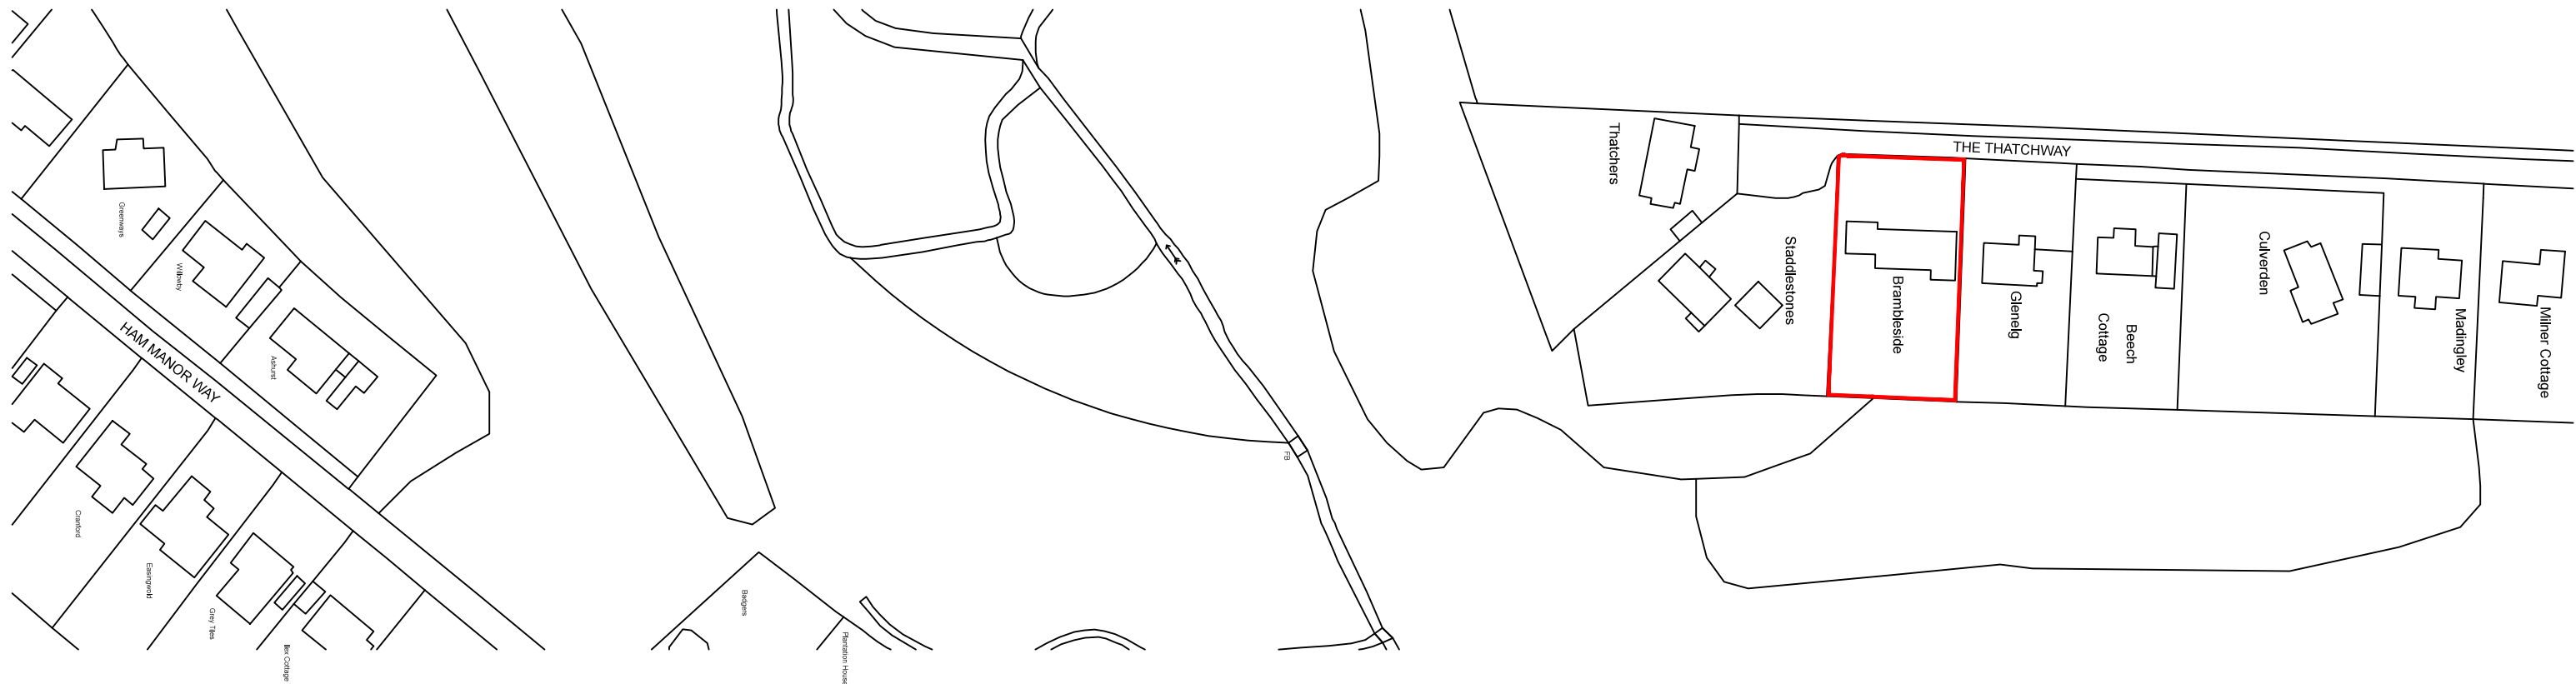

Ordinance Survey (© Crown Copyright 2016. All rights reserved. Licence number: 100022432)

Site Location Plan (1:1250)

Revisions	
Rev/Description	By
All dimensions to be checked on site prior to construction. This drawing is the copyright of Inspired Design Studio Ltd. and may not be copied, altered or reproduced in any way without written authority.	
Client: M & M Stone	
Project Address: Bramble Farmhouse Ham Major Way West Sussex	
Drawing Title: Existing First Floor Plan, Roof Plan & Site Location Plan	
Drawing Number: 1035_02	
Scale: As stated printed @ A1	
Date: 19/04/2016	