


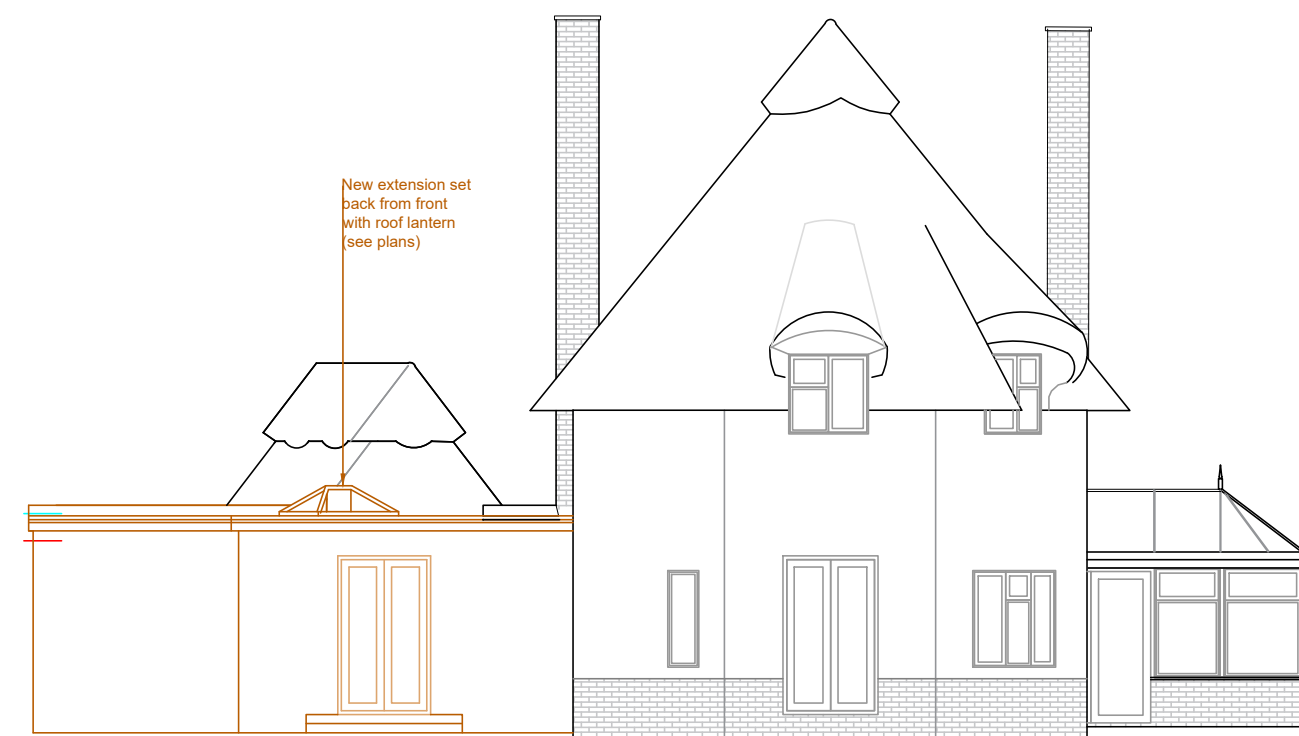


Front - East



Side - South




Rear - West

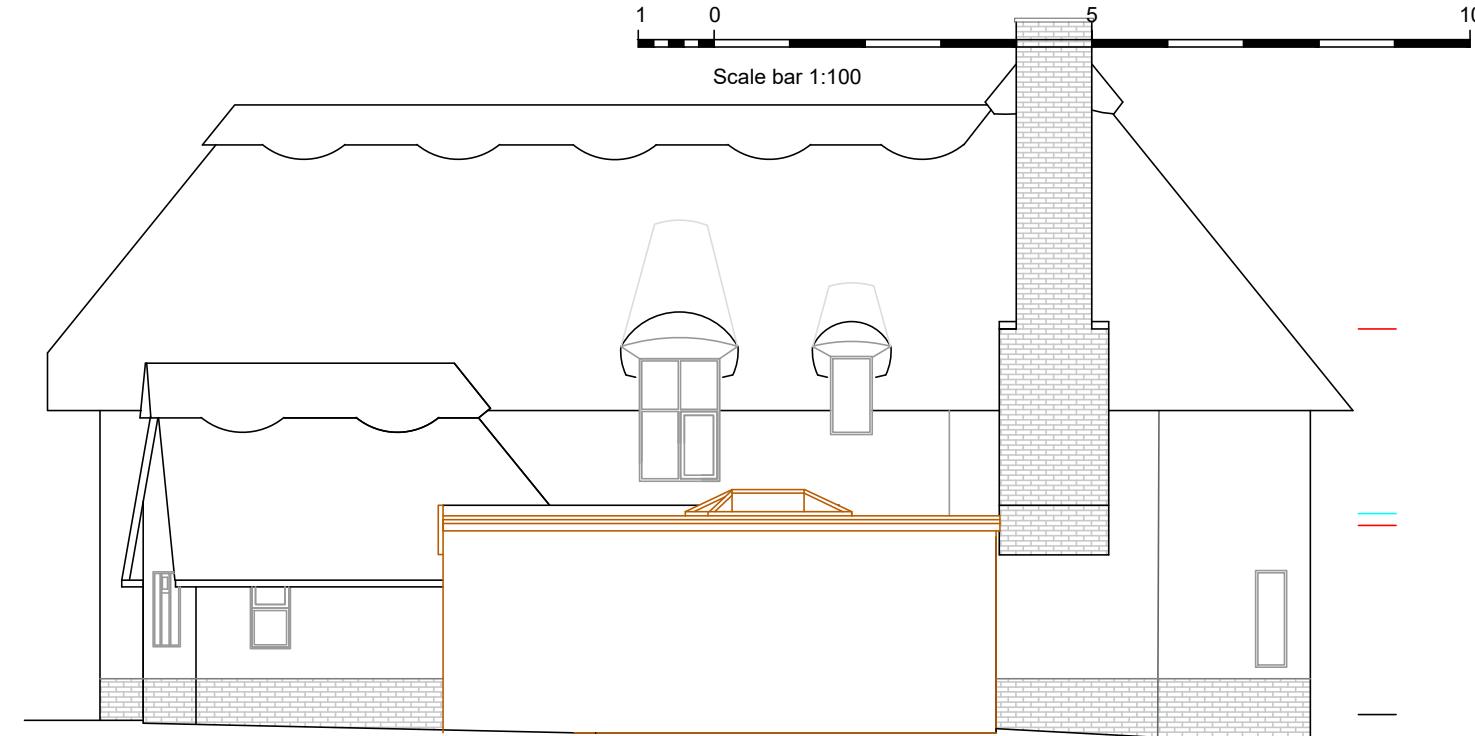


Side - North

PROPOSED ELEVATIONS 1:100

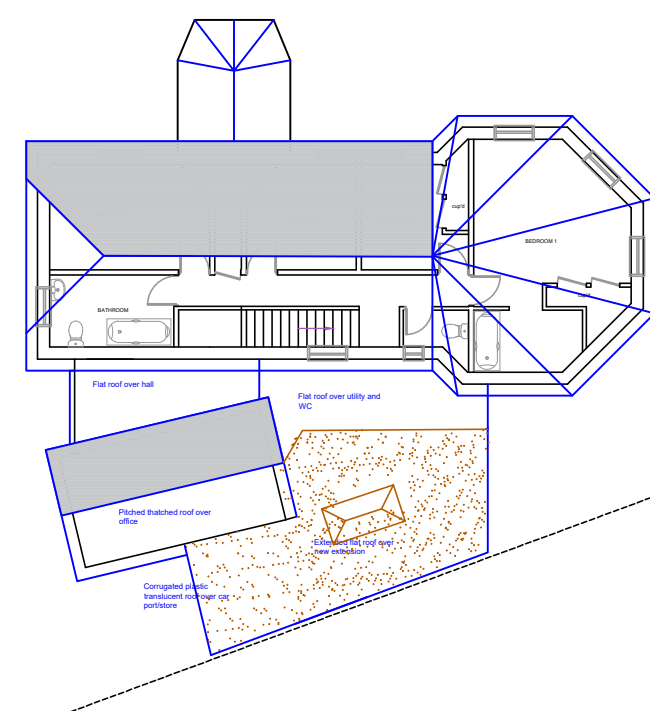


PROPOSED ROOF PLAN 1:200

Proposed style of roof lantern

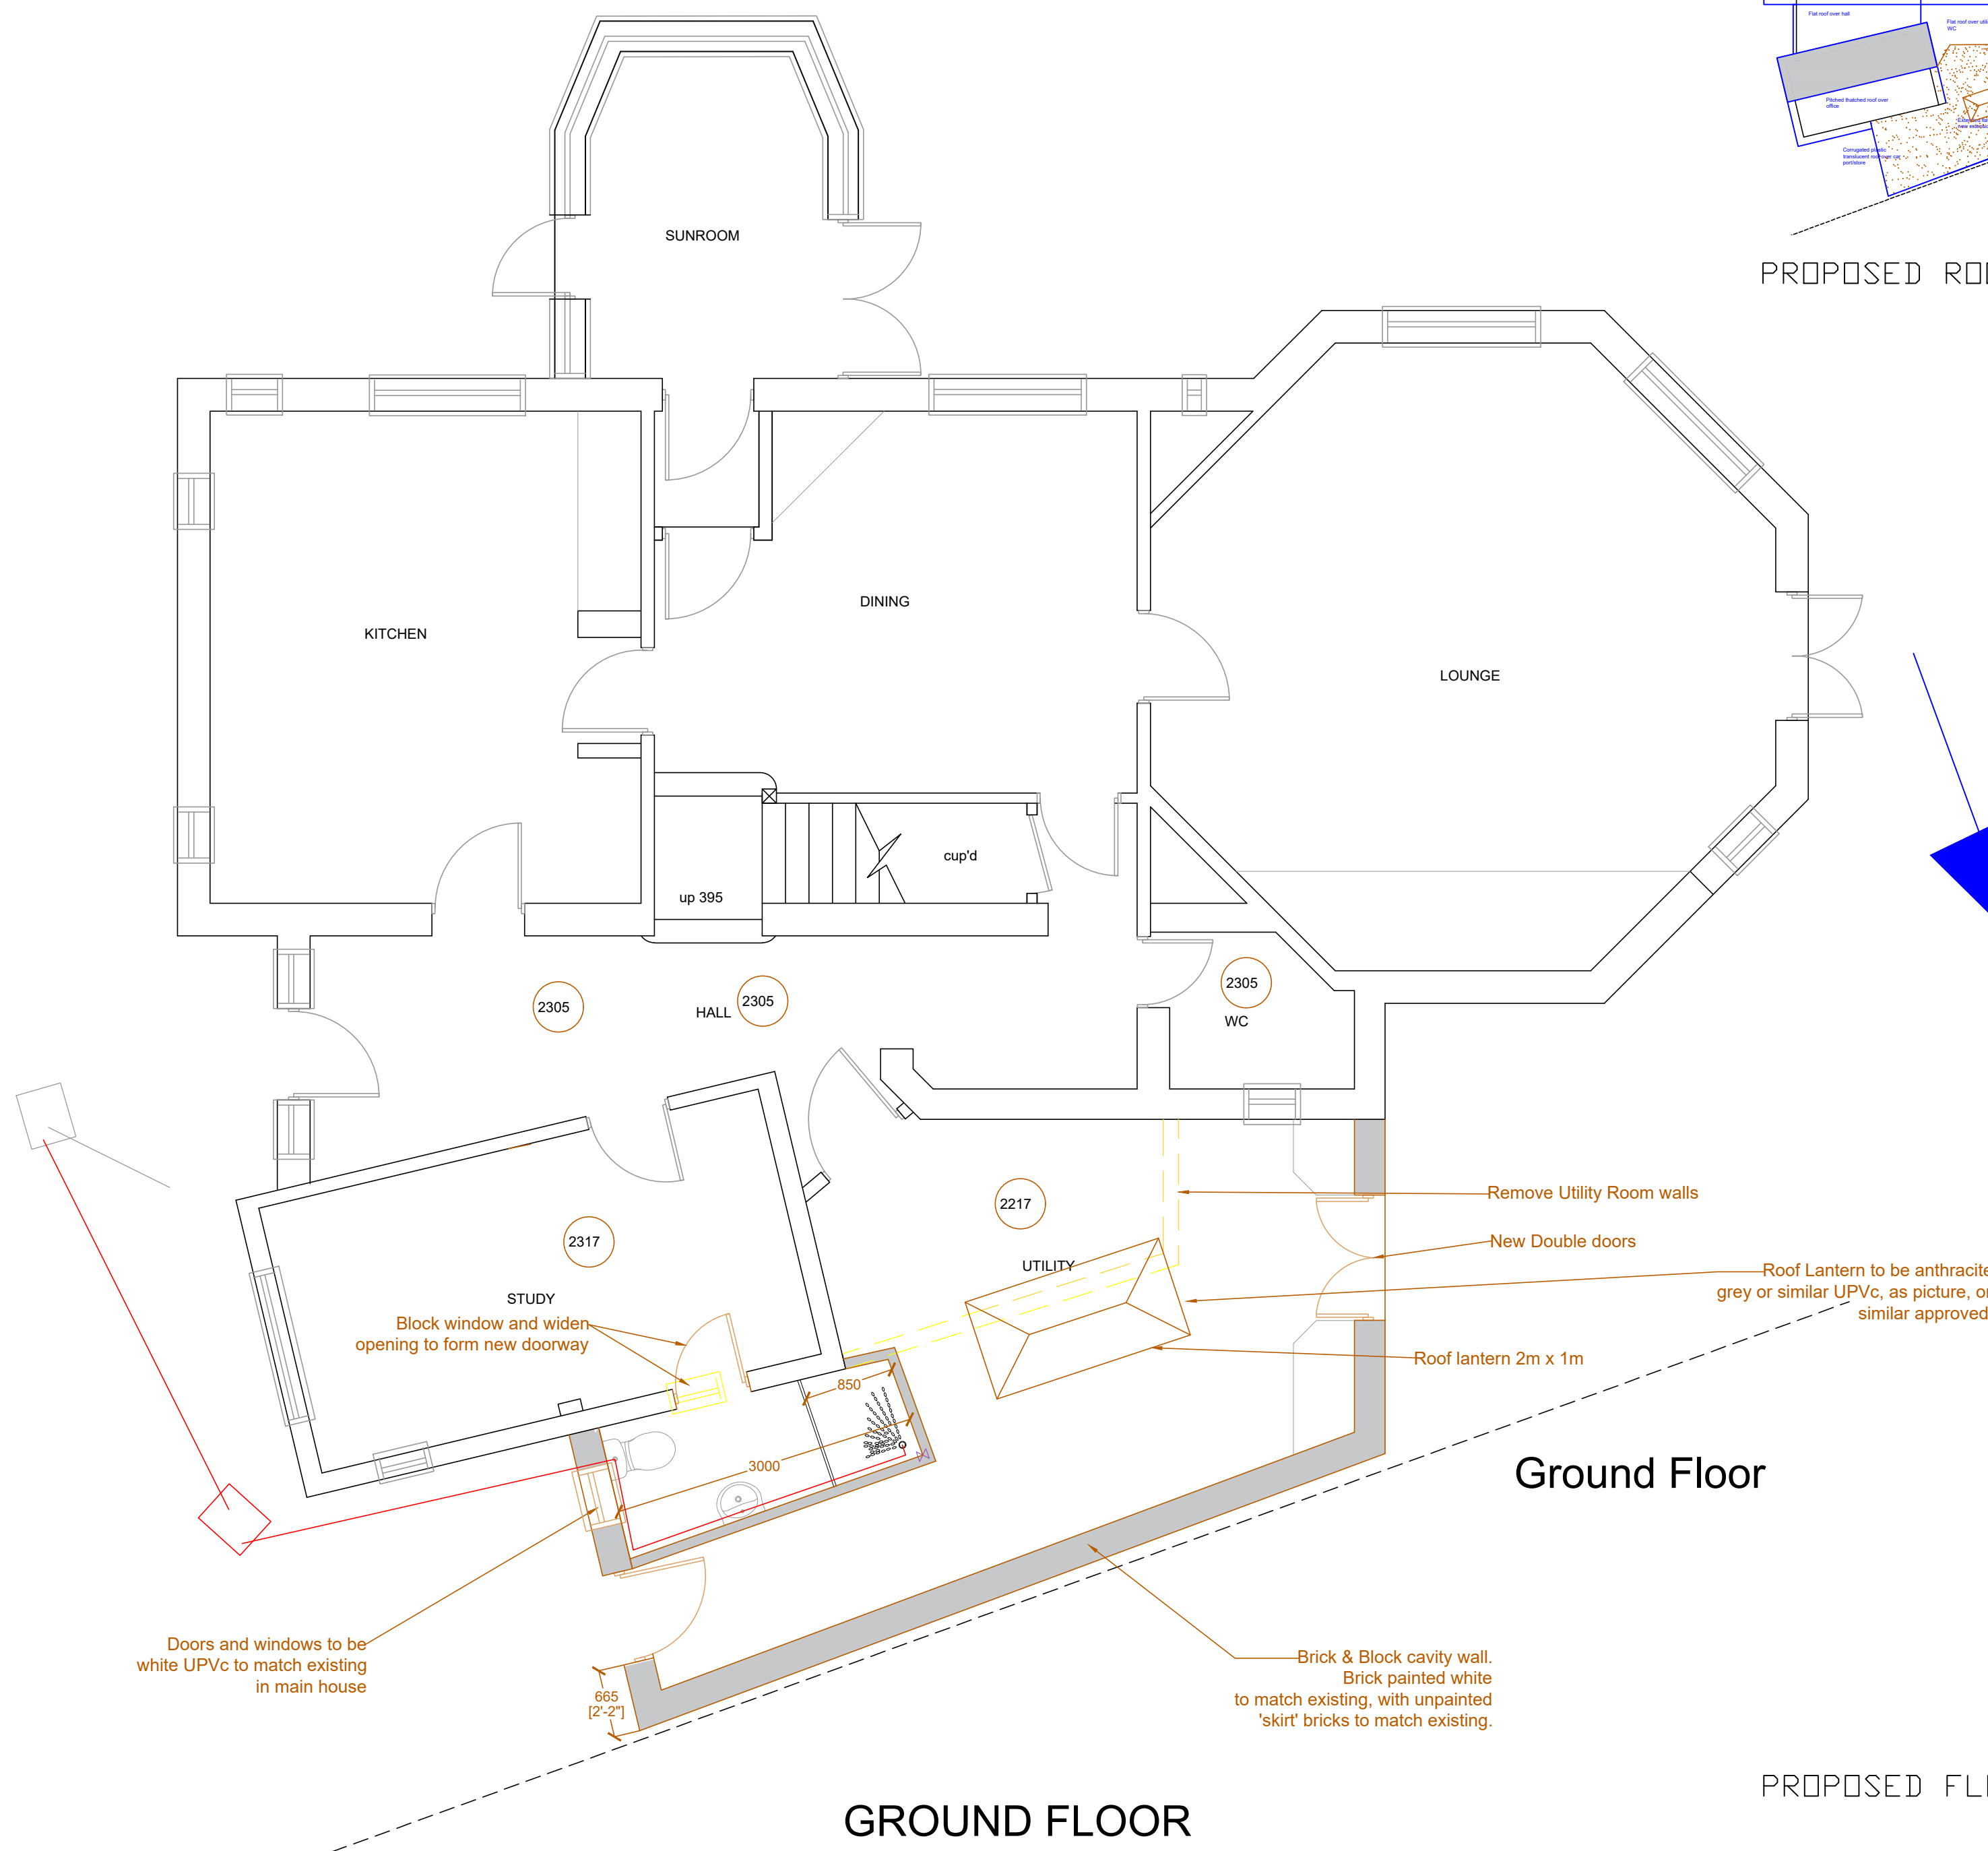

GROUND FLOOR

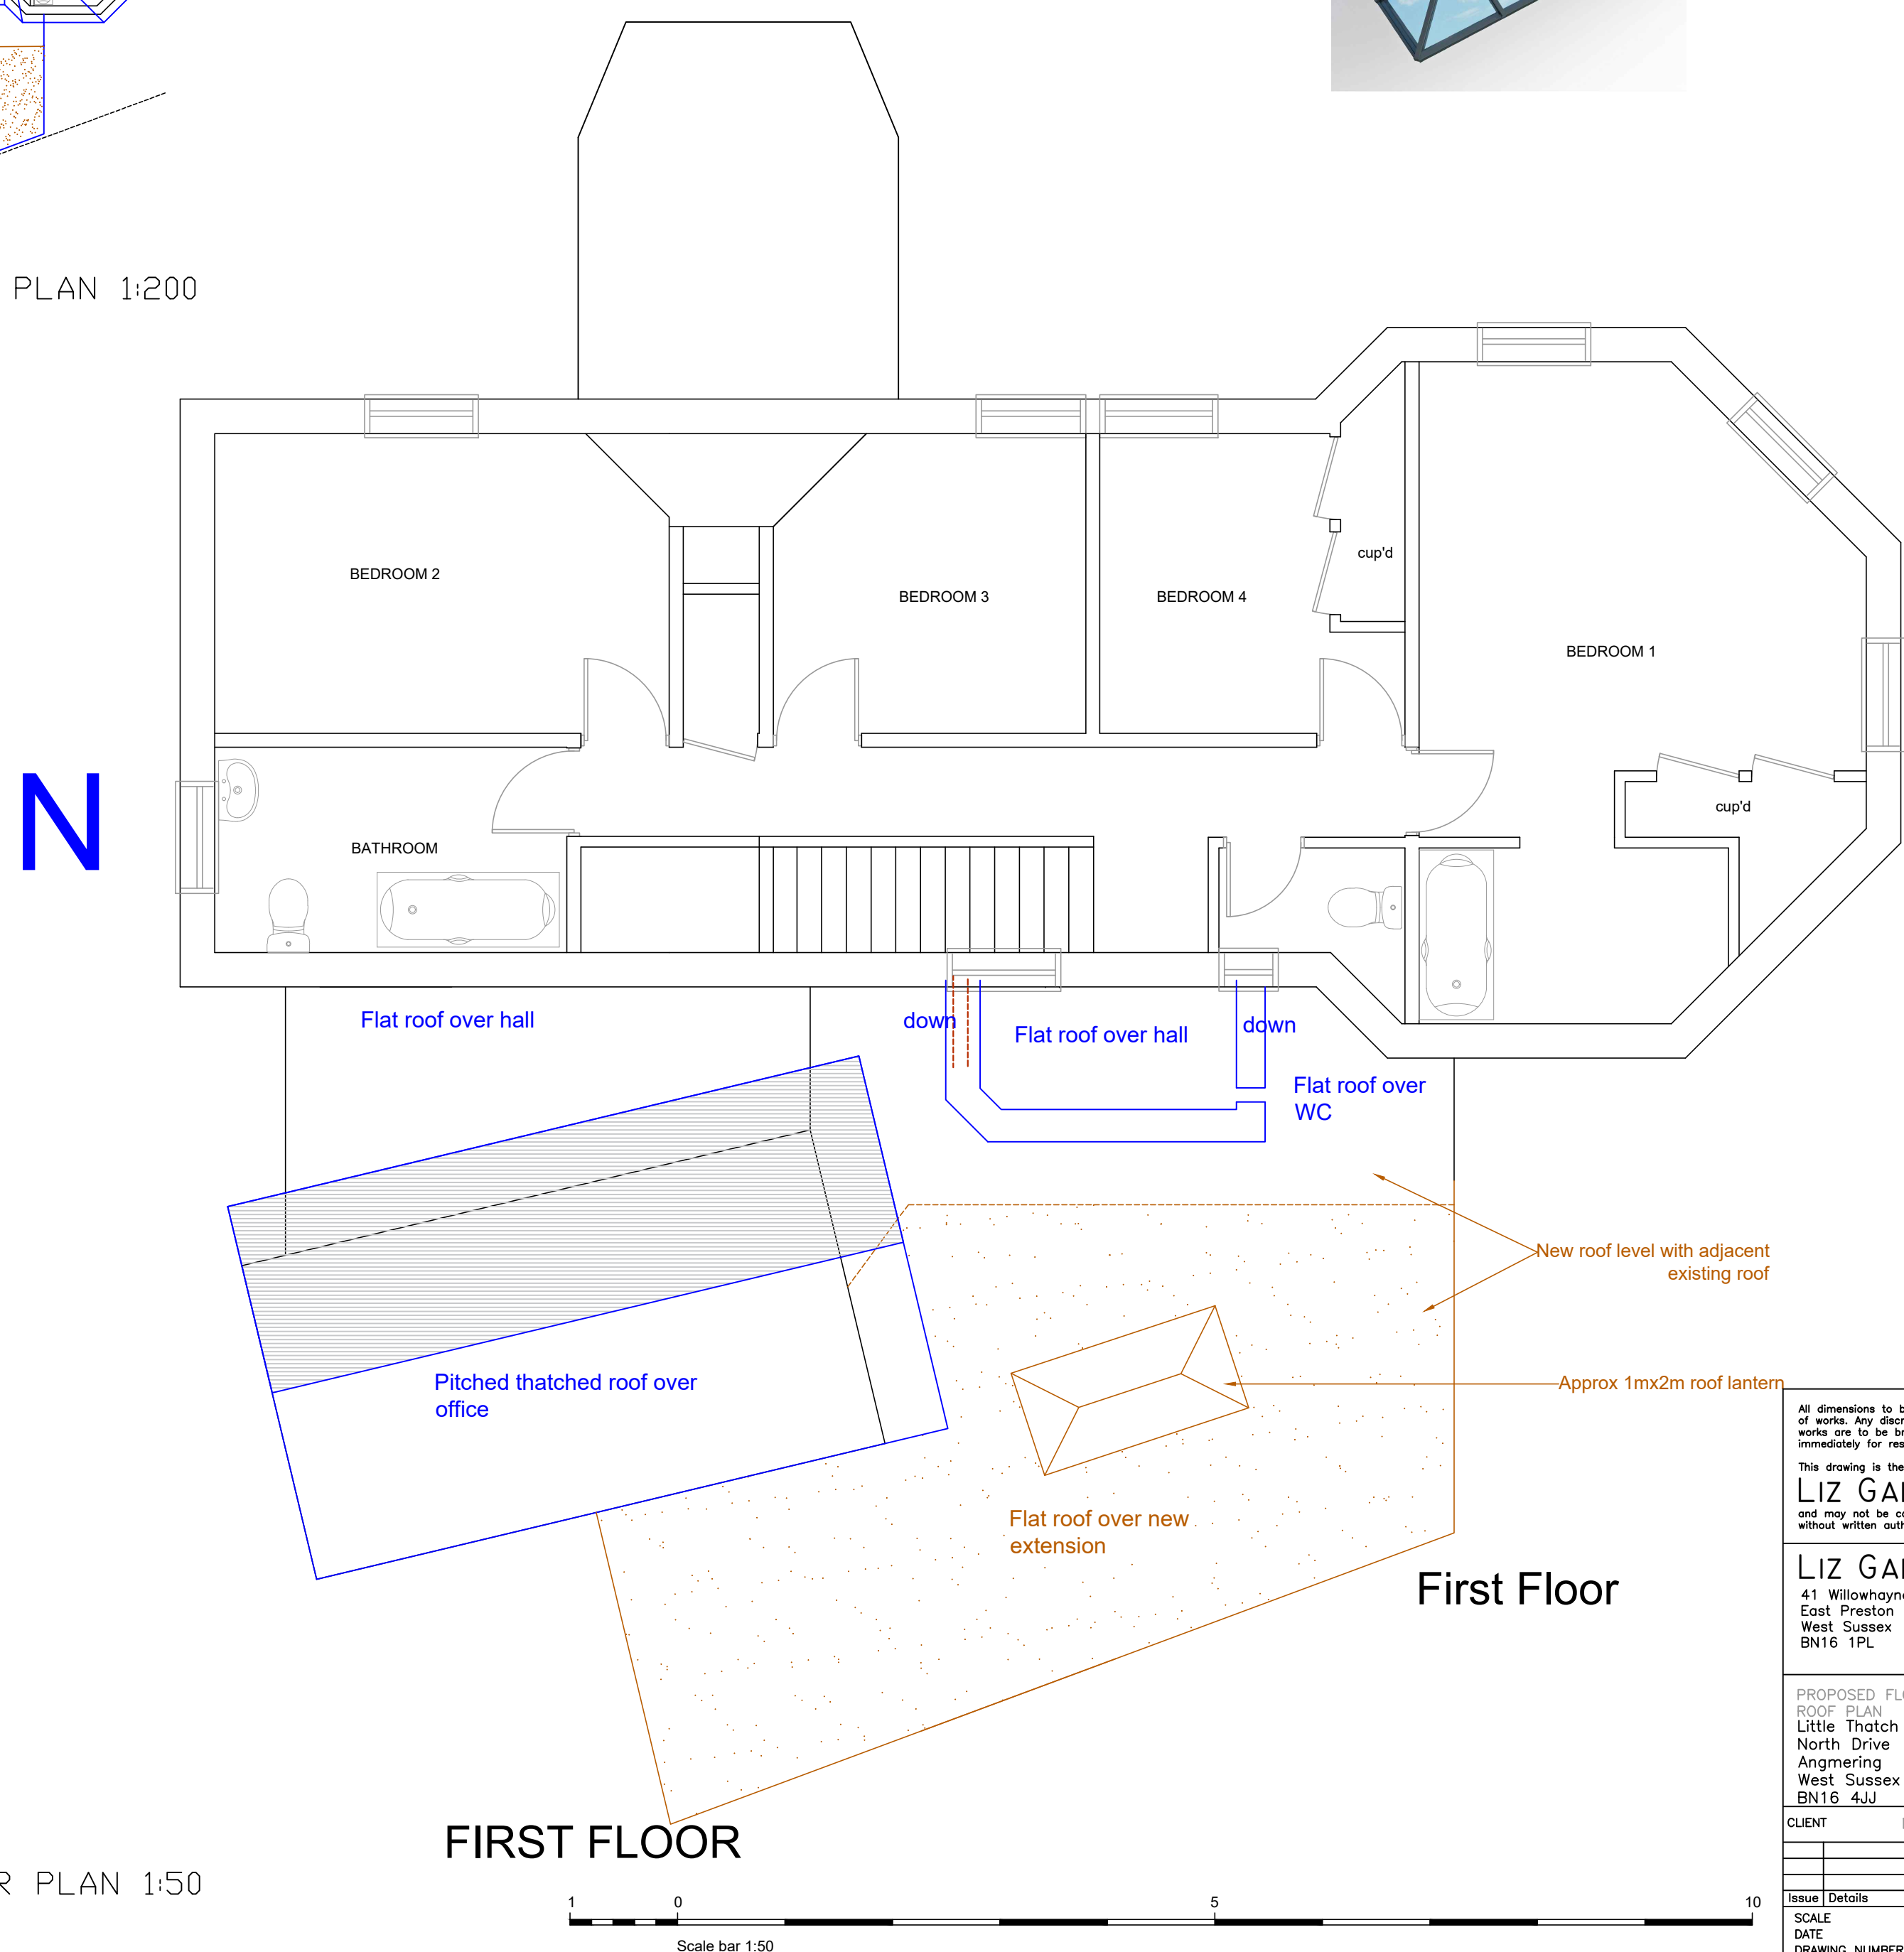

FIRST FLOOR

PROPOSED FLOOR PLAN 1:50

All dimensions to be checked on site prior to the commencement of works. Any discrepancies identified on site which affect the works are to be brought to the attention of Liz Galloway immediately for resolution prior to works being carried out.			
This drawing is the copyright of			
LIZ GALLOWAY			
41 Willowhayne Ave			
East Preston			
West Sussex			
BN16 1PL			
Telephone			
01903 859176			
PROPOSED FLOOR PLANS, ELEVATIONS & ROOF PLAN			
Little Thatch			
North Drive			
Angmering			
West Sussex			
BN16 4JJ			
CLIENT			
Mr and Mrs Espezel			
Issue / Details			
Drawn / Check / Date			
SCALE			
AS SHOWN on A1			
DATE			
28/07/21			
DRAWING NUMBER			
16122/02			