





Front - East

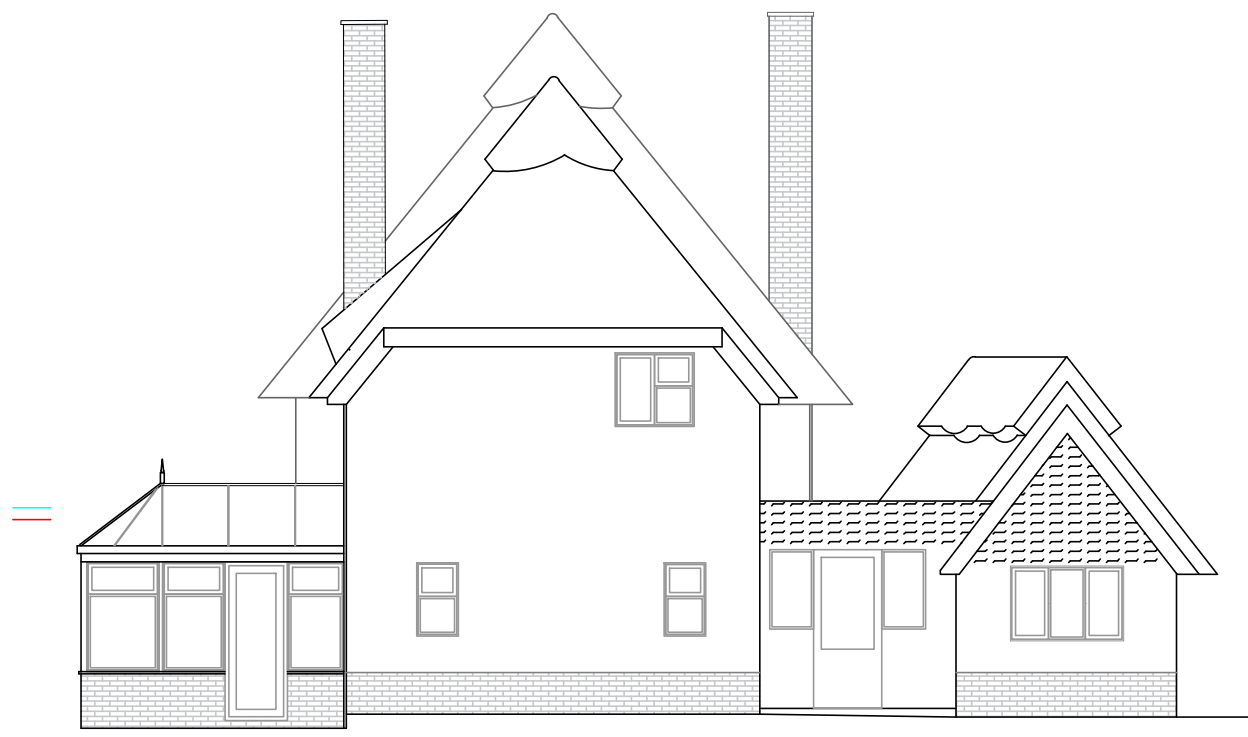

Side - South

 


Rear - West




Side - North


EXISTING ELEVATIONS 1:100

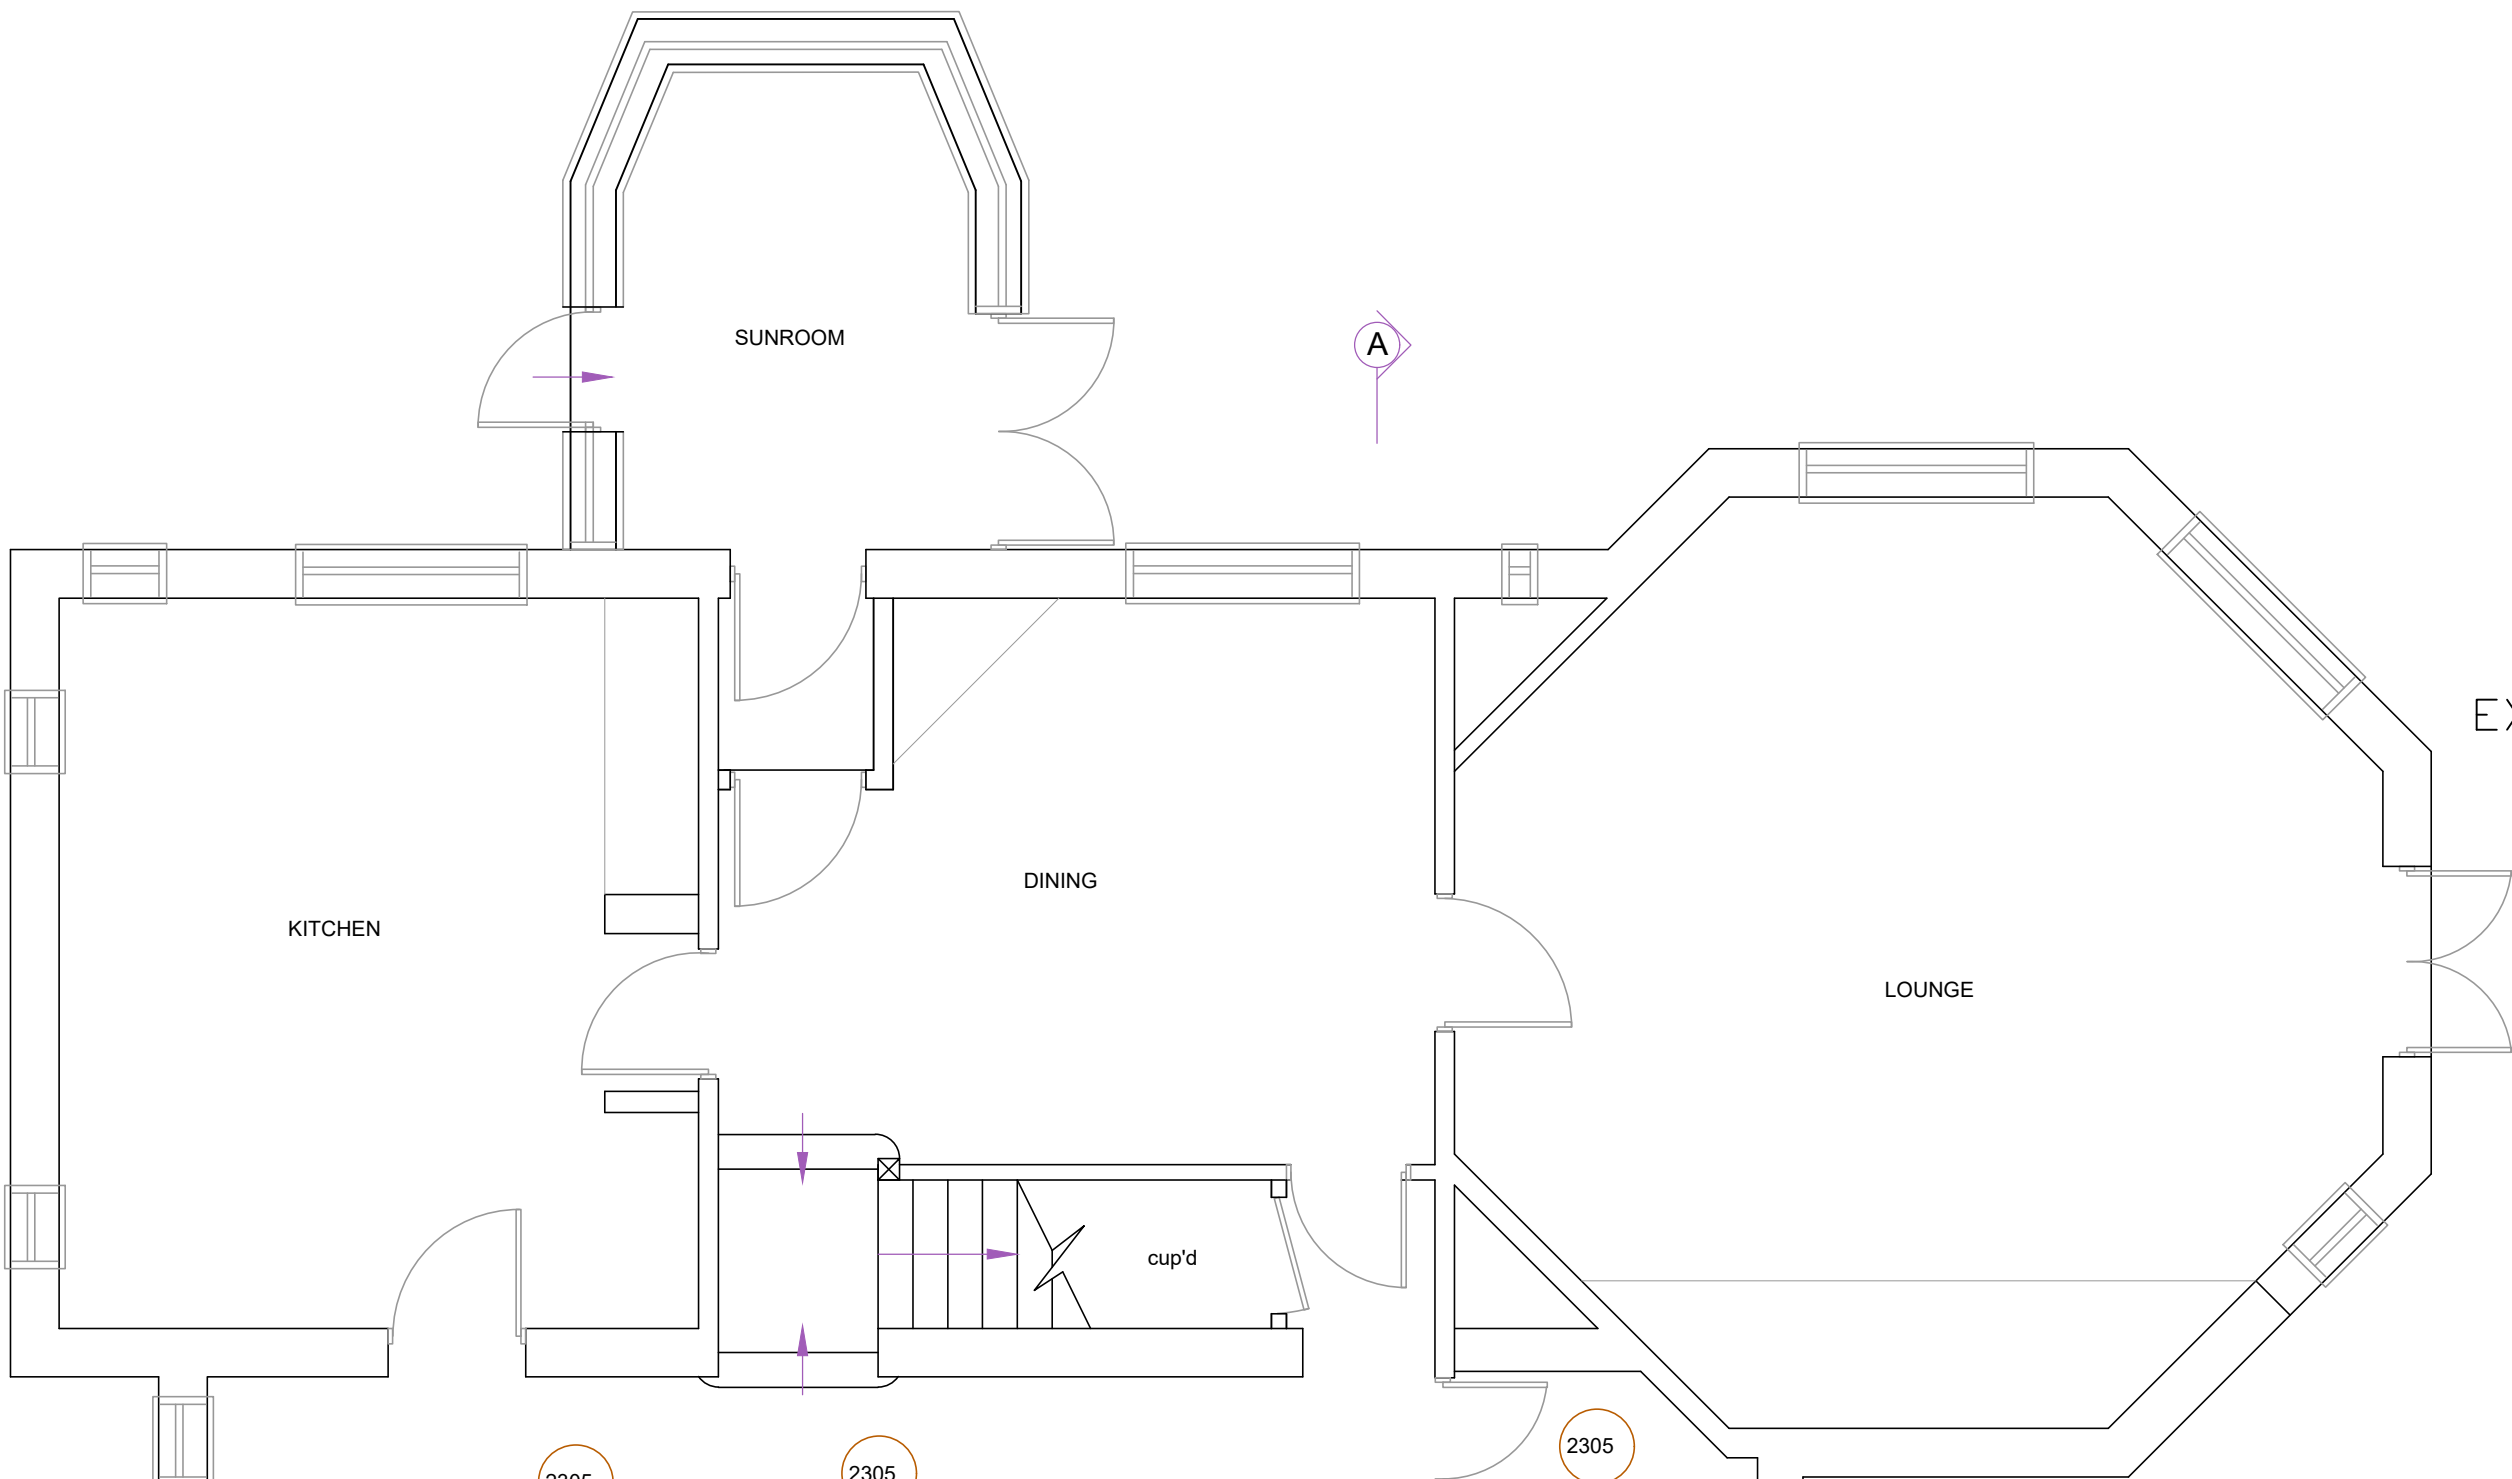

Ground Floor

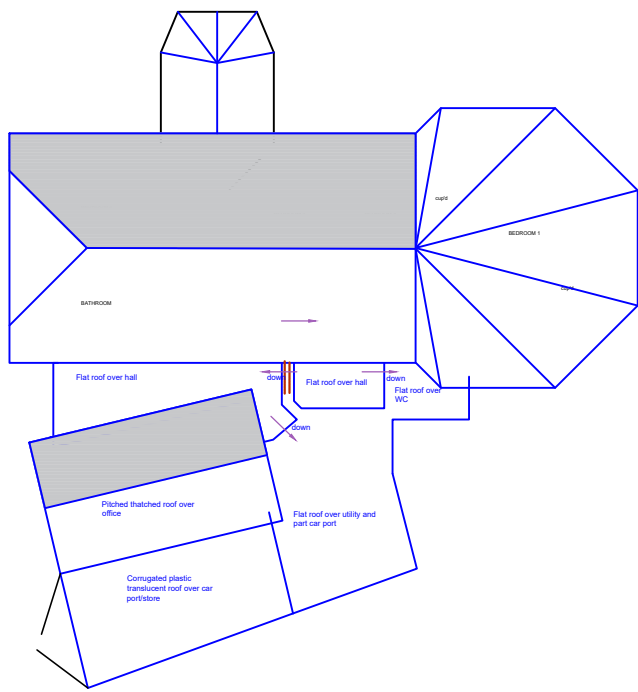


EXISTING ROOF PLAN 1:200

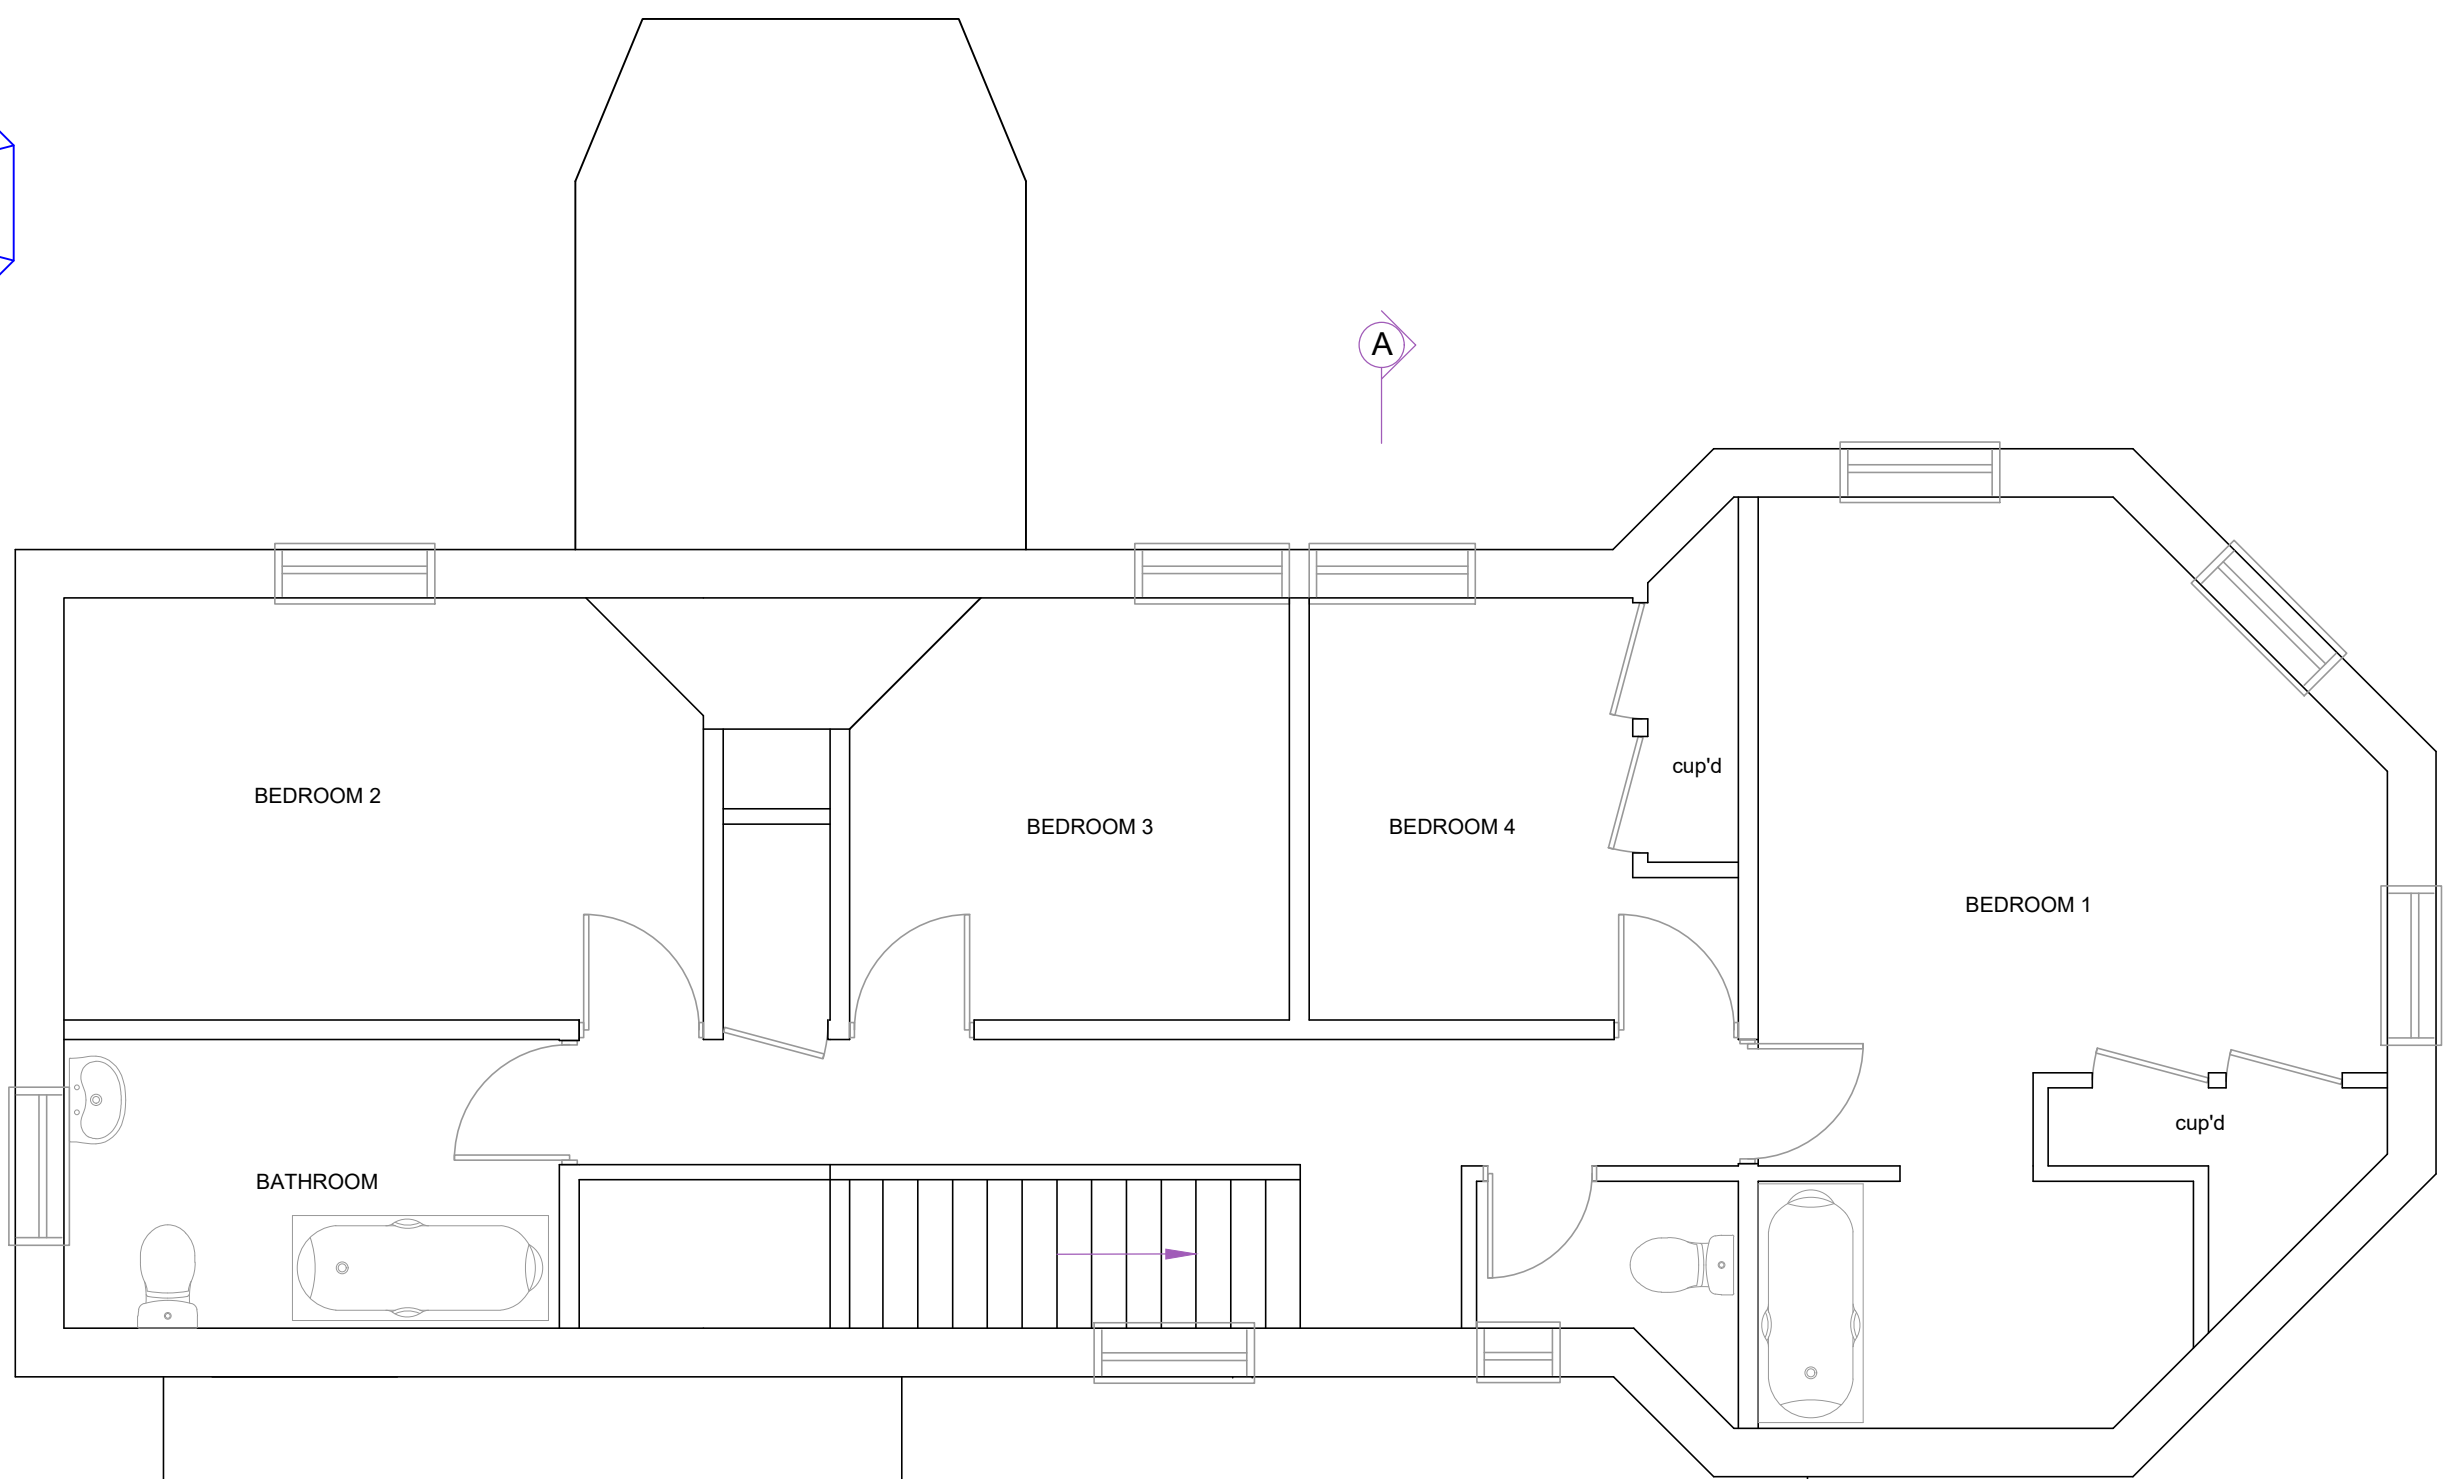

First Floor

EXISTING FLOOR PLANS 1:50

 

All dimensions to be checked on site prior to the commencement of works. Any discrepancies identified on site which affect the works are to be brought to the attention of Liz Galloway immediately for resolution prior to works being carried out.			
This drawing is the copyright of			
LIZ GALLOWAY			
41 Willowhayne Ave East Preston West Sussex BN16 1PL			
Telephone 01903 859176			
EXISTING FLOOR PLANS, ELEVATIONS & ROOF PLAN Little Thatch North Drive Angmering West Sussex BN16 4JJ			
CLIENT Mr and Mrs Espezel			
AS SHOWN on A1			
DATE 22/07/21			
DRAWING NUMBER 16122/01			