


Permission is granted to scale from this drawing for the purpose of Local Authority Planning Approval only. In all other cases DO NOT scale from this drawing. Please contact this office for any additional information required.

Contractors, Sub-Contractors and Suppliers are to check all relevant dimensions, levels and details of the site and any existing buildings before commencing any shop drawings or building work. Any discrepancies should be reported to this office.

This drawing must be read in conjunction with all related drawings and documents relevant to this project, including those prepared by appointed consultants, specialists and sub-contractors etc.


This drawing is the copyright of RDV a Design.

revisions	
A	information added
	30/09/2021

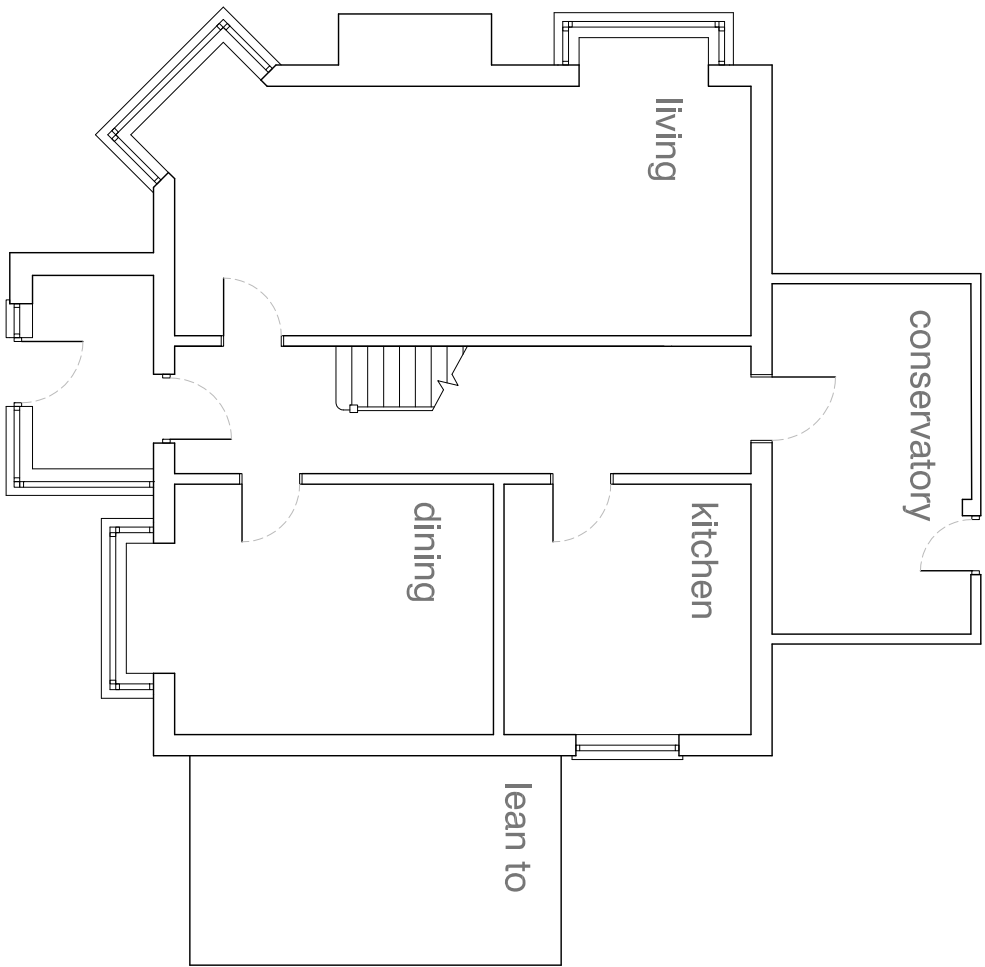


Ground Floor Plan: Scale 1:100

0m 5.0m
this drawing is based upon survey drawings provided by others

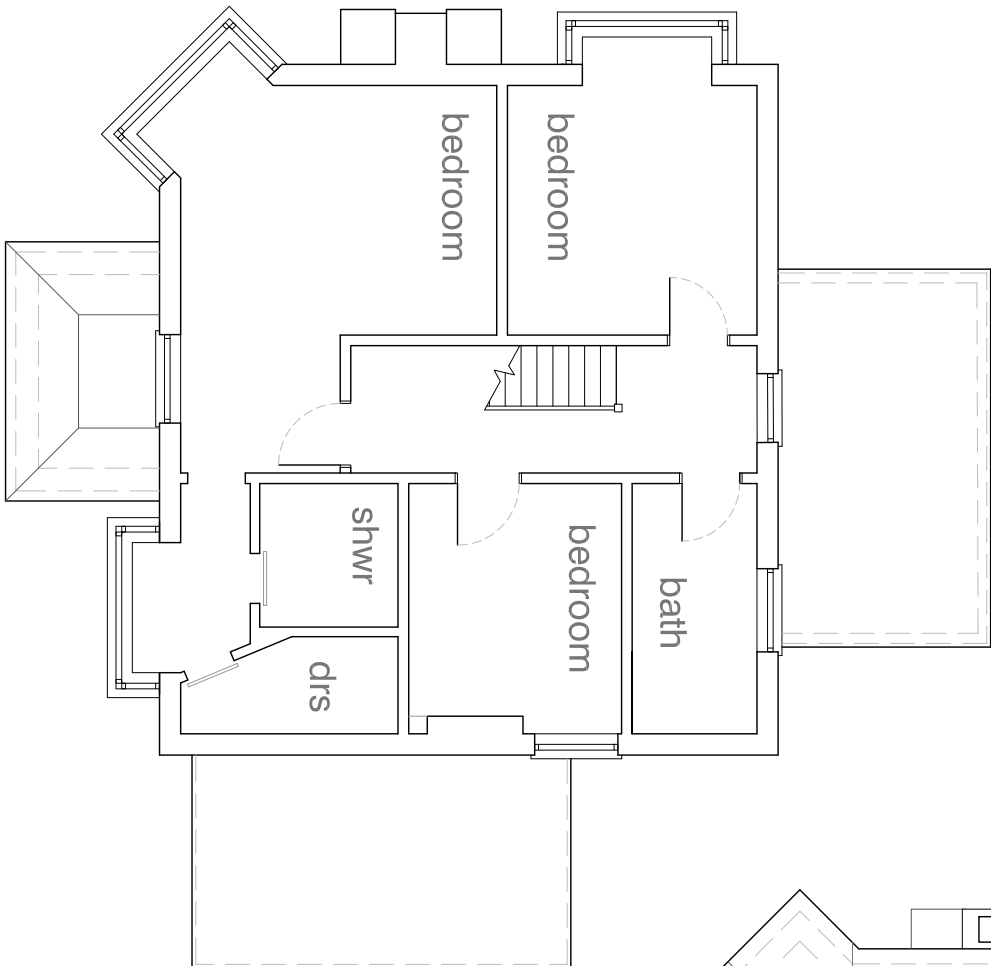

First Floor Plan: Scale 1:100

0m 5.0m

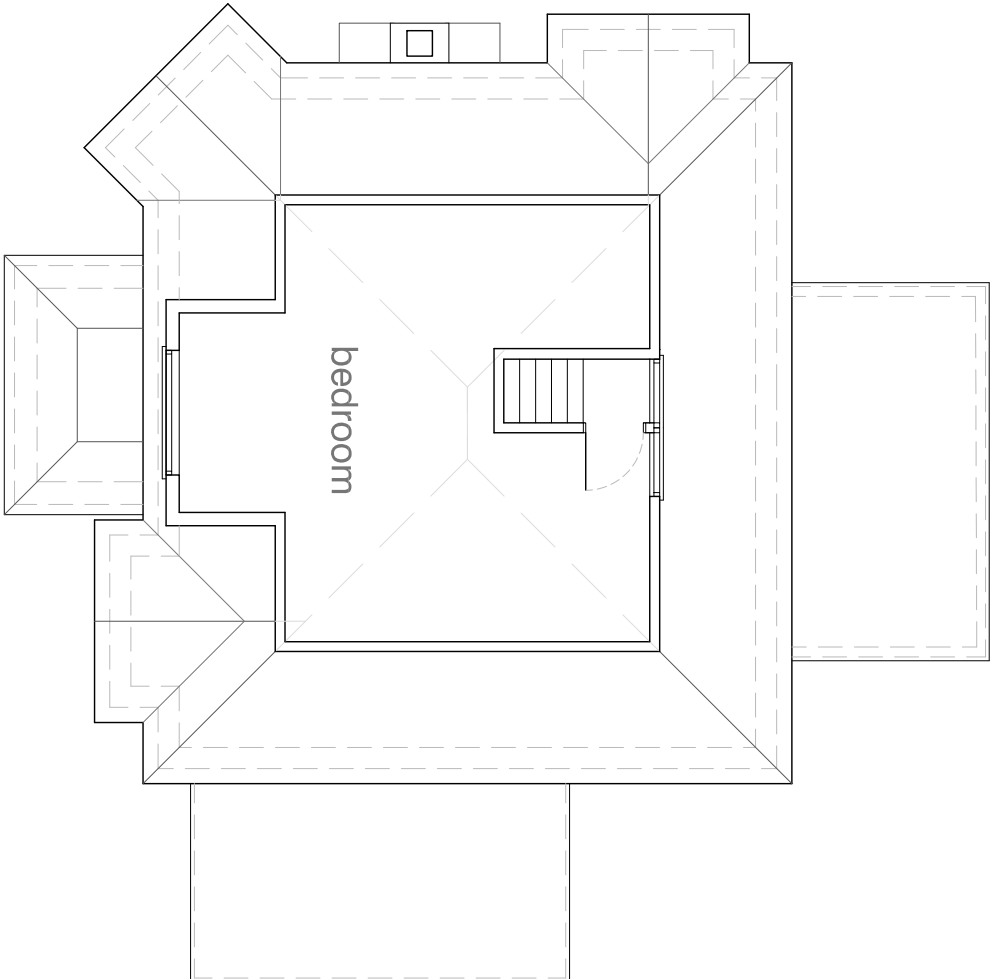

Second Floor Plan: Scale 1:100

0m 5.0m
incorporating roof plan

RDV a Design

9 Oak End | Arundel | West Sussex
Tel: 01903 884013

project	Downsview
	Littlehampton Road
	Ferring West Sussex

drawing	
Floor Plans	
As Existing	

scale	date
1:100 @ A3	August 2021
job no	drawing no
21224	00.02
	rev
	A