




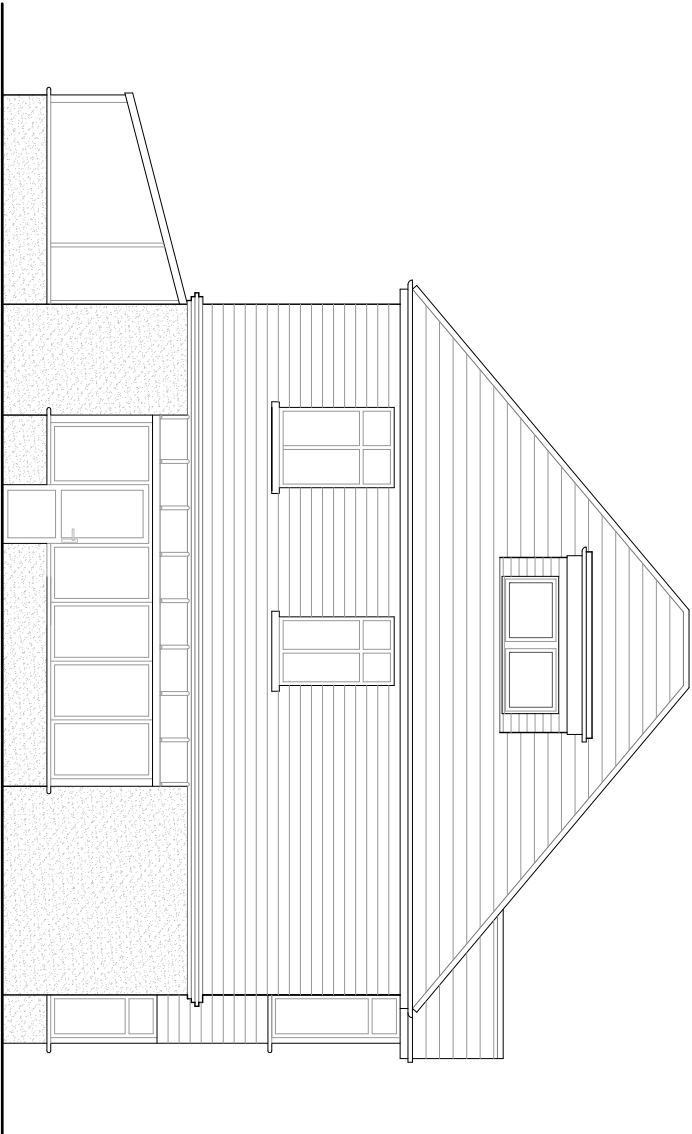

North West Elevation: Scale 1:100

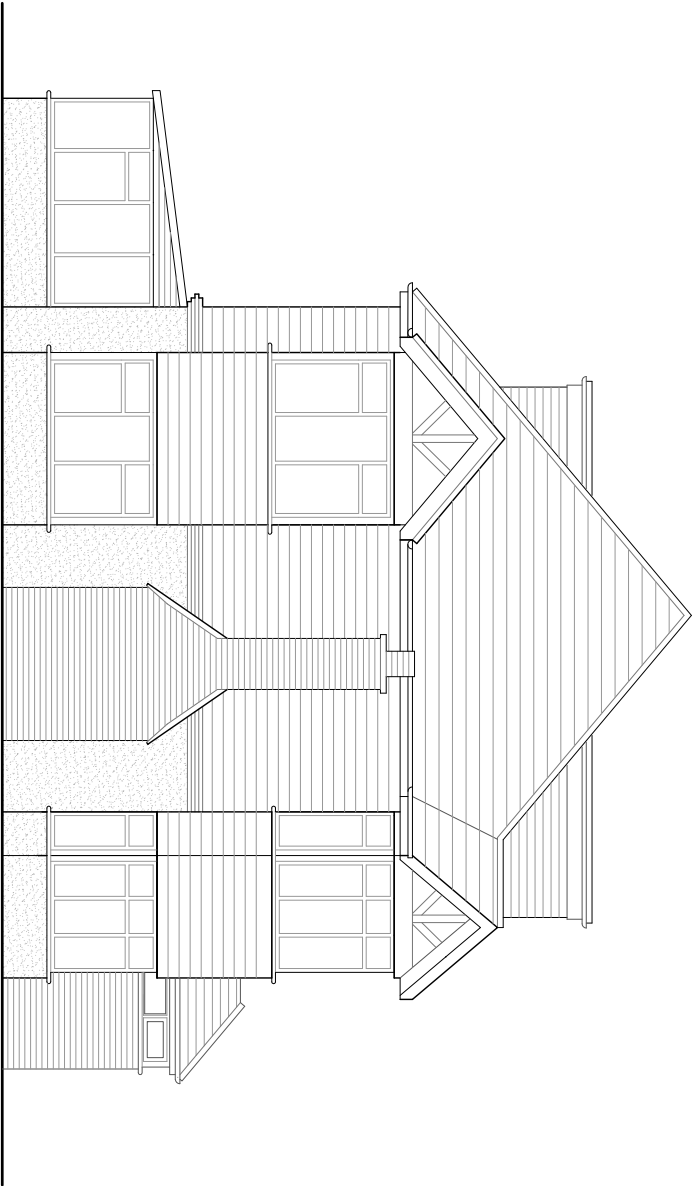


South West Elevation: Scale 1:100

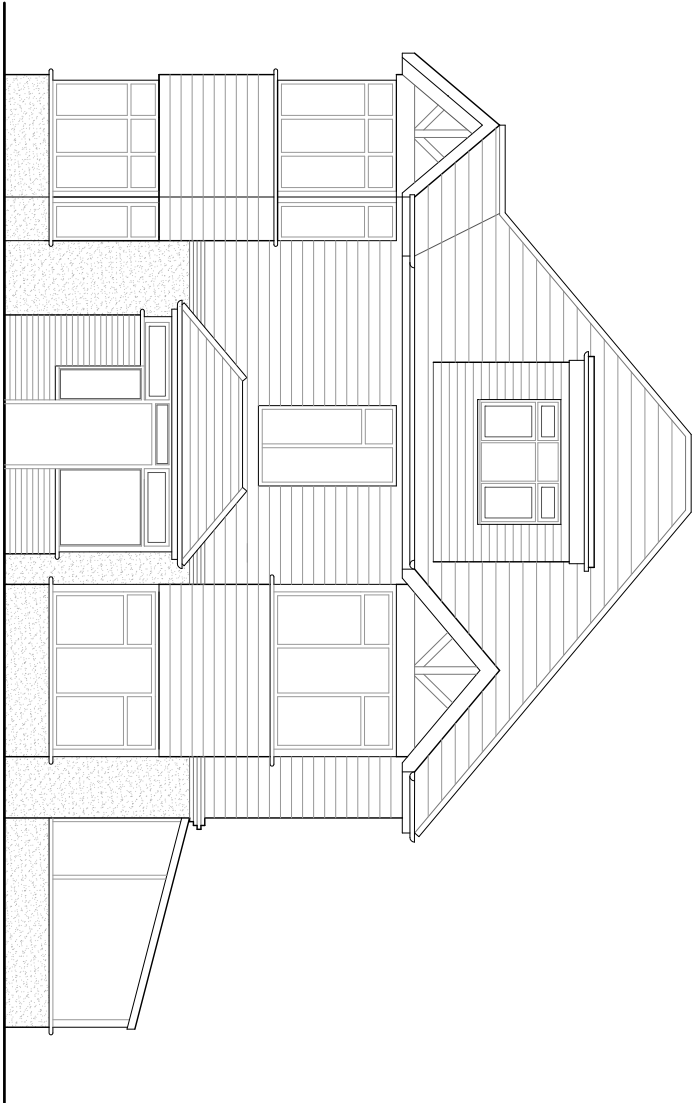


South East Elevation: Scale 1:100



this drawing is based upon survey drawings provided by others

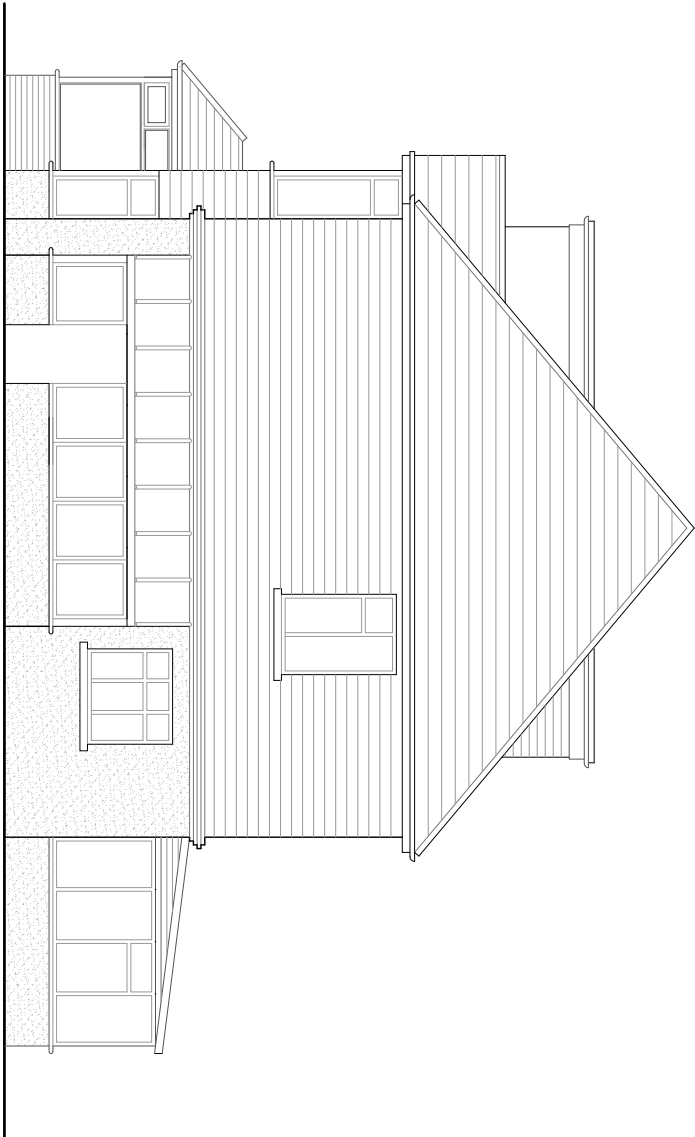

North East Elevation: Scale 1:100

 

notes

Permission is granted to scale from this drawing for the purpose of Local Authority Planning Approval only. In all other cases DO NOT scale from this drawing. Please contact this office for any additional information required.

Contractors, Sub-Contractors and Suppliers are to check all relevant dimensions, levels and details of the site and any existing buildings before commencing any shop drawings or building work. Any discrepancies should be reported to this office.

This drawing must be read in conjunction with all related drawings and documents relevant to this project, including those prepared by appointed consultants, specialists and sub-contractors etc.

This drawing is the copyright of RDV a Design

| revisions |                   |
|-----------|-------------------|
| A         | information added |
|           | 30/09/2021        |

RDV a Design

9 Oak End | Arundel | West Sussex  
Tel: 01903 884013

|         |                     |
|---------|---------------------|
| project | Downsview           |
|         | Littlehampton Road  |
|         | Ferring West Sussex |
| drawing |                     |

Elevations

As Existing

| scale  |            | date        |
|--------|------------|-------------|
| 1:100  | @ A3       | August 2021 |
| job no | drawing no | rev         |
| 21224  | 00.03      | A           |