

notes

Permission is granted to scale from this drawing for the purpose of Local Authority Planning Approval only. In all other cases DO NOT scale from this drawing. Please contact this office for any additional information required.


Contractors, Sub-Contractors and Suppliers are to check all relevant dimensions, levels and details of the site and any existing buildings before commencing any shop drawings or building work. Any discrepancies should be reported to this office.

This drawing must be read in conjunction with all related drawings and documents relevant to this project, including those prepared by appointed consultants, specialists and sub-contractors etc.

This drawing is the copyright of RDV a Design.

revisions

.

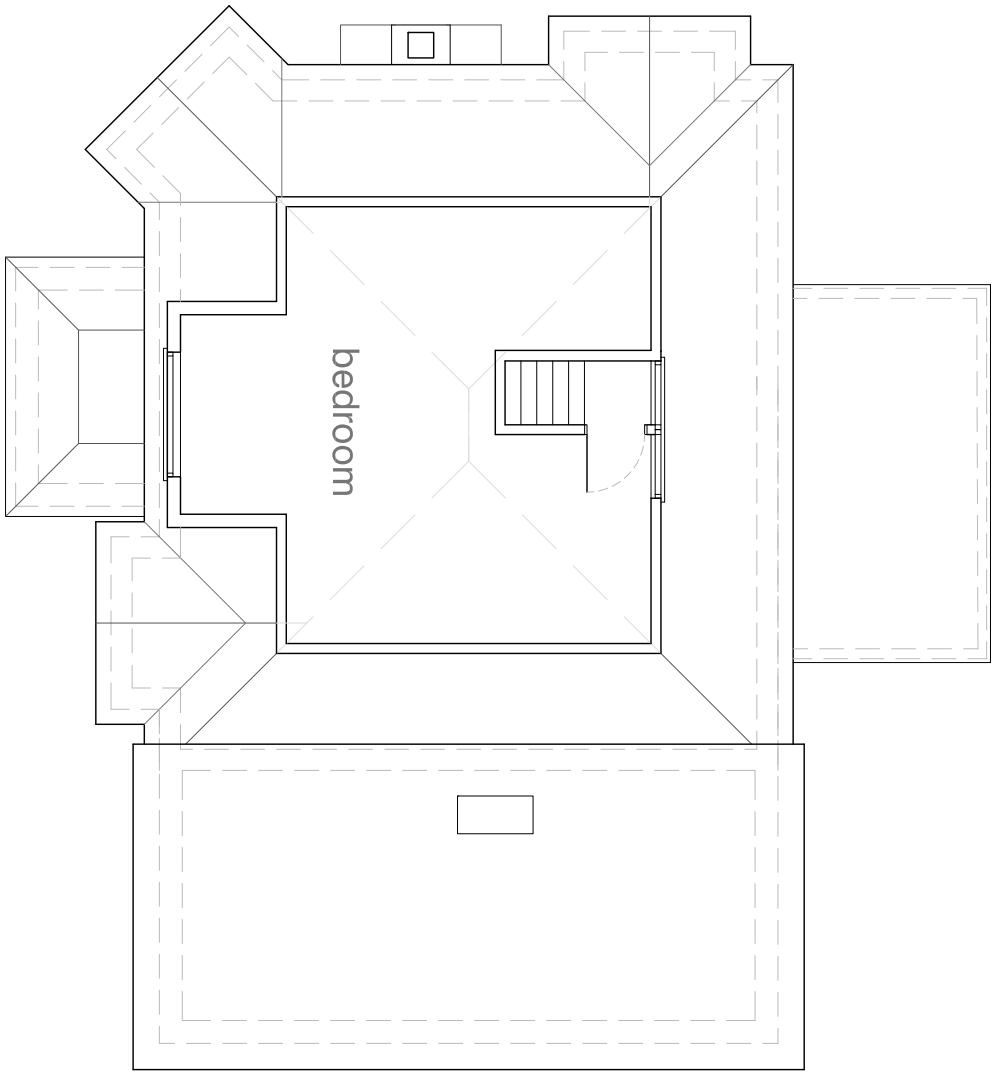


Second Floor Plan: Scale 1:100



incorporating roof plan

this drawing is based upon survey drawings provided by others

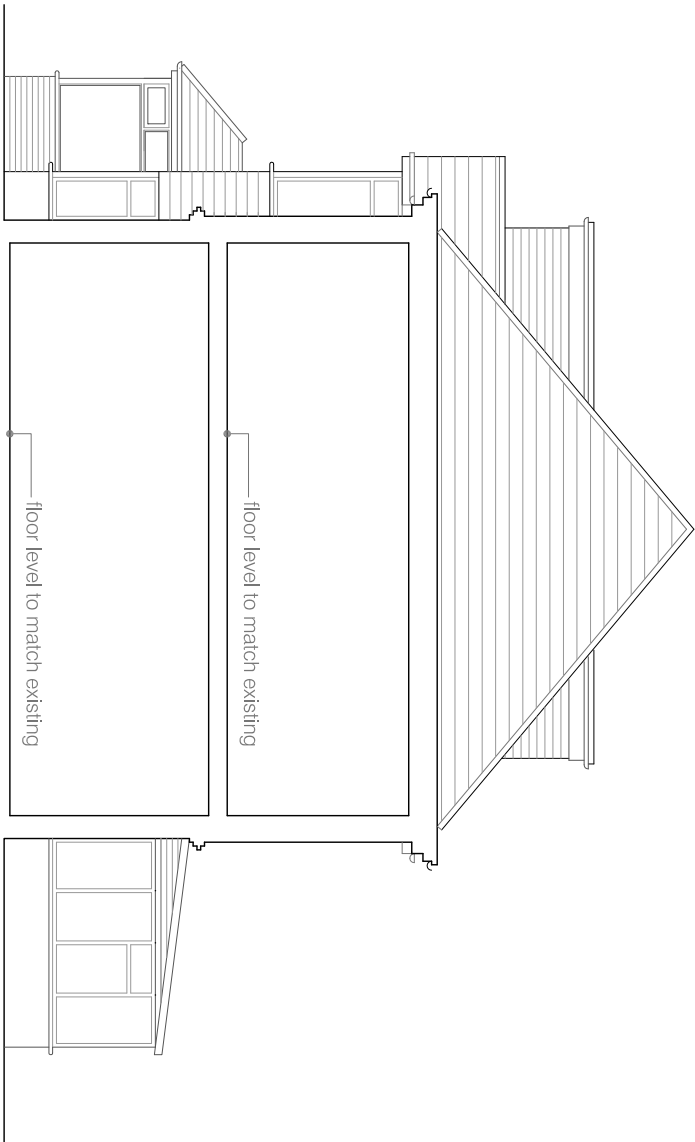

Typical Cross Section: Scale 1:100



RDV a Design

9 Oak End | Arundel | West Sussex
Tel: 01903 884013

project
Downsview
Littlehampton Road
Ferring West Sussex

drawing

Second Floor Floor Plan and
Typical Cross Section
As Proposed

scale		date
1:100	@ A3	October 2021
job no	drawing no	rev
21224	02.03	