




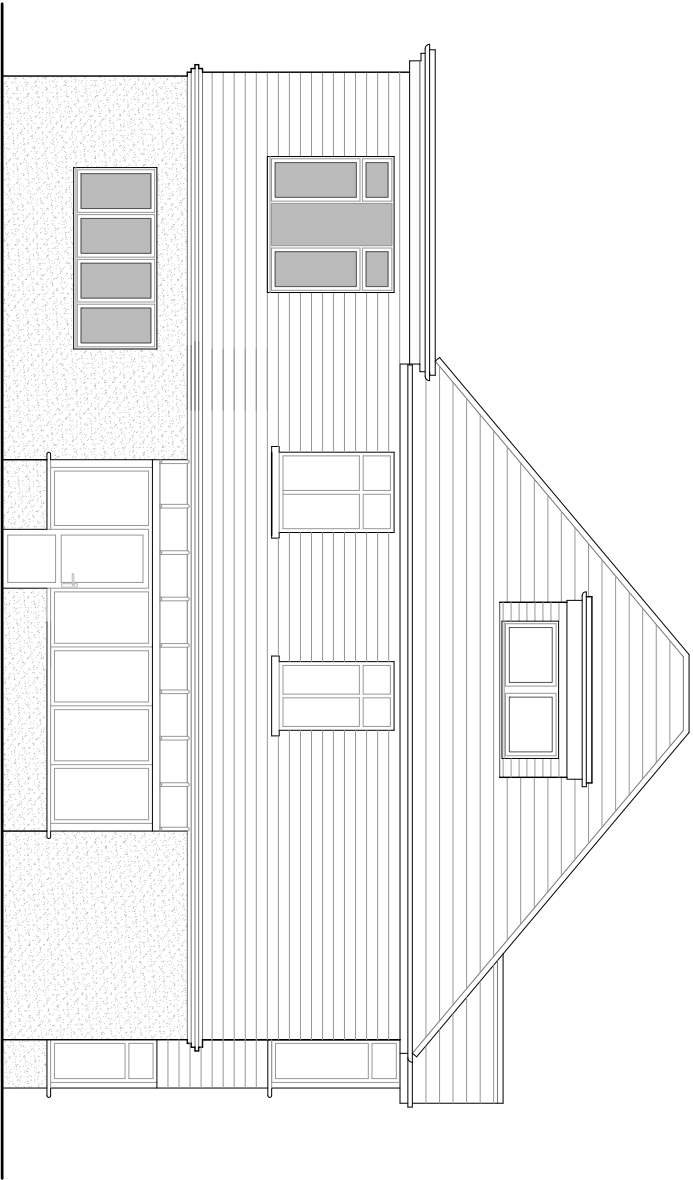

North West Elevation: Scale 1:100

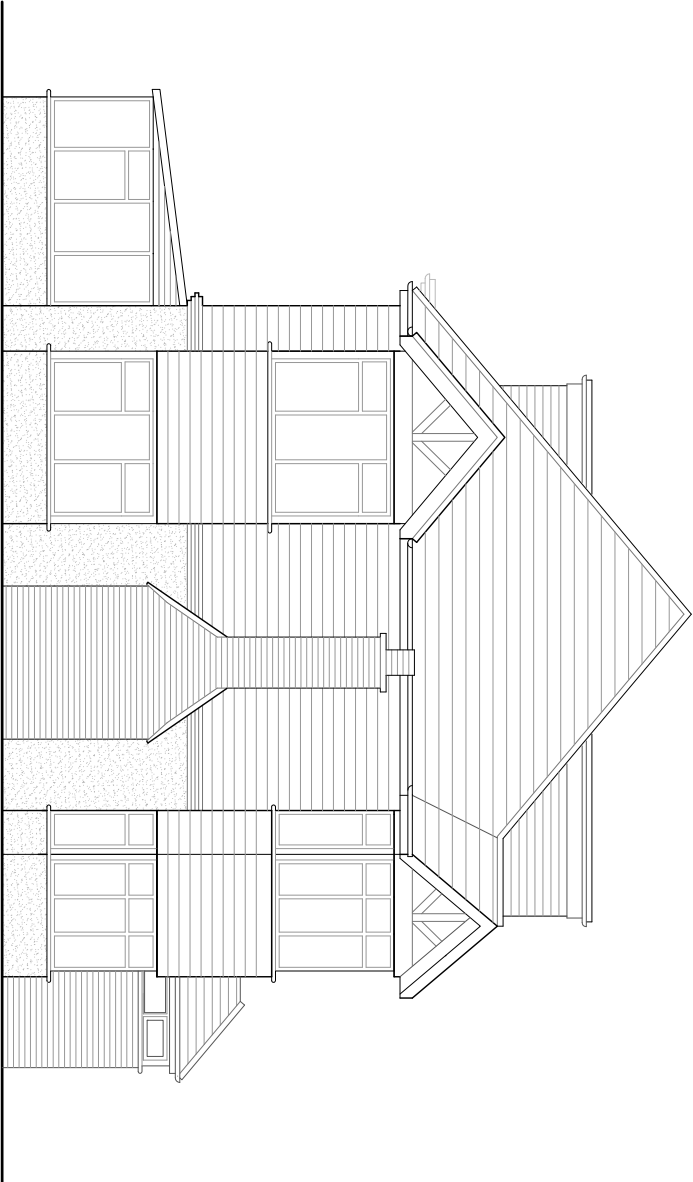


South West Elevation: Scale 1:100

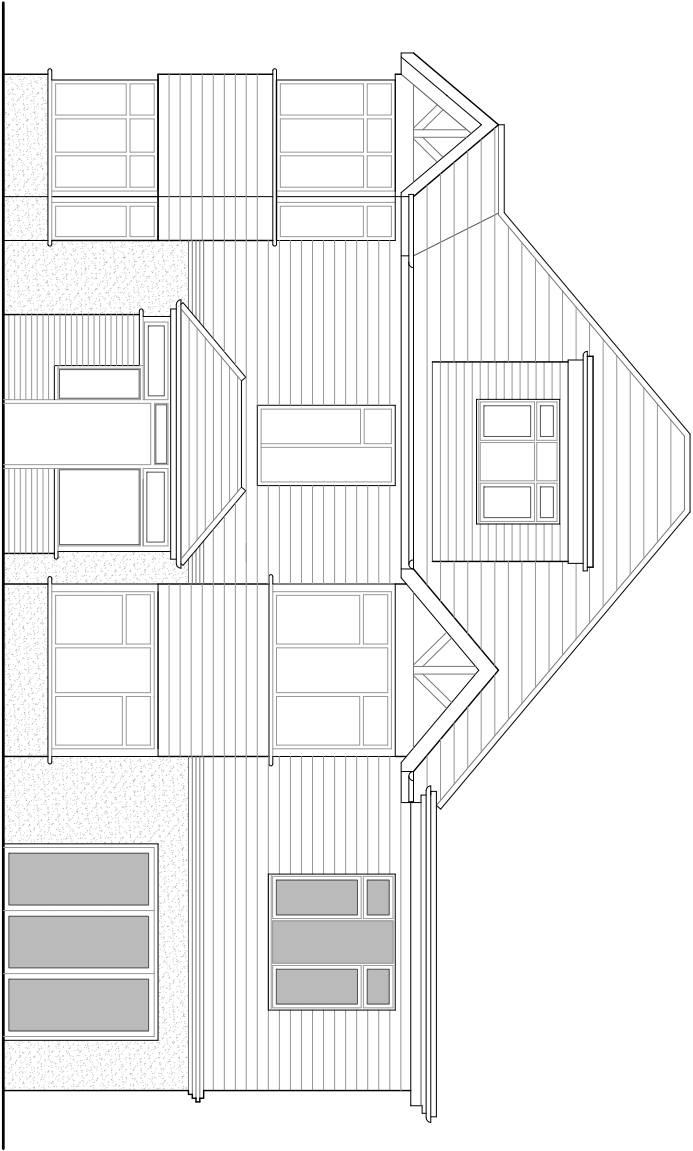

South East Elevation: Scale 1:100



this drawing is based upon survey drawings provided by others

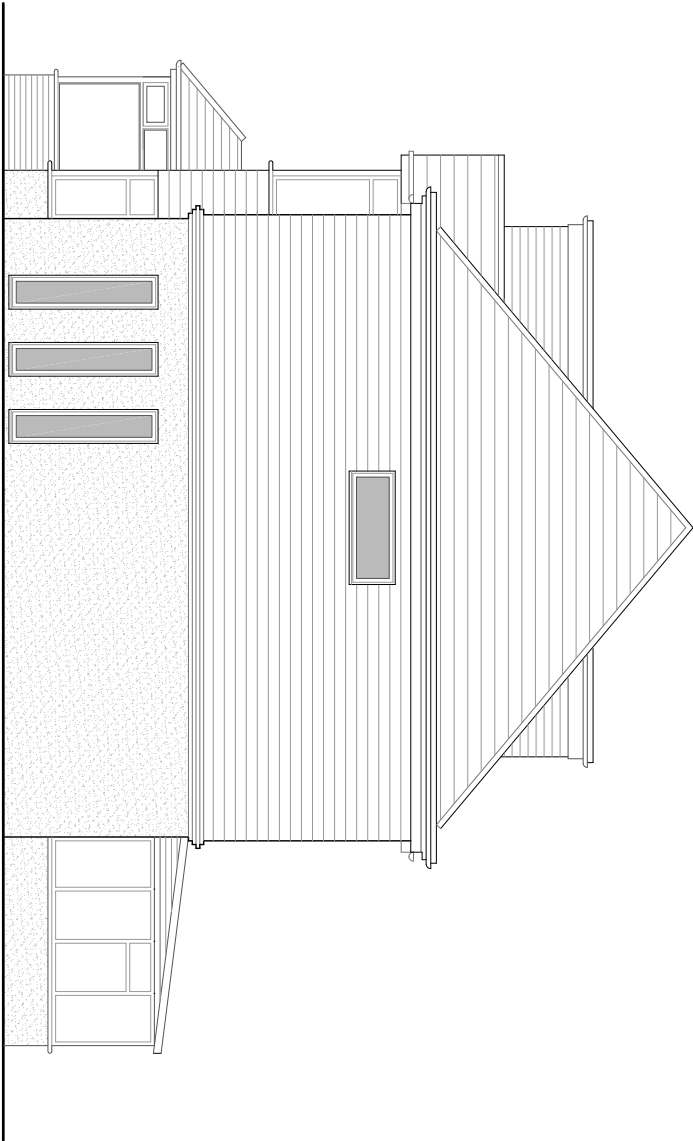

North East Elevation: Scale 1:100



notes

Permission is granted to scale from this drawing for the purpose of Local Authority Planning Approval only. In all other cases DO NOT scale from this drawing. Please contact this office for any additional information required.

Contractors, Sub-Contractors and Suppliers are to check all relevant dimensions, levels and details of the site and any existing buildings before commencing any shop drawings or building work. Any discrepancies should be reported to this office.

This drawing must be read in conjunction with all related drawings and documents relevant to this project, including those prepared by appointed consultants, specialists and sub-contractors etc.

This drawing is the copyright of RDV a Design

revisions

1

RDV a Design

9 Oak End | Arundel | West Sussex

Tel: 01903 884013

project

Downsview  
Littlehampton Road  
Ferring West Sussex

drawing

Elevations

As Proposed

-

| scale  |            | date         |
|--------|------------|--------------|
| 1:100  | @ A3       | October 2021 |
| job no | drawing no | rev          |
| 21224  | 02.04      | -            |