





A Terrace A (3 bed) - Front elevation (North)

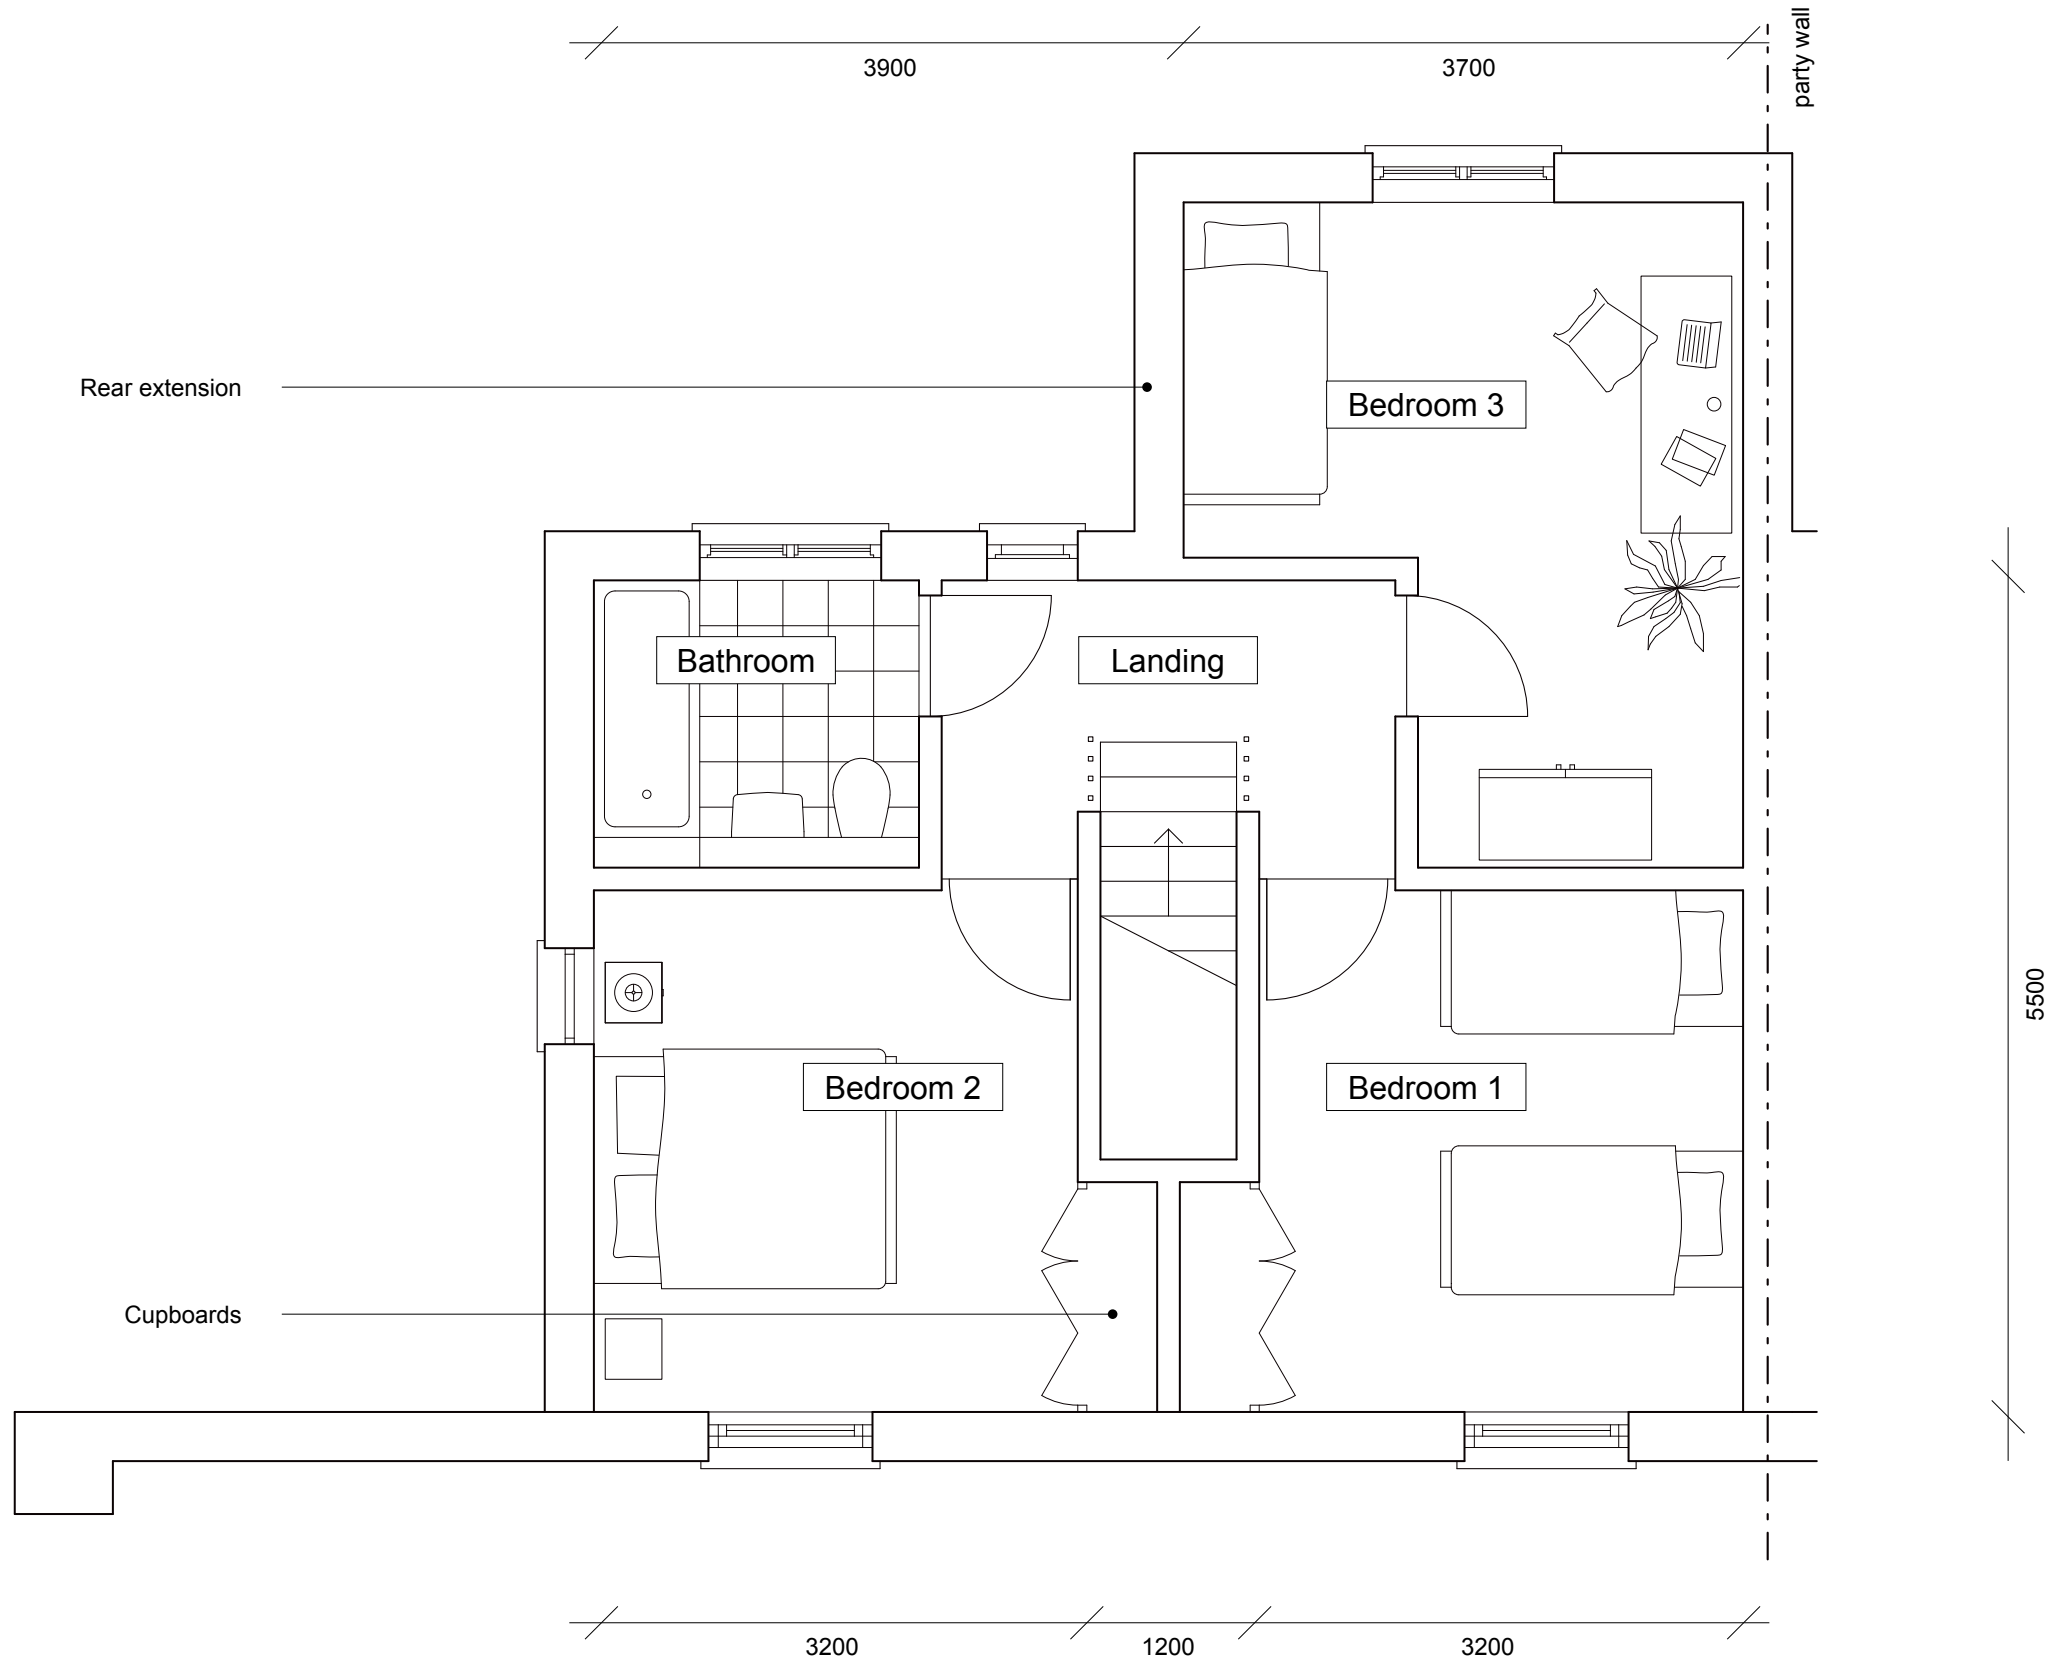

A Terrace A (3 bed) - First floor plan

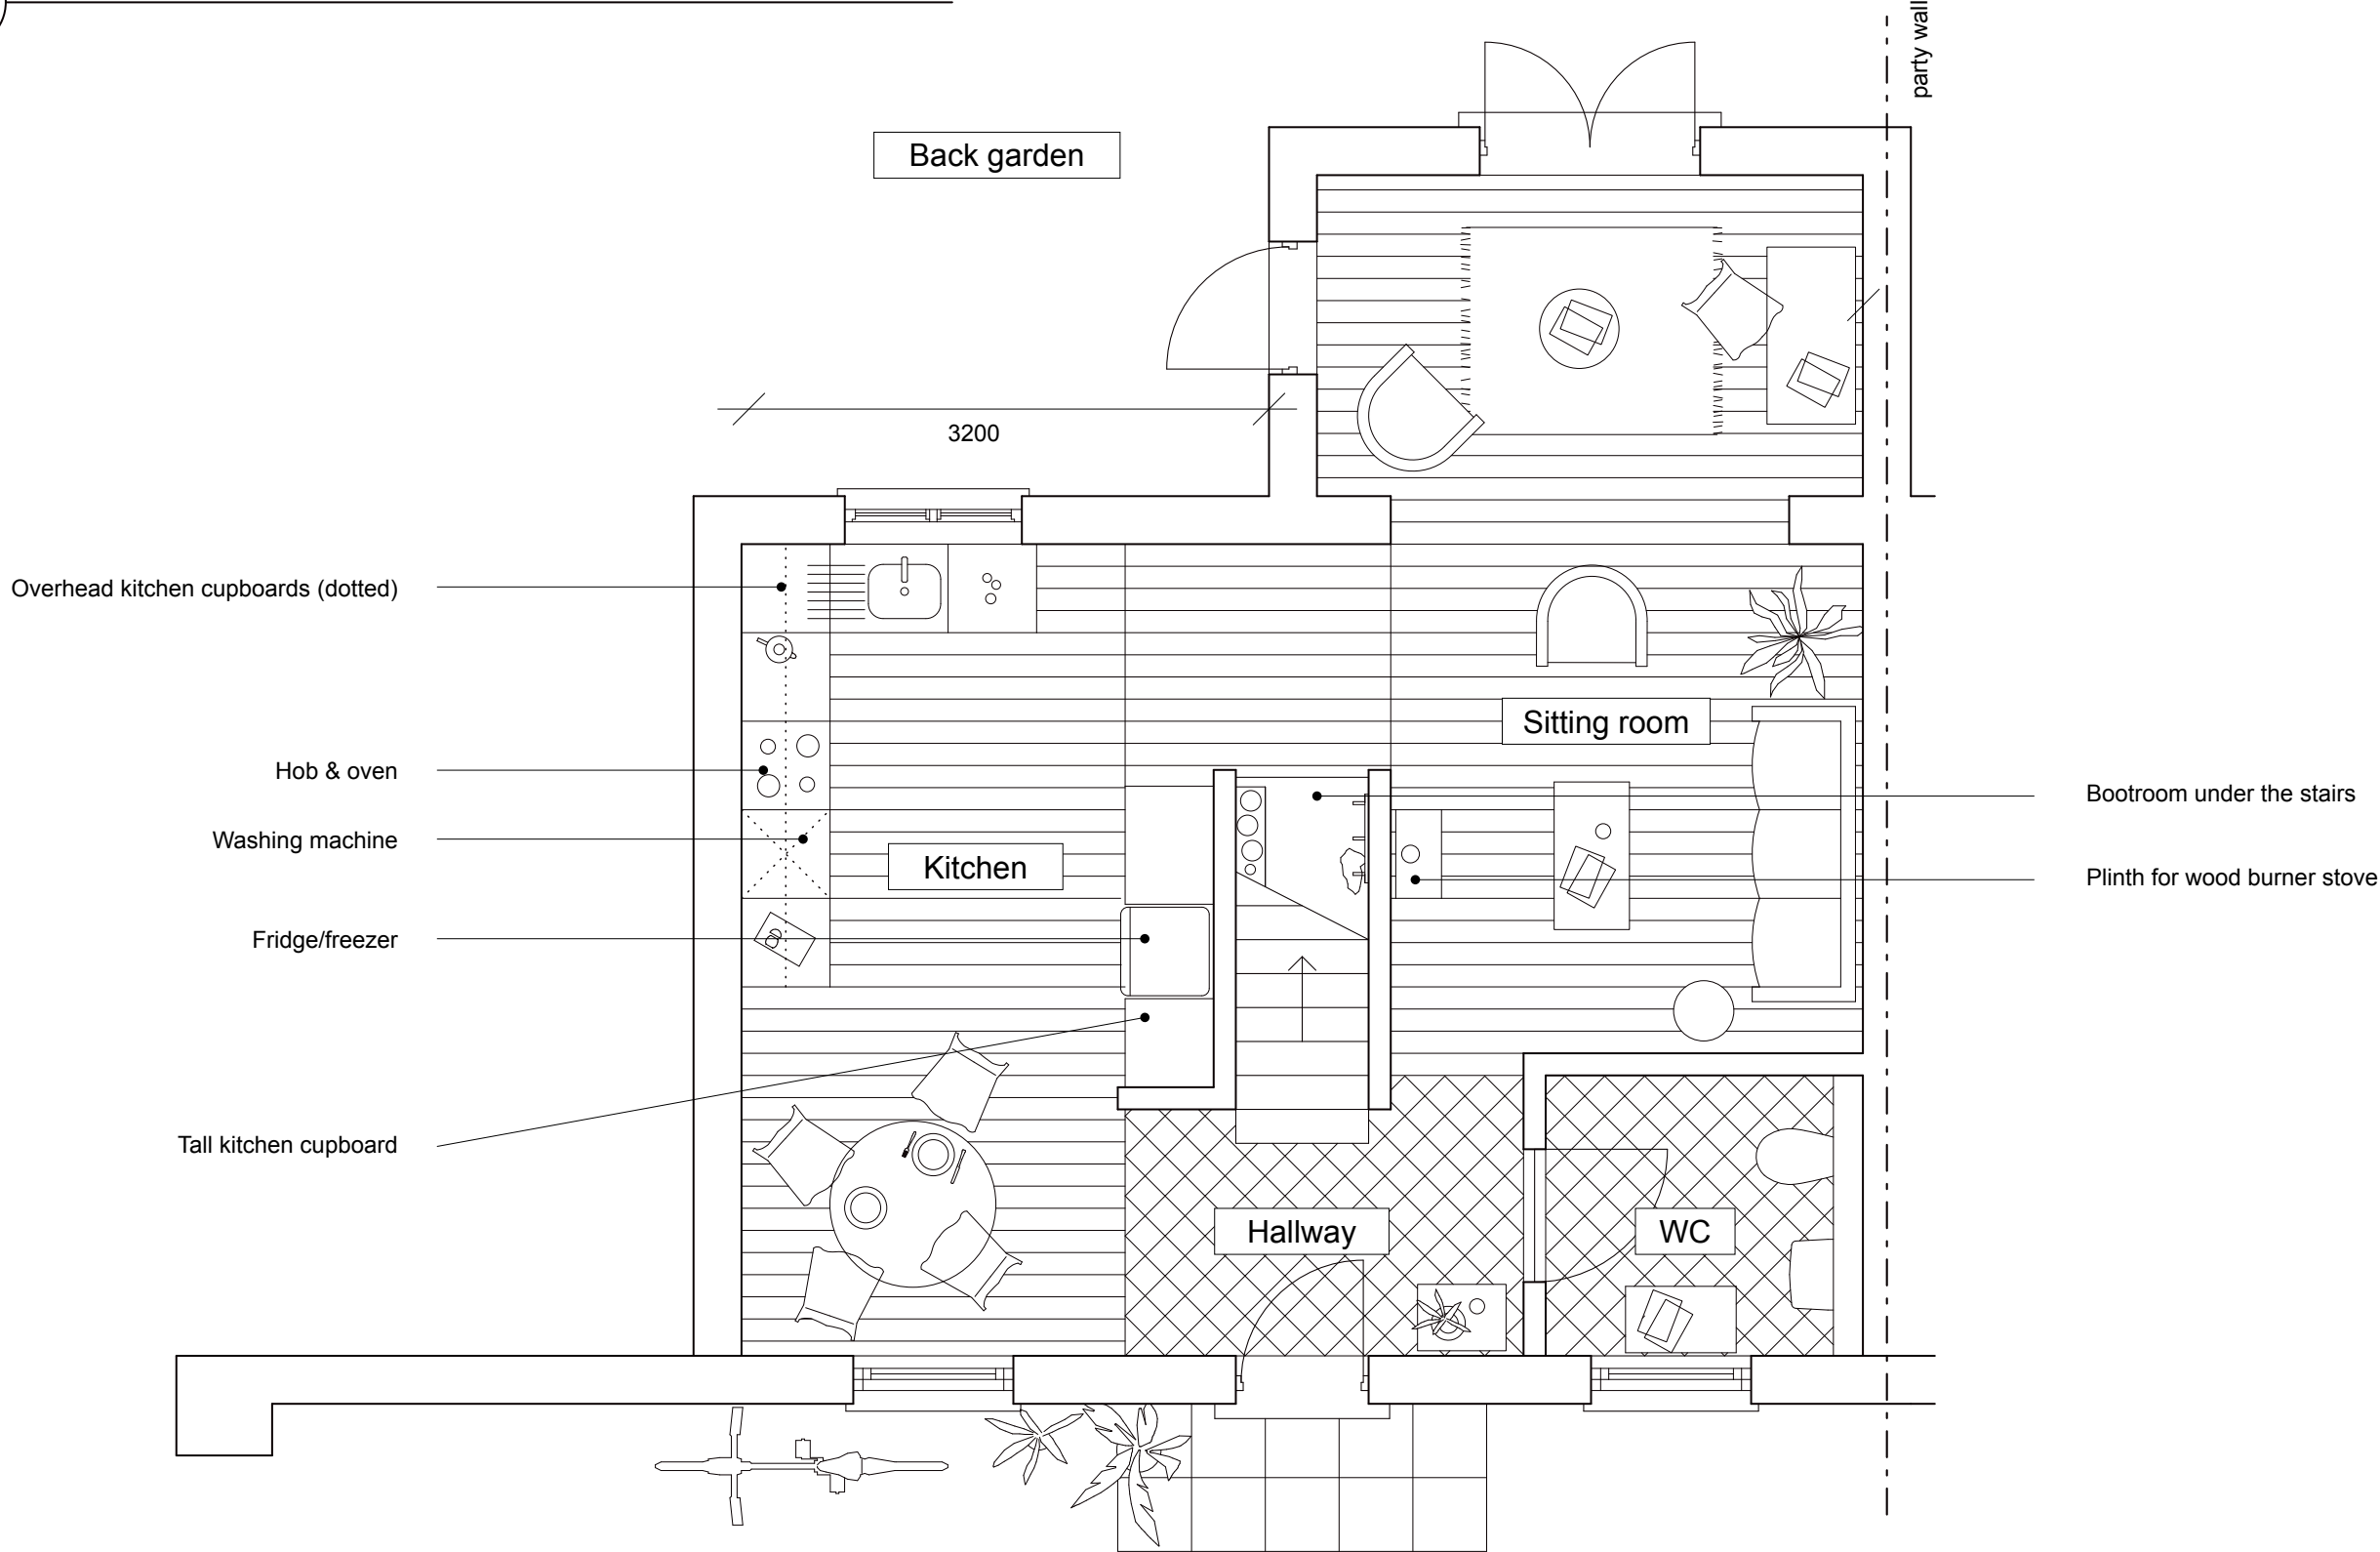

A Terrace A (3 bed) - Ground floor plan

RABBLE

Project
Mayflower Way ACLT
Drawing
Terrace A - 3 Bed - Detail

Stage

Drawn
GM

Date
8 th December 2017

Scale
1:50 @ A1

Project No.
18

Drawing No.
208
Revision
00