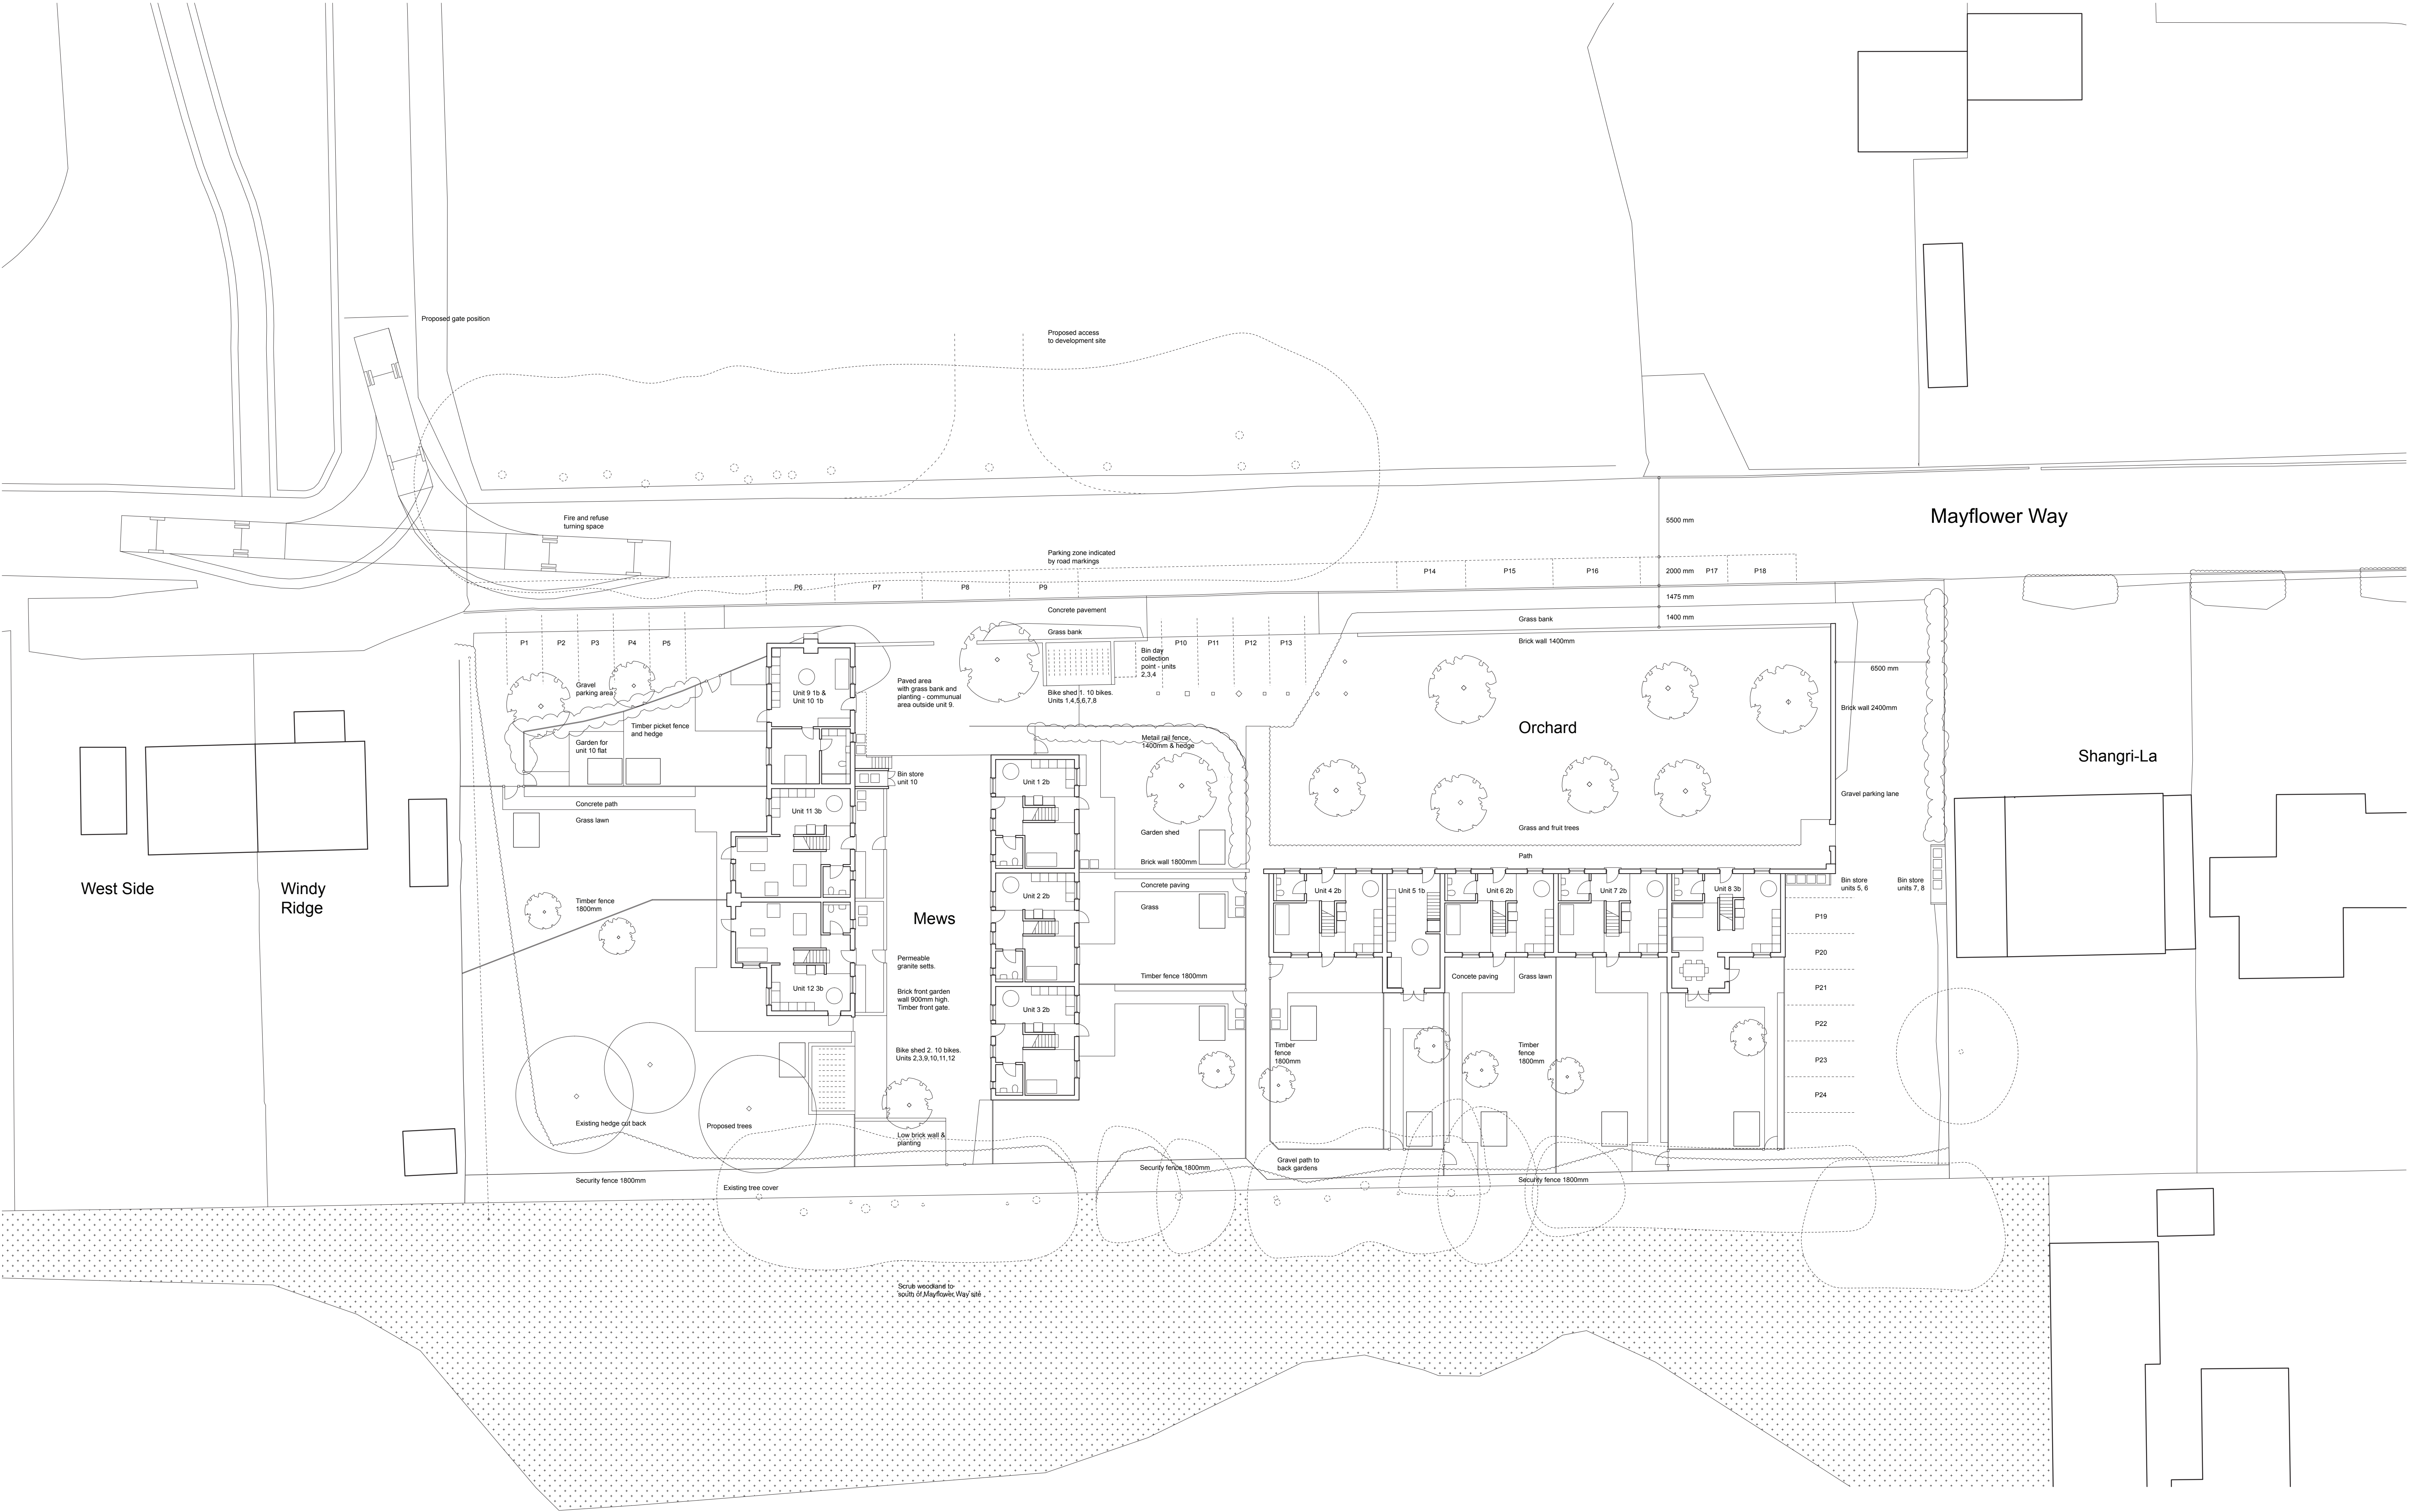


RABBLE

Project
Mayflower Way ACLT
Drawing
Detailed Site Plan

Drawn
WA

Date
8 th December 2017

Stage
Planning

Scale
1:200 @ A1

Project No.
18

Drawing No.
201

Revision
-