




(S) Angmering CLT - South Elevation

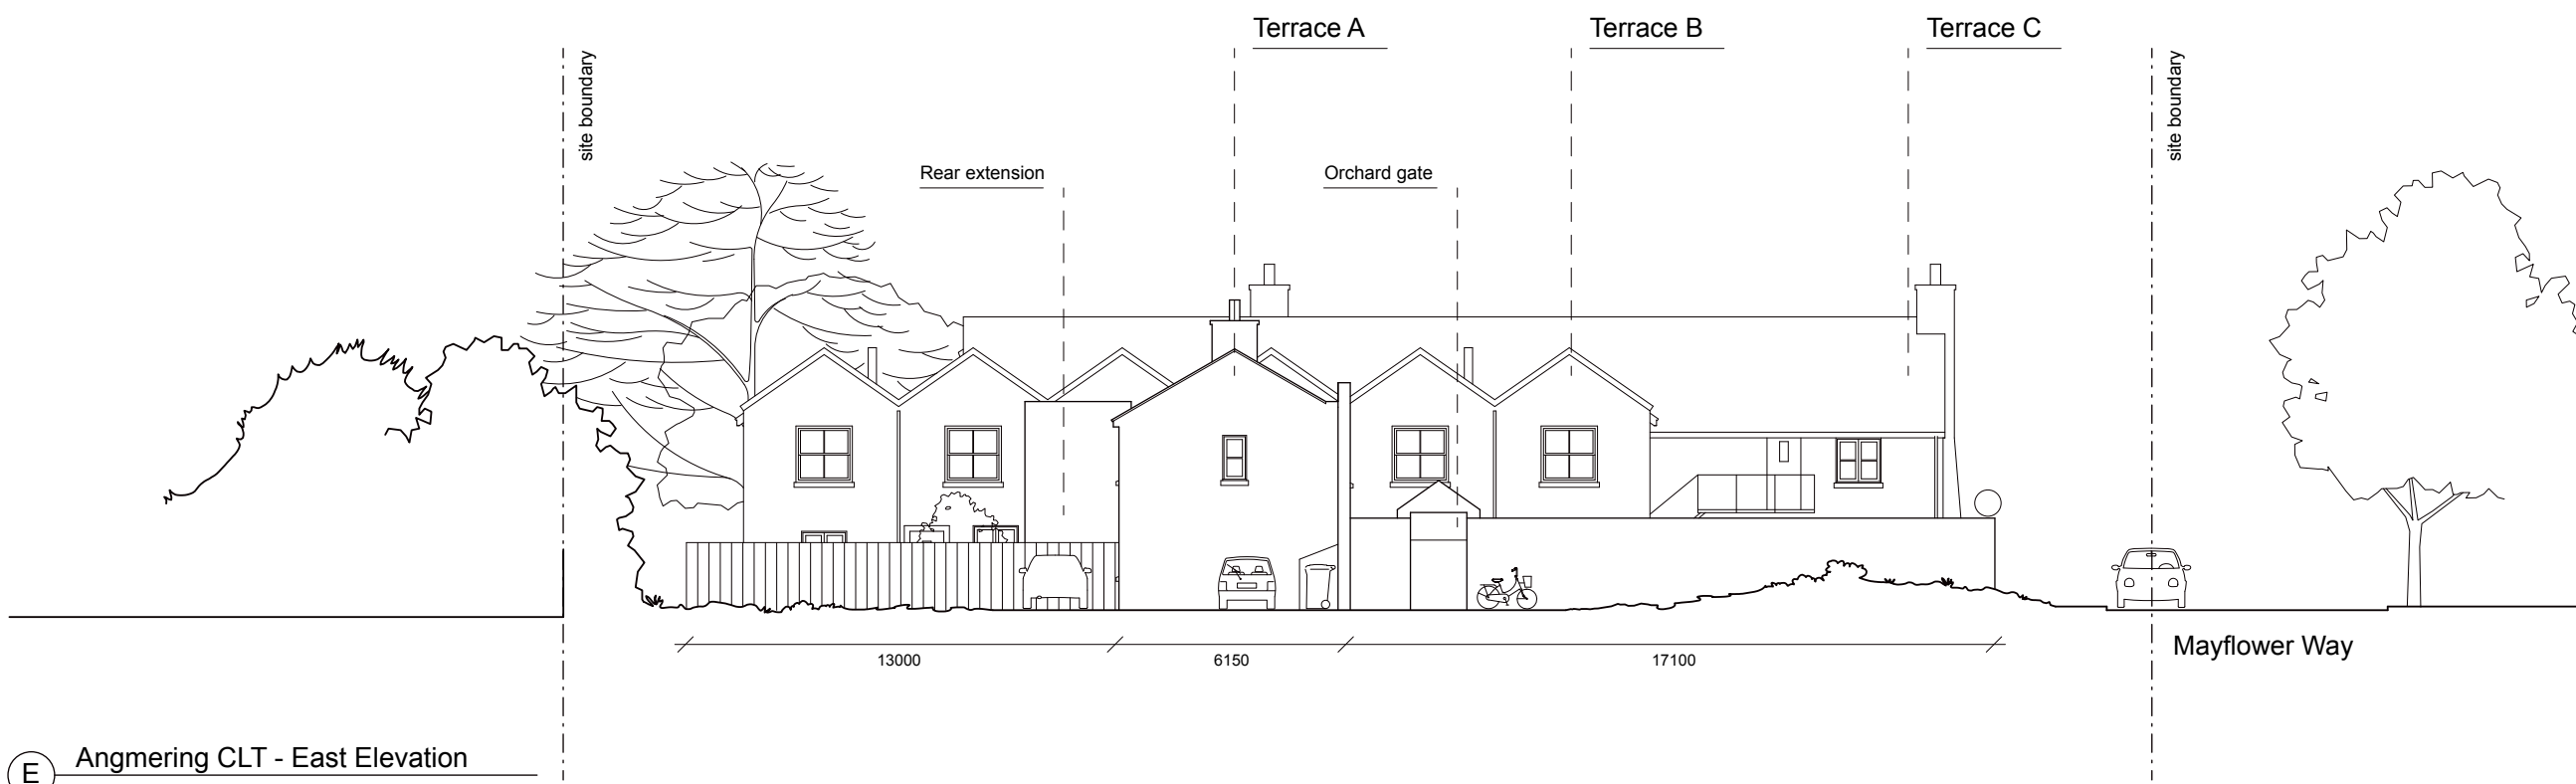

(E) Angmering CLT - East Elevation

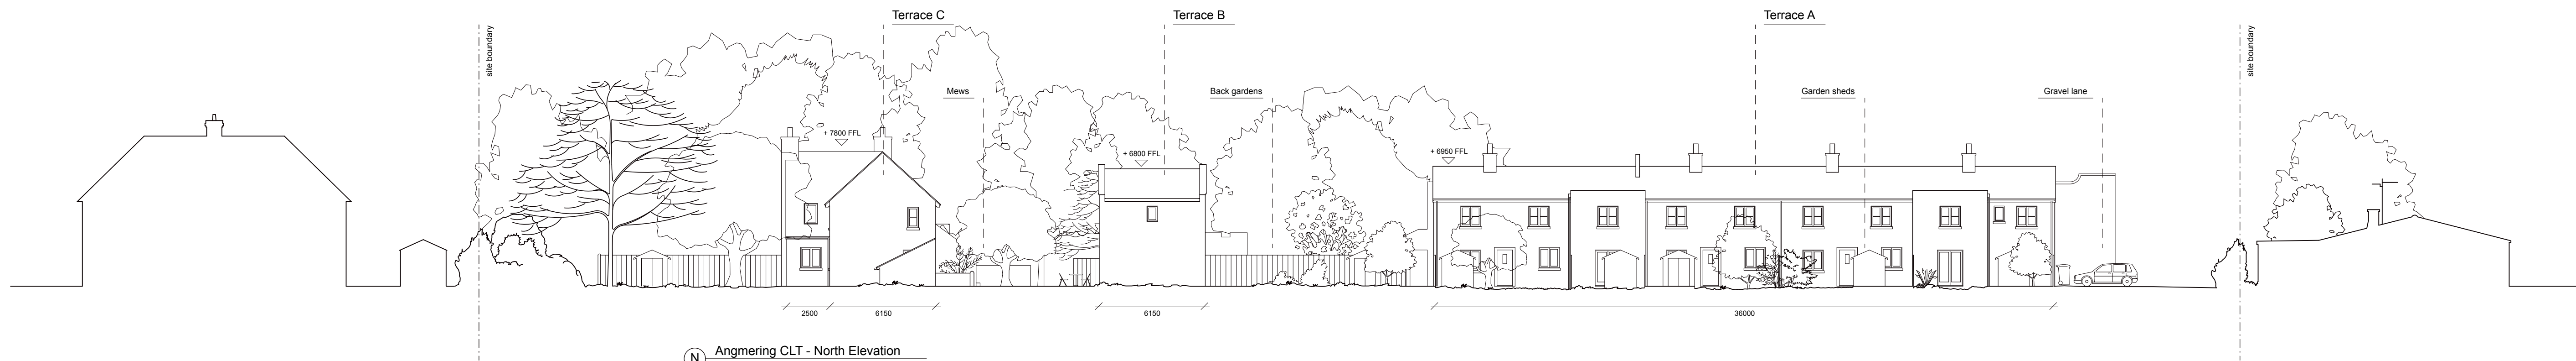

(N) Angmering CLT - North Elevation

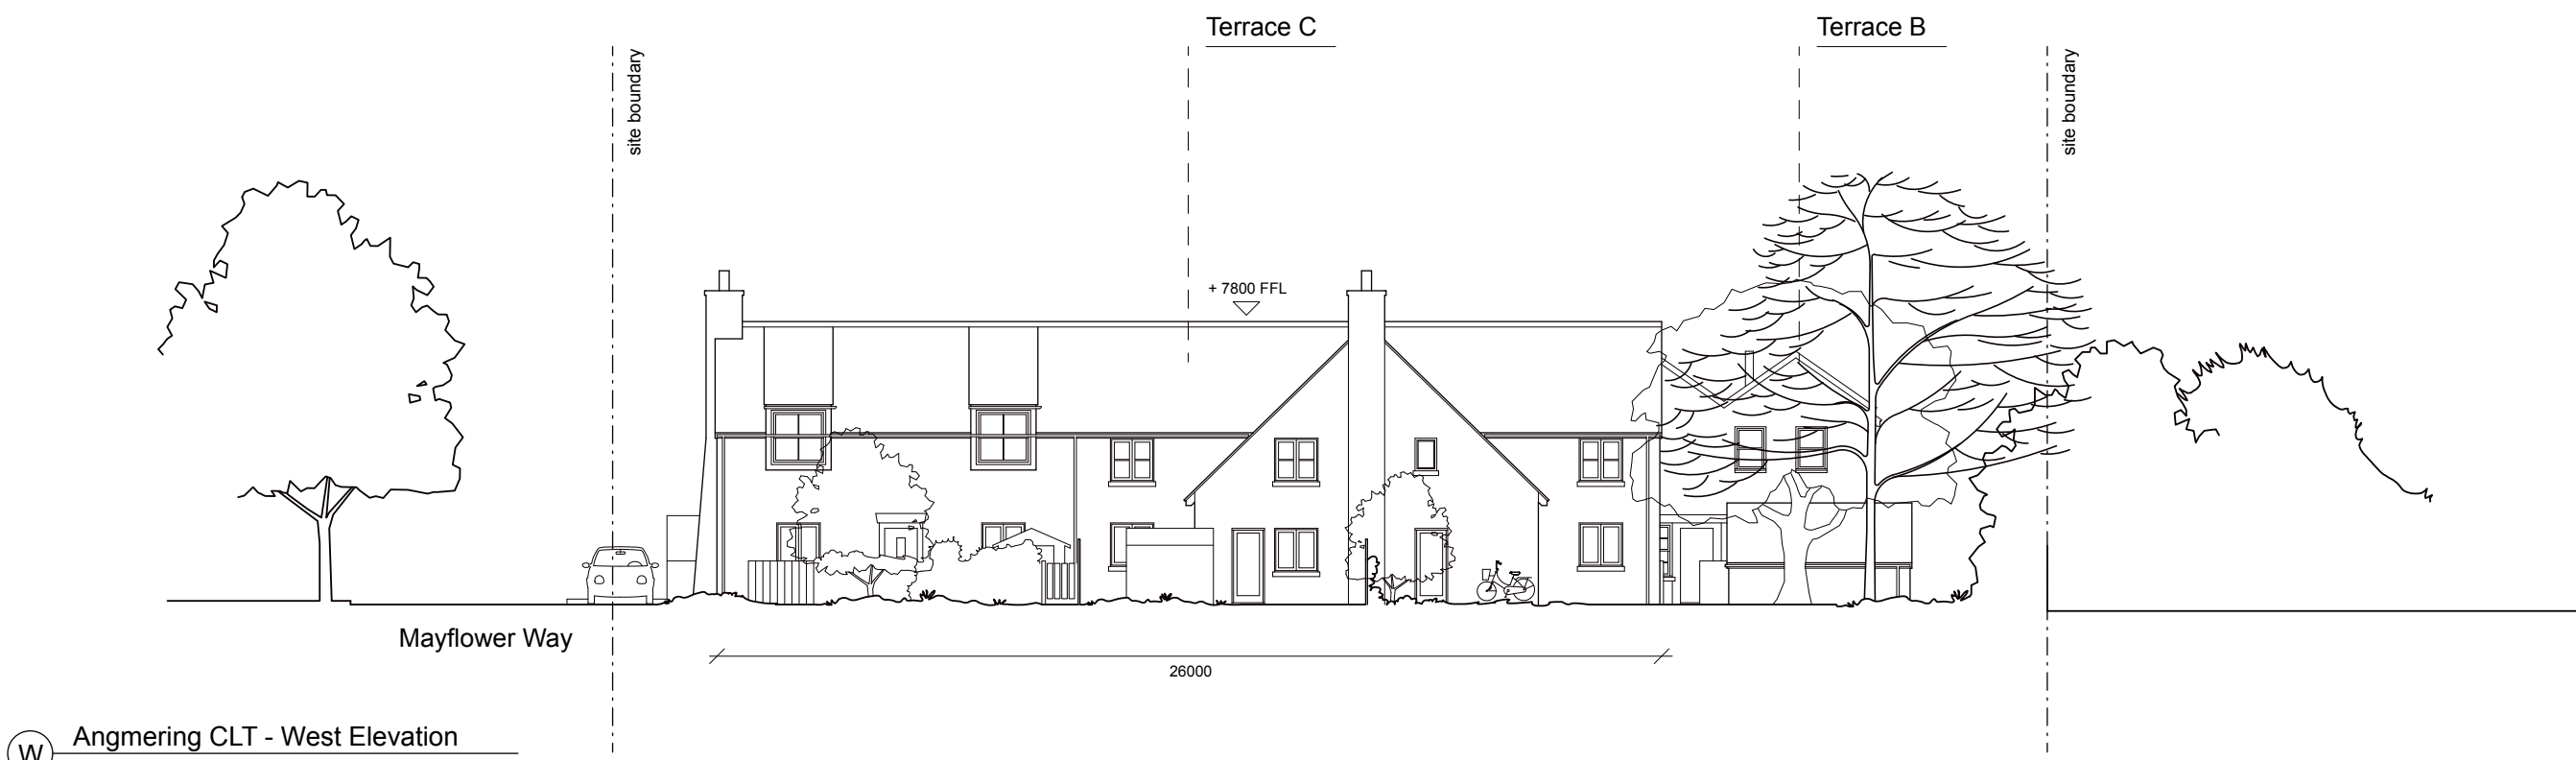

(W) Angmering CLT - West Elevation

R A B B L E Place Limited ©

Rev	Date	By	Revision Note	Notes

18 Shacklewell Lane
E8 2EZ
London

www. rabble.place
enquiries@rabble.place
+44 (0) 7778796328

Check all dimensions on site
Do not scale drawing
All dimensions in millimeters

0 20m

R A B B L E

Project
Mayflower Way ACLT
Drawing
Proposed Site Elevations

Drawn
GM

Date
8 th December 2017

Stage

Scale
1:200 @ A1

Project No.
18

Drawing No.
203
Revision
00