

Roof Plan


1:250 scale
0m 5m
1:250 scale Bar

NOTES:

Please note that it is requested that the exact landscape specification and detail is 'Conditioned' as part of any Planning Approval obtained.

- Materials Key
- Grass
 - 600mm smooth concrete paving slabs
 - Granite setts
 - Loose gravel on stone retention system
 - Proposed tree
 - Scrub and trees south of site

Mayflower Way

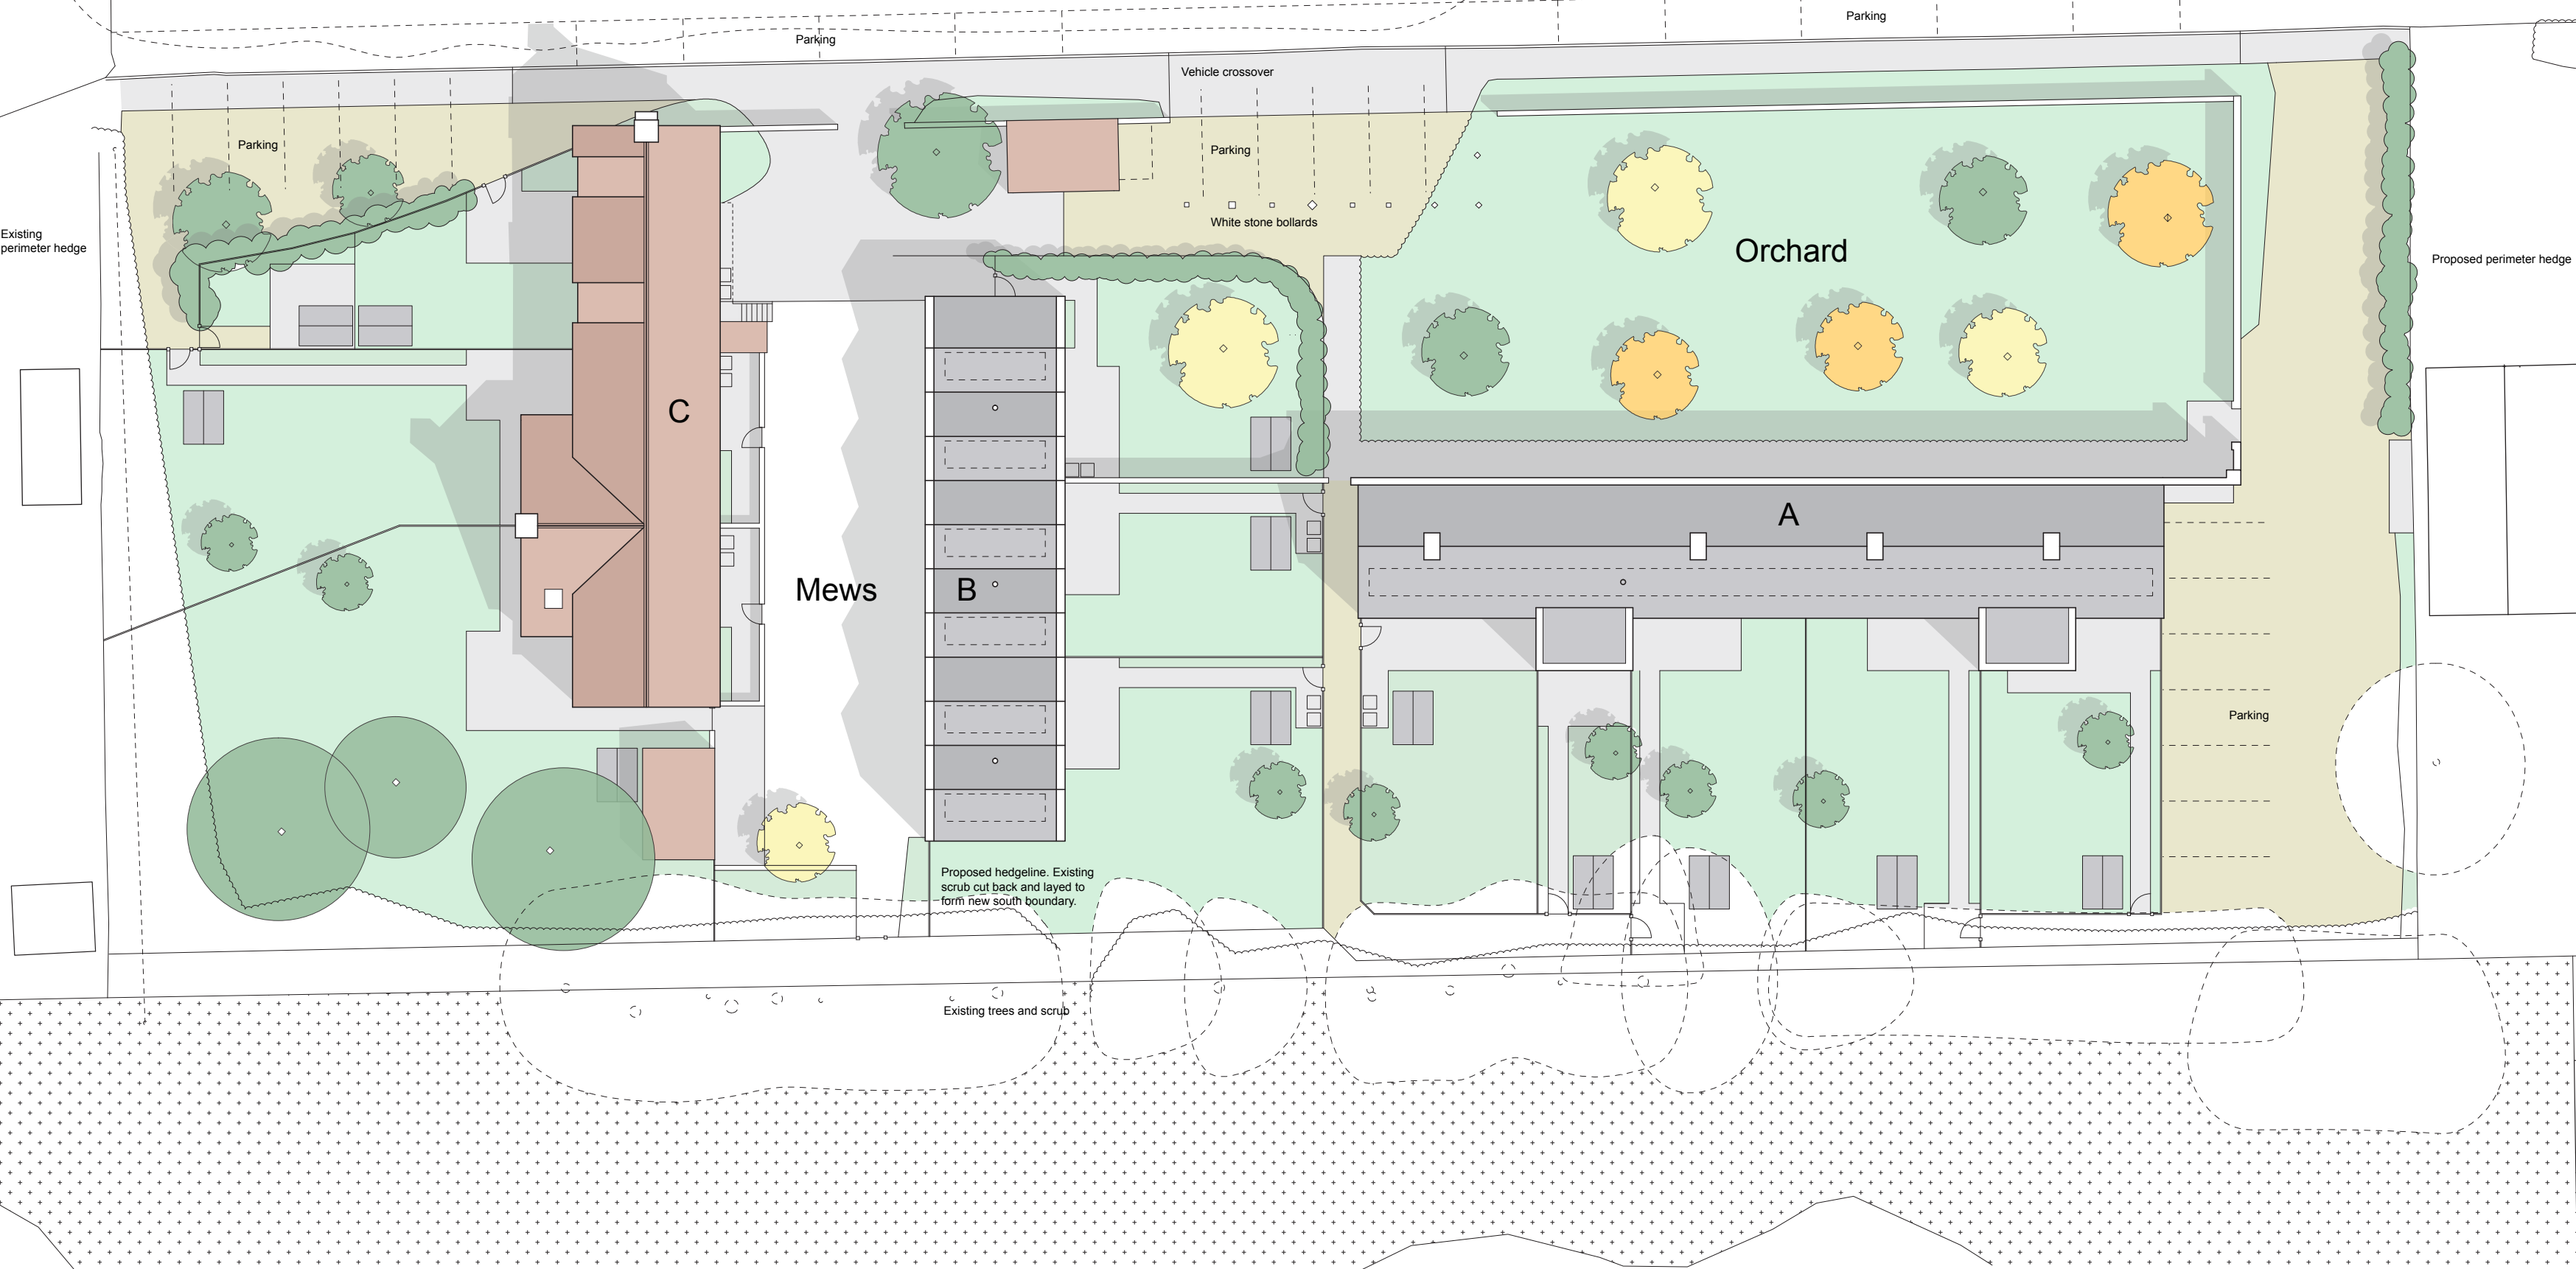

R A B B L E Place Limited ©


18 Shacklewell Lane
E8 2EZ
London

www.rabble.place
enquiries@rabble.place
+44 (0) 7778796328

Check all dimensions on site
Do not scale drawing
All dimensions in millimeters

Rev Date By Revision Note Notes

0 5 10 15 20

 

R A B B L E

Project
Mayflower Way ACLT
Drawing
Proposed Masterplan with Landscape

Drawn
WA

Date
8 th December 2017

Stage
Planning

Scale
1:250 @ A2

Project No.
18

Drawing No.
202
Revision
00