

Roof Plan

1:250 scale
0m 5m
1:250 scale Bar


NOTES:

Please note that it is requested that the exact landscape specification and detail is 'Conditioned' as part of any Planning Approval obtained.

Materials Key

- Grass
- 600mm smooth concrete paving slabs
- Granite setts
- Loose gravel on stone retention system
- Proposed tree
- Scrub and trees south of site

Mayflower Way

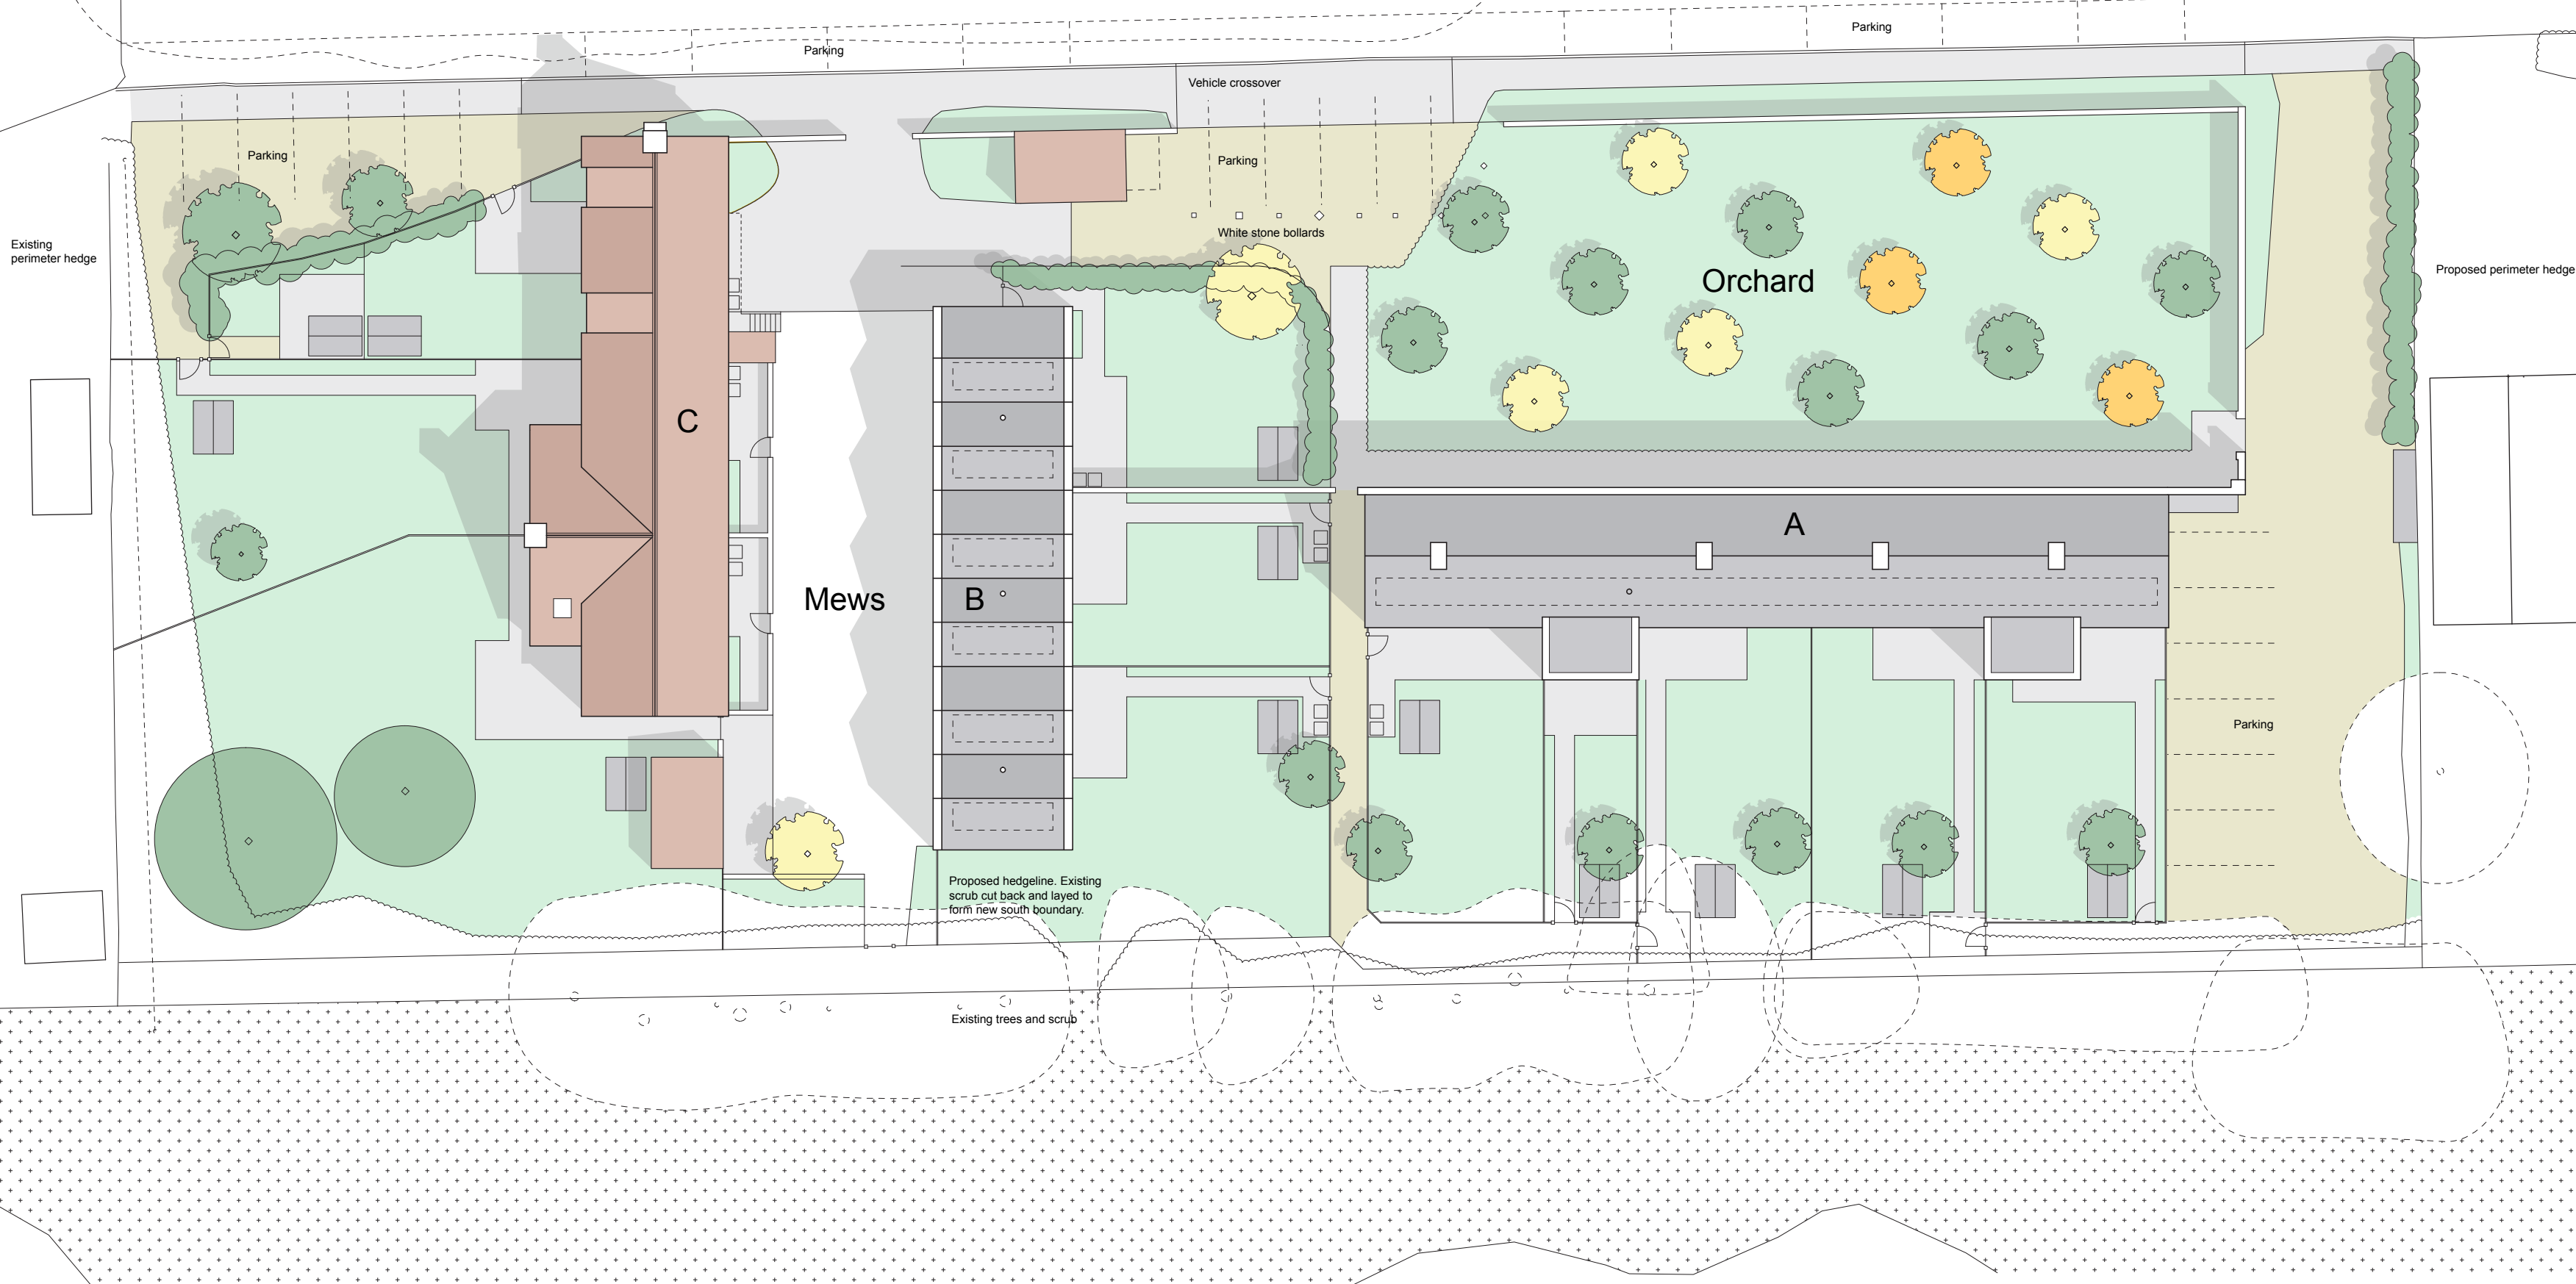

R A B B L E Place Limited ©


18 Shacklewell Lane
E8 2EZ
London

www.rabble.place
enquiries@rabble.place
+44 (0) 7778796328

Check all dimensions on site
Do not scale drawing
All dimensions in millimeters

Rev	Date	By	Revision Note	Notes
01	22/01/18	WA	Updated tree locations to match Landscape Architect's drawing	

0 5 10 15 20

 

R A B B L E

Project
Mayflower Way ACLT
Drawing
Proposed Masterplan with Landscape

Drawn
WA

Date
8 th December 2017

Stage
Planning

Scale
1:250 @ A2

Project No.
18

Drawing No.
202
Revision
01