


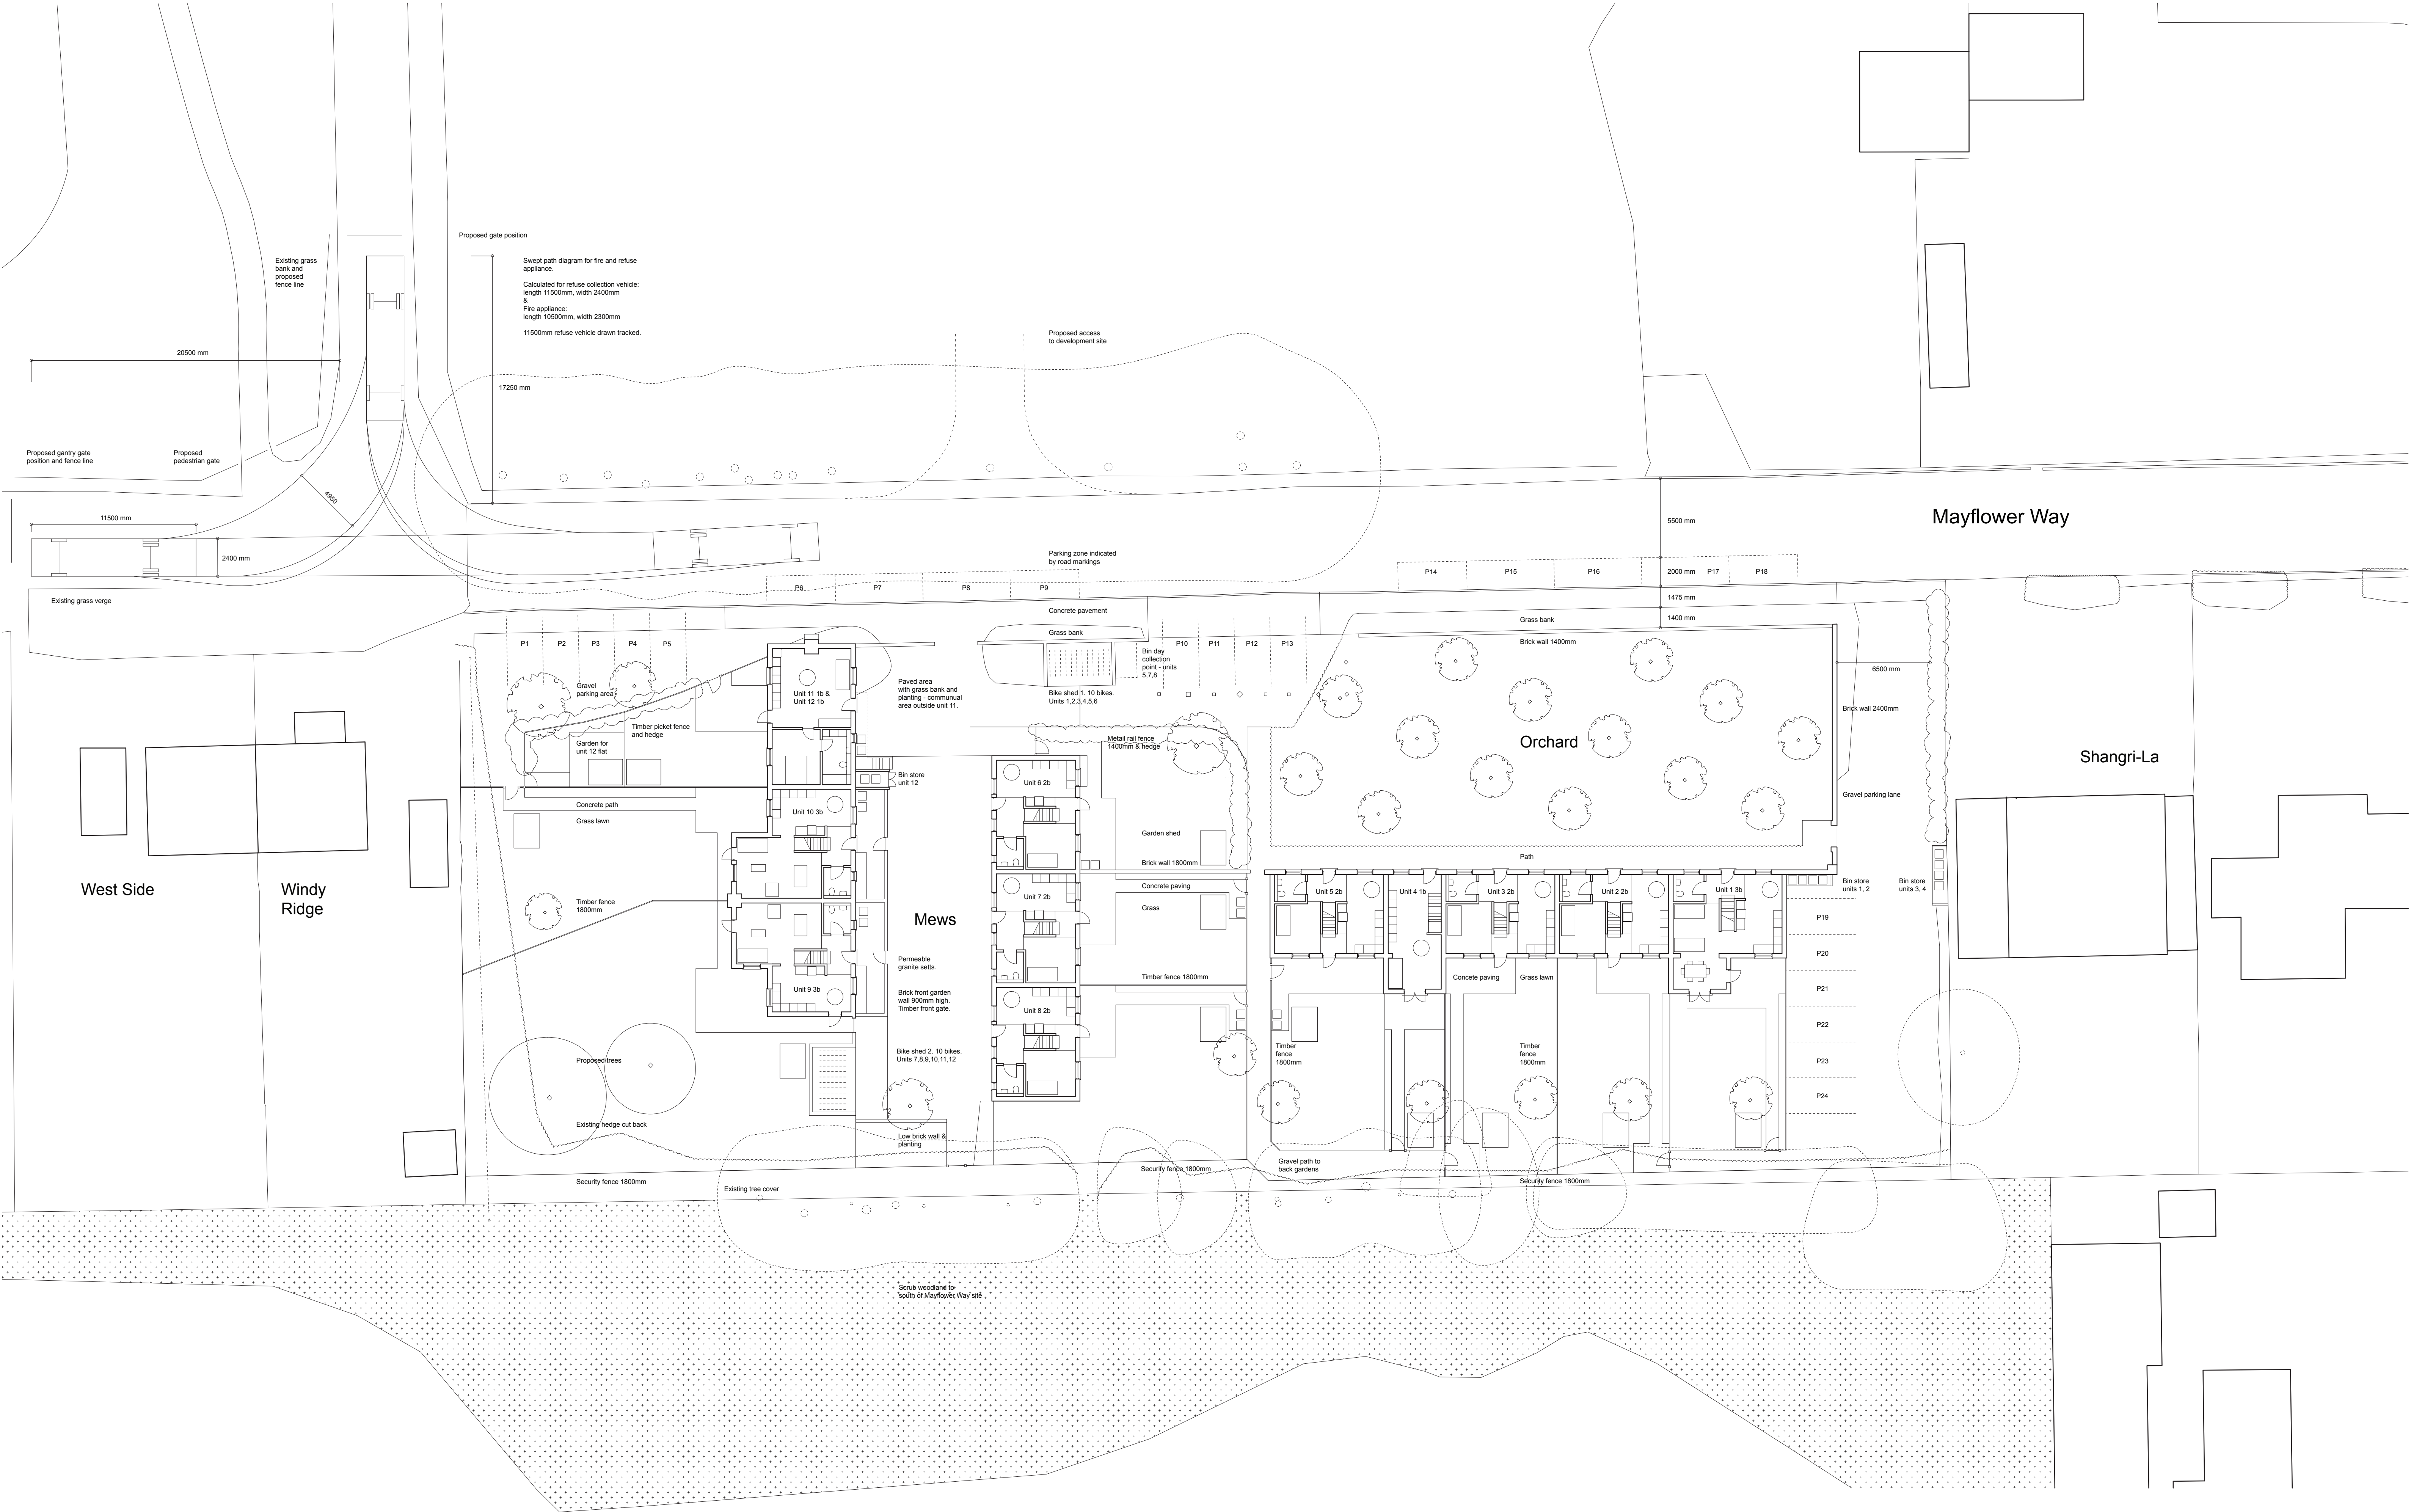

R A B B L E Place Limited ©


18 Shackwell Lane
E8 2EZ
London

www.rabble.place
enquiries@rabble.place
+44 (0) 7778796328

Check all dimensions on site
Do not scale drawing
All dimensions in millimeters

Rev	Date	By	Revision Note	Notes
01	22/01/18	WA	Updated tree locations and updated unit annotation.	
02	25/04/18	WA	Updated swept path diagram and annotation.	

0 5 10 15 20

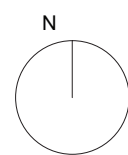

RABBLE

Project
Mayflower Way ACLT
Drawing
Detailed Site Plan

Drawn
WA

Date
8 th December 2017

Stage
Planning

Scale
1:200 @ A1

Project No.
18

Drawing No.
201
Revision
02