




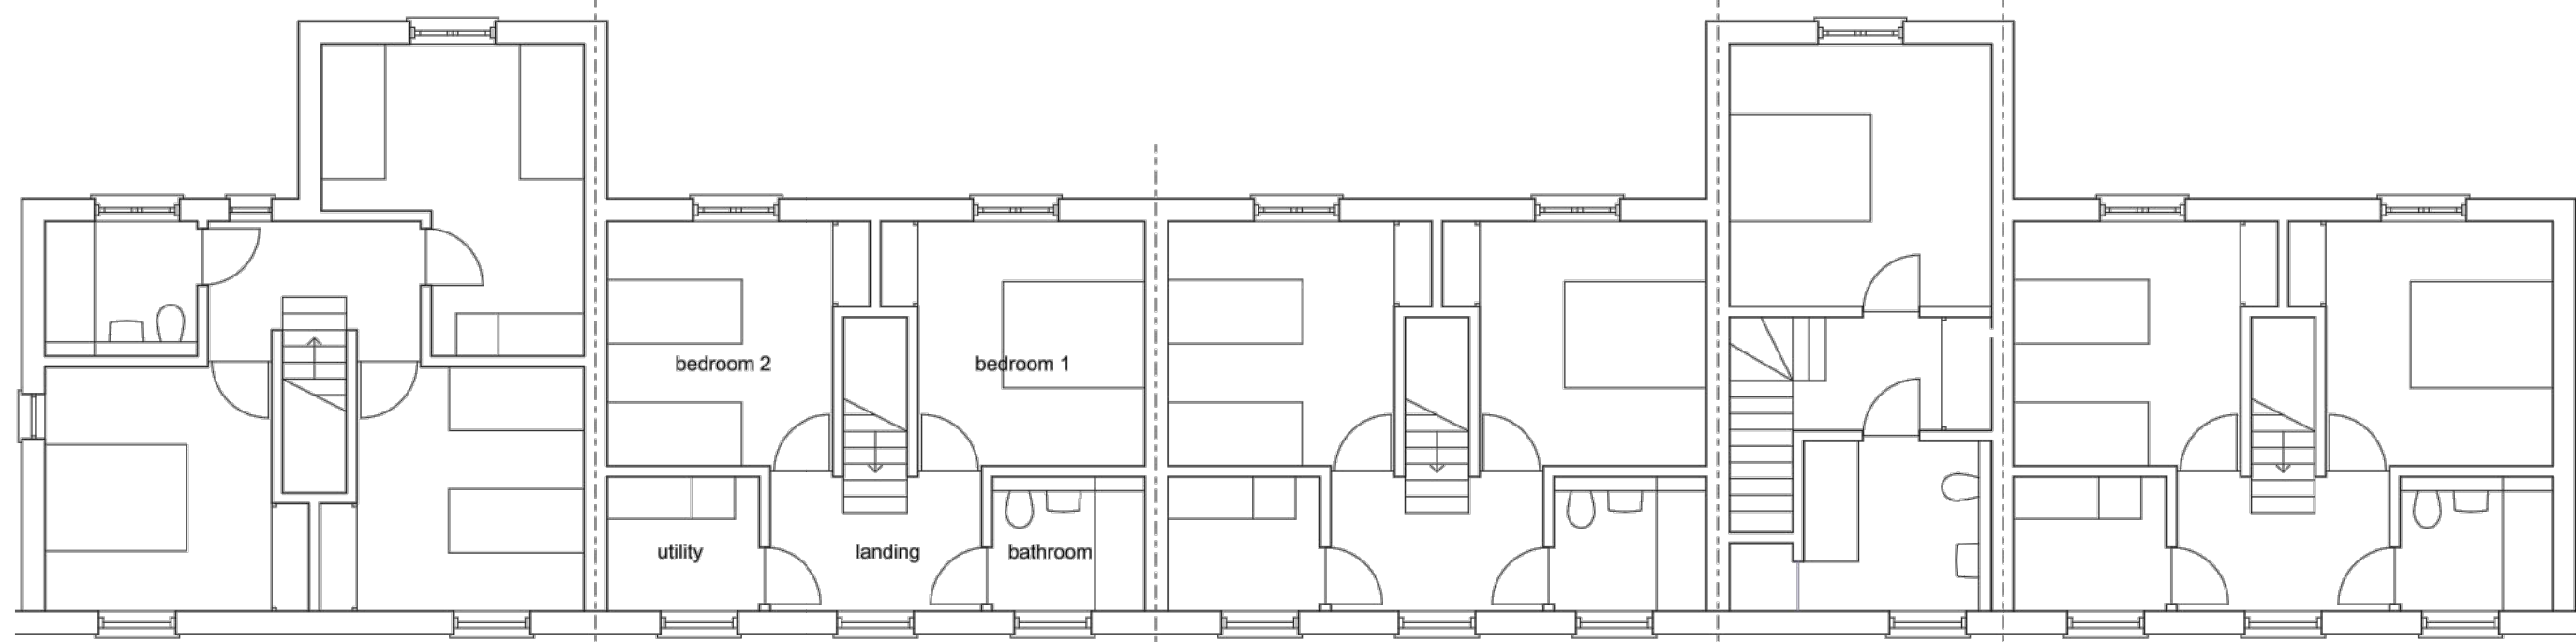

First Floor Plan

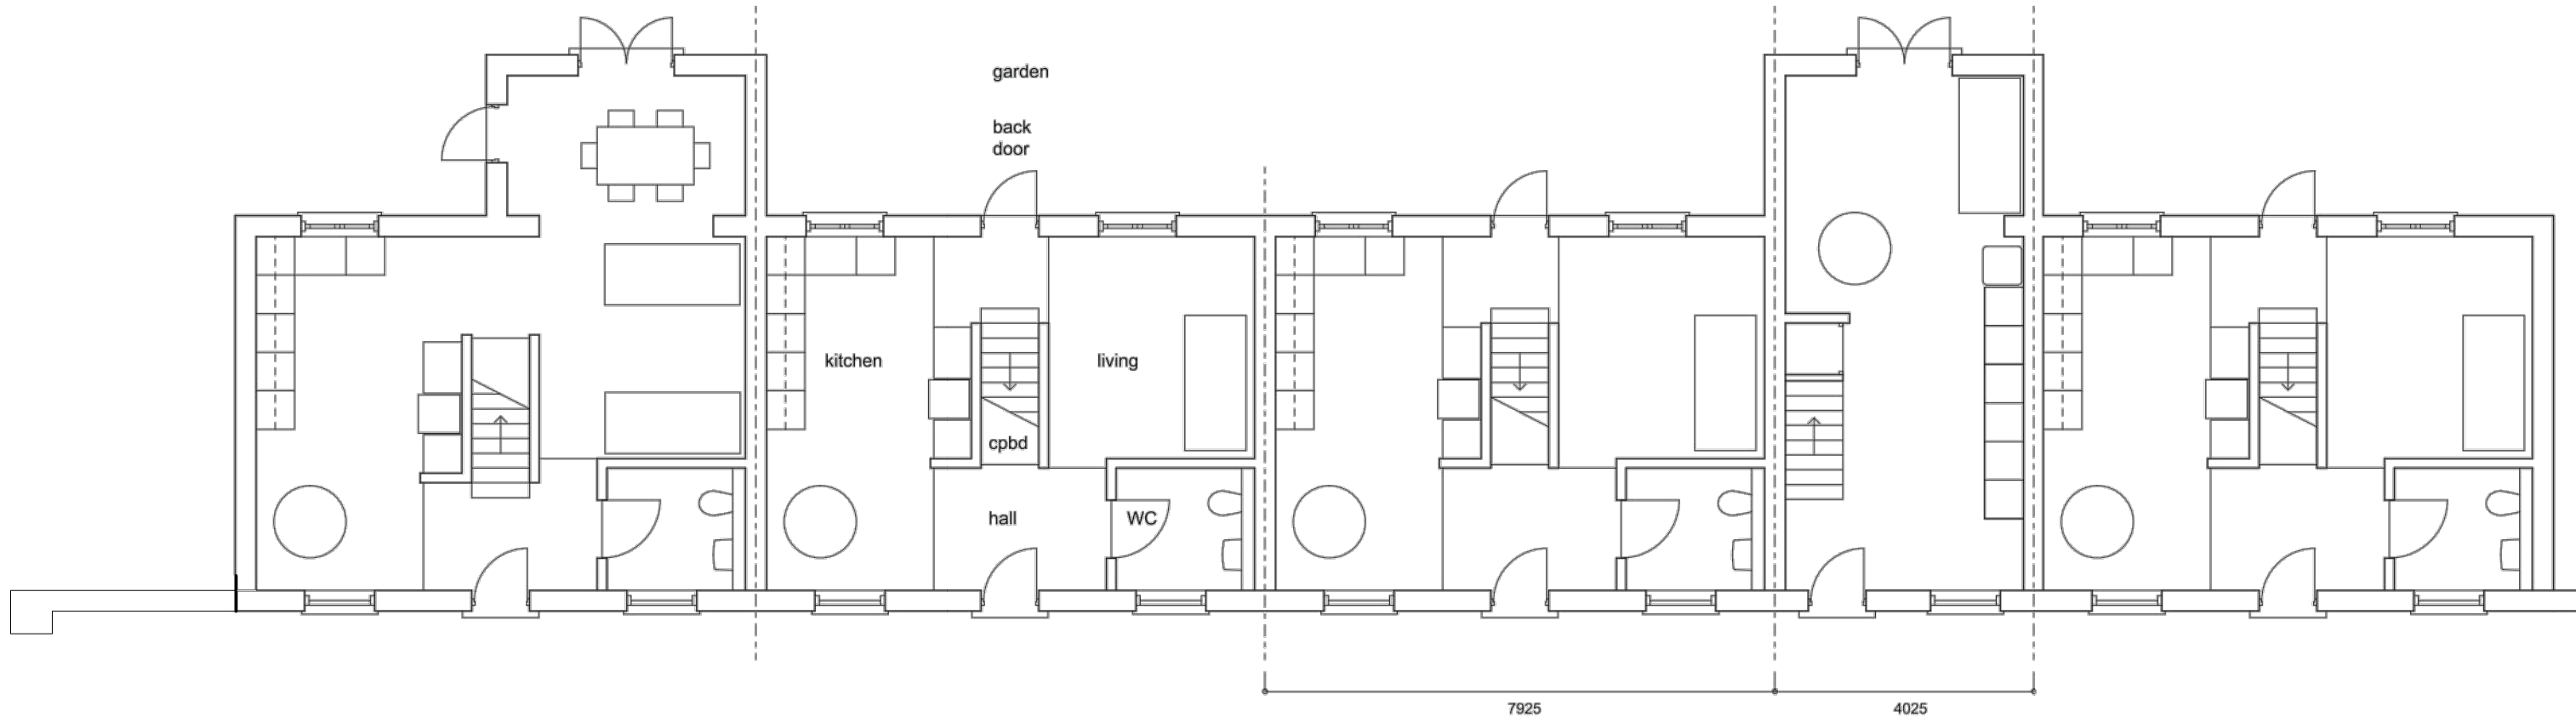

Ground Floor Plan

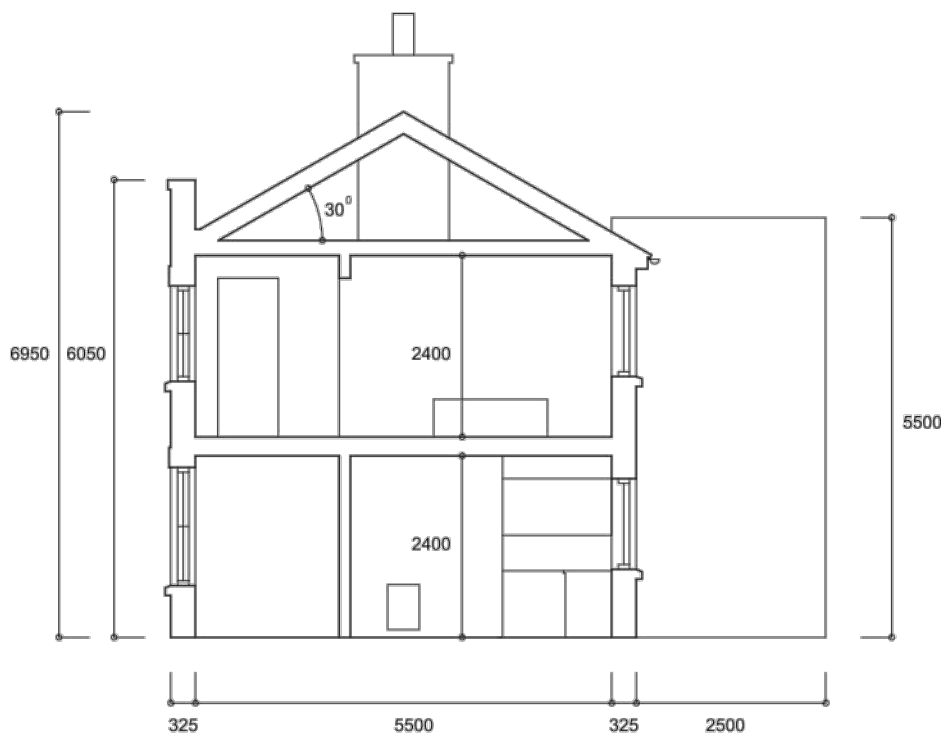


Terrace A - Section




Terrace A - North: Front Elevation


Terrace A - West Elevation

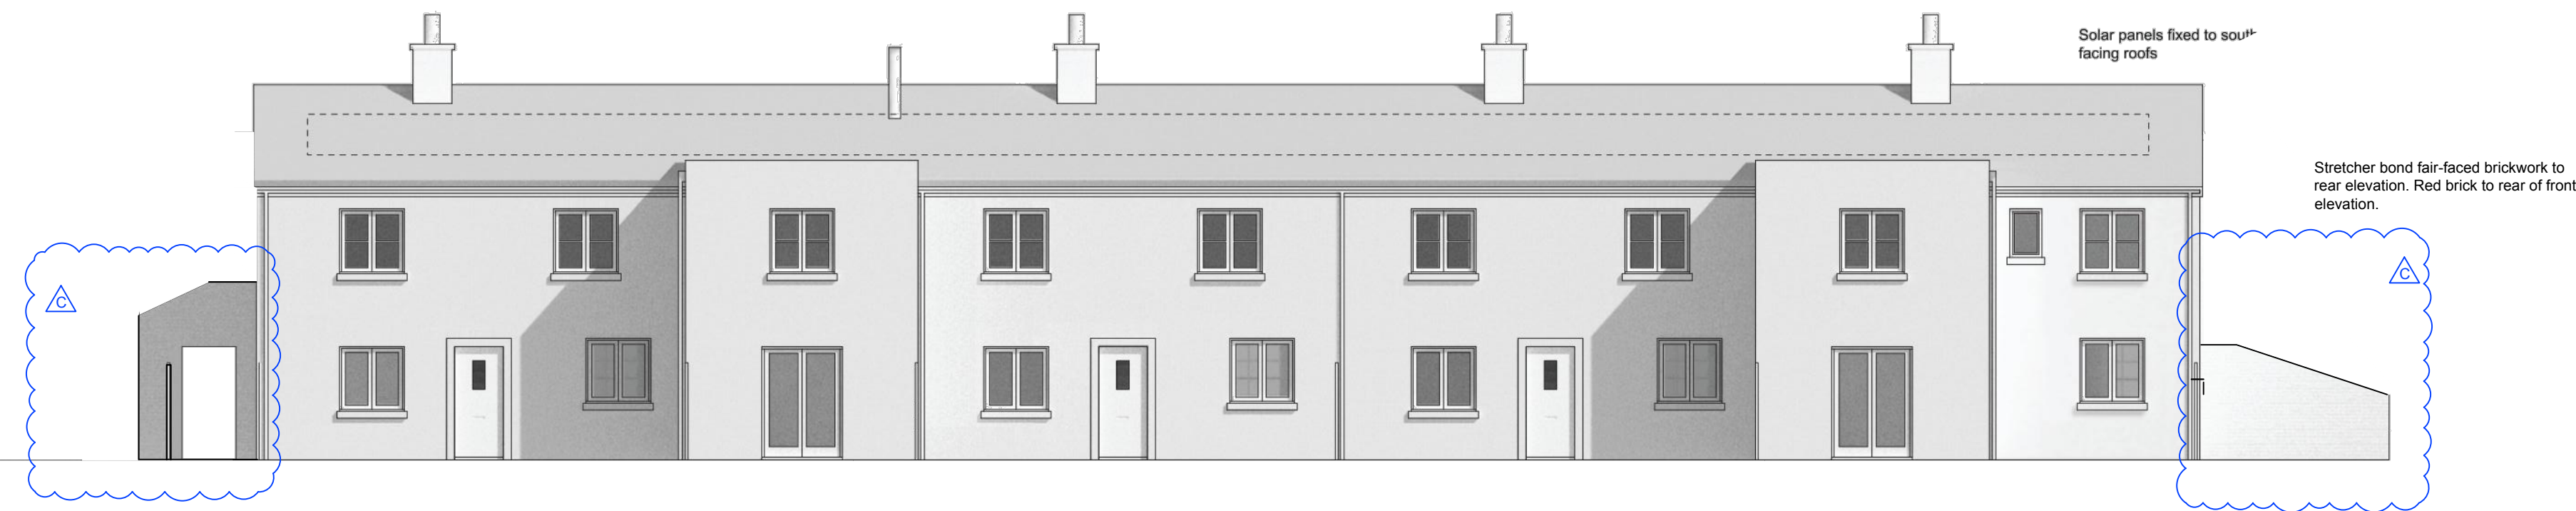

Terrace A - South: Rear Elevation

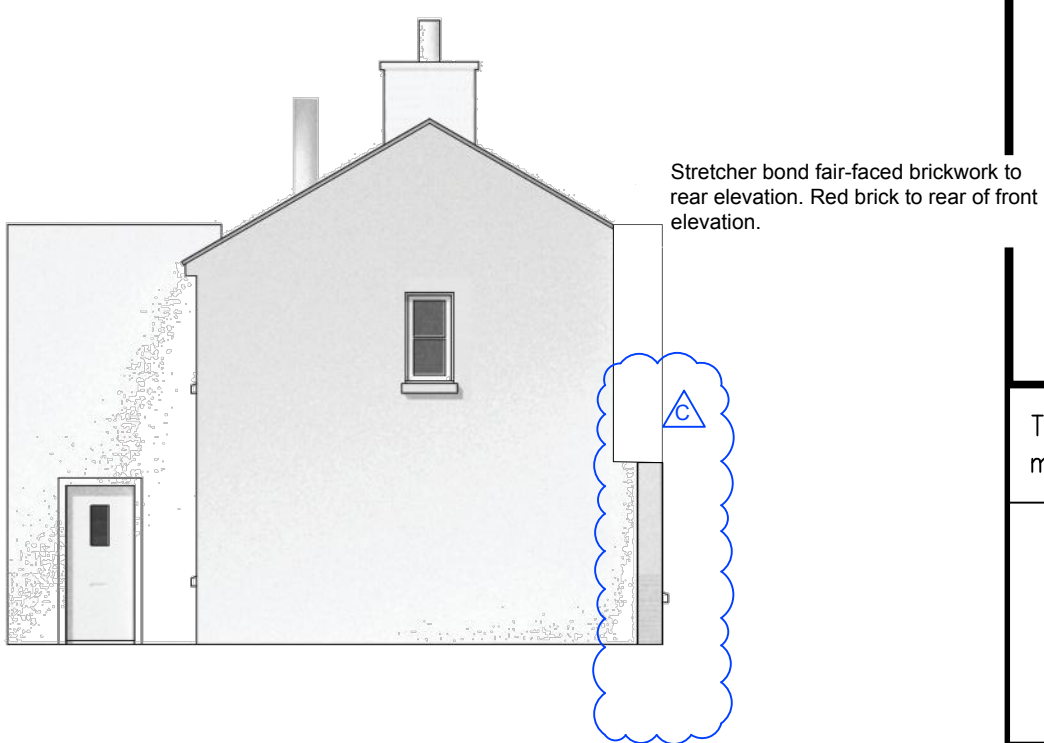

Terrace A - East Elevation

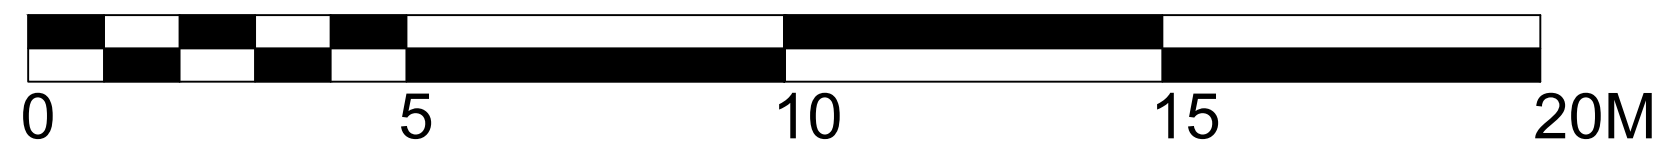

SCALE BAR 1:100

REVISIONS				
C	27-09-21	RW	Wall heights/profiles amended	
B	31-08-21	RW	Wall heights/profiles amended	
A	07-06-21	RW	Scaling corrected	
No.	Date	By	Details	

HWP

**THE
HOWSE
WALLIS
PARTNERSHIP**

The Studio, 24 Gipsy Hill, London SE19 1NL
mail@Howsewallis.com 020 7403 8869 | 01243 641716

DRAWING TITLE :
Terrace A Drawing Sheet

PROJECT :
Mayflower Way ACLT

CLIENT :
Angmering Community Land Trust

Scale:	Date:	Drawn:	Approved:
1:100	10th May 2021	RW	BH
Job No.	Drawing No.	Rev No:	Status
17.319	P01	C	P