




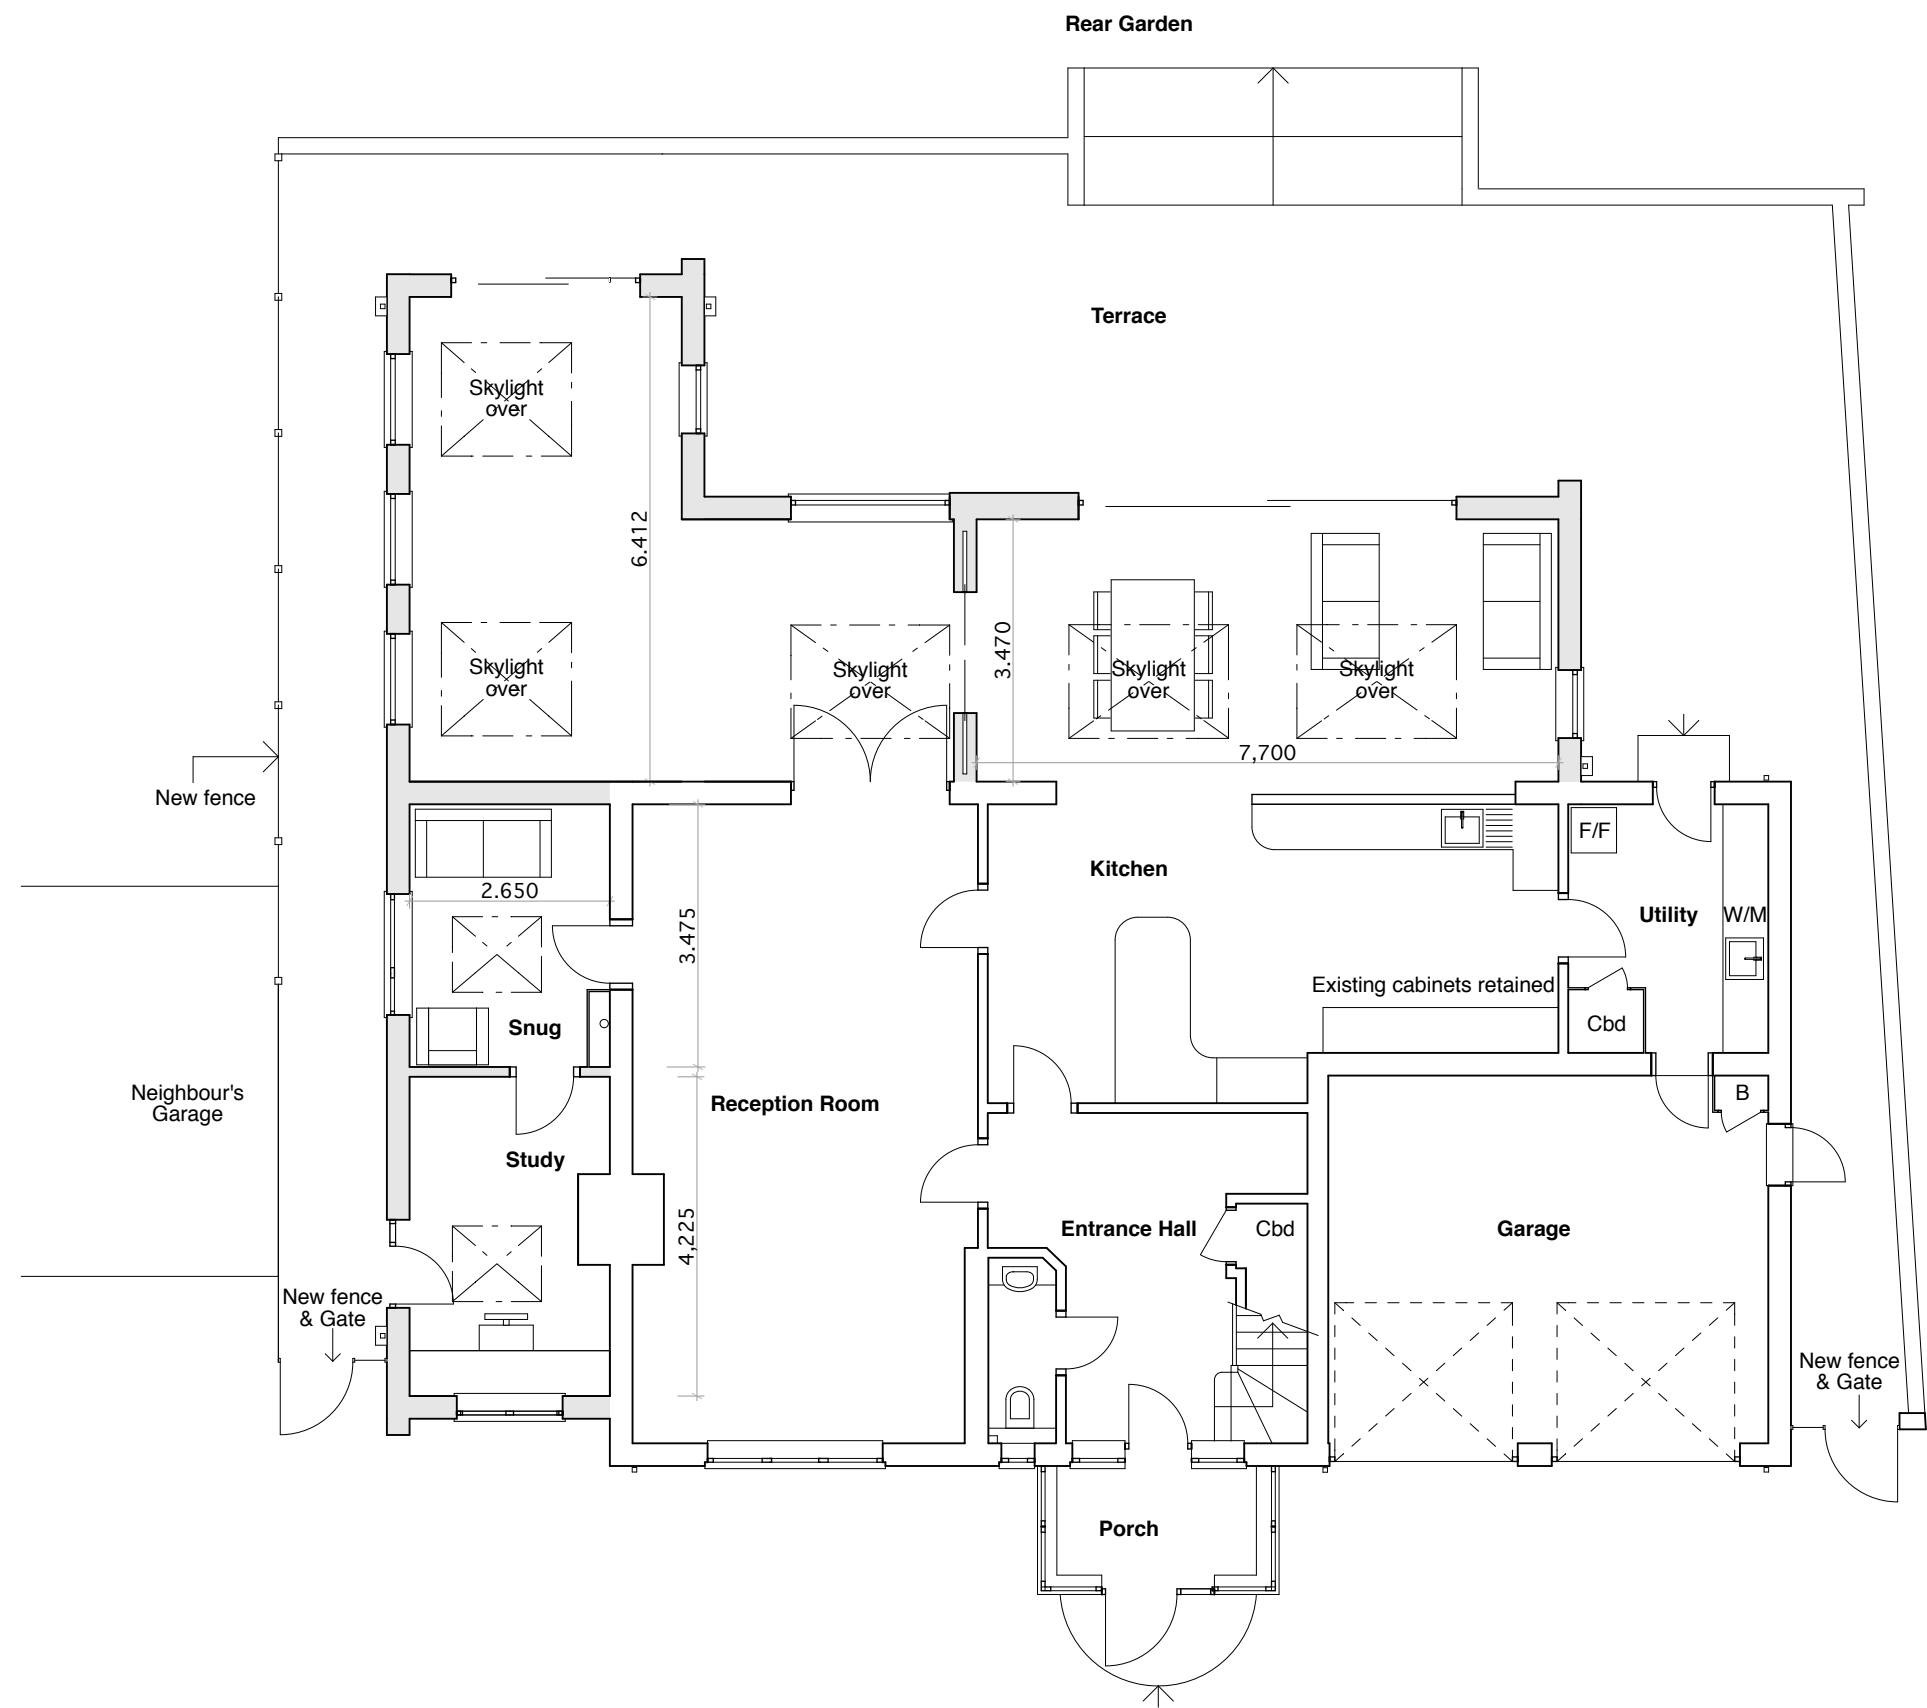

Proposed Ground Floor Plan

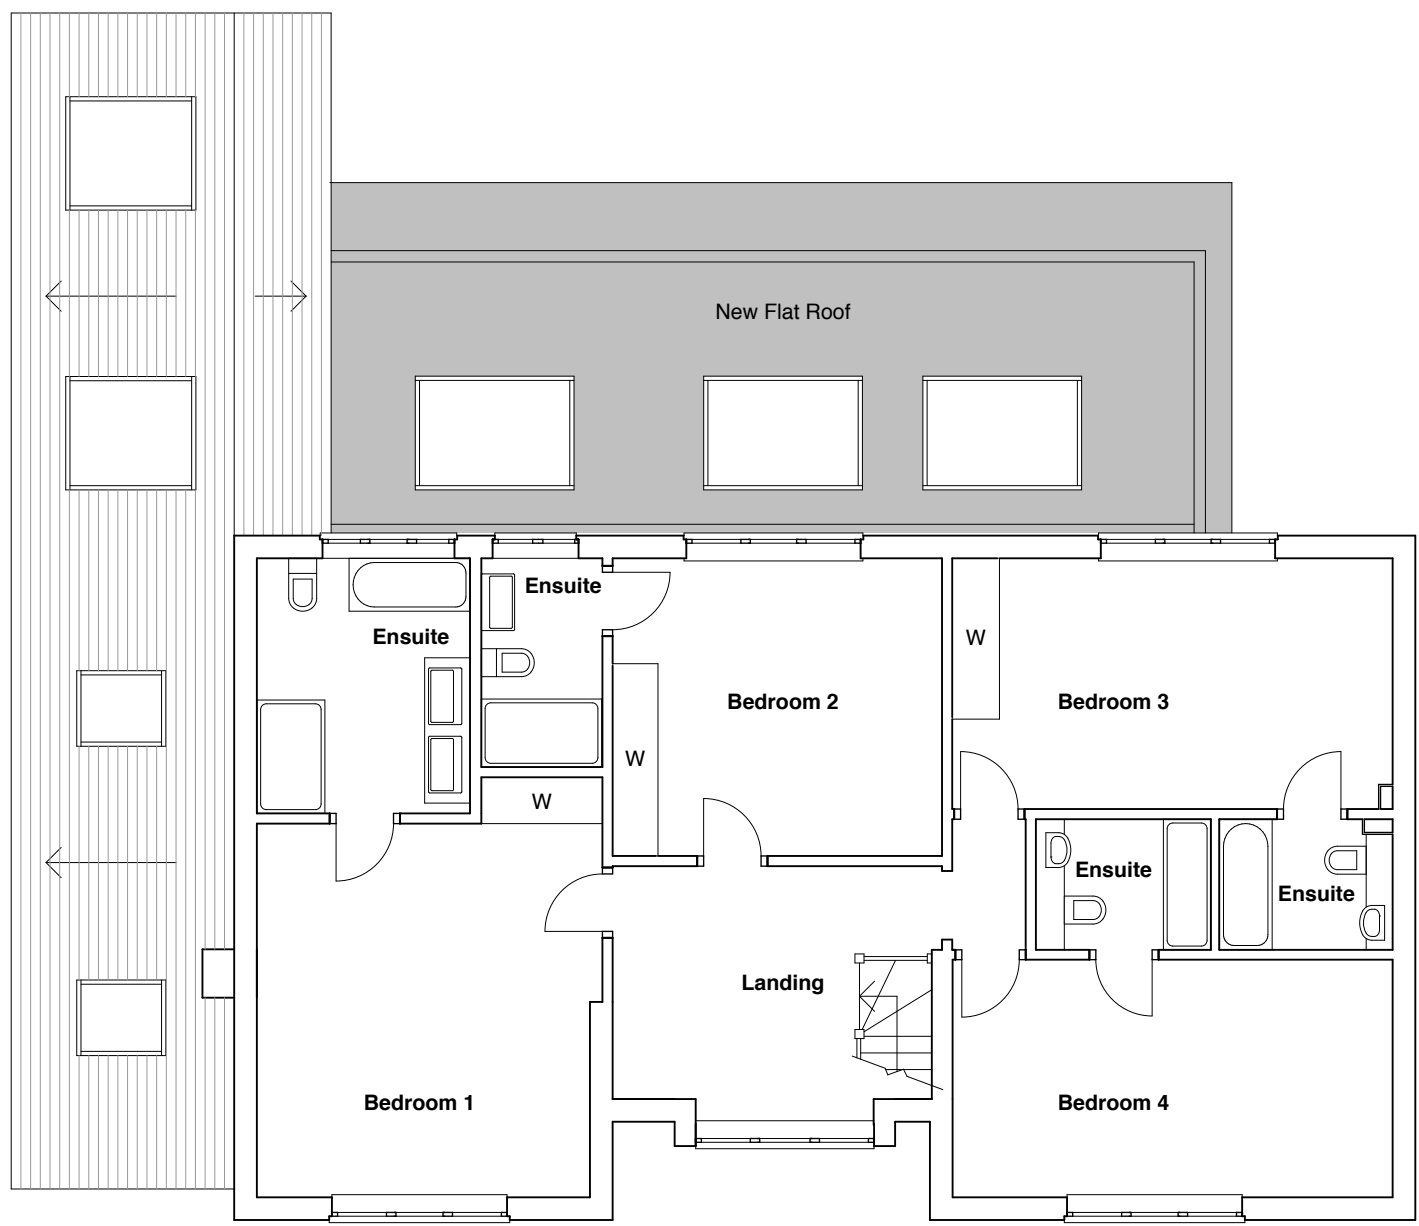


Proposed First Floor Plan

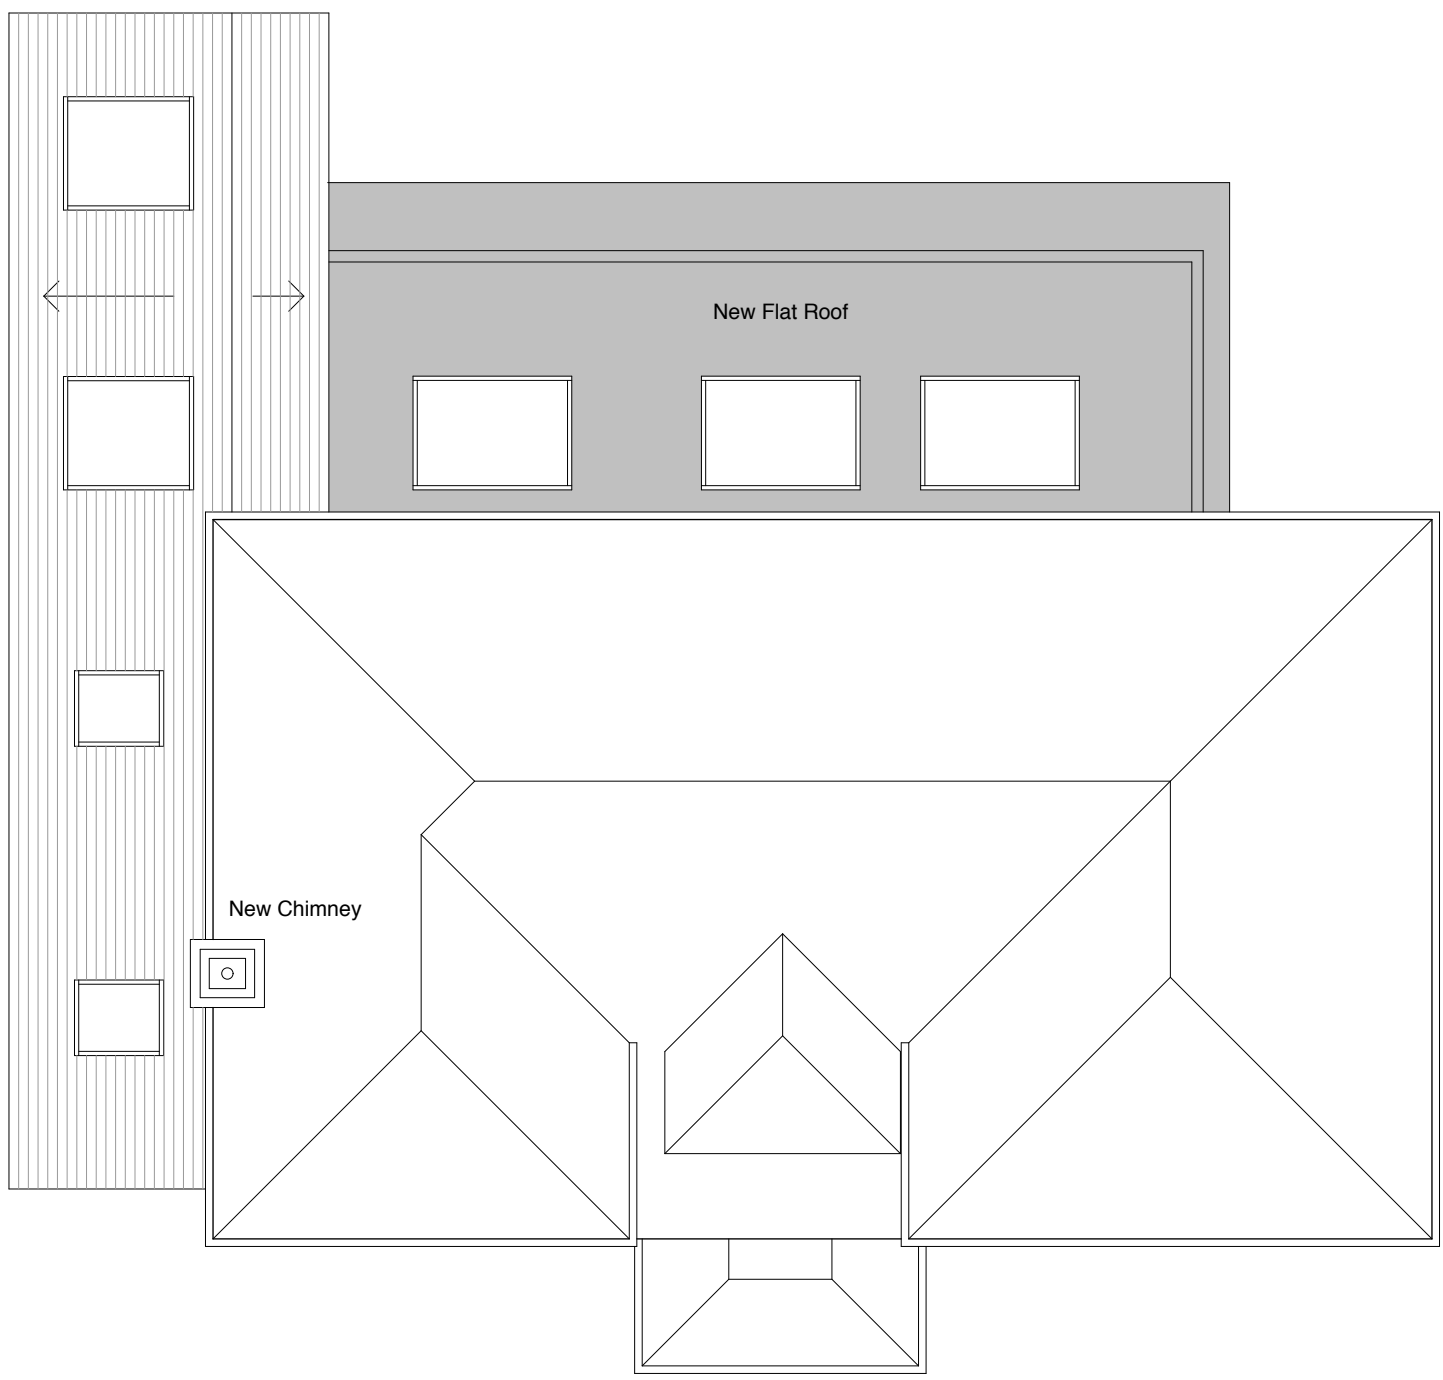


Proposed Roof Plan



Proposed Front / South Elevation

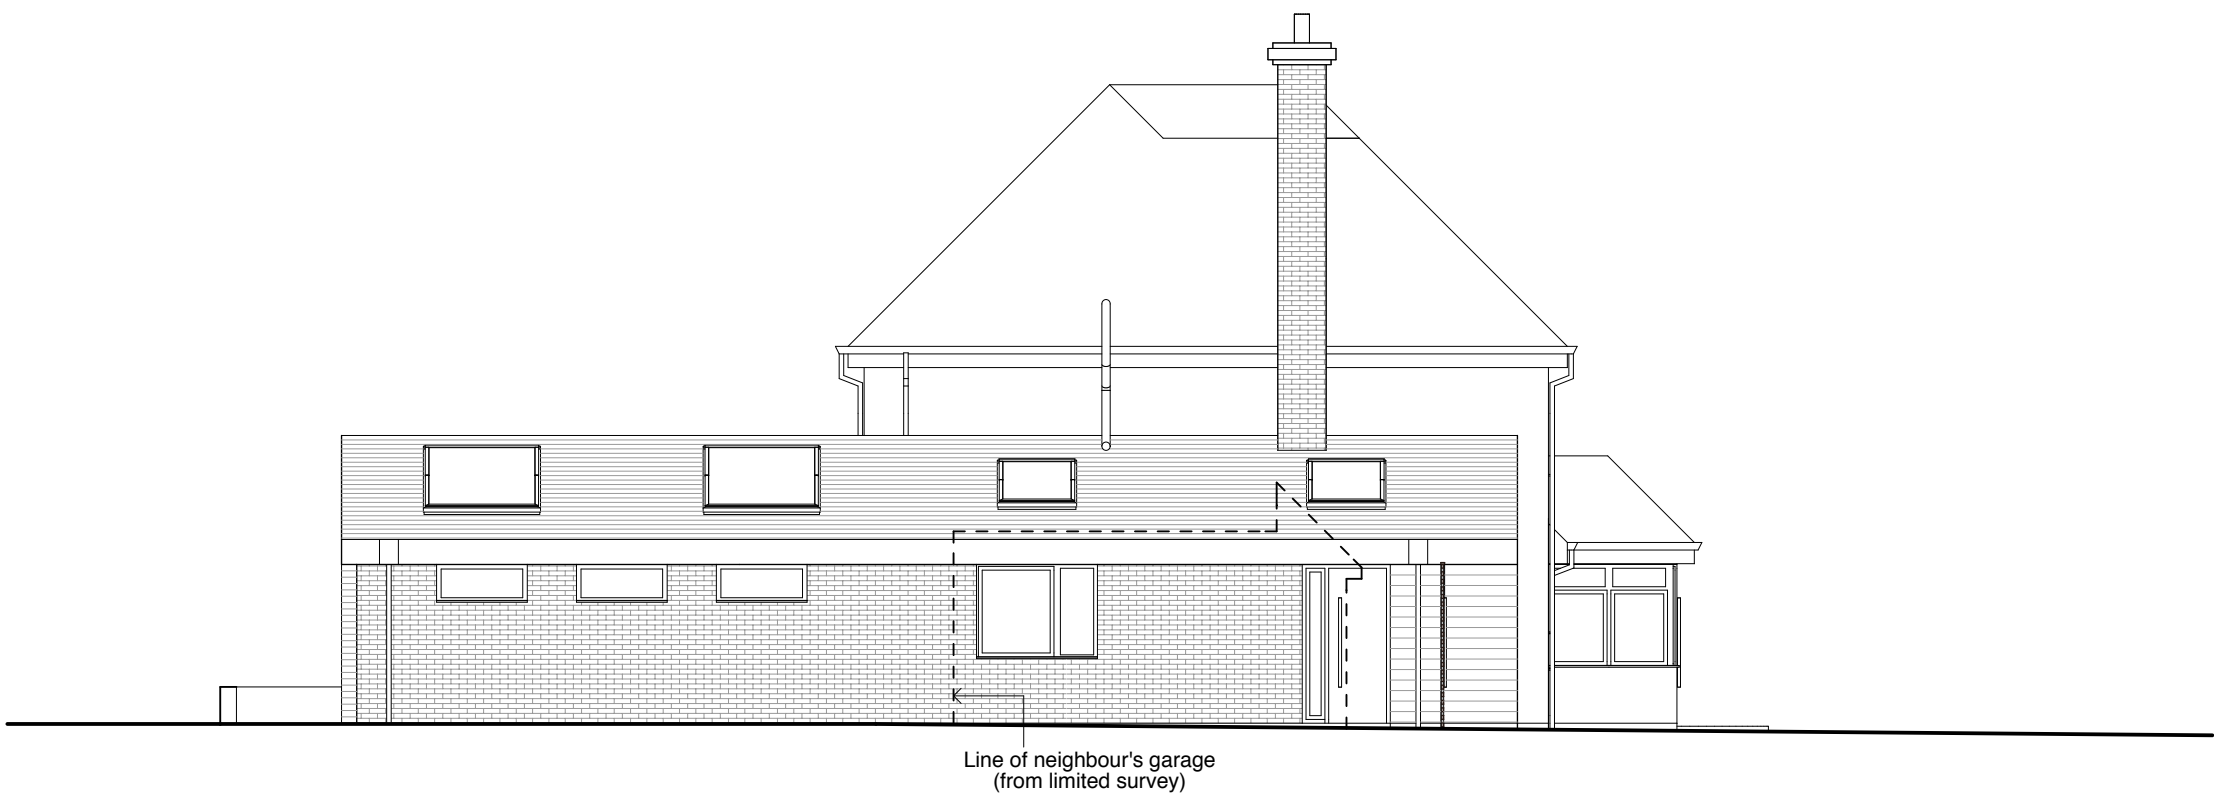



Proposed Side / West Elevation

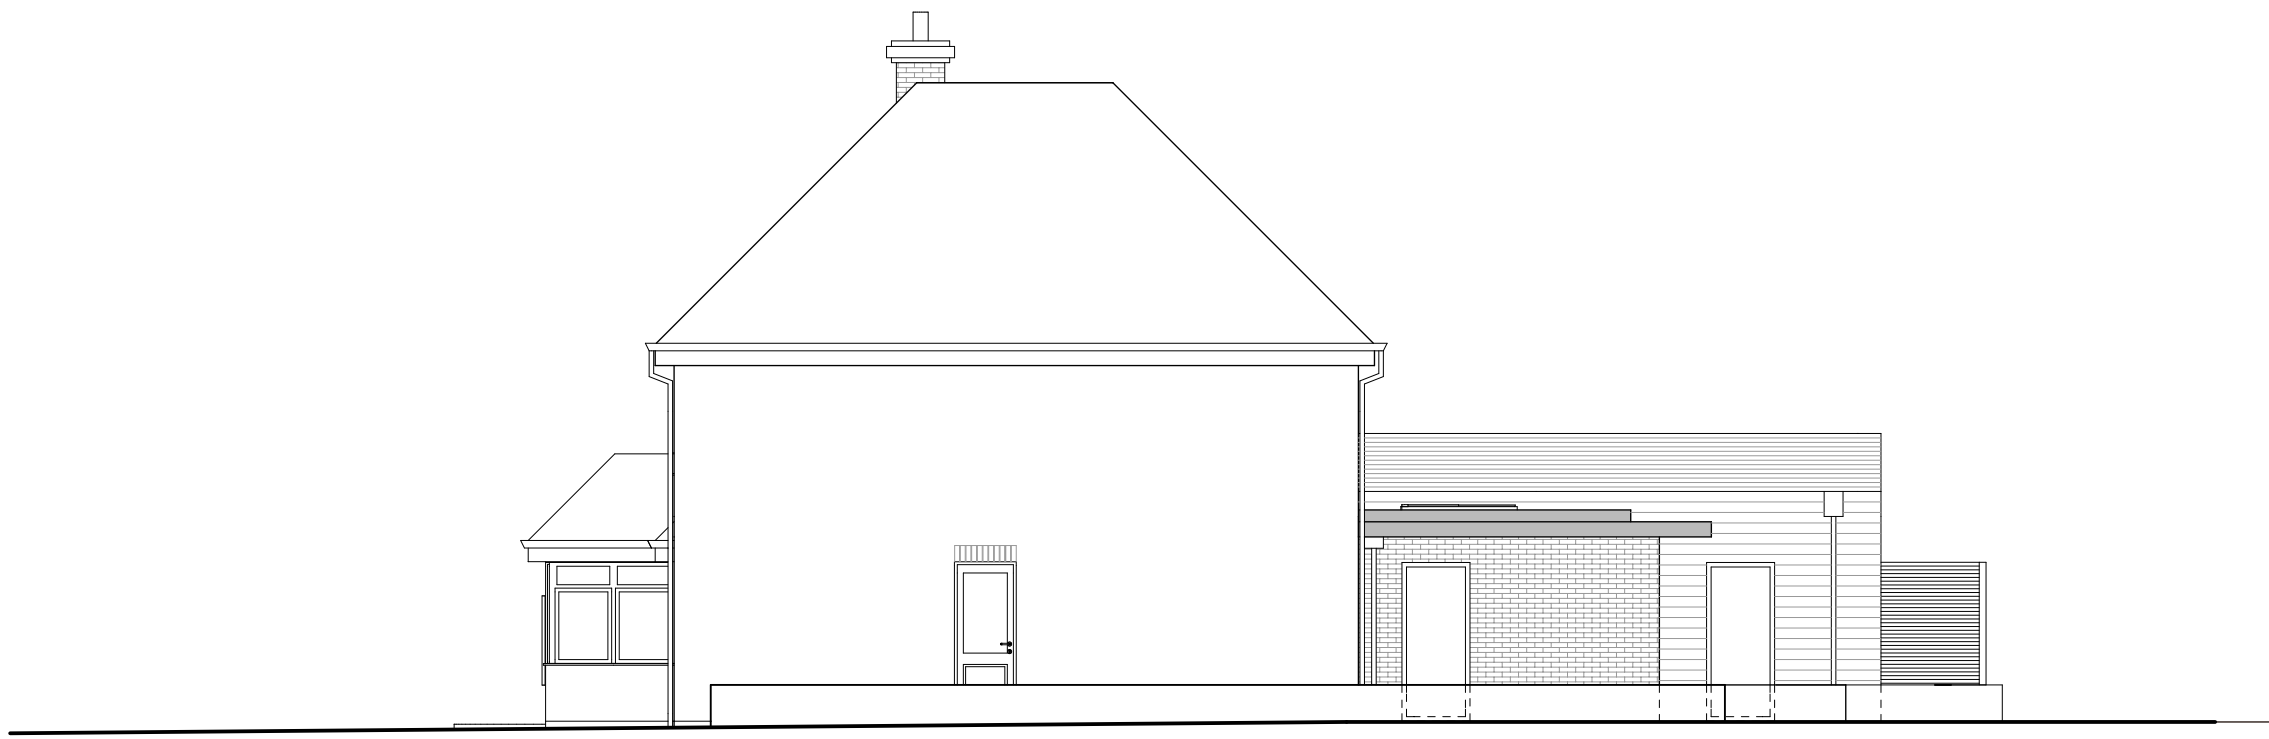

Existing Side / East Elevation



Proposed Rear / North Elevation

 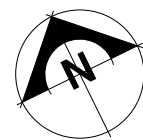

Rev:

HADAI
Hove Architectural Design And Interiors

www.hadai.co.uk 07903 500 621 rachel@hadai.co.uk

Scheme: **38 East Drive, Angmering**

Title: **Proposed Plans & Elevations**

Scale: **1:100@A1** Drawn by: RN Drawing Number:

Date: 18.10.21 Clients: Mr & Mrs MacGovern **PL1910-04**

FOR PLANNING