




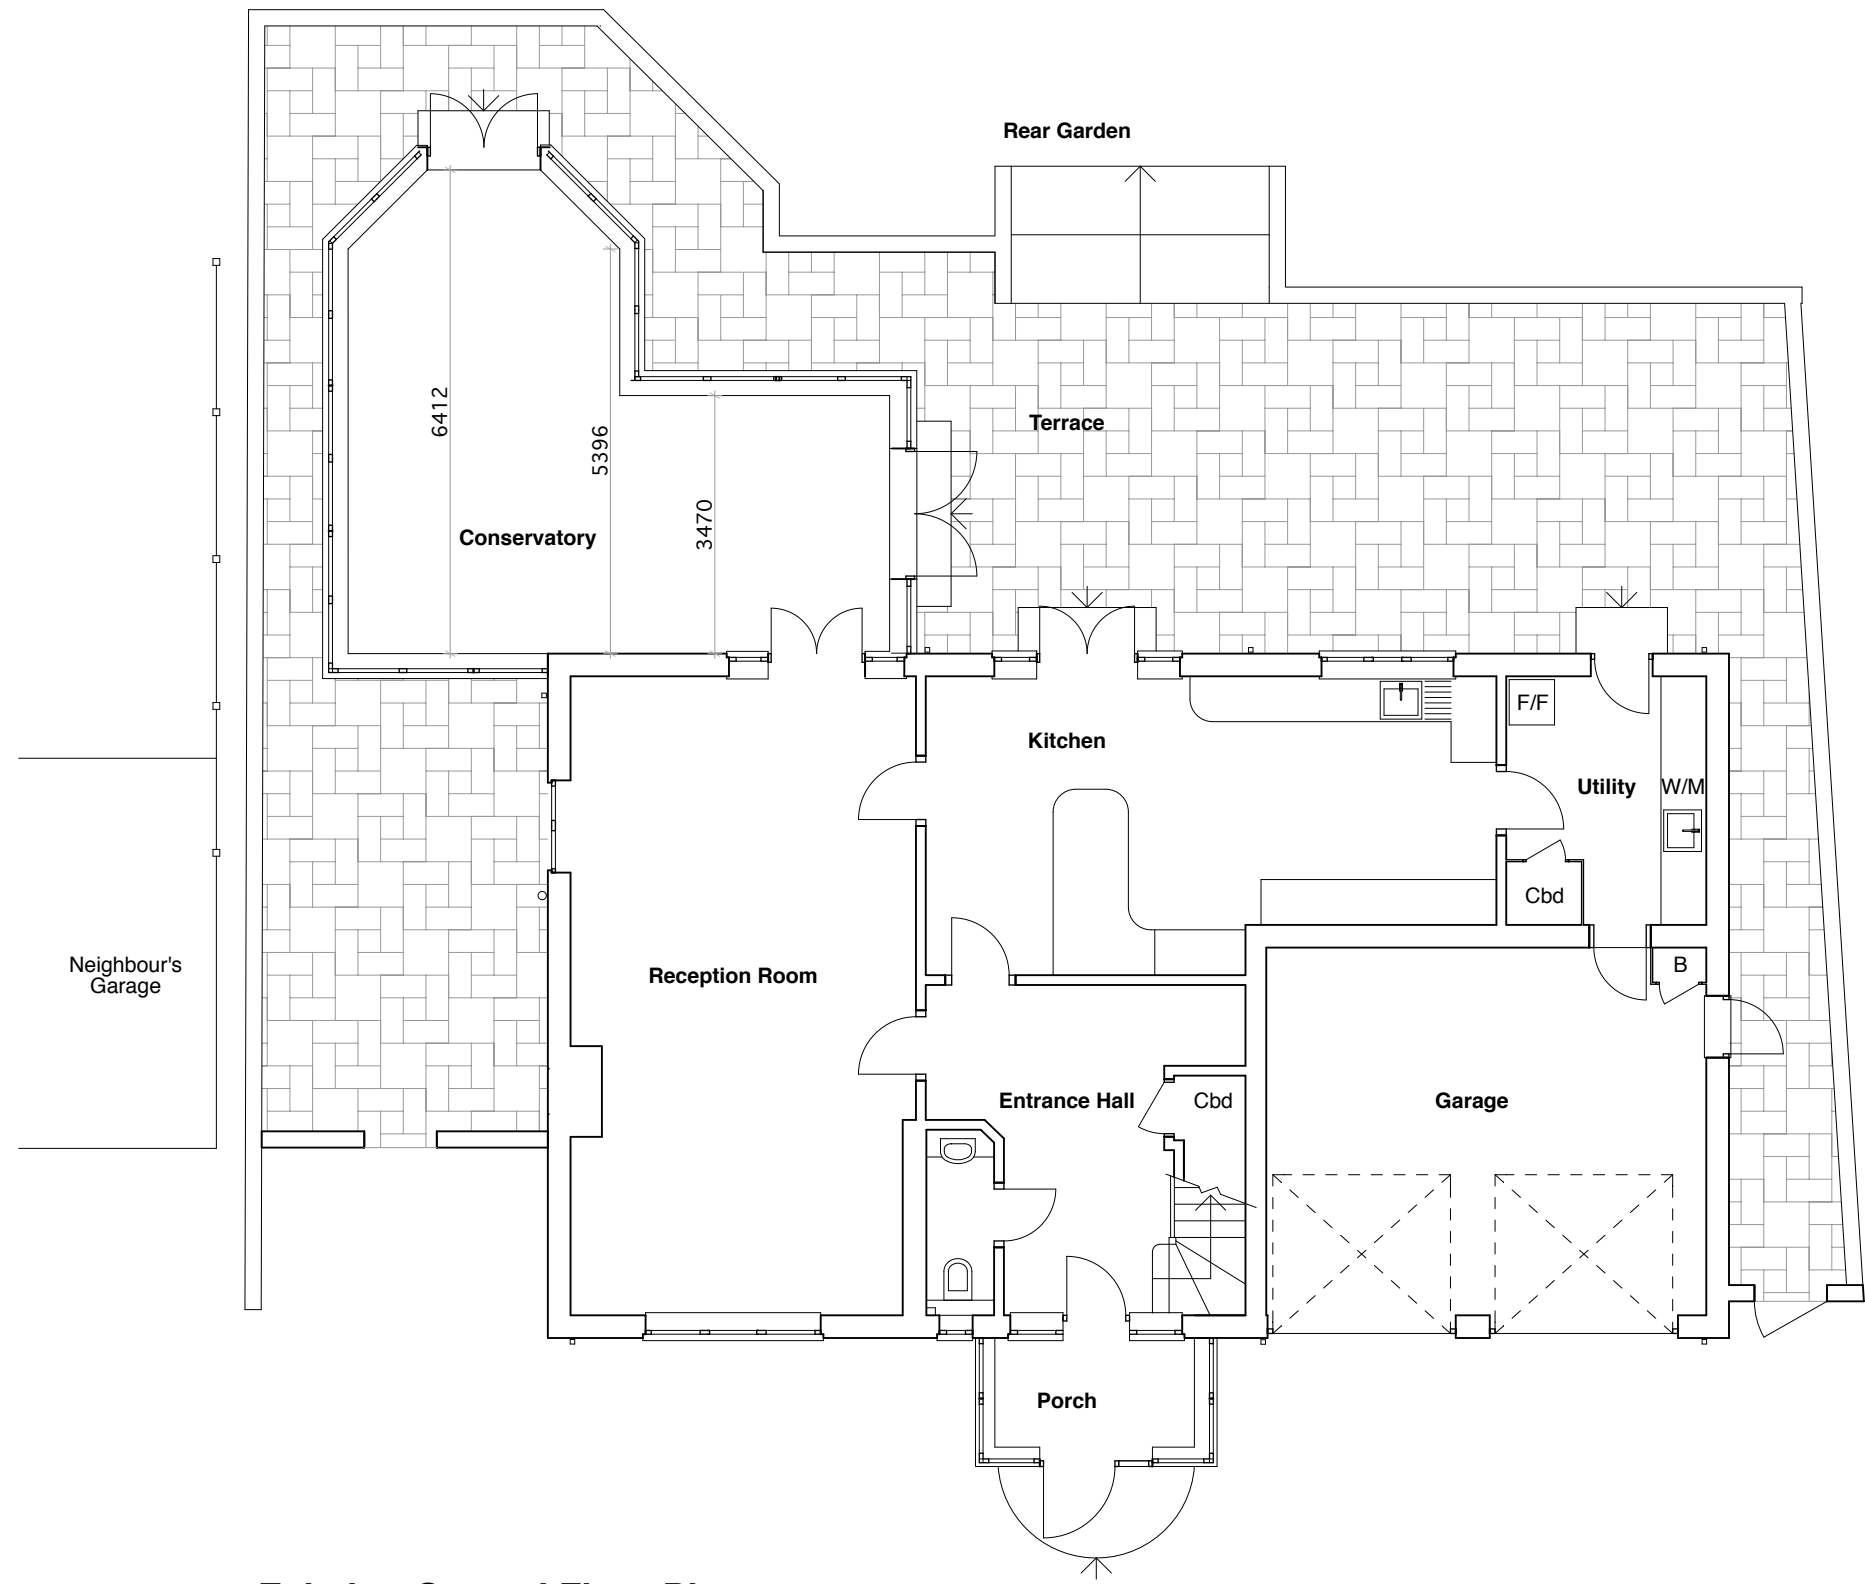

Existing Ground Floor Plan

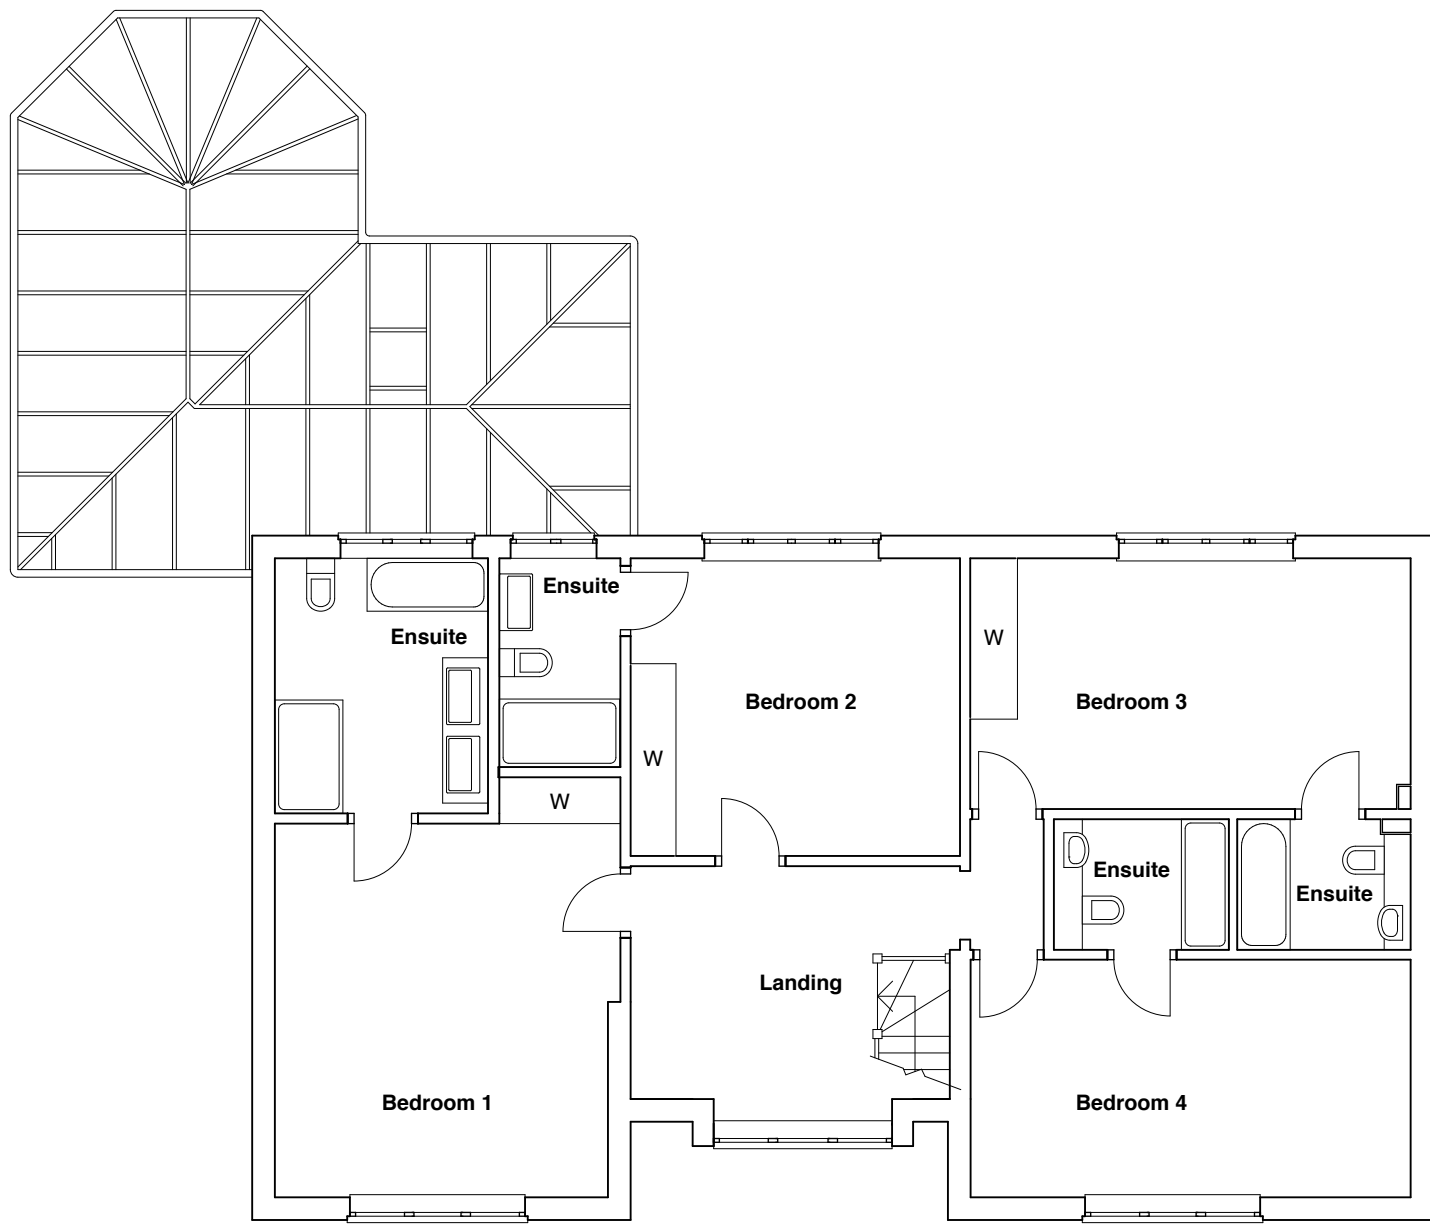


Existing First Floor Plan

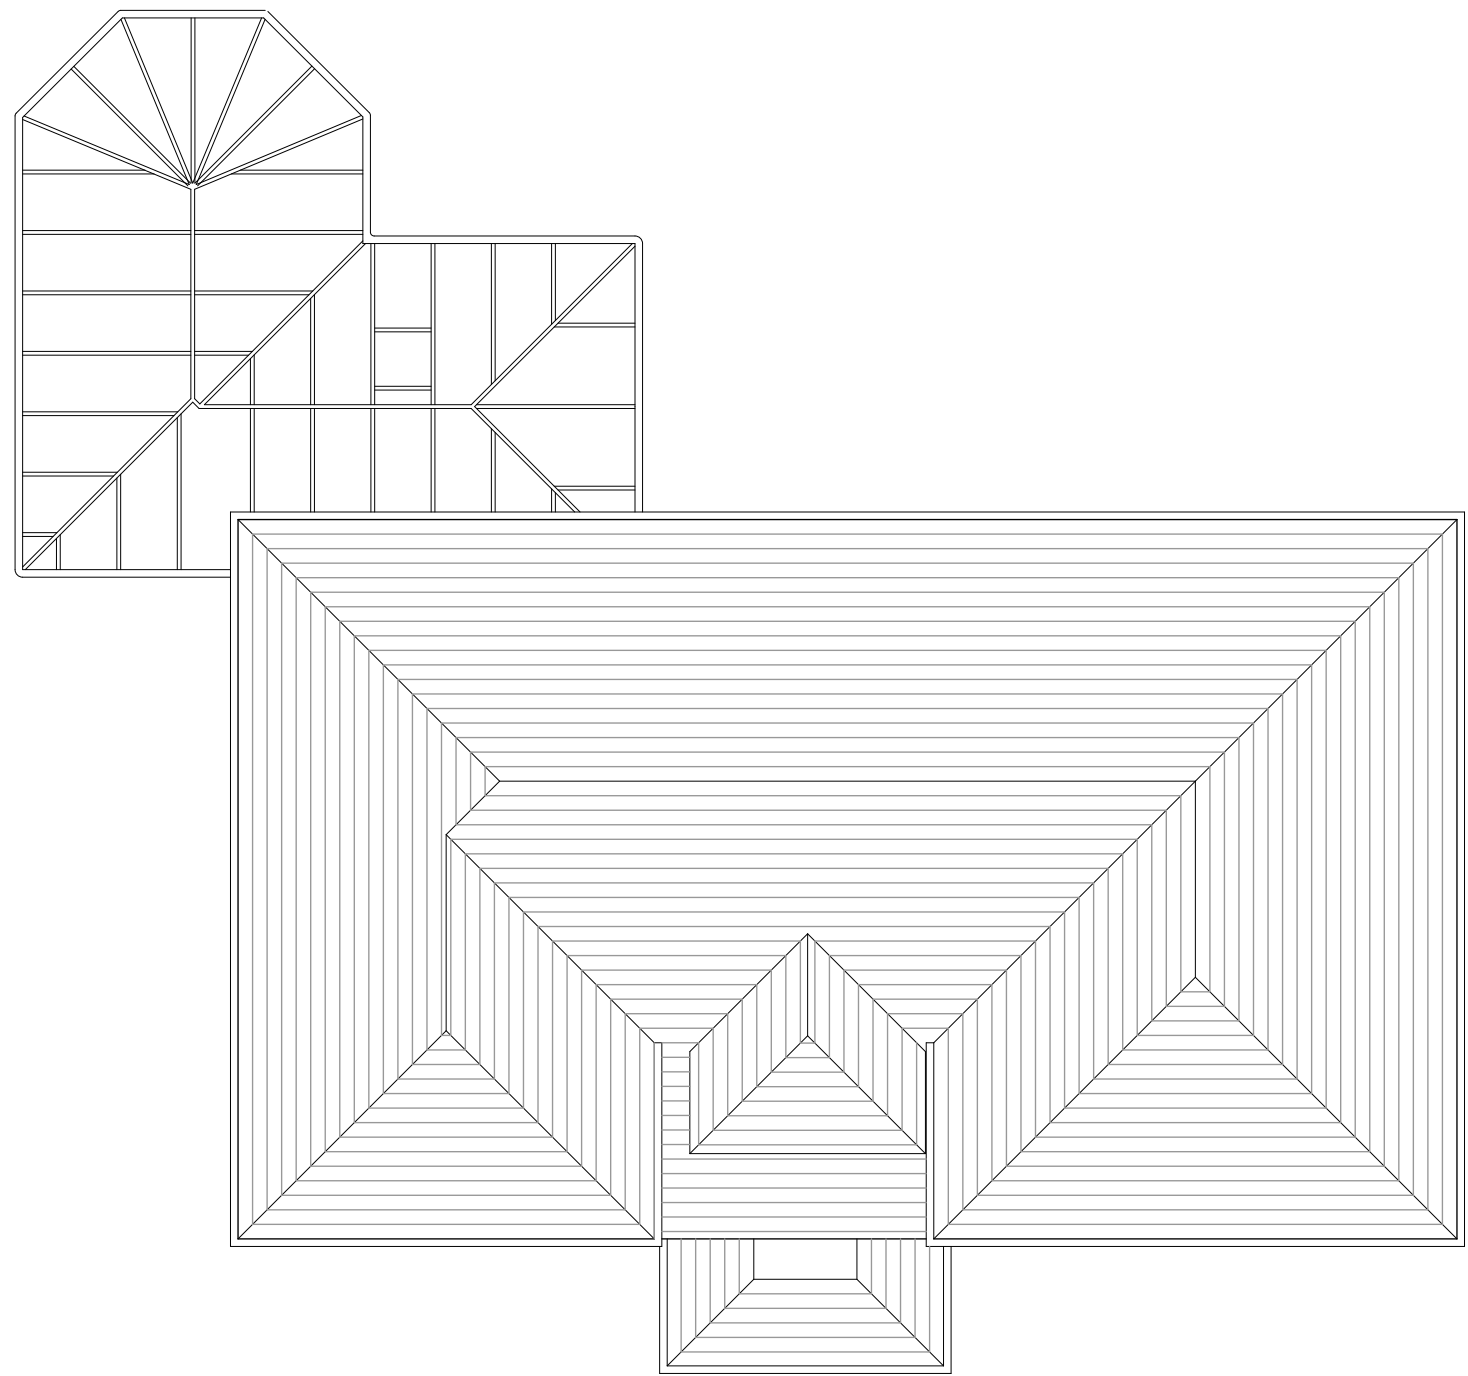


Existing Roof Plan



Existing Front / South Elevation

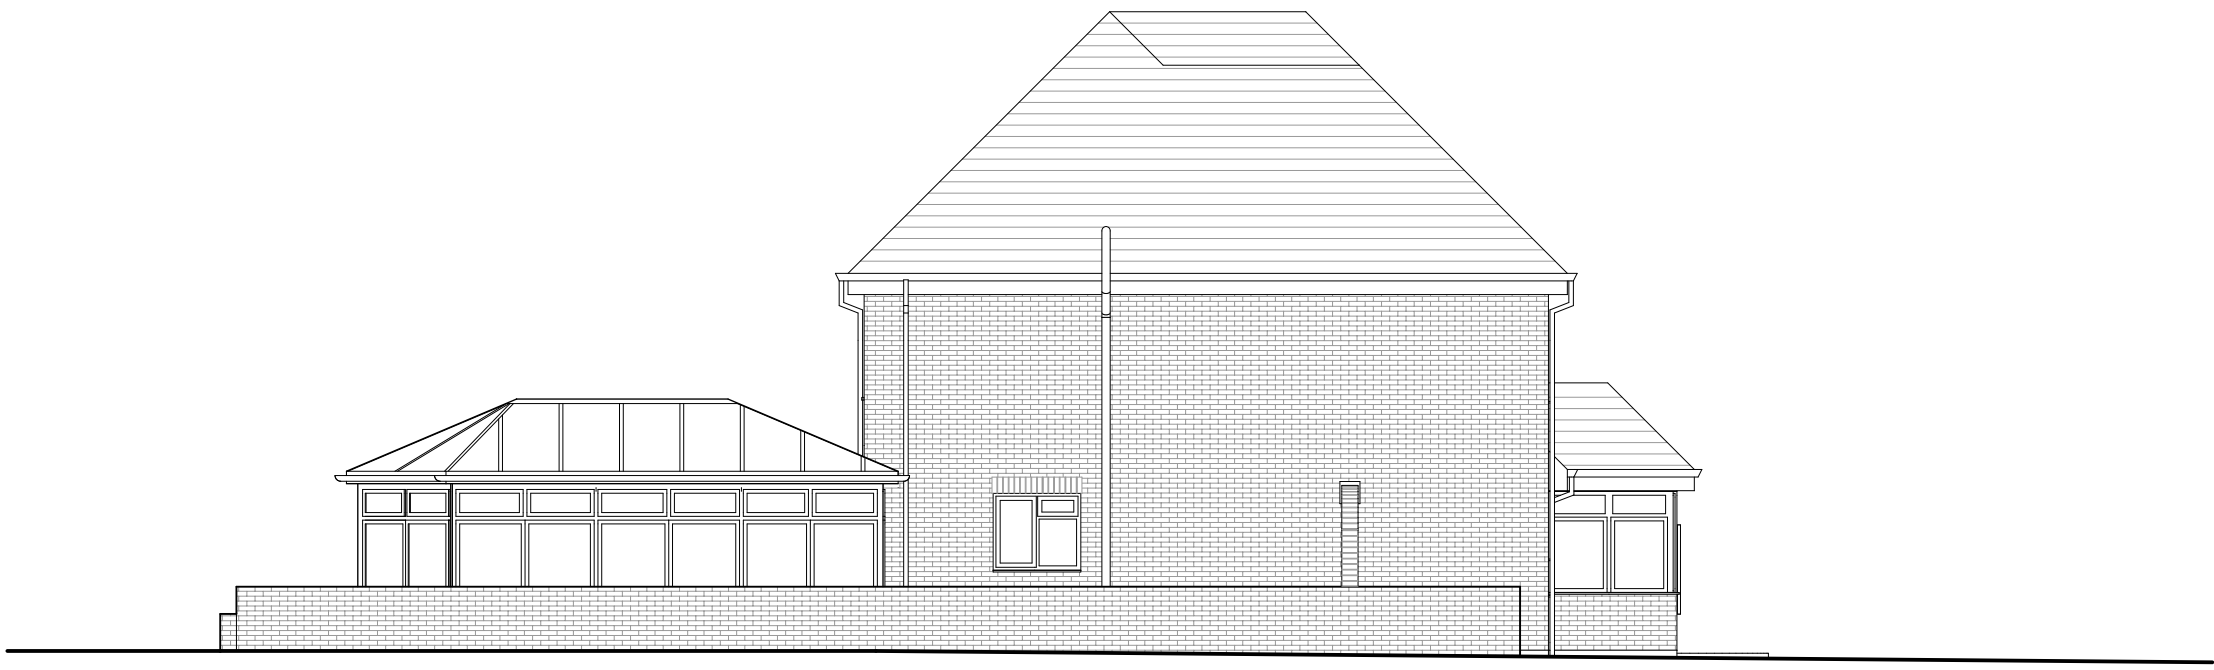



Existing Side / West Elevation

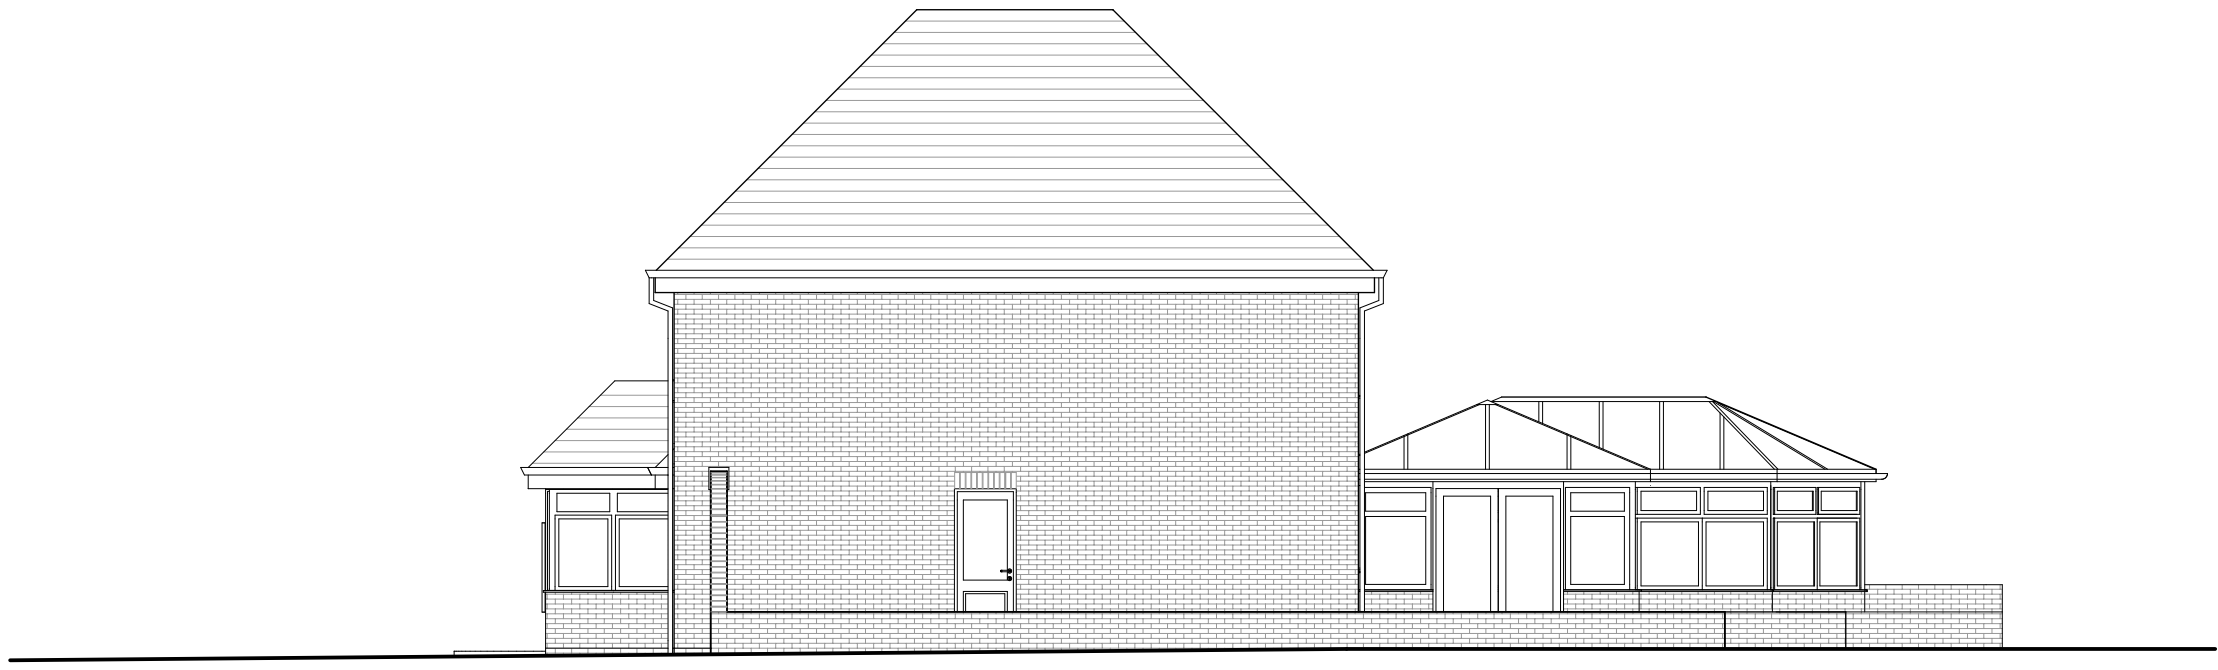

Existing Side / East Elevation



Existing Rear / North Elevation

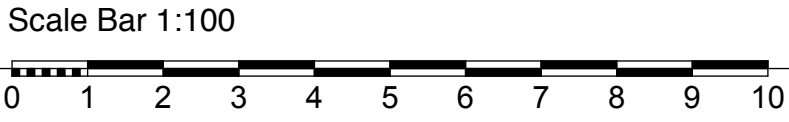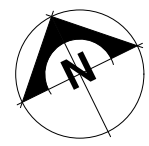

Rev:

HADAI
Hove Architectural Design And Interiors

www.hadai.co.uk 07903 500 621 rachel@hadai.co.uk

Scheme: **38 East Drive, Angmering**

Title: **Existing Plans & Elevations**

Scale: **1:100@A1** Drawn by: RN Drawing Number:

Date: 18.10.21 Clients: Mr & Mrs MacGovern **PL1910-03**

FOR PLANNING