
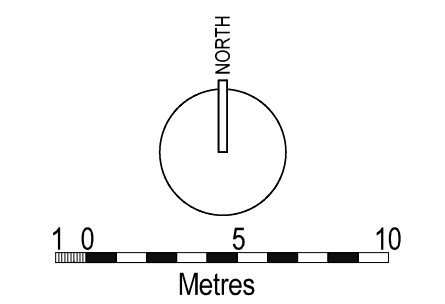


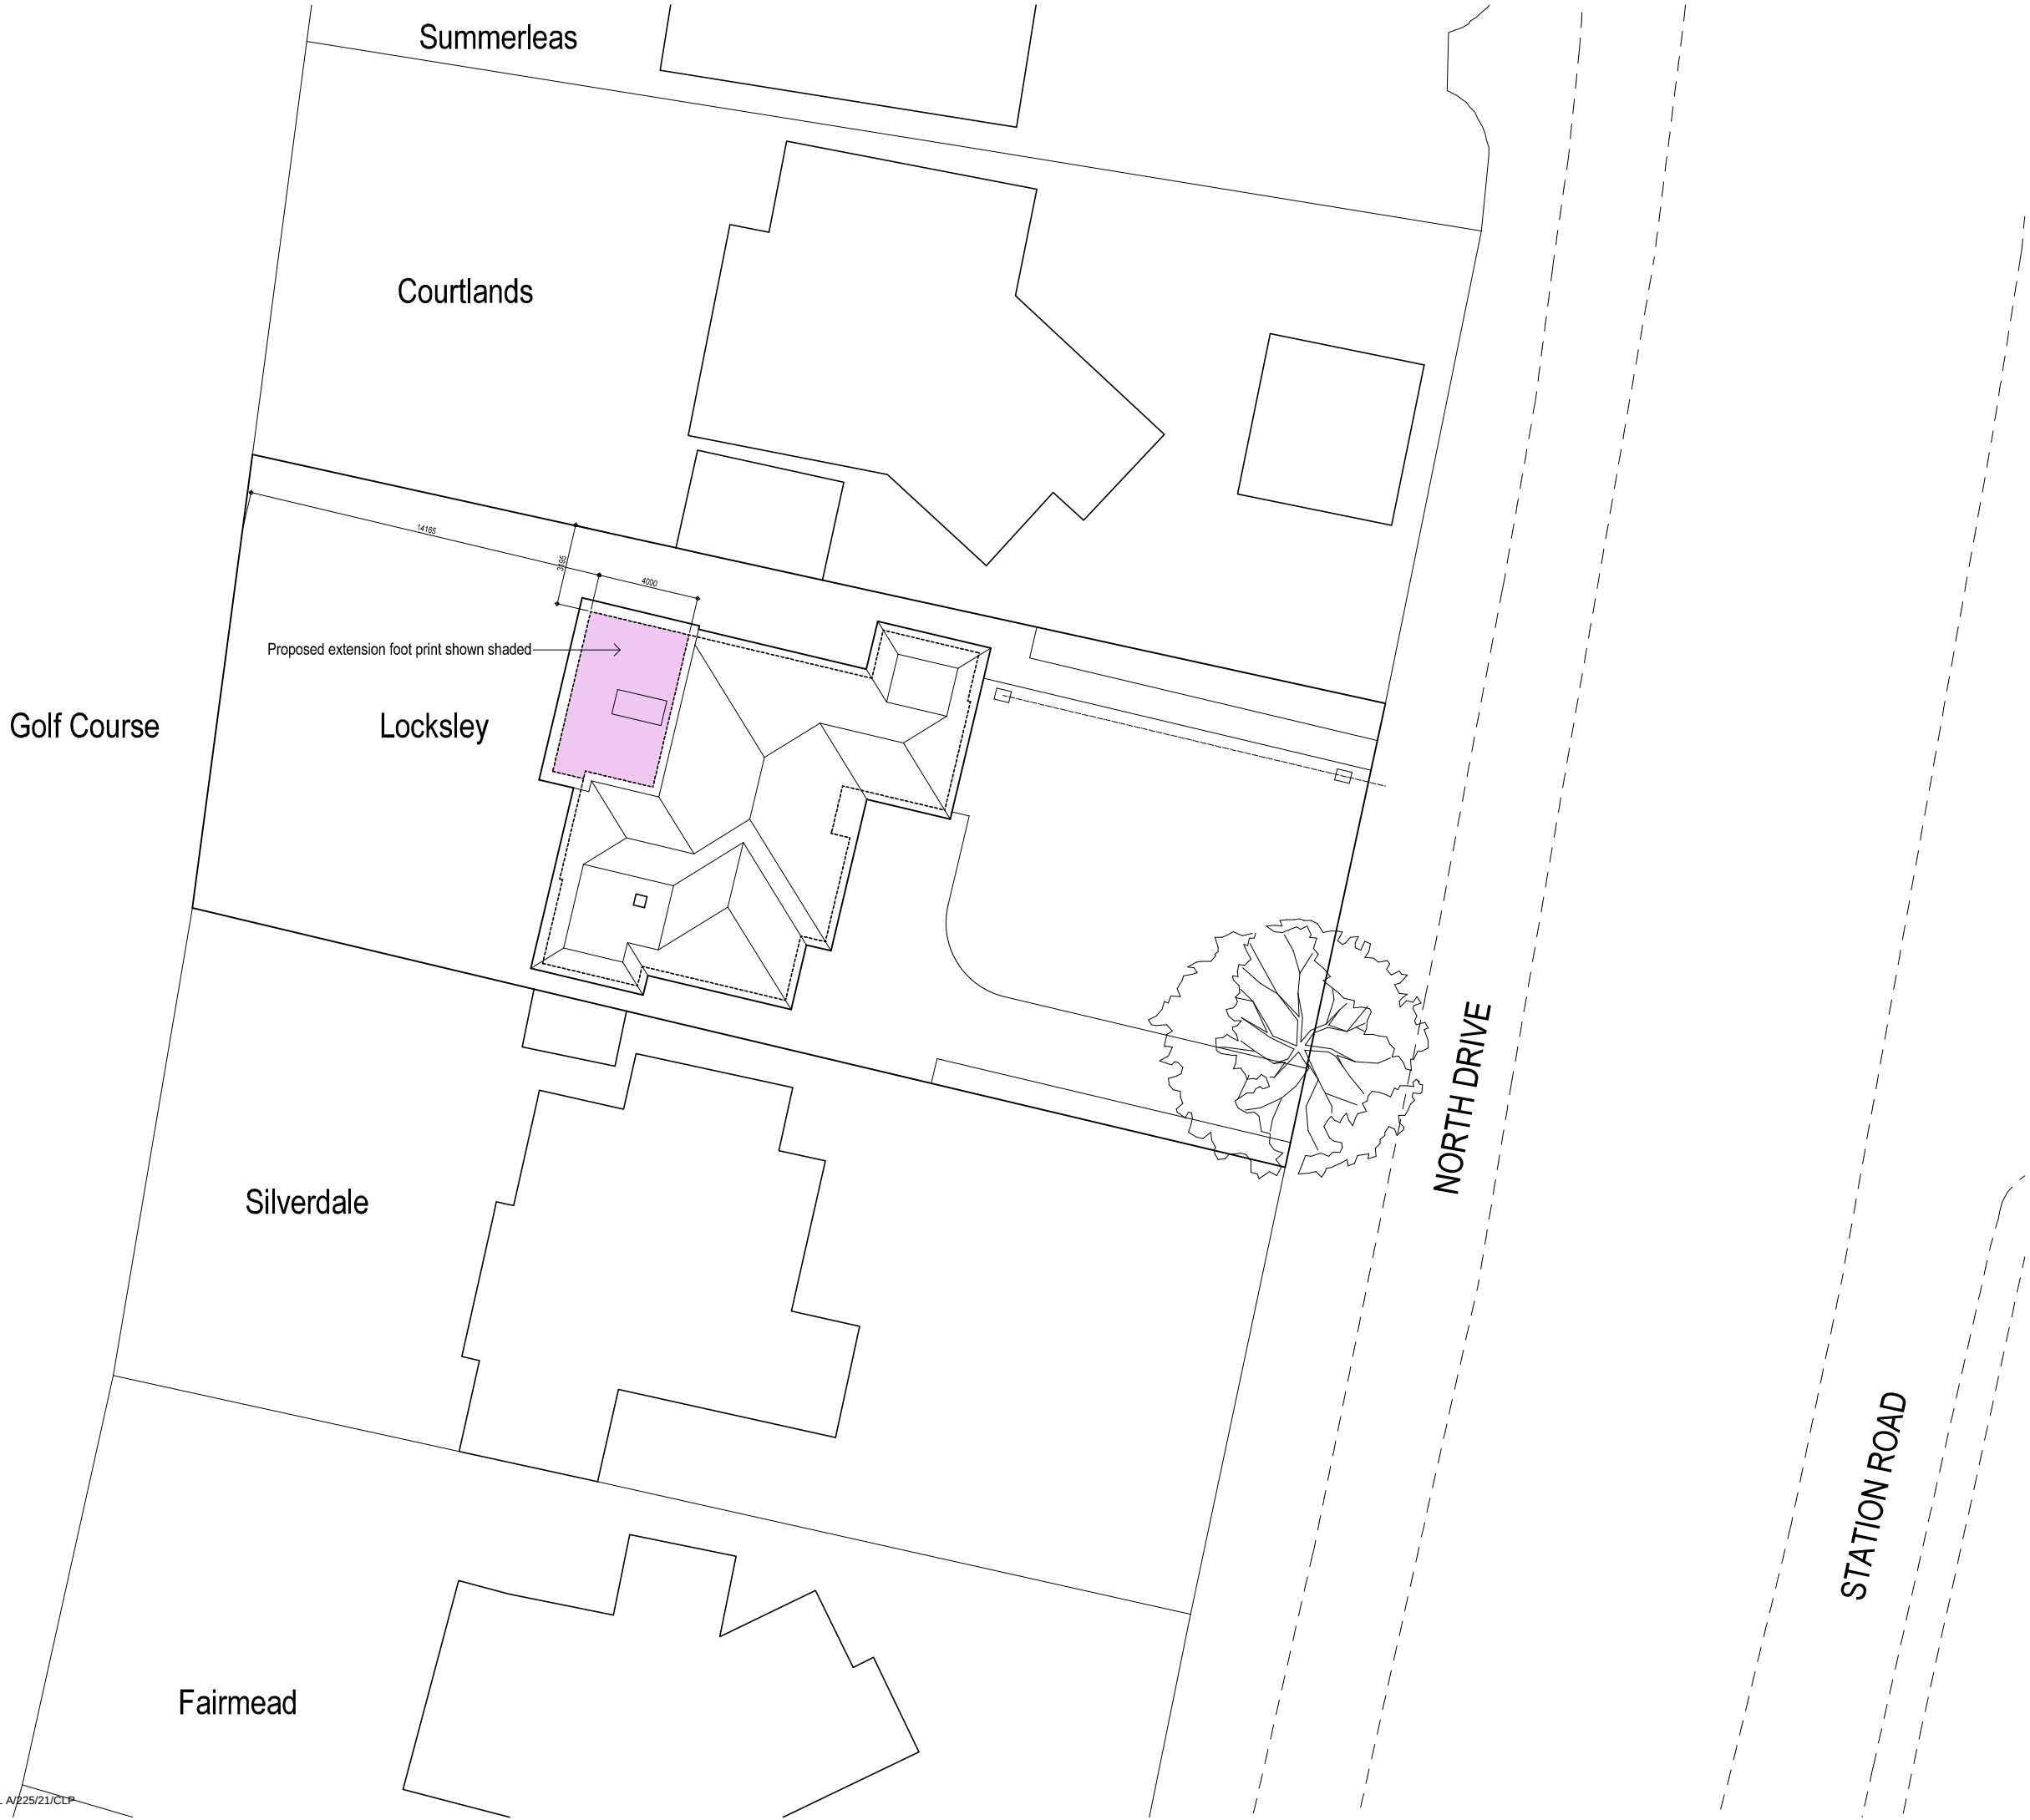

Revisions

PROJECT
**Proposed Rear Extension
Locksley
North Drive
Angmering**

DRAWING

**Block Site + Roof Plan
*as Proposed***

SCALE 1:250@A3	DATE Oct 2021	DRG No 2107/C10
-------------------	------------------	--------------------

Glenn Curran MCIAT

ARCHITECTURAL DESIGN + TECHNOLOGY
THE STUDIO 19 UPPER WEST DRIVE FERRING WEST SUSSEX BN12 5RG
T 01903 248787 M 07905 306875 E INFO@GLENNCURRAN.CO.UK