
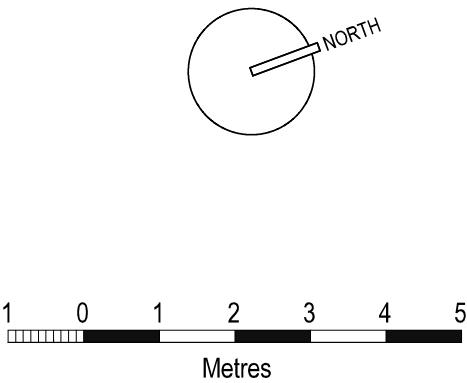


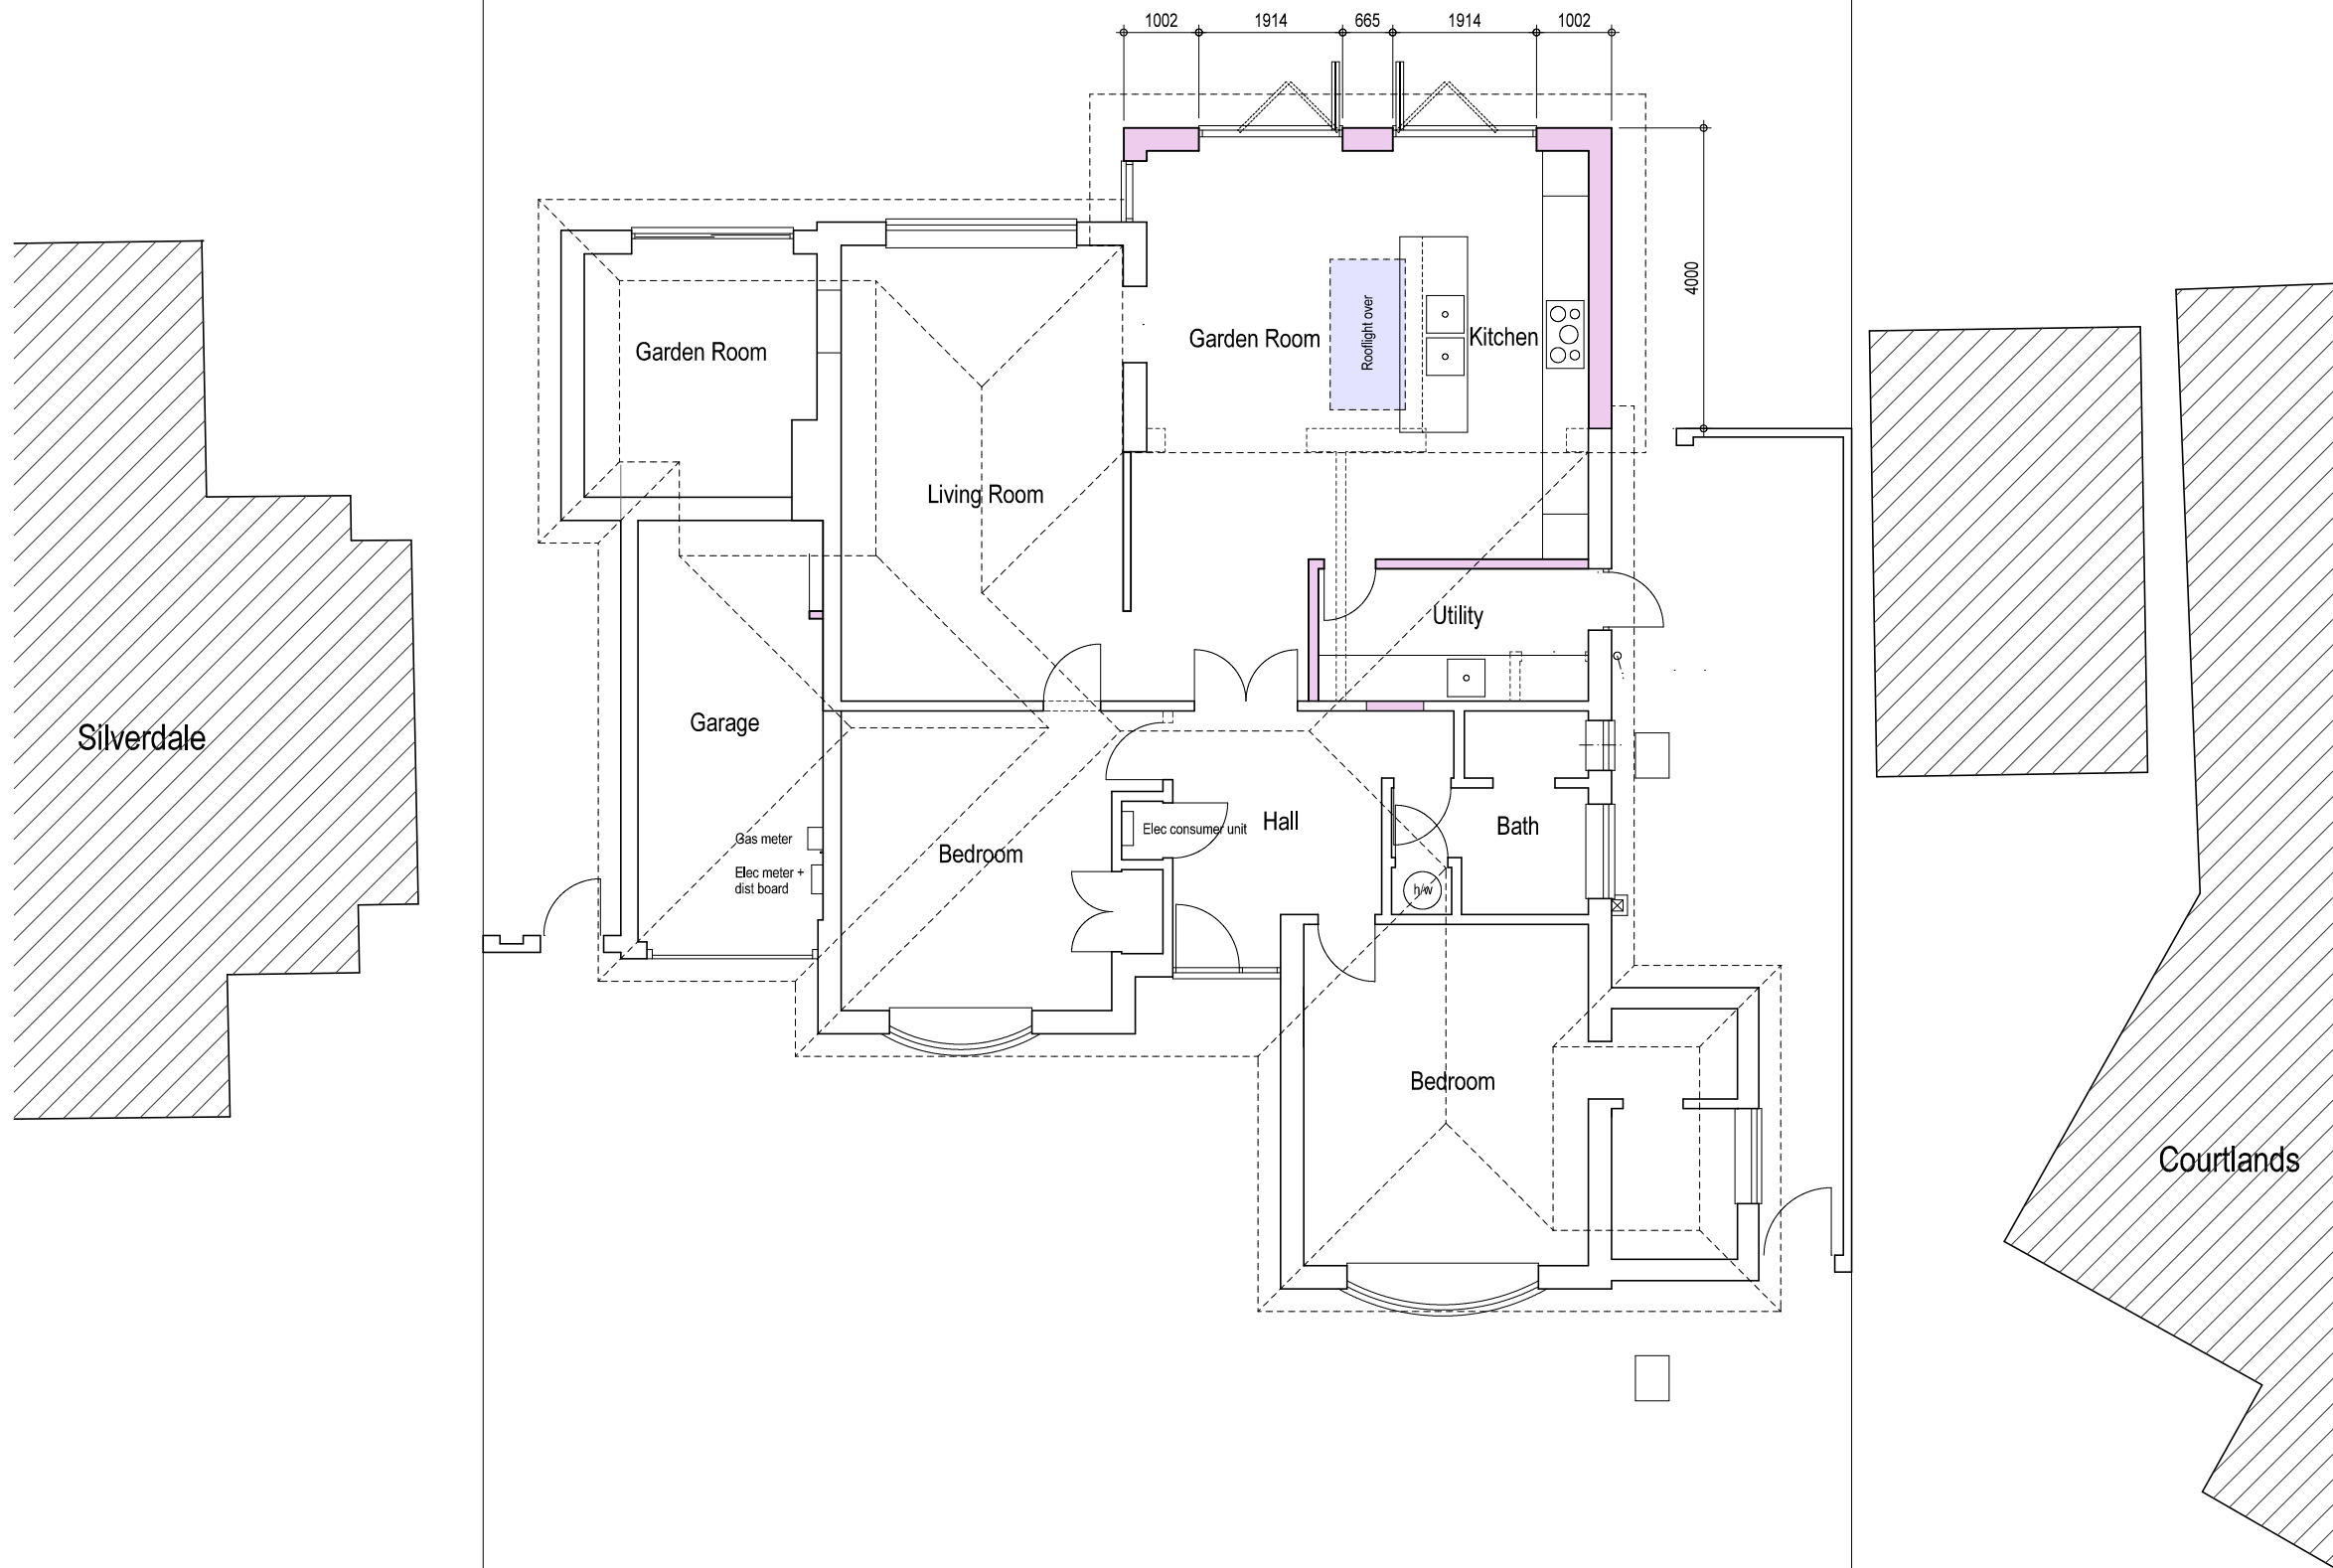

Revisions

PROJECT
Proposed Rear Extension
Locksley
North Drive
Angmering

DRAWING
Ground Floor Plan
as Proposed

SCALE 1:100@A3	DATE Oct 2021	DRG No 2107/C11
-------------------	------------------	--------------------

Glenn Curran MCIAT

ARCHITECTURAL DESIGN + TECHNOLOGY
THE STUDIO 19 UPPER WEST DRIVE FERRING WEST SUSSEX BN12 5RG
T 01903 248787 M 07905 306375 E INFO@GLENNCURRAN.CO.UK