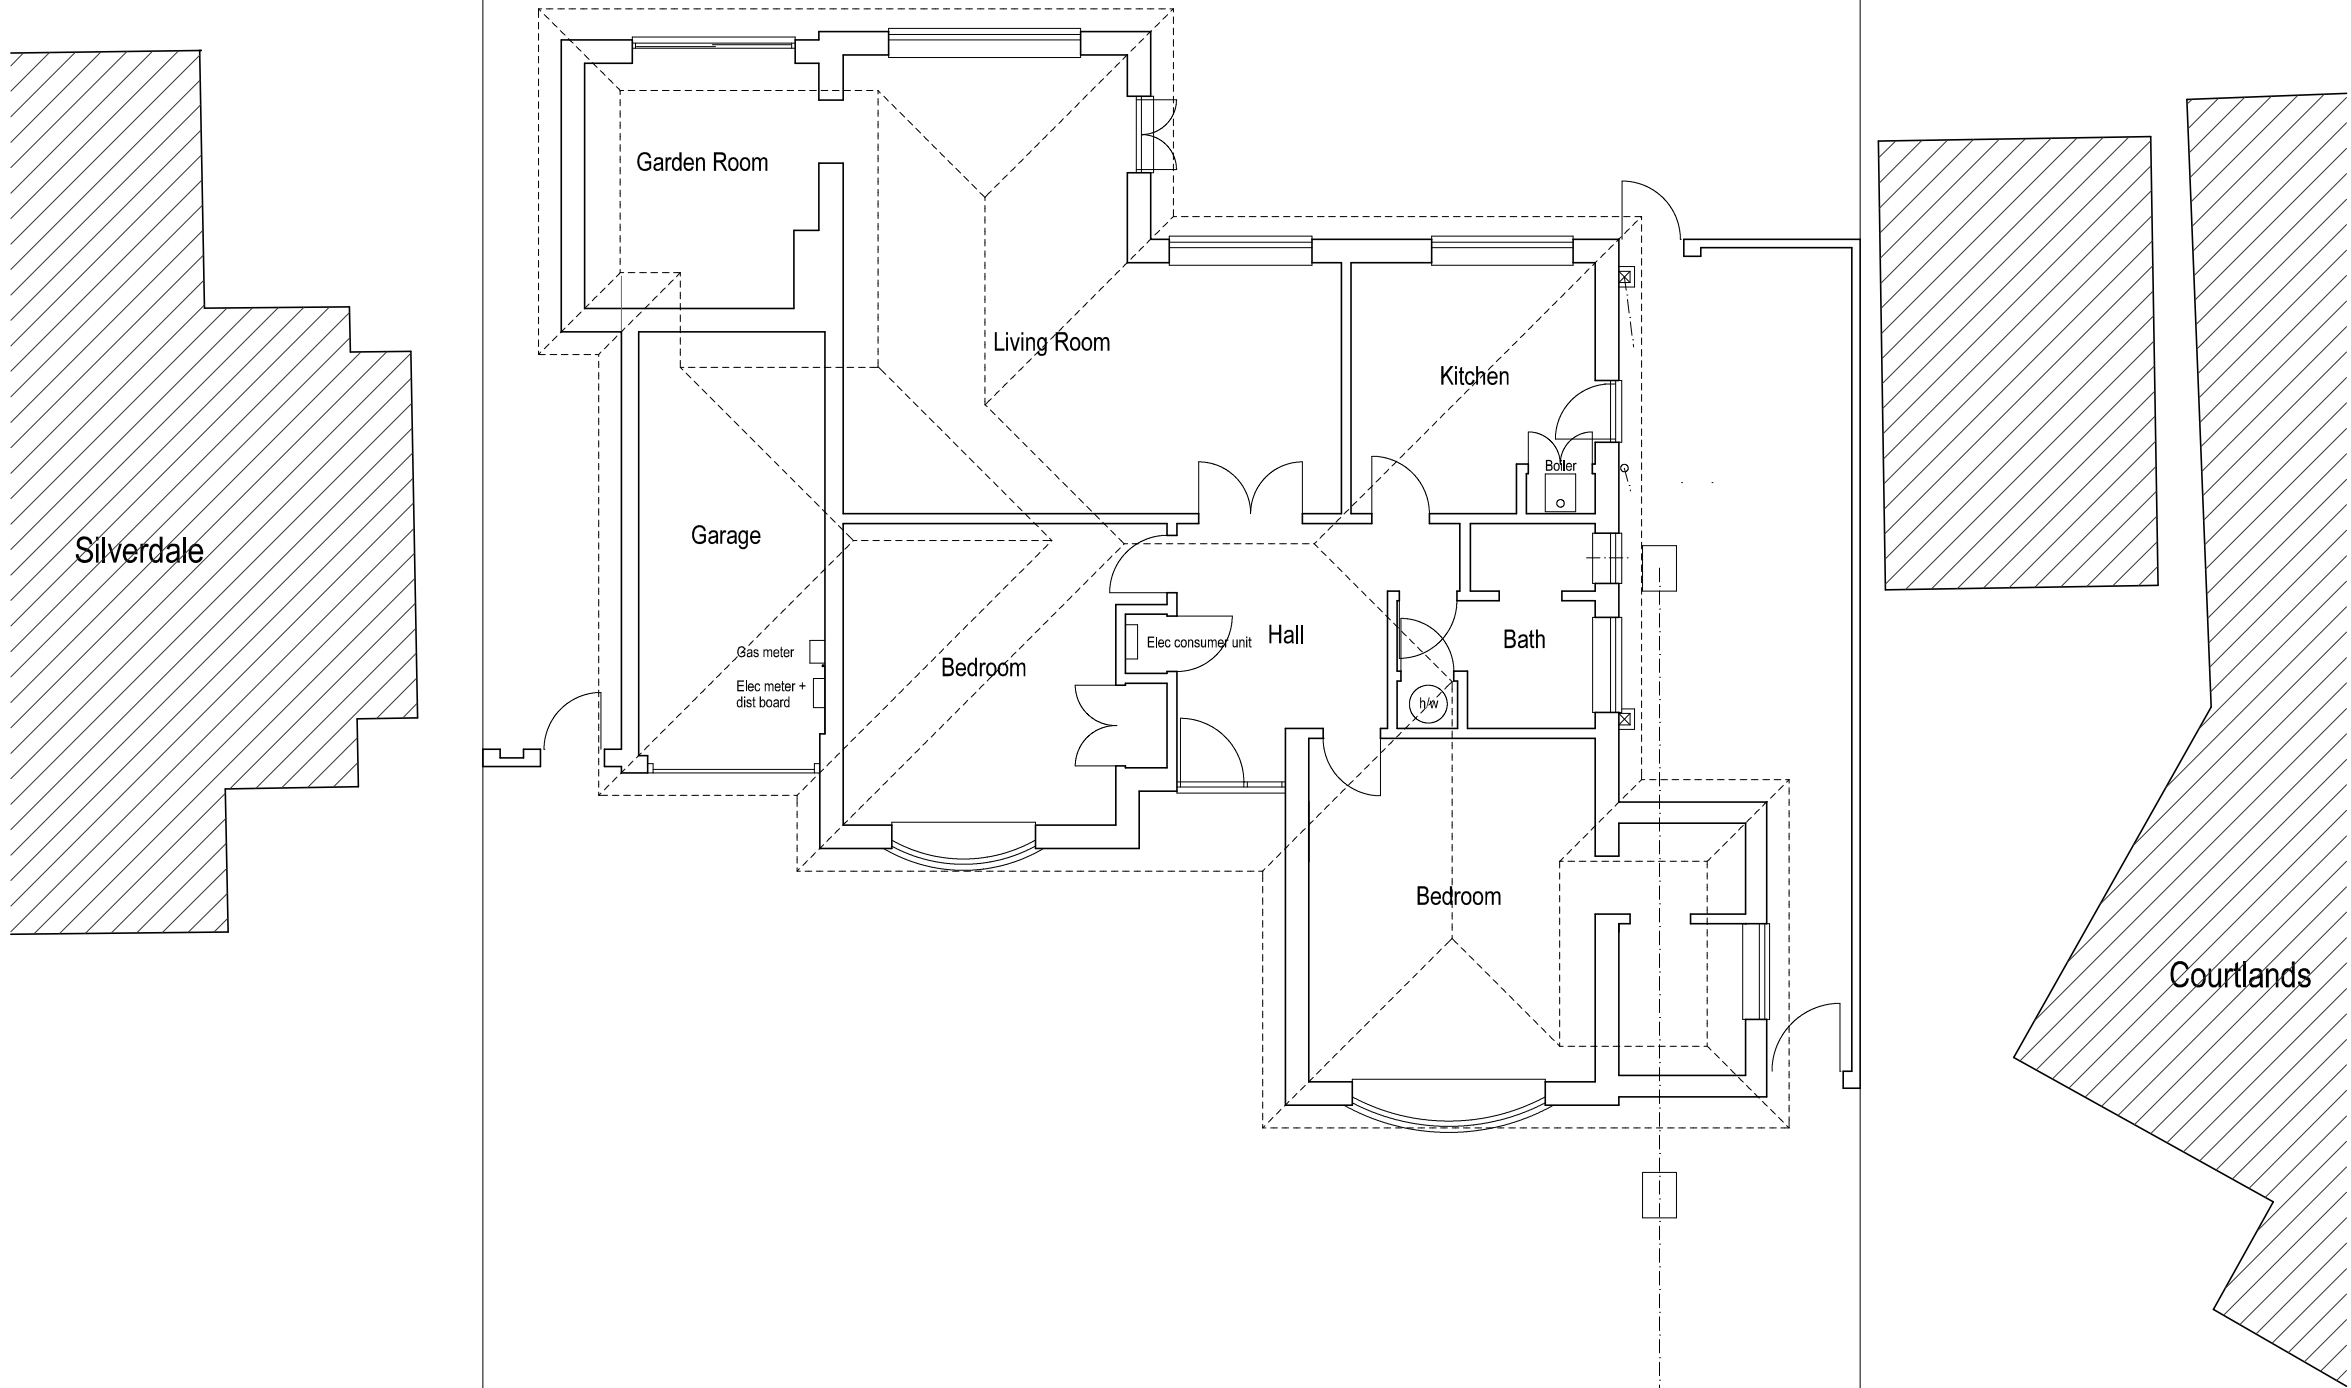


Revisions

PROJECT
Proposed Rear Extension
Locksley
North Drive
Angmering

DRAWING
Ground Floor Plan
as Existing

SCALE 1:100@A3 DATE Oct 2021 DRG No 2107/SR10

Glenn Curran MCIAT

ARCHITECTURAL DESIGN + TECHNOLOGY
THE STUDIO 19 UPPER WEST DRIVE FERRING WEST SUSSEX BN12 5RG
T 01903 248787 M 07905 306875 E INFO@GLENNCURRAN.CO.UK