


First Floor Plan
as existing

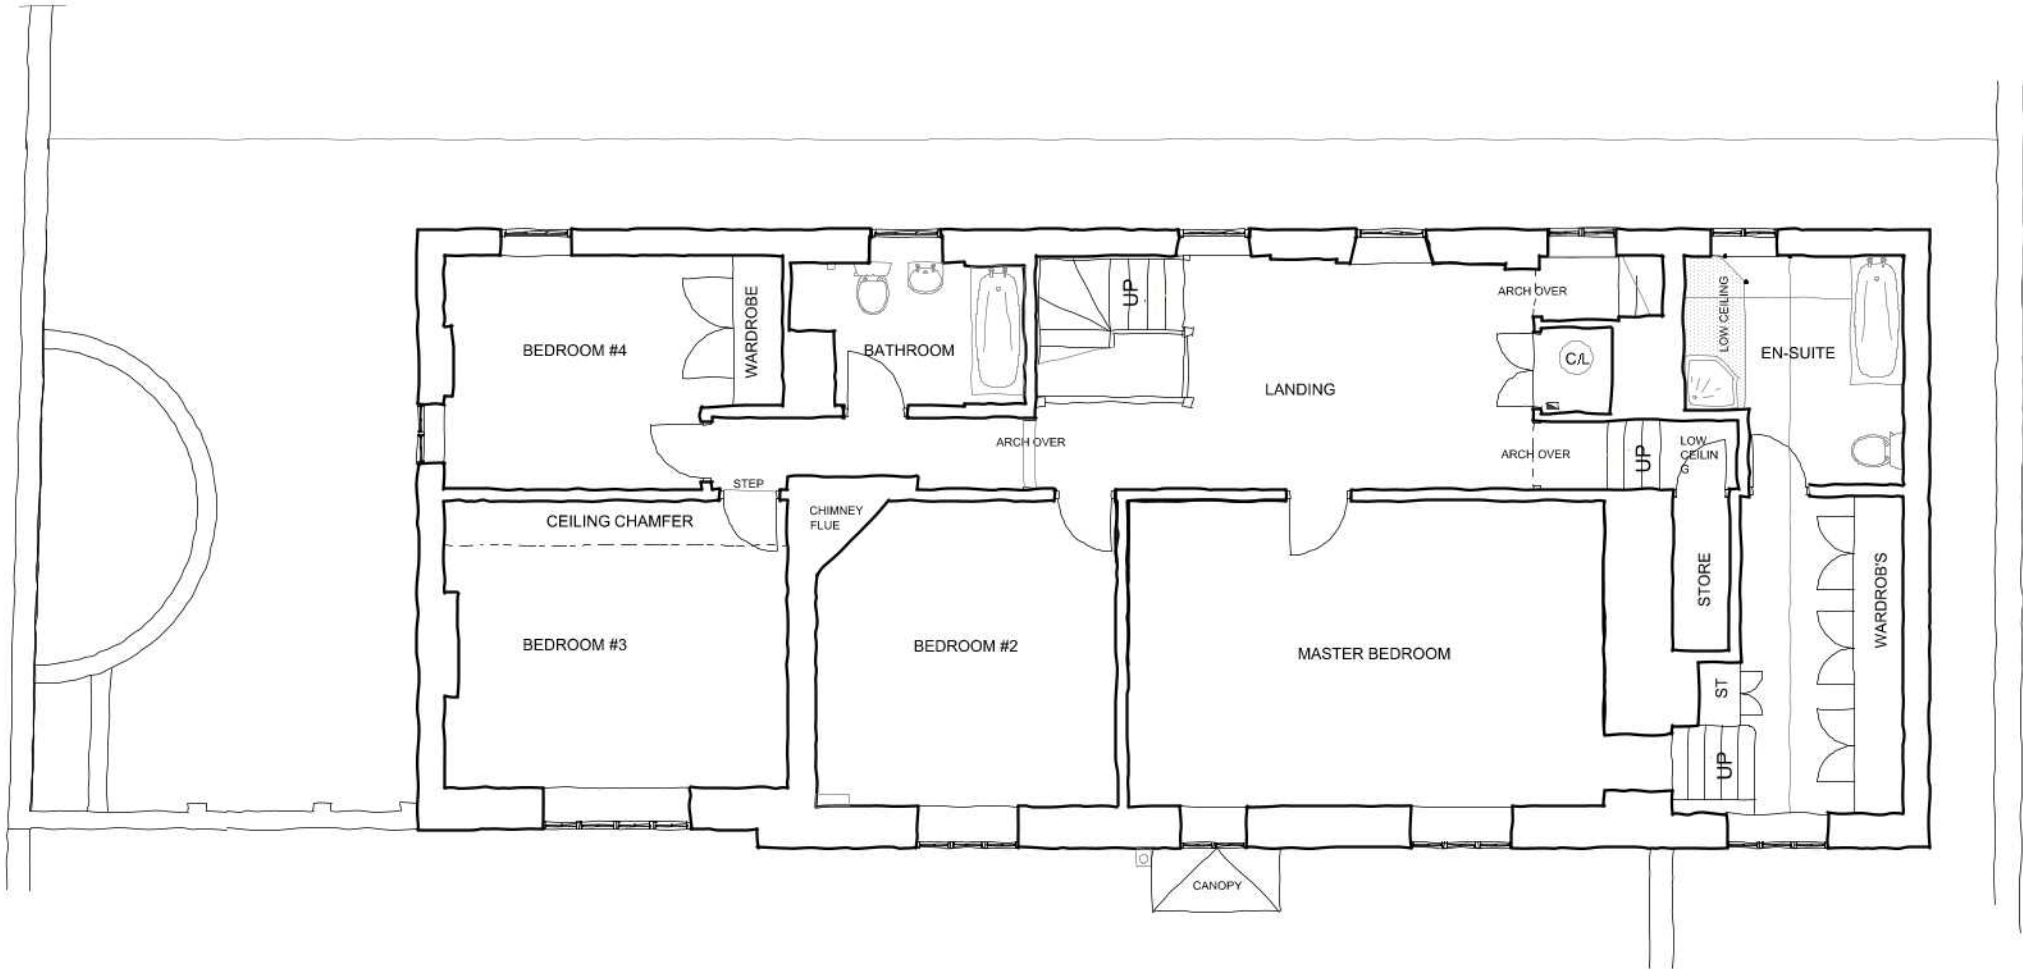

0123m

do not scale, except for planning
© T2 architects

notes

revisions

ARUN DISTRICT COUNCIL A/229/21/HH



project	White Lodge, Rectory Lane, Angmering, BN16 4JU		stage	Planning	
client	Mr D. Craddock		scale	1:100 @ A3	drawn by JF
drawing	Existing First Floor Plan		date	March 2017	checked by RA
			job no., drwg no., revision	1701_005	

T2 architects

3rd Floor, Cromwell House
15 Andover Road
Winchester
SO23 7BT
T 01962 856255
E info@t2architects.com
www.t2architects.com