


First Floor Plan
as proposed

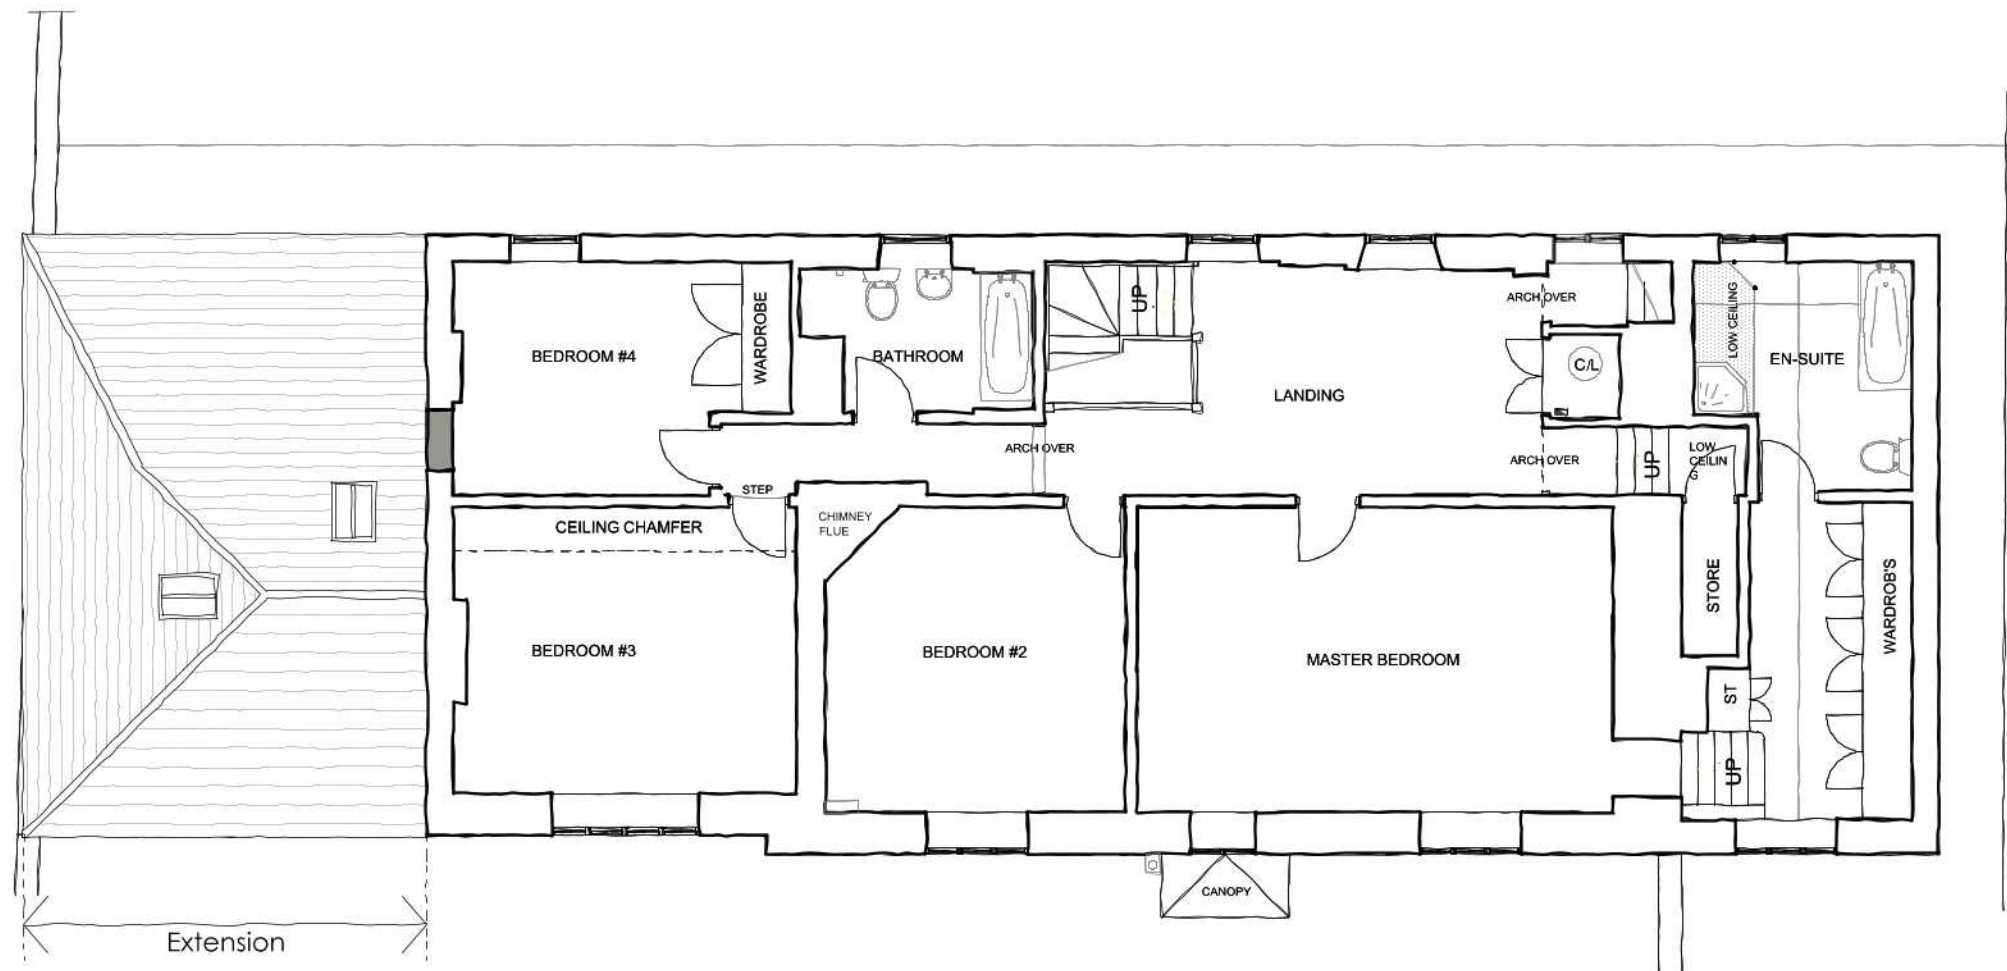

do not scale, except for planning
© T2 architects

notes

revisions



project

White Lodge,
Rectory Lane,
Angmering,
BN16 4JU

client

Mr D. Craddock

drawing

Proposed First Floor Plan

stage

Planning

scale

1:100 @ A3

date

March 2017

job no. _ drwg no. _ revision

1701 202

drawn by

JF

checked by _____

RA

ision

tion

T2 architects

3rd Floor, Cromwell House

15 Andover Road

Winchester

SO23 73T

T 01962 856255

E info@T2architects.com