


Ground Floor Plan
as proposed

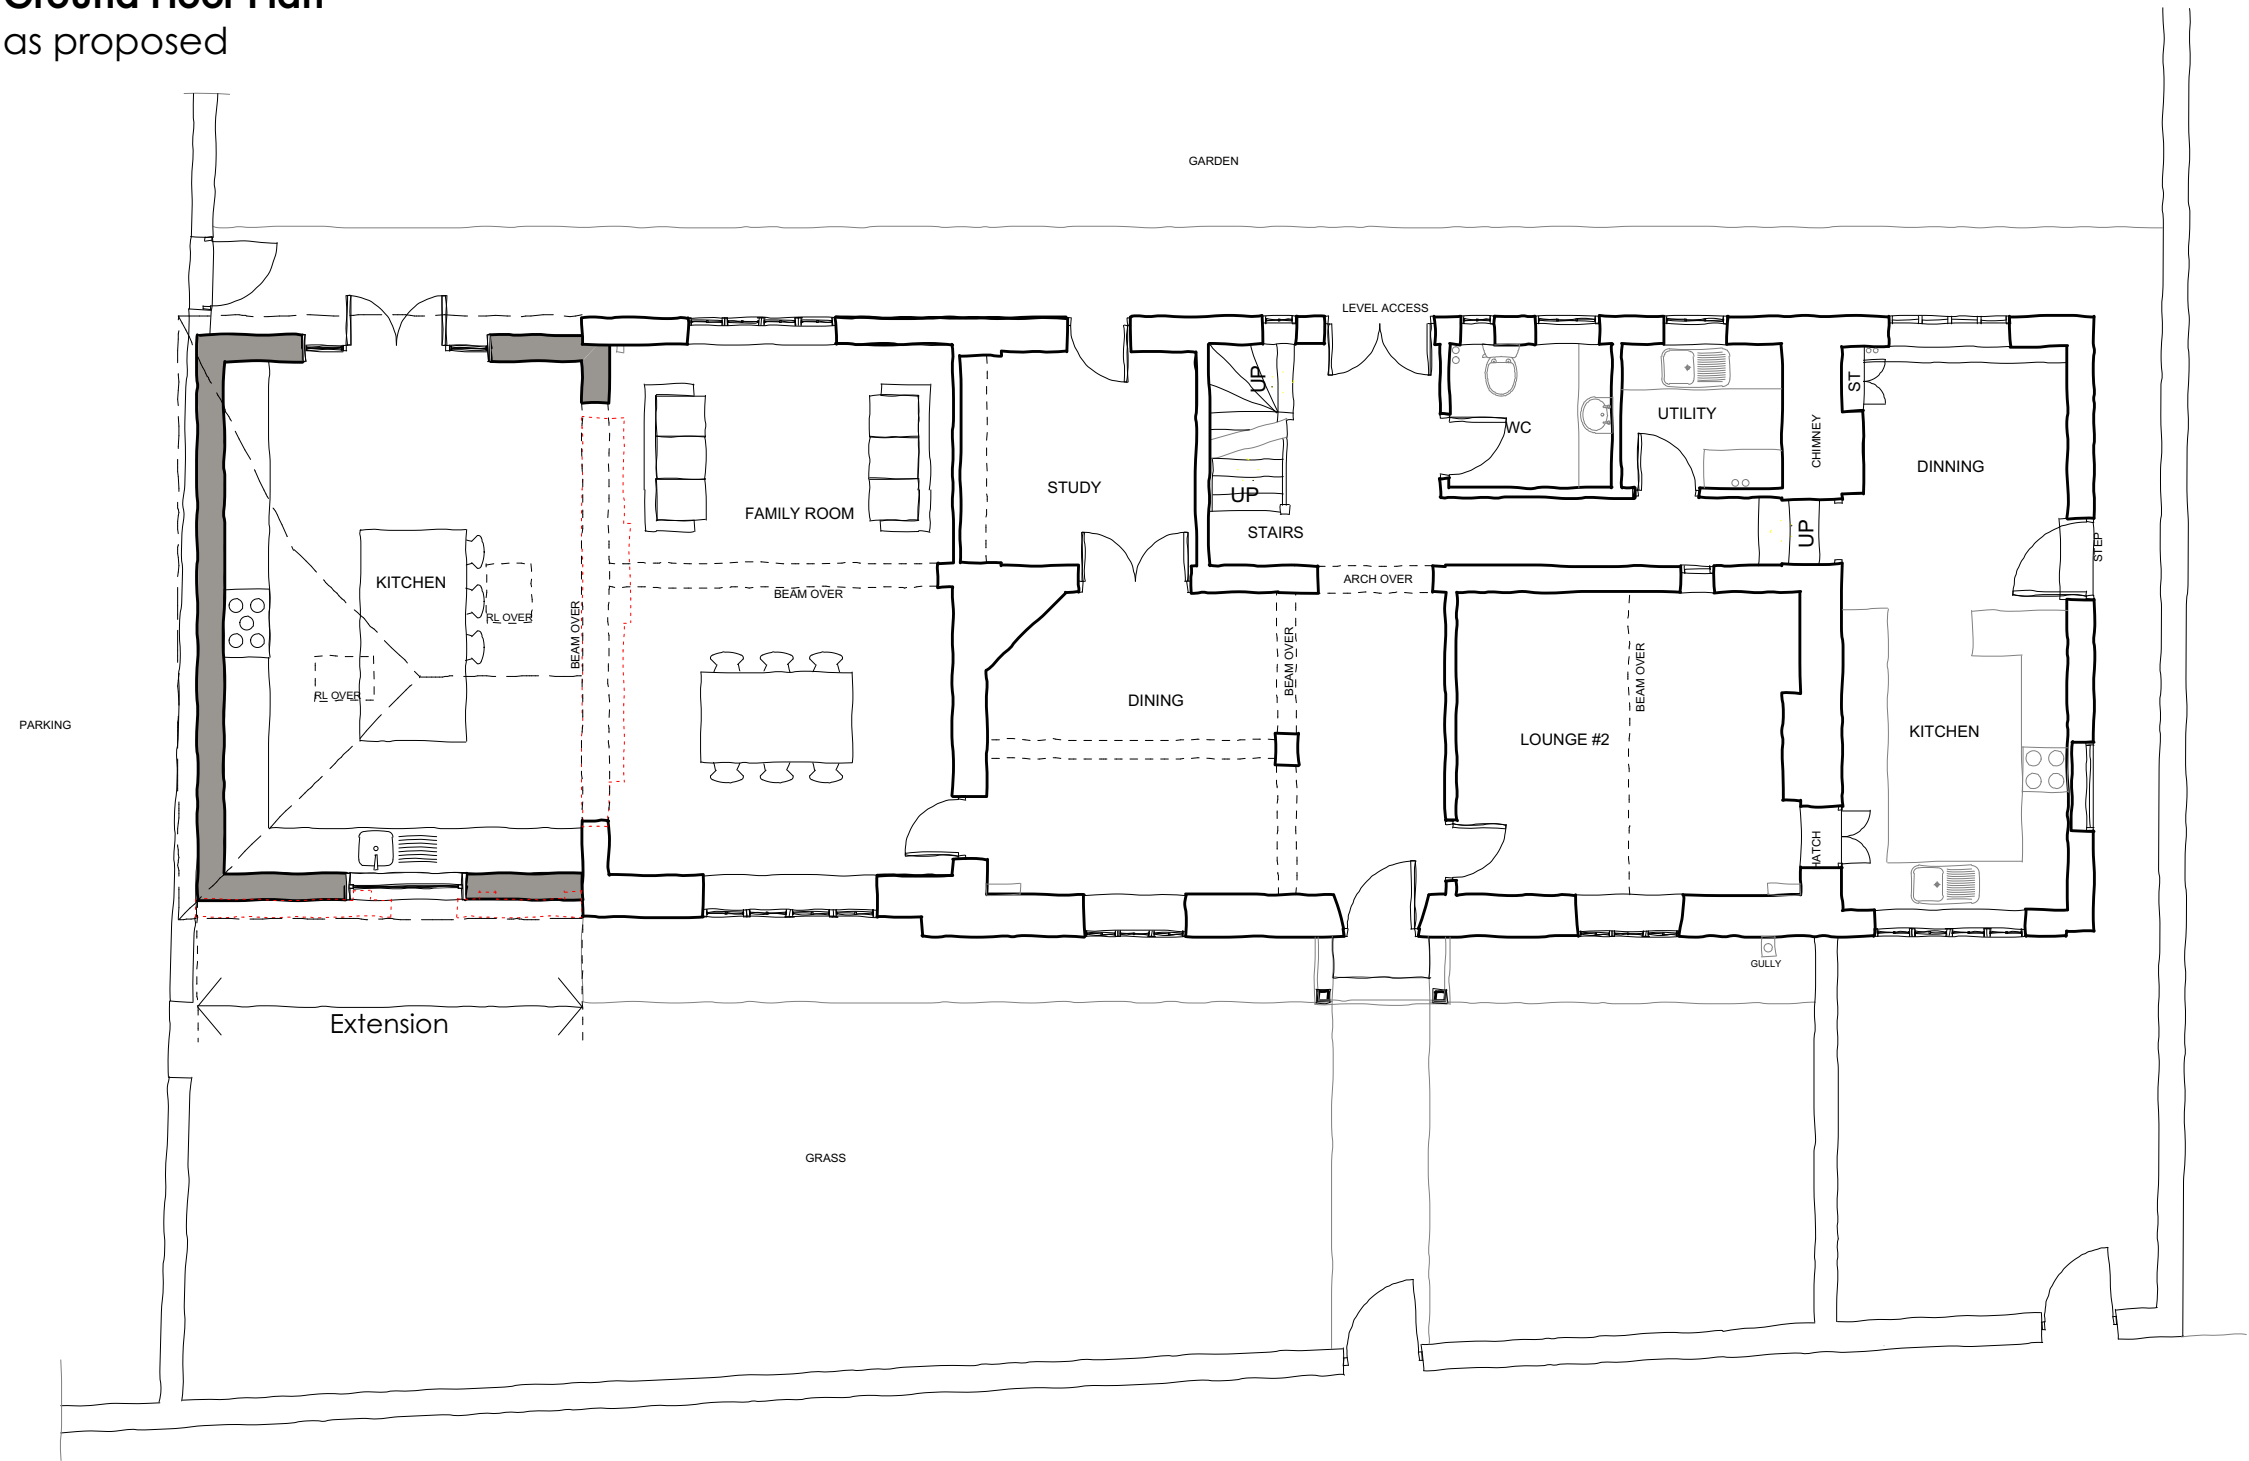

0123m

do not scale, except for planning
© T2 architects

notes

ARUN DISTRICT COUNCIL A/230/21/L

revisions



project	White Lodge, Rectory Lane, Angmering, BN16 4JU	stage	Planning	 3rd Floor, Cromwell House 15 Andover Road Winchester SO23 7BT T 01962 856255 E info@t2architects.com www.t2architects.com		
scale	1:100 @ A3	drawn by	JF			
client	Mr D. Craddock	date	March 2017		checked by	RA
drawing	Proposed Ground Floor Plan	job no.	701_201_B		no.	revision