


First Floor Plan
as existing

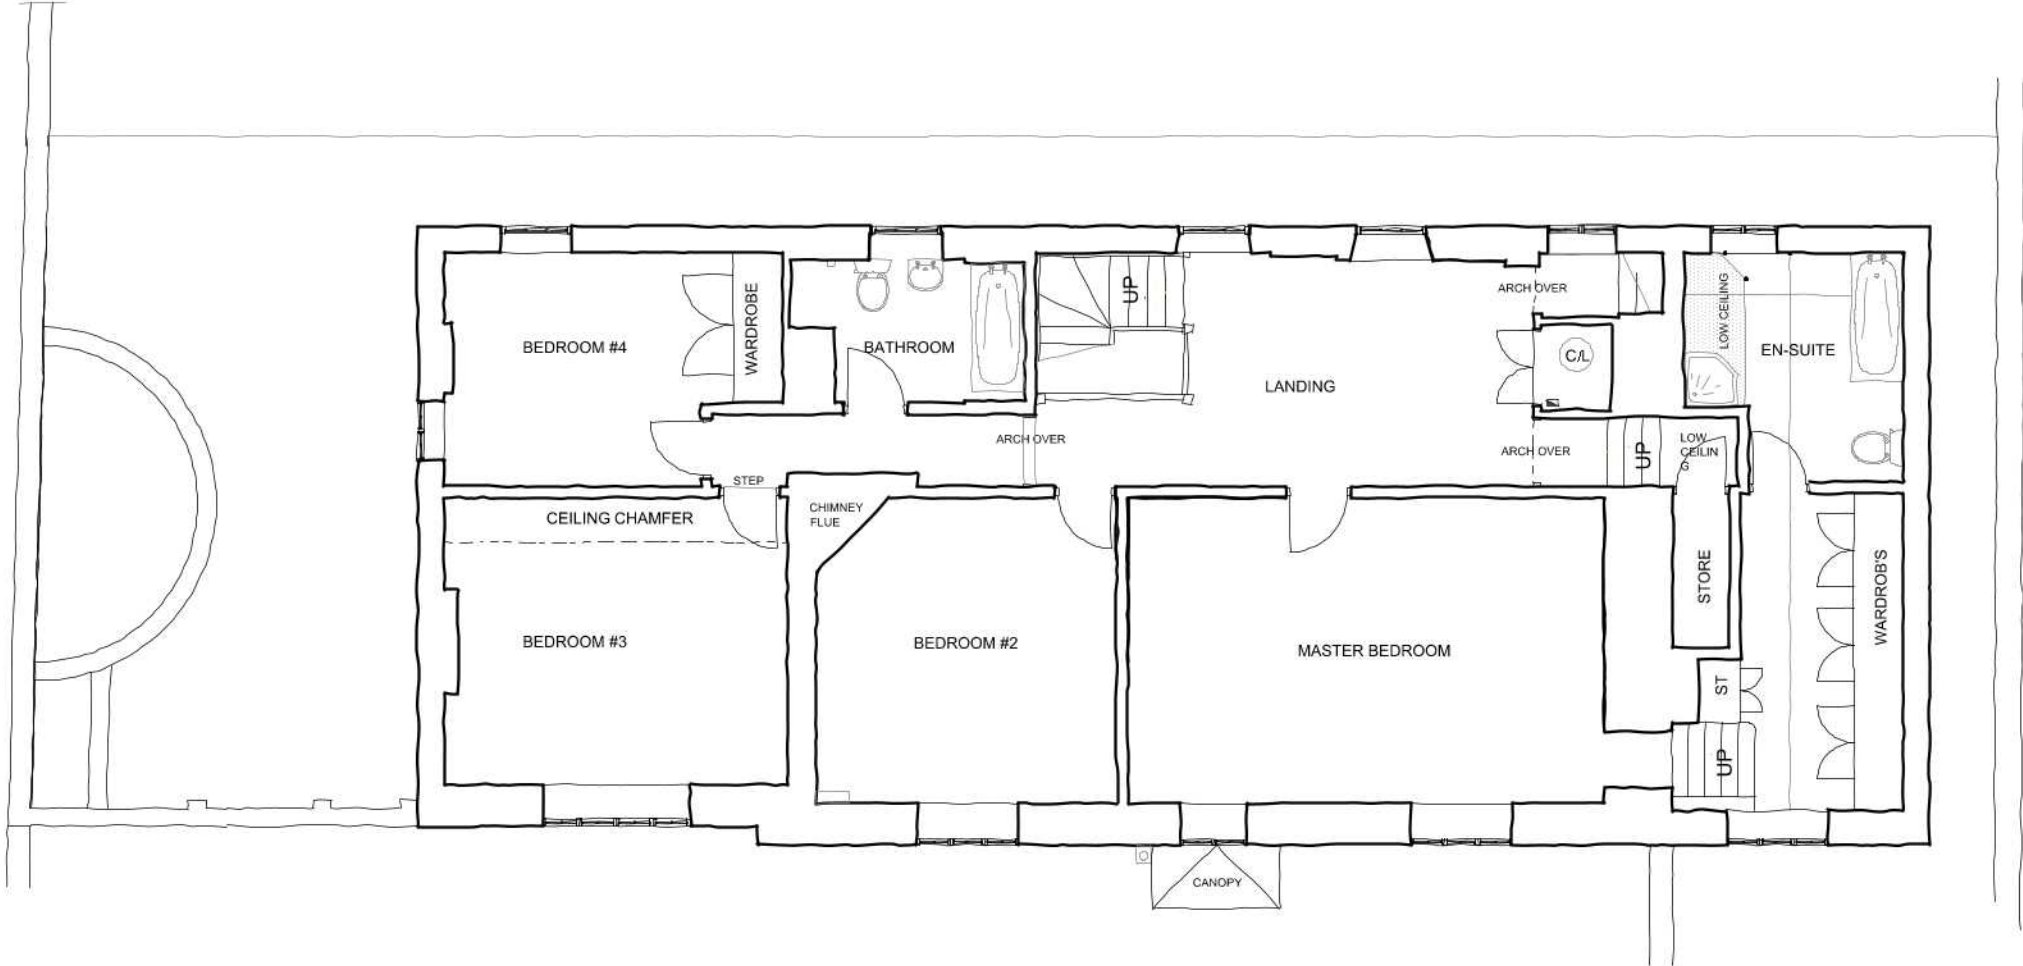

0 1 2 3m

do not scale, except for planning
© T2 architects

notes

revisions



project White Lodge, Rectory Lane, Angmering, BN16 4JU	stage Planning	T2 architects 3rd Floor, Cromwell House 15 Andover Road Winchester SO23 7BT T 01962 856255 E info@t2architects.com www.t2architects.com	
client Mr D. Craddock	scale 1:100 @ A3		drawn by JF
drawing Existing First Floor Plan	date March 2017		checked by RA
	job no., drwg no., revision 1701_005		