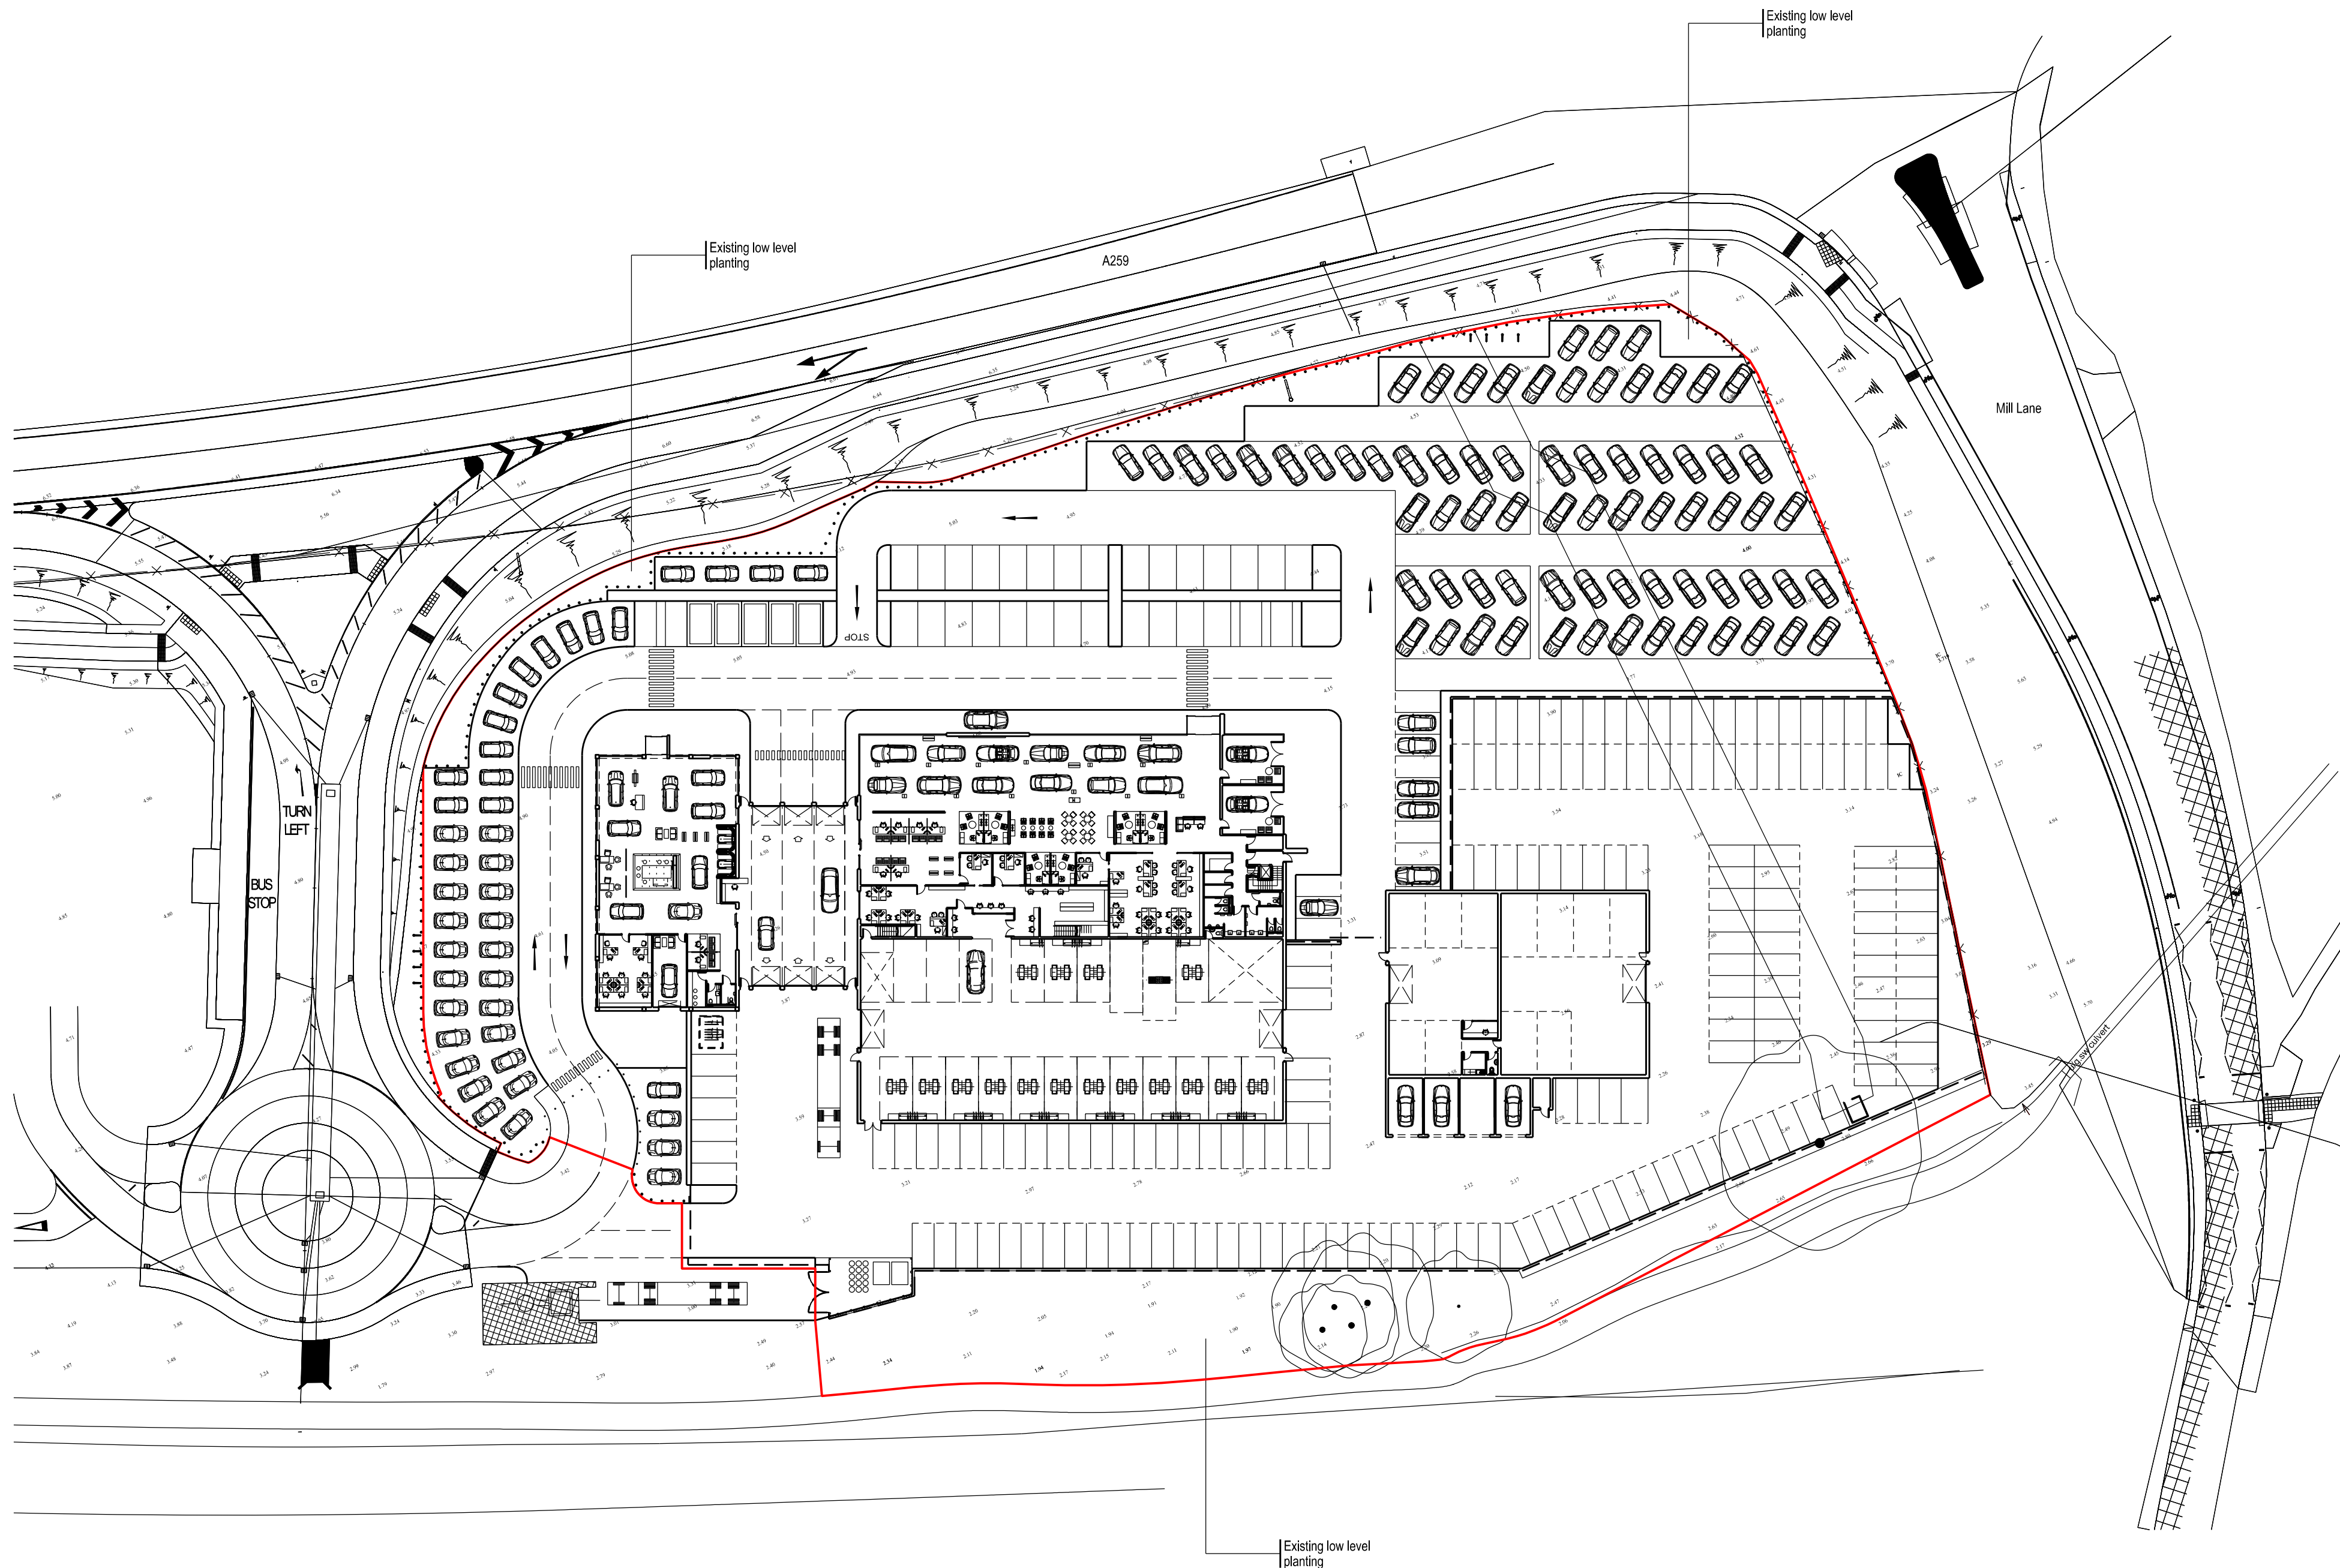


No					Prep	Date
Amendments						
Do not scale this drawing All given dimensions are in millimetres Architect to be notified of discrepancies in figured dimensions Contractors must check all dimensions from site This drawing is copyright and is for use on this site only					© Taylor Design 2017	
Project Chandler's BMW/MINI Worthing						
Title Proposed GA Site Plan						
Job No. 6035		Drawing No. 115				
Amendment:		Scale @A1: 1:500				
Status		PLANNING				
Auth LH		Date July 21				
TAYLORDESIGN architects ltd 30 Manchester Road, Wimalow, Cheshire SK3 1BG 1. 01625 528151 + office@taylor-design.co.uk w www.taylor-design.co.uk						