



BUILDVIEW

BUILDVIEW STUDIO
www.buildview.co.uk
studio@buildview.co.uk
01903 240330

-All dimensions must be checked on site and not scaled from this drawing, apart from the local authority.
-Any works commencing on site prior to obtaining full planning and building regulations approval including full condition discharge, is entirely at the client's /contractor's risk.
-The contractor is responsible for taking and checking all levels and dimensions prior to ordering materials and starting work on site.
-All building work is to be carried out in accordance with building regulations and to the satisfaction of the local authority and as such additional unforeseen building works may be required on site.
-These drawings do not constitute full working drawings.
-All drawings are copyright of BuildView and may not be copied or reproduced by any third party without prior written consent.
-Party walls actions are the responsibility of the client.

Address:

Links Cottage Ham Manor
Way Angmering BN16 4JQ,
UK

Client:

Mrs Katie Virgo

Title:



Extension Design

November 19, 2021

Rev 2: Updated Titles




A 01

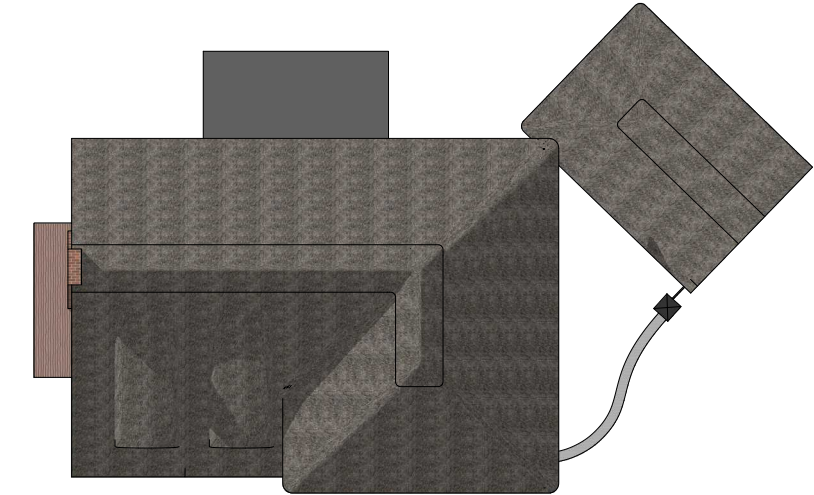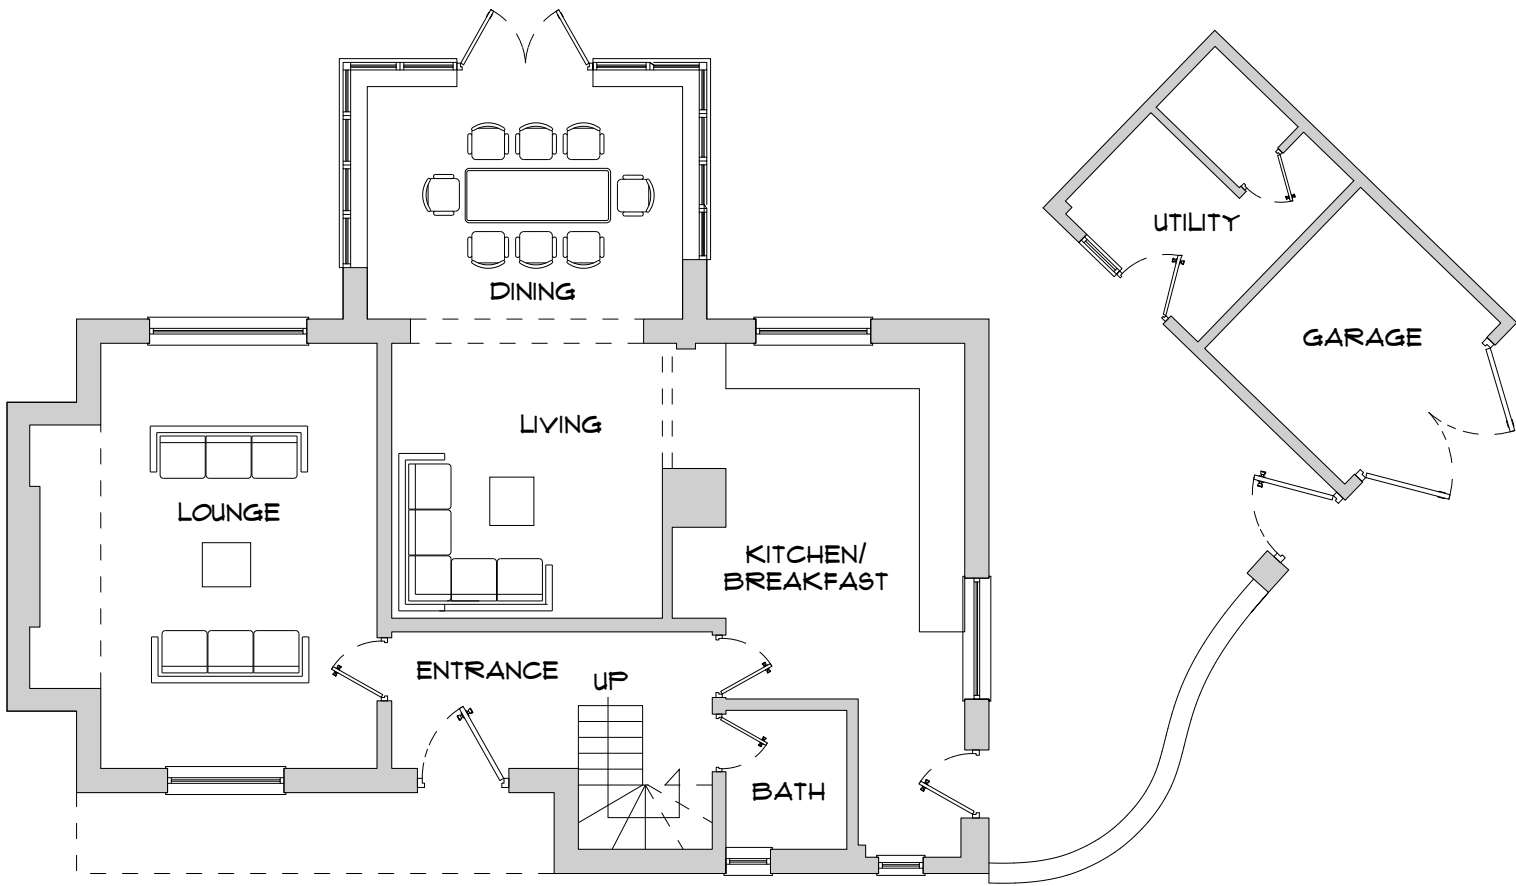

A :: Existing Roof Plan
01 scale: 1:200

0 2 4 6 m
1:200

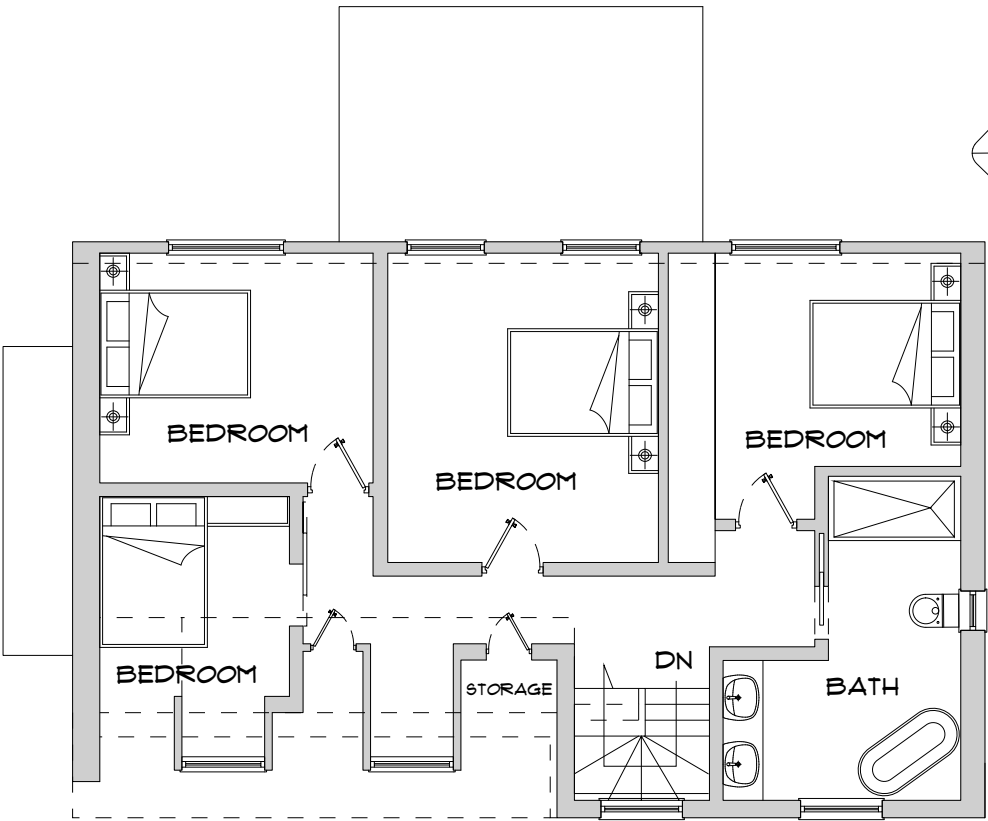

A :: Existing First Floor Plan
01 scale: 1:100



0 1 2 3 m
1:100



BUILDVIEW

BUILDVIEW STUDIO
www.buildview.co.uk
studio@buildview.co.uk
01903 240330

-All dimensions must be checked on site and not scaled from this drawing, apart from the local authority.
-Any works commencing on site prior to obtaining full planning and building regulations approval including full condition discharge, is entirely at the client's /contractor's risk.
-The contractor is responsible for taking and checking all levels and dimensions prior to ordering materials and starting work on site.
-All building work is to be carried out in accordance with building regulations and to the satisfaction of the local authority and as such additional unforeseen building works may be required on site.
-These drawings do not constitute full working drawings.
-All drawings are copyright of BuildView and may not be copied or reproduced by any third party without prior written consent.
-Party walls actions are the responsibility of the client.

Address:

Links Cottage Ham Manor
Way Angmering BN16 4JQ,
UK

Client:

Mrs Katie Virgo

Title:



Extension Design

November 19, 2021

Rev 2: Updated Titles




A 02

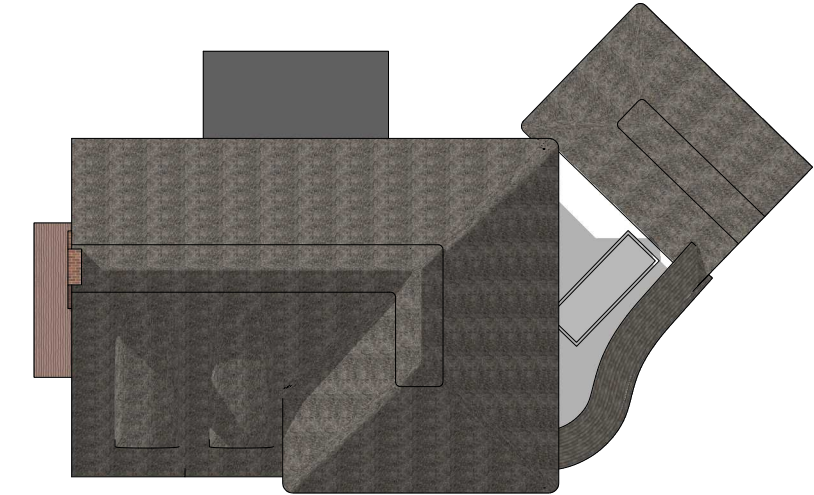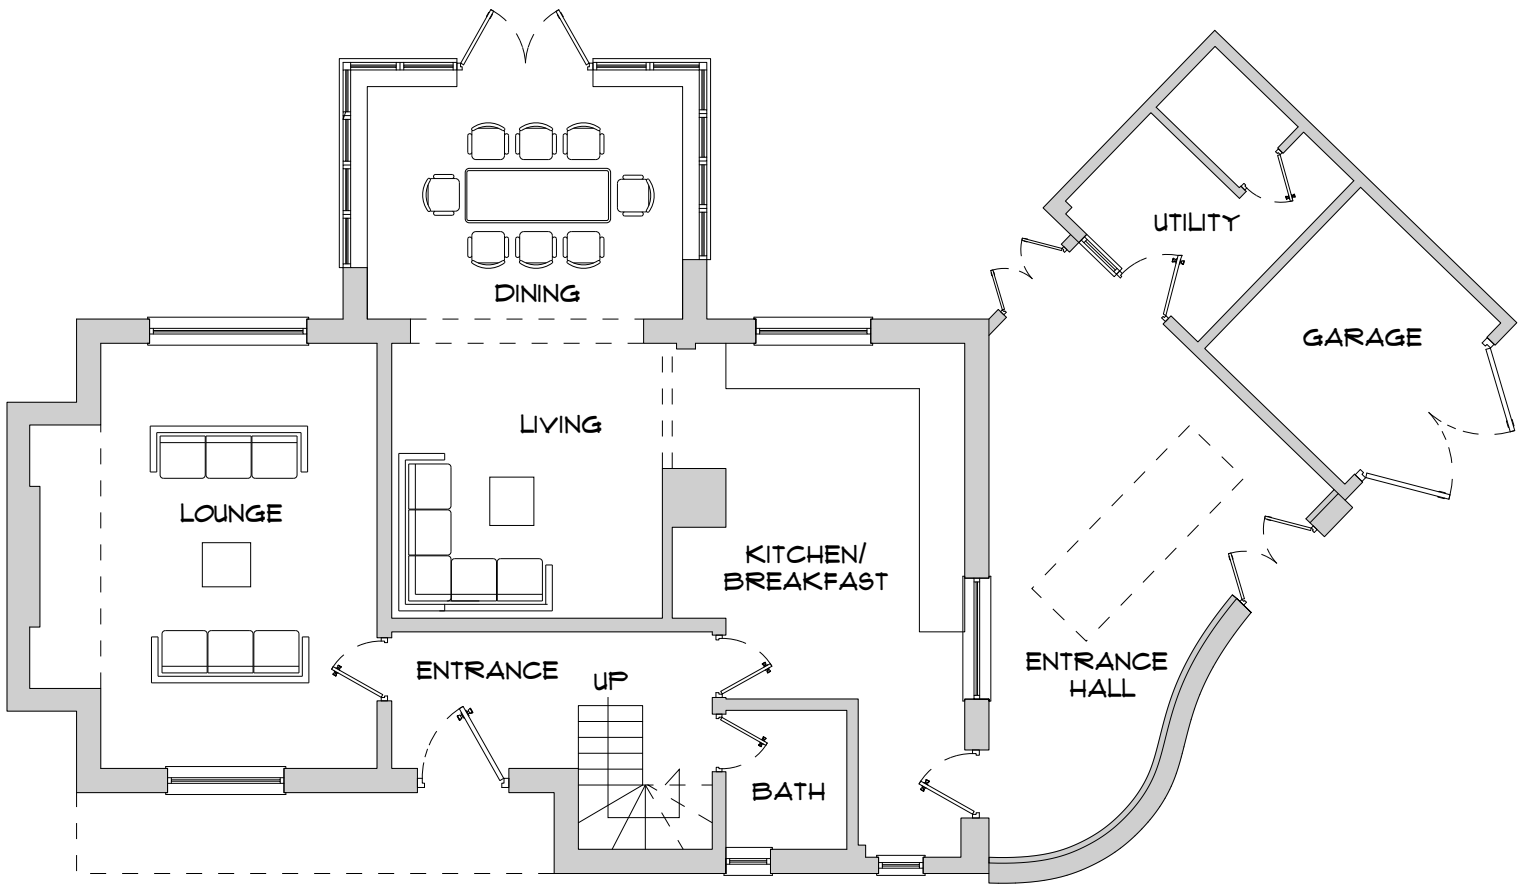

A :: Proposed Roof Plan
02 scale: 1:200

0 2 4 6 m
1:200

A :: Proposed Ground Floor Plan N ➡
02 scale: 1:100

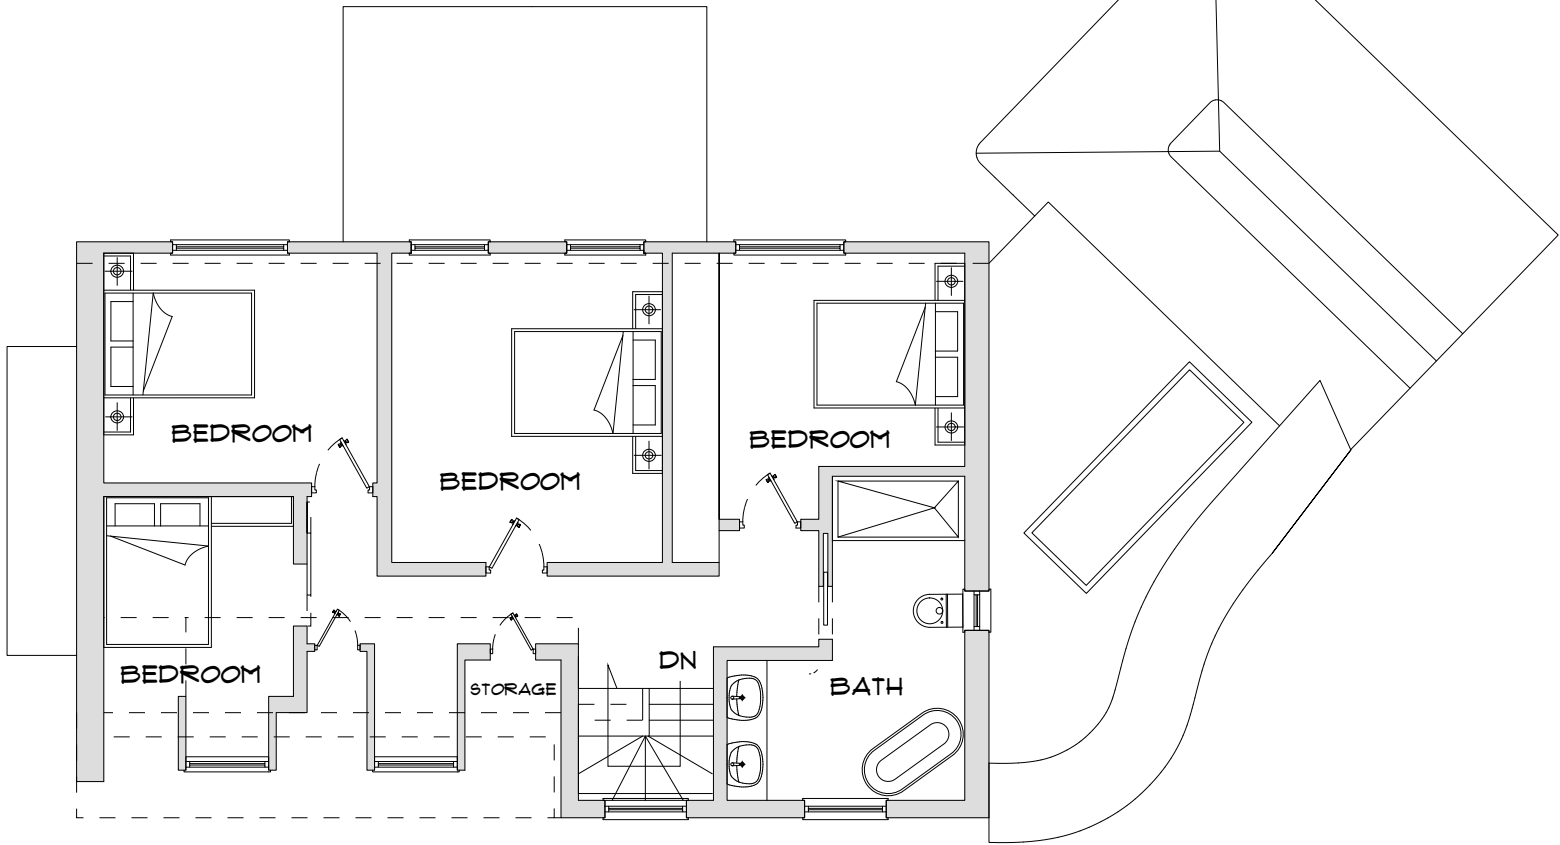

A :: Proposed First Floor Plan
02 scale: 1:100 N ➡

0 1 2 3 m
1:100



A	:: Existing East Elevation
03	scale: 1:100



A	:: Proposed East Elevation
03	scale: 1:100

0 1 2 3 m
1:100

-All dimensions must be checked on site and not scaled from this drawing, apart from the local authority.
-Any works commencing on site prior to obtaining full planning and building regulations approval including full condition discharge, is entirely at the client's /contractor's risk.
-The contractor is responsible for taking and checking all levels and dimensions prior to ordering materials and starting work on site.
-All building work is to be carried out in accordance with building regulations and to the satisfaction of the local authority and as such additional unforeseen building works may be required on site.
-These drawings do not constitute full working drawings.
-All drawings are copyright of BuildView and may not be copied or reproduced by any third party without prior written consent.
-Party walls actions are the responsibility of the client.

Address:
Links Cottage Ham Manor
Way Angmering BN16 4JQ,
UK

Client:
Mrs Katie Virgo

Title:
Extension Design

November 19, 2021
Rev 2: Updated Titles






A	:: Existing West Elevation
04	scale: 1:100



A	:: Proposed West Elevation
04	scale: 1:100

 

-All dimensions must be checked on site and not scaled from this drawing, apart from the local authority.
-Any works commencing on site prior to obtaining full planning and building regulations approval including full condition discharge, is entirely at the client's /contractor's risk.
-The contractor is responsible for taking and checking all levels and dimensions prior to ordering materials and starting work on site.
-All building work is to be carried out in accordance with building regulations and to the satisfaction of the local authority and as such additional unforeseen building works may be required on site.
-These drawings do not constitute full working drawings.
-All drawings are copyright of BuildView and may not be copied or reproduced by any third party without prior written consent.
-Party walls actions are the responsibility of the client.

Address:
Links Cottage Ham Manor
Way Angmering BN16 4JQ,
UK

Client:
Mrs Katie Virgo

Title:
Extension Design

November 19, 2021
Rev 2: Updated Titles





A	:: Existing North Elevation
05	scale: 1:100



A	:: Proposed North Elevation
05	scale: 1:100



A	:: Existing South Elevation
05	scale: 1:100



A	:: Proposed South Elevation
05	scale: 1:100

0 1 2 3 m
1:100



BUILDVIEW

BUILDVIEW STUDIO
www.buildview.co.uk
studio@buildview.co.uk
01903 240330

-All dimensions must be checked on site and not scaled from this drawing, apart from the local authority.
-Any works commencing on site prior to obtaining full planning and building regulations approval including full condition discharge, is entirely at the client's /contractor's risk.
-The contractor is responsible for taking and checking all levels and dimensions prior to ordering materials and starting work on site.
-All building work is to be carried out in accordance with building regulations and to the satisfaction of the local authority and as such additional unforeseen building works may be required on site.
-These drawings do not constitute full working drawings.
-All drawings are copyright of BuildView and may not be copied or reproduced by any third party without prior written consent.
-Party walls actions are the responsibility of the client.

Address:

Links Cottage Ham Manor
Way Angmering BN16 4JQ,
UK

Client:

Mrs Katie Virgo

Title:

Extension Design

November 19, 2021

Rev 2: Updated Titles



A 05

-All dimensions must be checked on site and not scaled from this drawing, apart from the local authority.
-Any works commencing on site prior to obtaining full planning and building regulations approval including full condition discharge, is entirely at the client's /contractor's risk.
-The contractor is responsible for taking and checking all levels and dimensions prior to ordering materials and starting work on site.
-All building work is to be carried out in accordance with building regulations and to the satisfaction of the local authority and as such additional unforeseen building works may be required on site.
-These drawings do not constitute full working drawings.
-All drawings are copyright of BuildView and may not be copied or reproduced by any third party without prior written consent.
-Party walls actions are the responsibility of the client.

Address:
Links Cottage Ham Manor Way Angmering BN16 4JQ, UK


Client:
Mrs Katie Virgo

Title:
Extension Design

November 19, 2021
Rev 2: Updated Titles




A 06

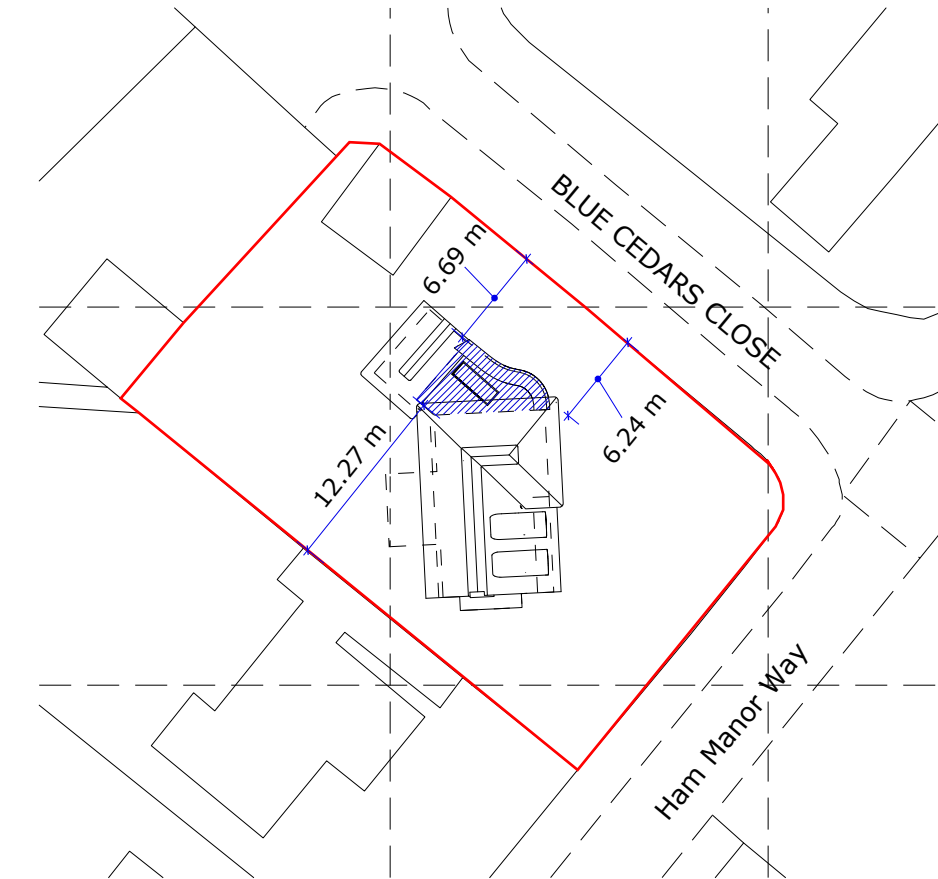

A :: Block Plan
06 scale: 1:500

0 5 10 15 25 m
1:500

N

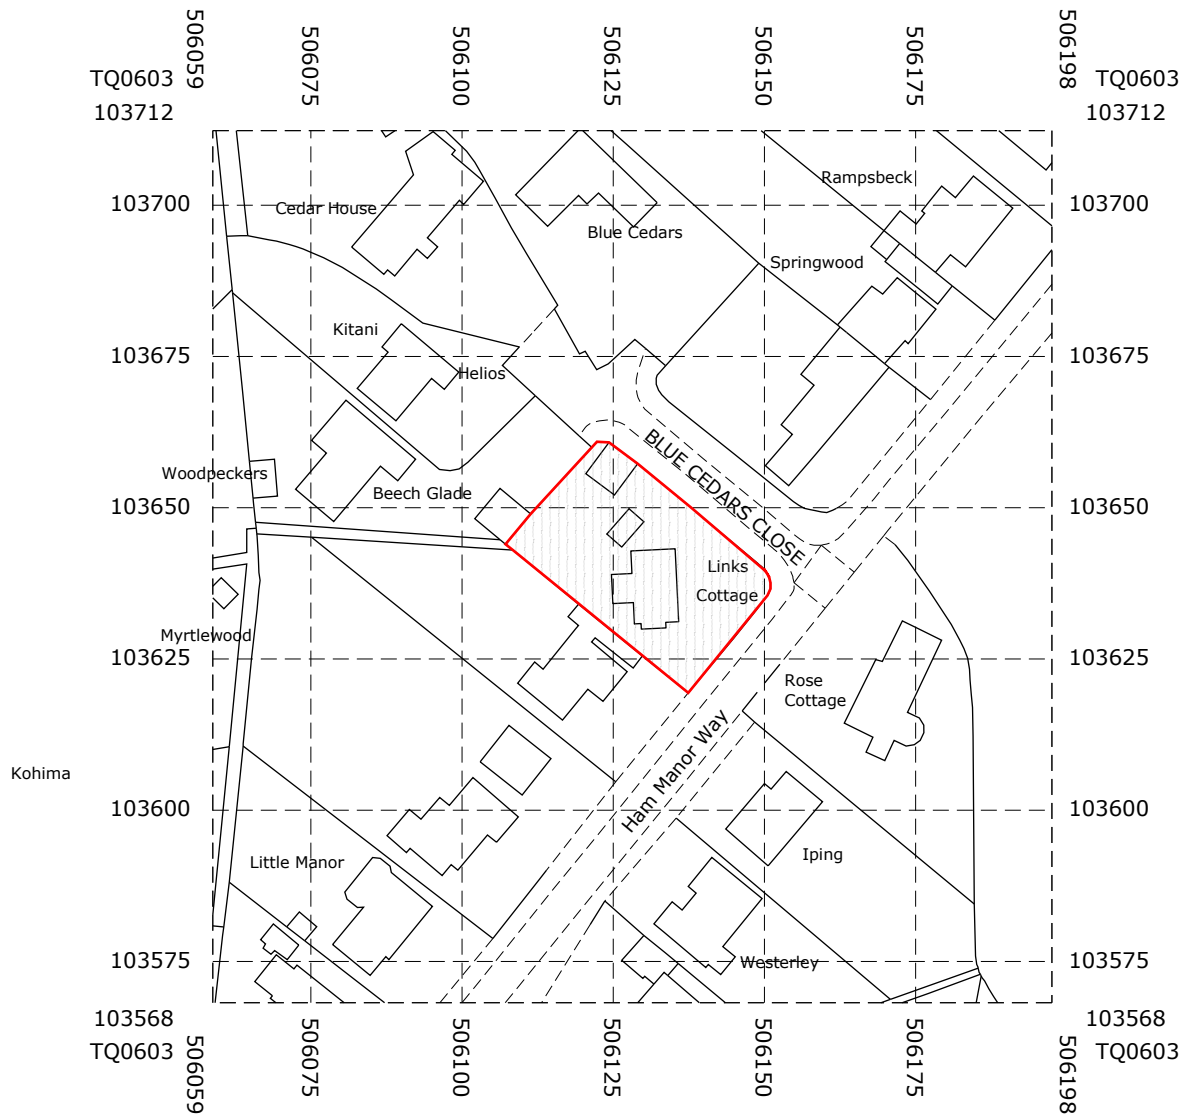

© Crown copyright 2021 Ordnance Survey 100053143

A :: Location Plan
06 scale: 1:1250

0 10 20 30 40 50 100 m
1:1250

N

0 1 2 3 m
1:100