





ROOF PLAN

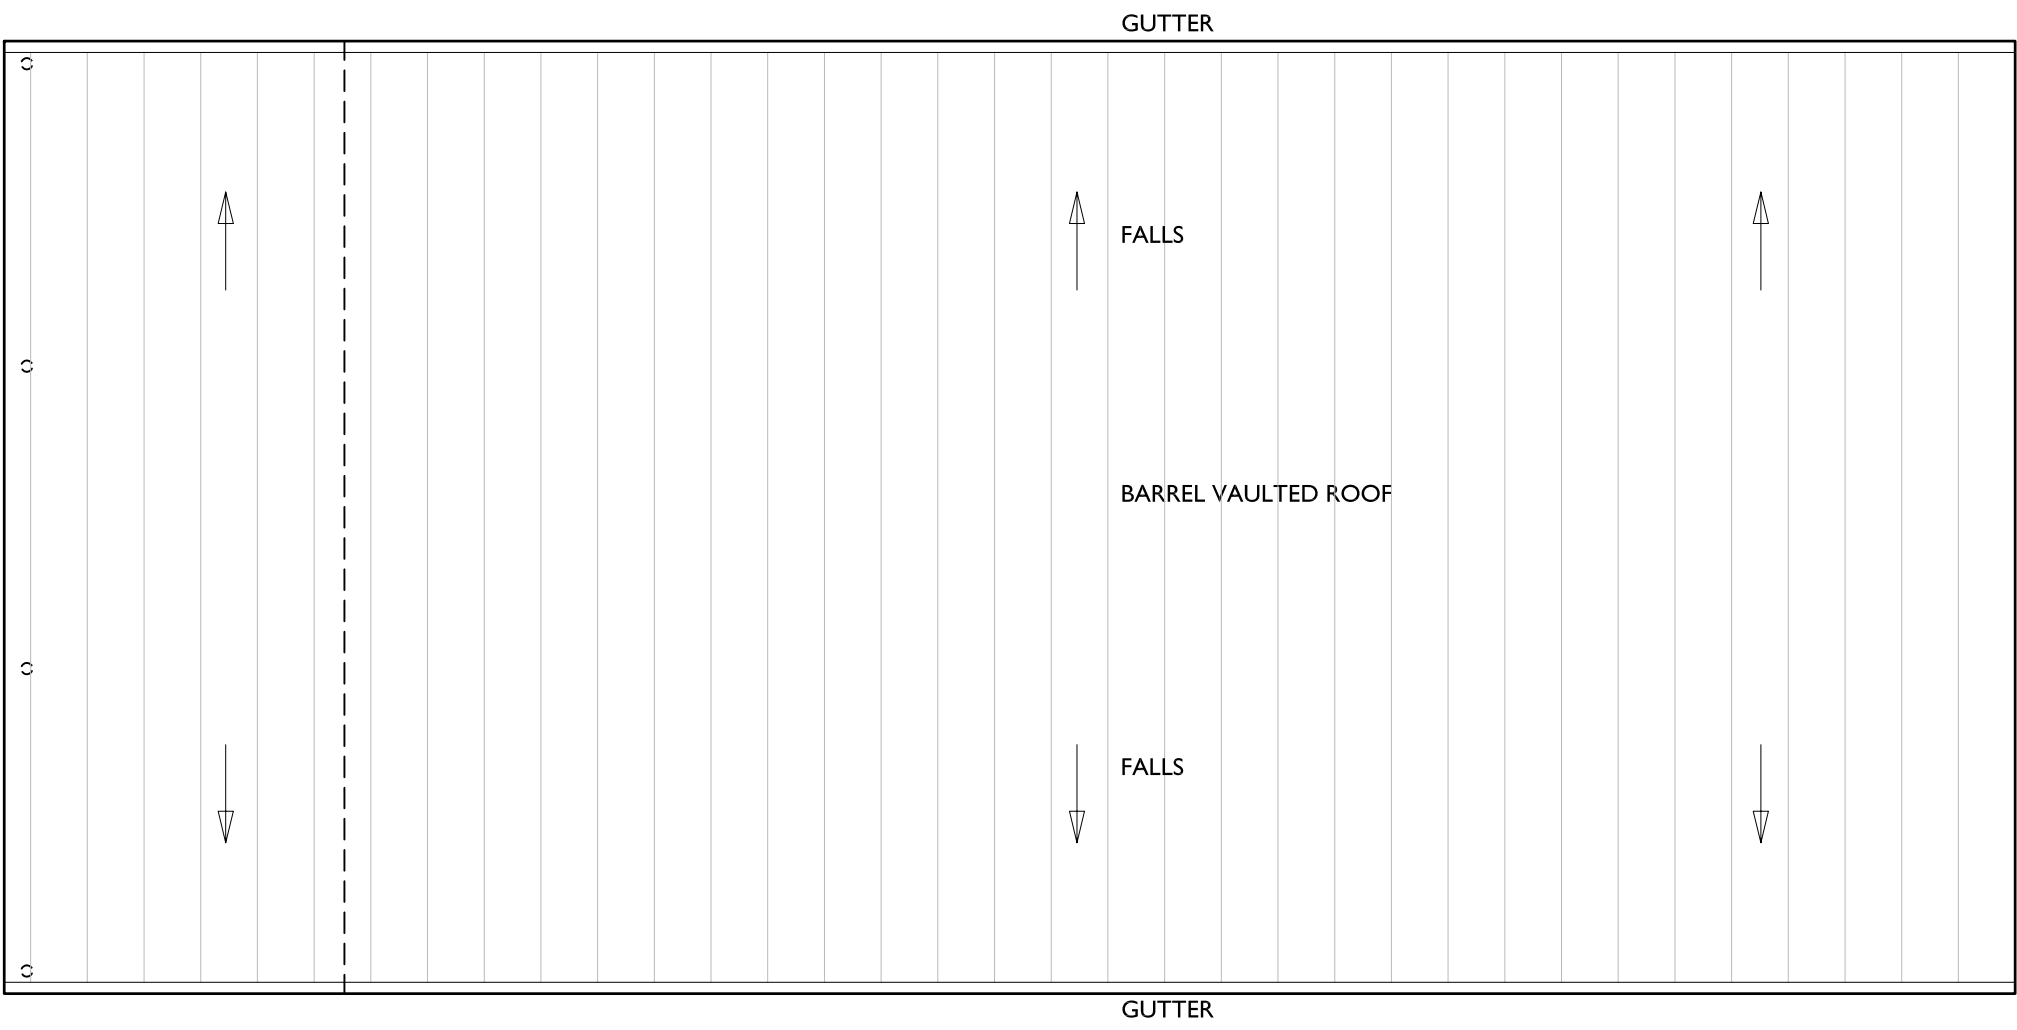


MEZZANINE PLAN

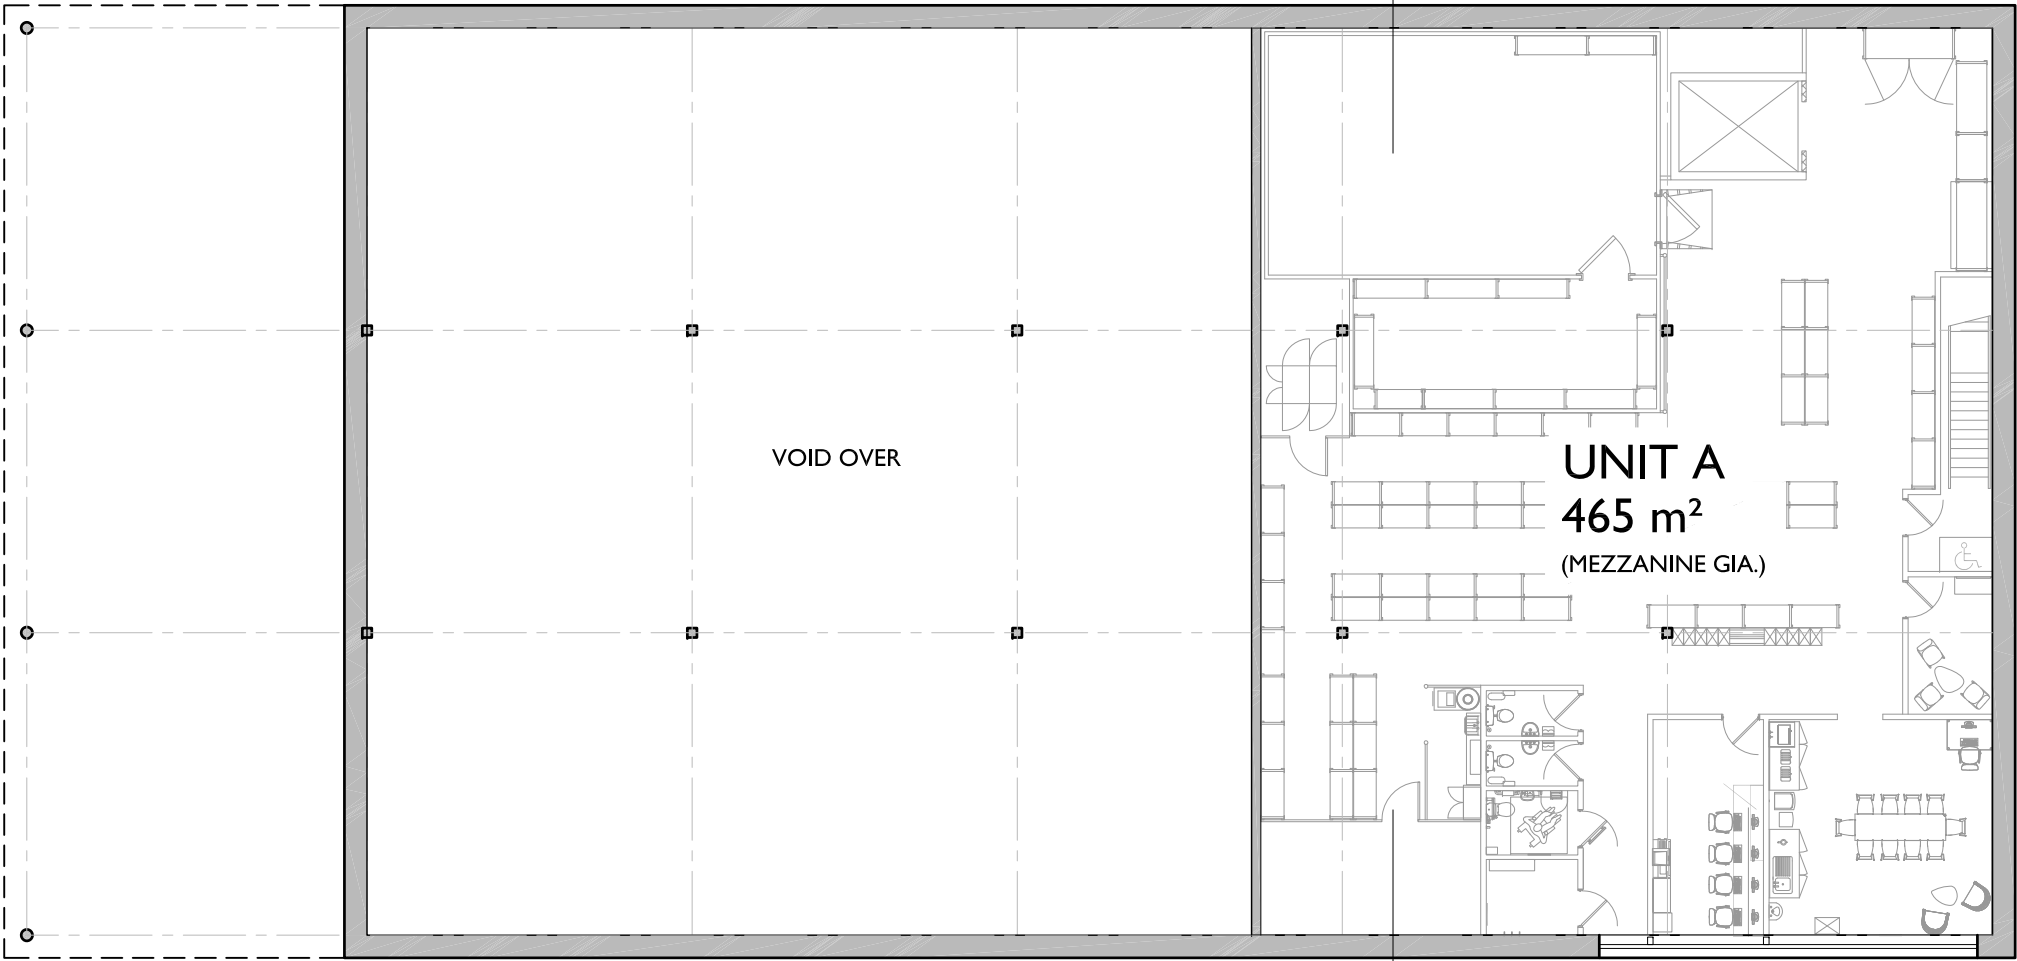

GROUND FLOOR PLAN

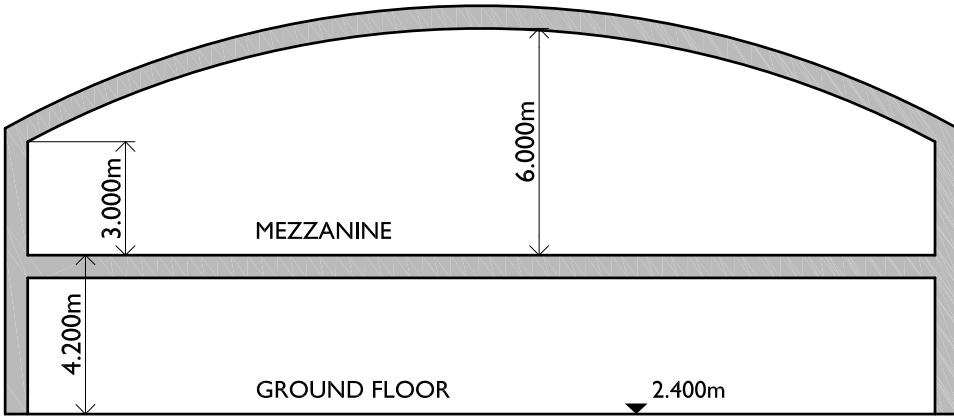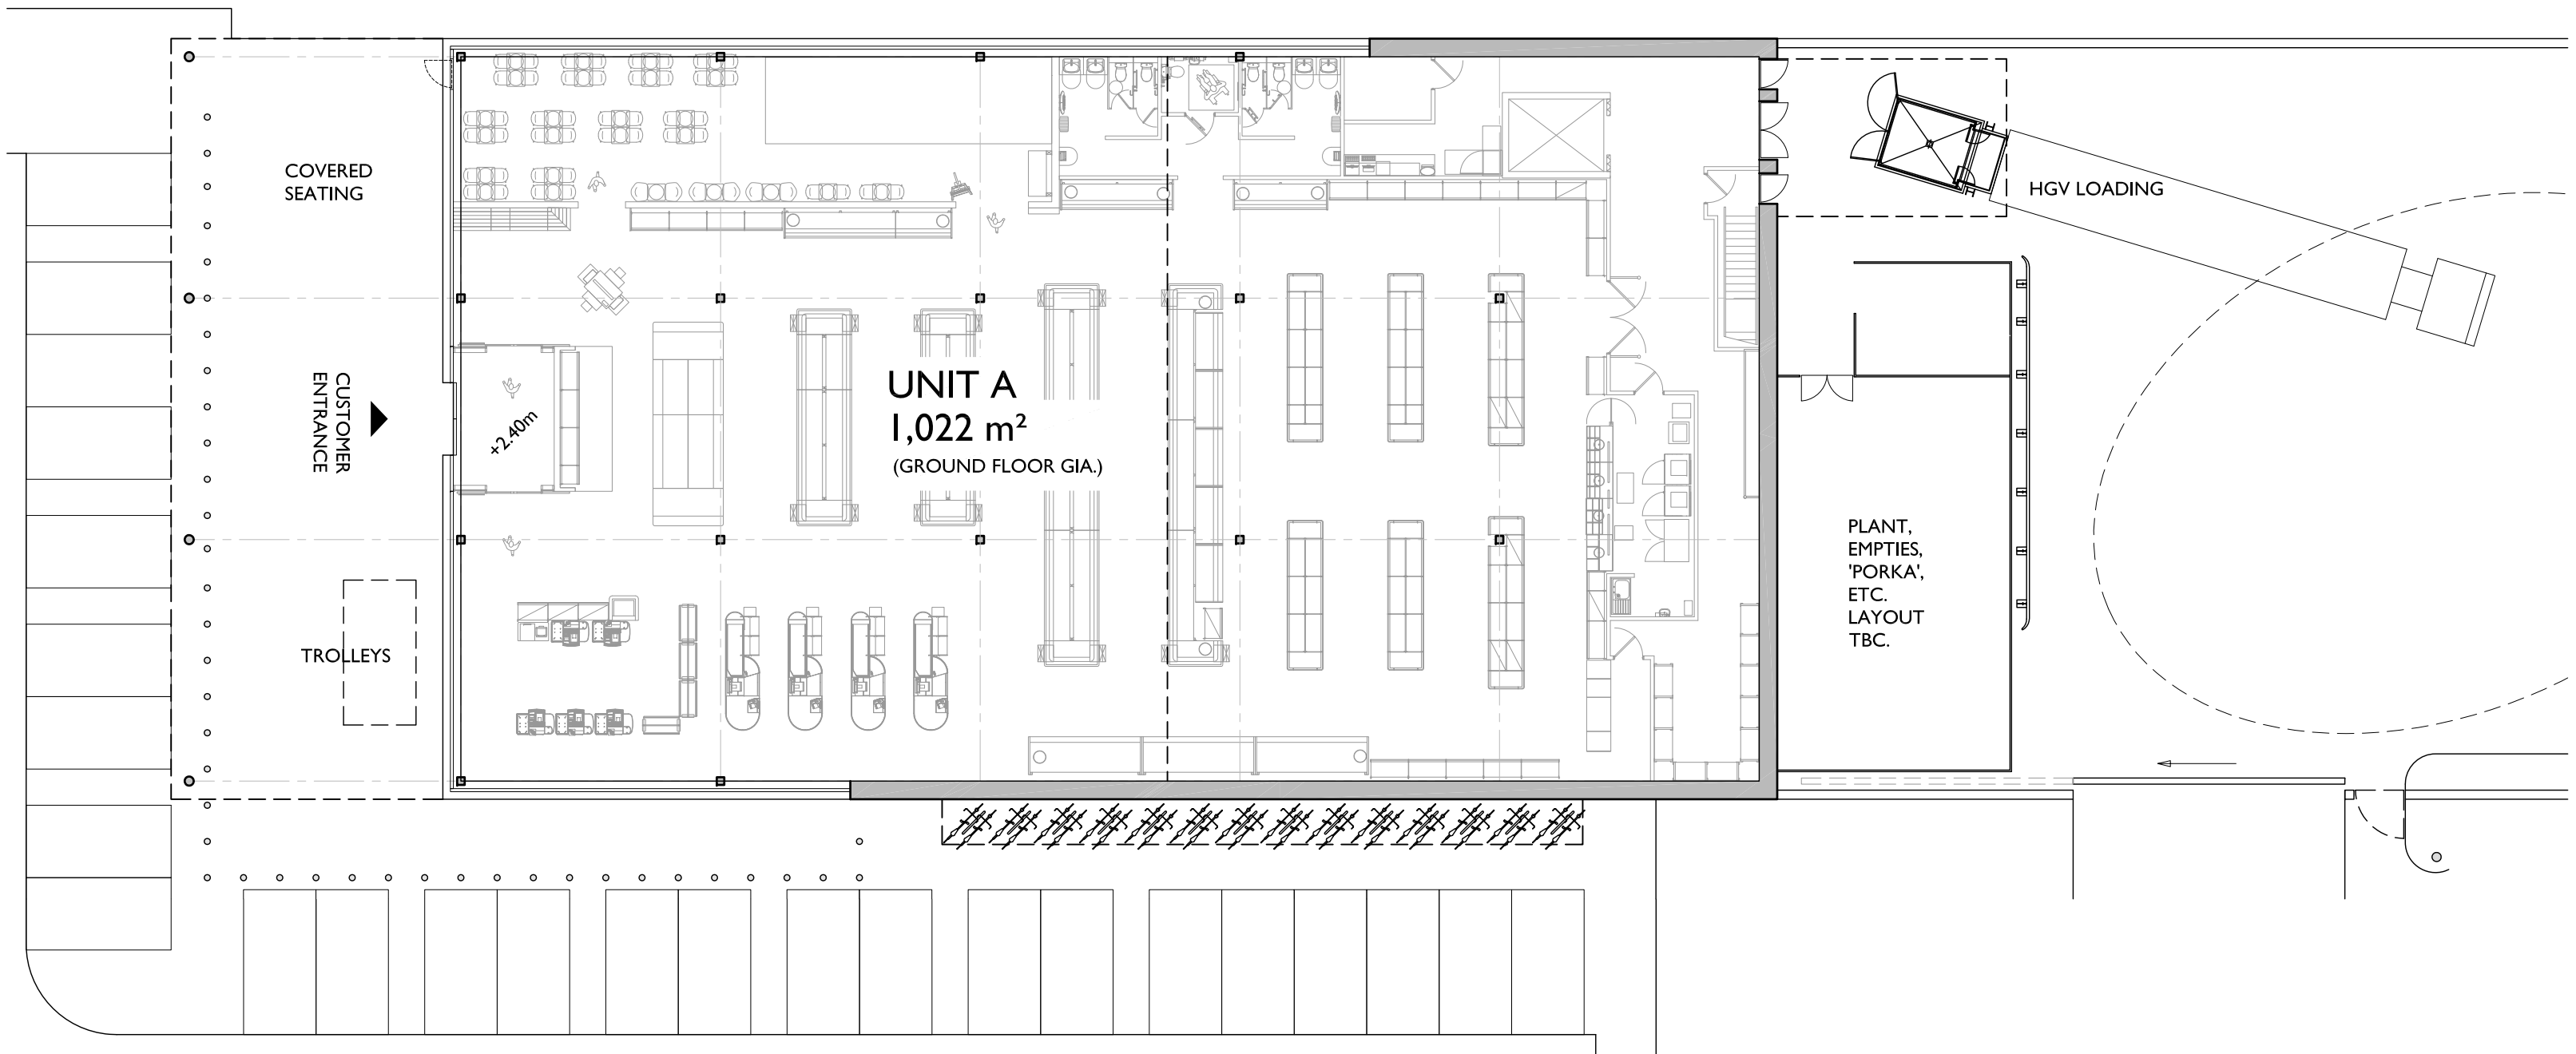

INTERNAL CROSS SECTION

 

NOTE:
INDICATIVE INTERNAL LAYOUT SHOWN, FINAL
INTERNAL LAYOUT SUBJECT TO TENANT DESIGN.

IMPORTANT

Do not work from reduced scale drawings. Please refer to scale and sheet size as indicated.

Dimensions are not to be scaled from this drawing. Use only written dimensions. Consultants and Contractors must verify all dimensions before starting work and any discrepancies are to be reported to Urban View.

This drawing is the property of Urban View and Copyright is reserved by them. This drawing is issued on condition that it is not copied or disclosed by or to any unauthorized persons without prior consent in writing of Urban View.

Revision, Date

A: 23.02.14

UPDATED FOR SUBMISSION

Client

cdp

Commercial Development Projects Ltd.
Huddersfield Road, Elland,
West Yorkshire, HX5 9BW

T 01422 376 821
E info@marshalldcp.com

add+architects

Add Architects Ltd.
Studio 3, 40 Osmond Road,
Hove, Brighton, BN3 1TD.
Telephone: + 44 (0) 1273 669 469
Website: www.addarchitects.co.uk

Project

**NEW ROAD / BROOK
LANE, RUSTINGTON,
LITTLEHAMPTON,
WEST SUSSEX.**

Drawing Title

**PLANNING:
UNIT A FLOOR
PLANS, ROOF
PLAN AND
SECTION**

Scale	AS SHOWN	Drawn by	DB
Date	OCT. 2014	Checked by	HD
Drawing Number	1117-P-12	Revision	A