


IMPORTANT
Do not work from reduced scale drawings. Please refer to scale and sheet size as indicated.
Dimensions are not to be scaled from this drawing. Use only written dimensions. Consultants and Contractors must verify all dimensions before starting work and any discrepancies are to be reported to Urban View.
This drawing is the property of Urban View and Copyright is reserved by them. This drawing is issued on condition that it is not copied or disclosed by or to any unauthorized persons without prior consent in writing of Urban View.

Revision, Date
-
-



EAST ELEVATION

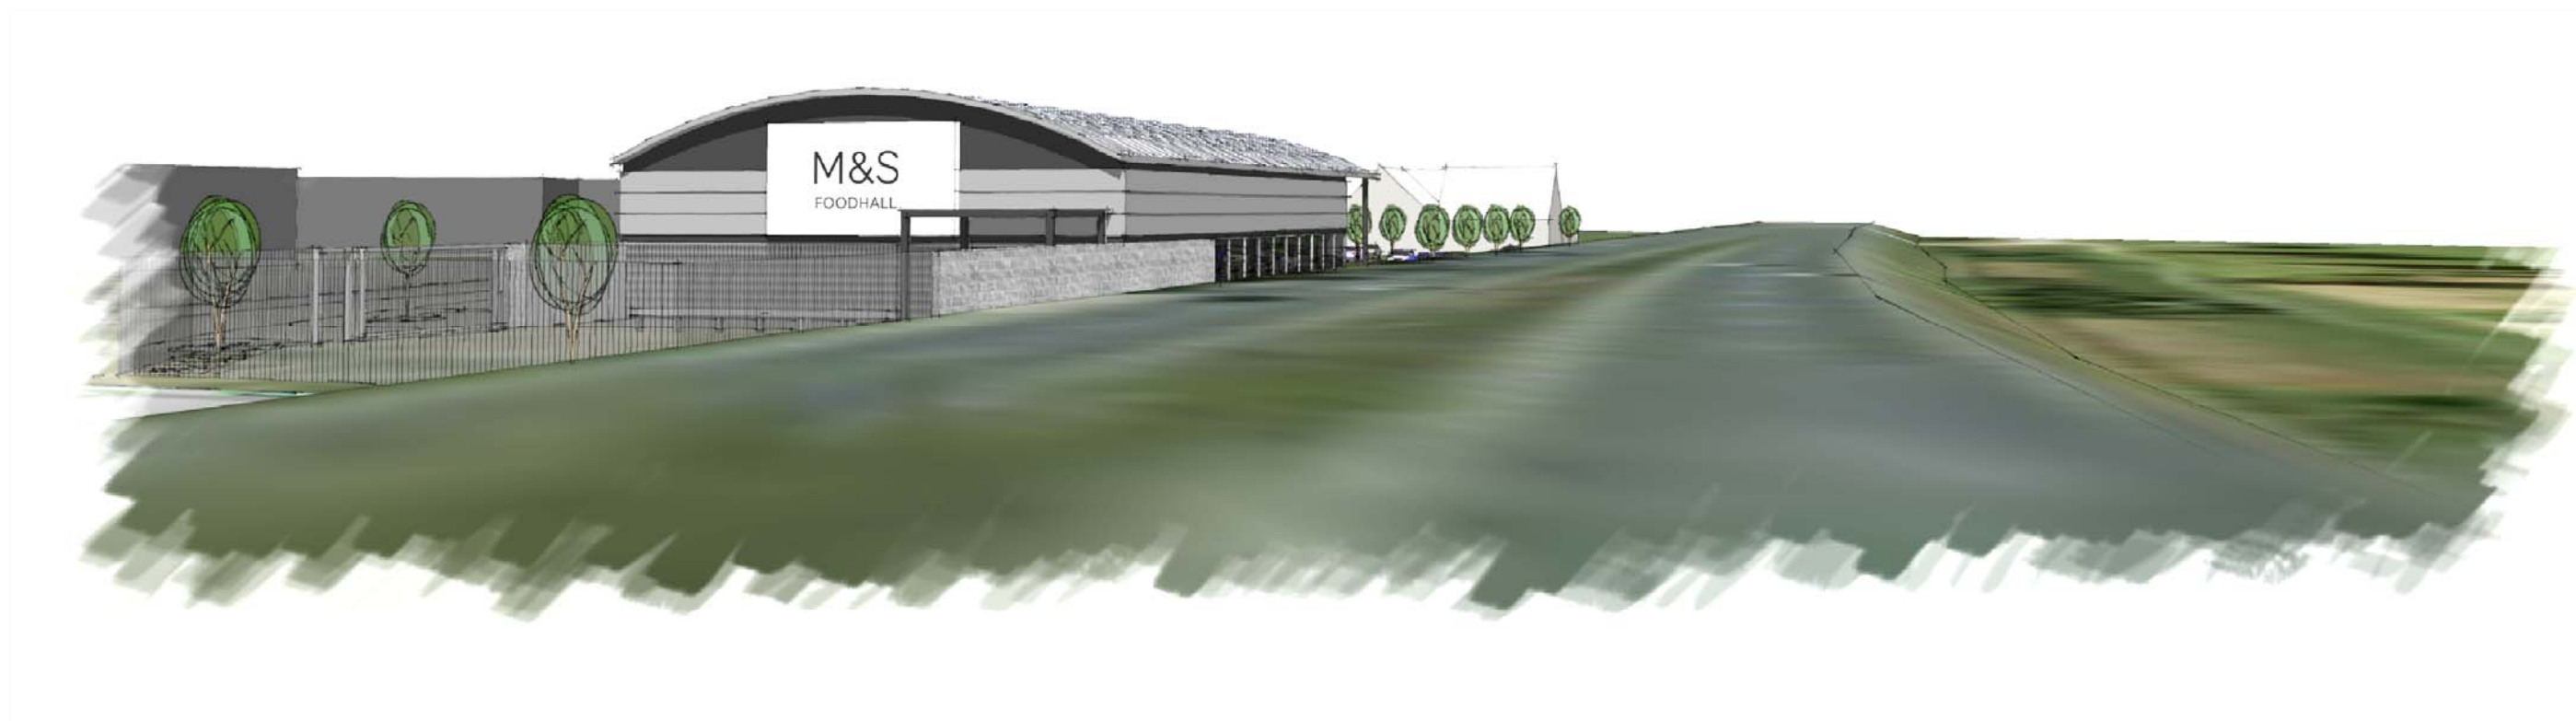


VIEW FROM THE A-259 TRAVELLING WEST

MATERIALS KEY

1. ROUGH-CAST FINISH FACING MASONRY.
2. SILVER COLOURED METAL CLADDING.
3. SILVER METAL FRAMED GLAZING (PART OBSCURED TO SUIT TENANT LAYOUT).
4. DARK GREY METALLIC CLADDING AND DETAILS.
5. DARK GREY METALLIC SERVICE CANOPY AND SUPPORTS.
6. DARY GREY METALLIC BOLLARD.
7. MID GREY METAL FINISHED ROOF WITH SILVER CLADDING EDGE DETAILS.
8. SILVER HORIZONTAL PROFILE CLADDING TO SERVICE YARD.
9. GALV. STEEL ARMCO BARRIER.
10. DOTTED REDLINE = SIGNAGE BY TENANT.

0 1m 5m 10m

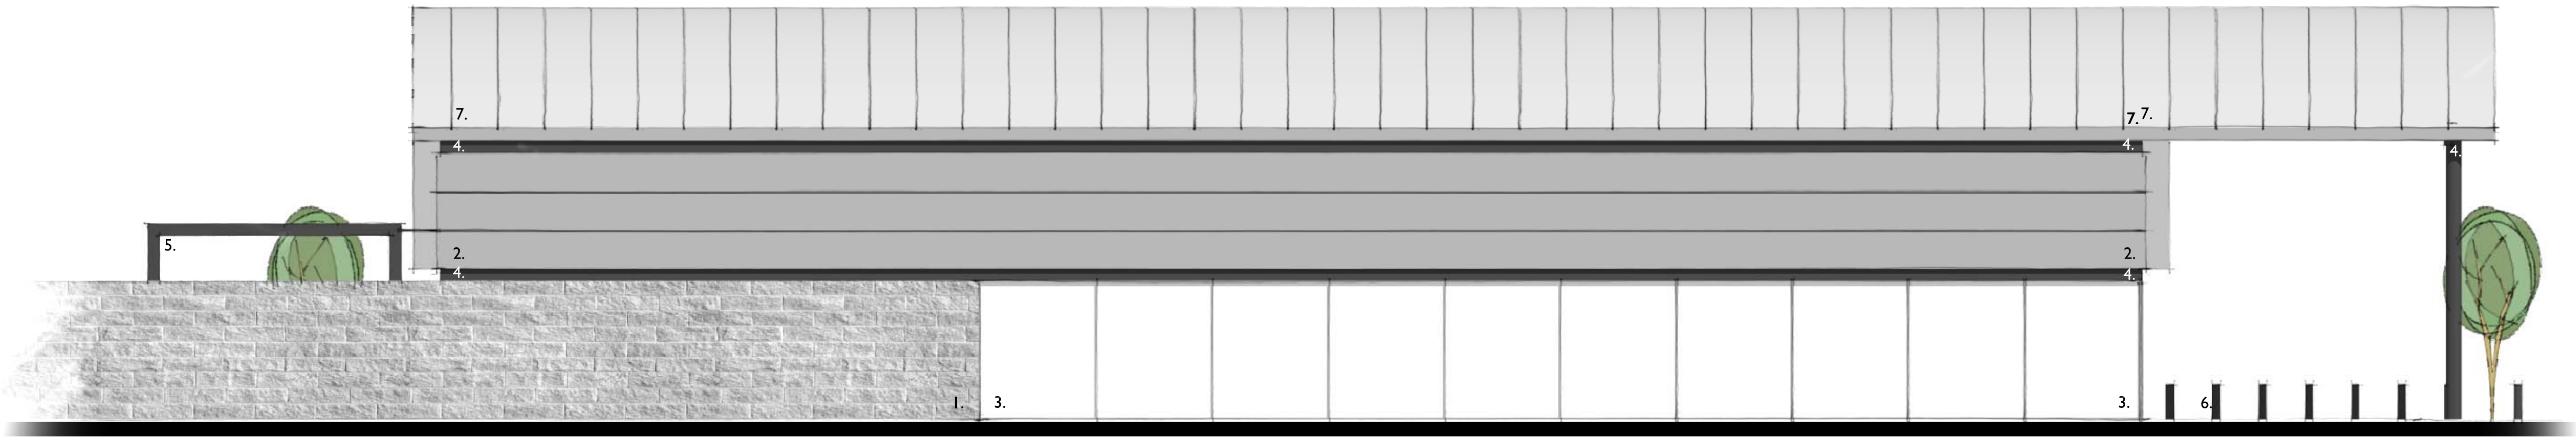

NORTH ELEVATION

Client

cdp

Commercial Development Projects Ltd.
Huddersfield Road, Elland,
West Yorkshire, HX5 9BW
T 01422 376 821
E info@marshalldp.com

add+architects

Add Architects Ltd.
Studio 3, 40 Osmond Road,
Hove, Brighton, BN3 1TD.
Telephone: + 44 (0) 1273 669 469
Website: www.addarchitects.co.uk

Project

NEW ROAD / BROOK
LANE, RUSTINGTON,
LITTLEHAMPTON,
WEST SUSSEX.

Drawing Title

UNIT A,
ELEVATIONS 2 of 2

Scale

AS SHOWN

Drawn by

DB

Date

OCT. 2014

Checked by

HD

Drawing Number

1117-P-14

Revision

-