

IMPORTANT
Do not work from reduced scale drawings. Please refer to scale and sheet size as indicated.
Dimensions are not to be scaled from the drawing. Use only written dimensions. Consultants and Contractors must verify all dimensions before starting work and any discrepancies are to be reported to Urban View.
This drawing is the property of Urban View and Copyright is reserved by them. This drawing is issued on condition that it is not copied or disclosed by or to any unauthorized persons without prior consent in writing of Urban View.

Revision, Date
C-20.01.15
UNIT B GARDEN WALL ADJUSTED TO SUIT HIGHWAY ENGINEERS LAYOUT
D-30.06.15

0 10m 25m 50m 100m





A 259

A-259 'NEW ROAD'

NOTE:
THICK RED DOTTED LINE DENOTES EXTENT OF DETAILED PLANNING APPLICATION.
RED HATCHED AREA DENOTES EXTENT OF OUTLINE PLANNING APPLICATION FOR UNIT B.



AERIAL VIEW FROM THE WEST

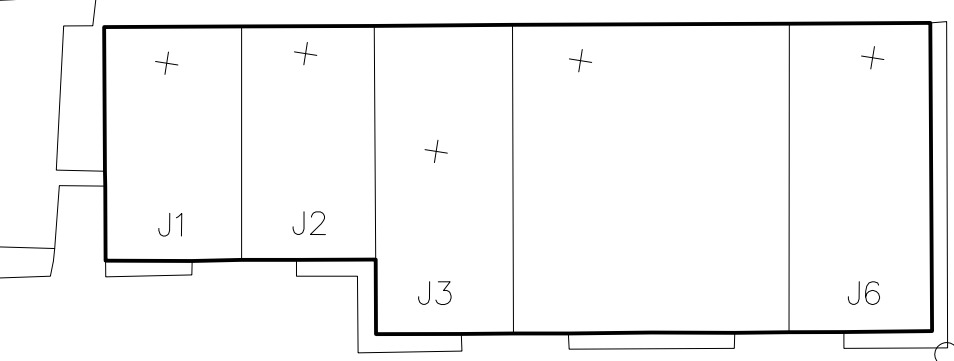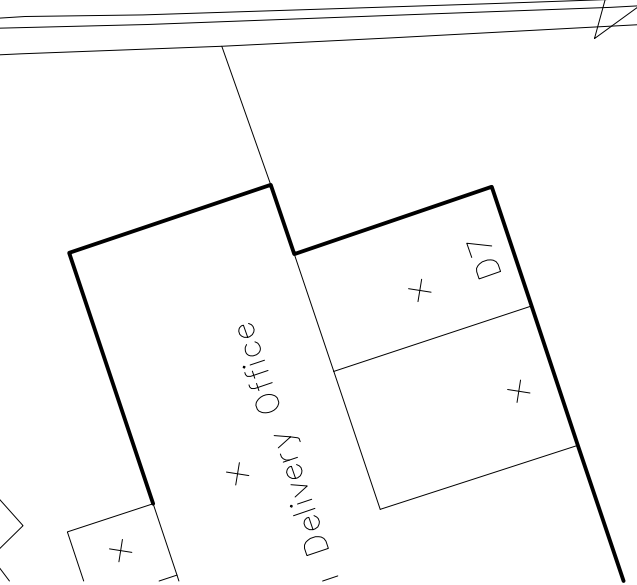

VIEW FROM A-259, TRAVELLING EAST

SITE PLAN, 1:500@A1, 1:1000@A3

Client
cdp
Commercial Development Projects Ltd.
Huddersfield Road, Elland,
West Yorkshire, HX5 9BW
T 01422 376 821
E info@marshalldcp.com

add+architects

Add Architects Ltd.
Studio 3, 46 Osmond Road,
Hove, Brighton, BN3 1TD.
Telephone: +44 (0) 1273 669 469
Website: www.addarchitects.co.uk

Project
NEW ROAD / BROOK LANE, RUSTINGTON, LITTLEHAMPTON, WEST SUSSEX.

Drawing Title
PLANNING: SITE PLAN

Scale AS SHOWN	Drawn by DB
Date OCT. 2014	Checked by HD
Drawing Number 1117-P-11	Revision D