


IMPORTANT  
Do not work from reduced scale drawings. Please refer to scale and sheet size as indicated.  
Dimensions are not to be scaled from the drawing. Use only written dimensions. Consultants and Contractors must verify all dimensions before starting work and any discrepancies are to be reported to Urban View.  
This drawing is the property of Urban View and Copyright is reserved by them. This drawing is issued on condition that it is not copied or disclosed by or to any unauthorized persons without prior consent in writing of Urban View.


Revision, Date  
C-210114  
J. HARRISON  
D-100611  
L. HARRISON  
E: 04.09.15  
MINOR ADJUSTMENTS TO SUIT  
HIGHWAY ENGINEERS RE-DESIGN.



**NOTE:**  
THICK RED DOTTED LINE DENOTES EXTENT OF  
DETAILED PLANNING APPLICATION.  
RED HATCHED AREA DENOTES EXTENT OF OUTLINE  
PLANNING APPLICATION FOR UNIT B.

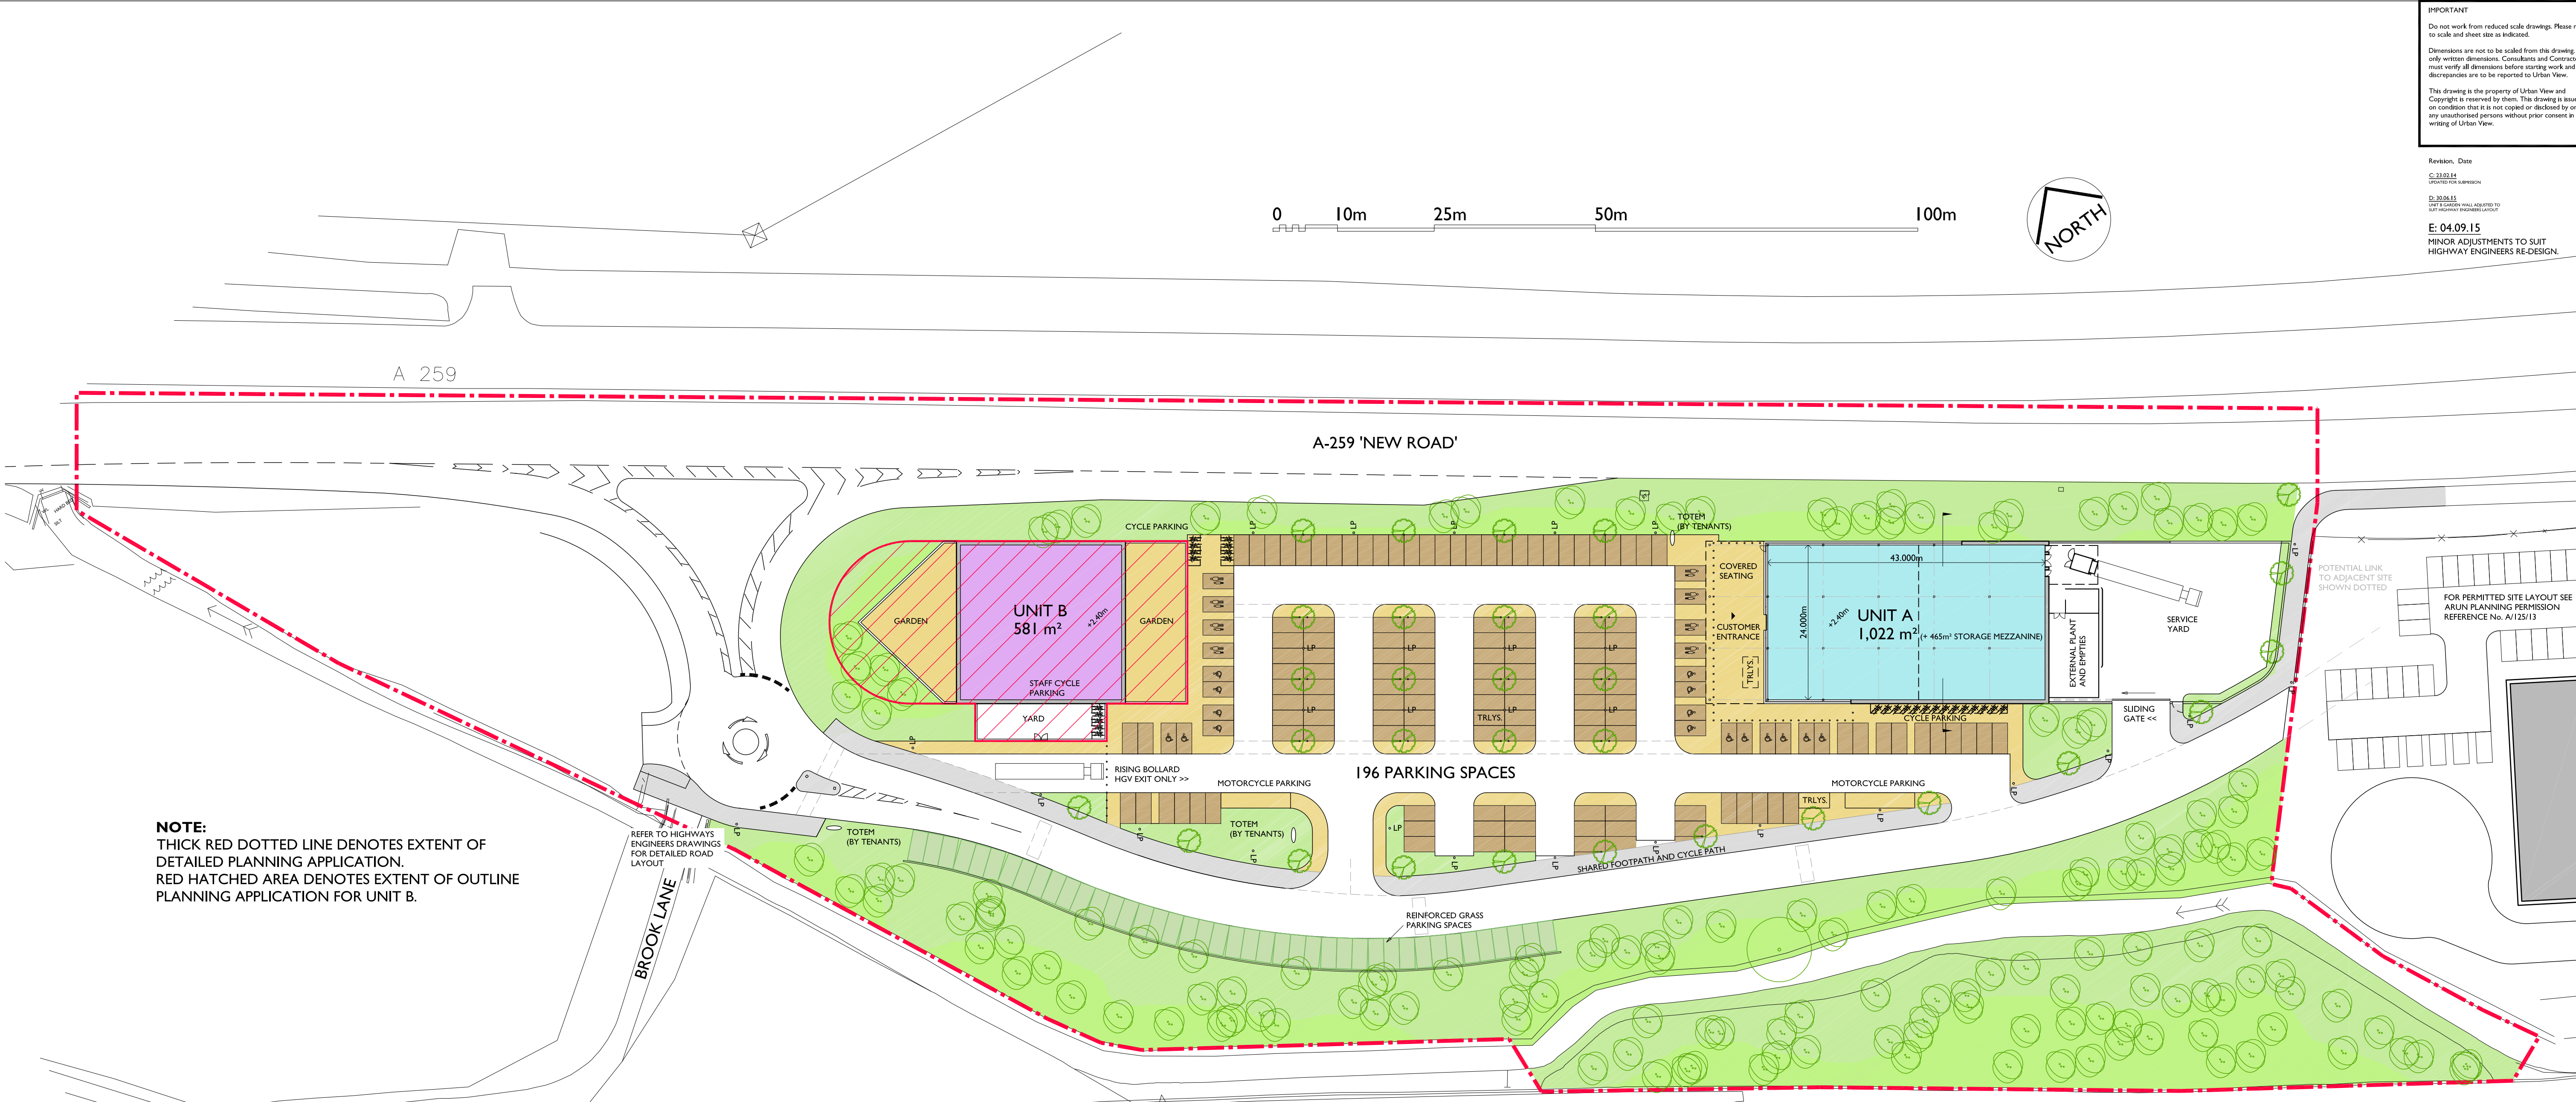

AERIAL VIEW FROM THE WEST

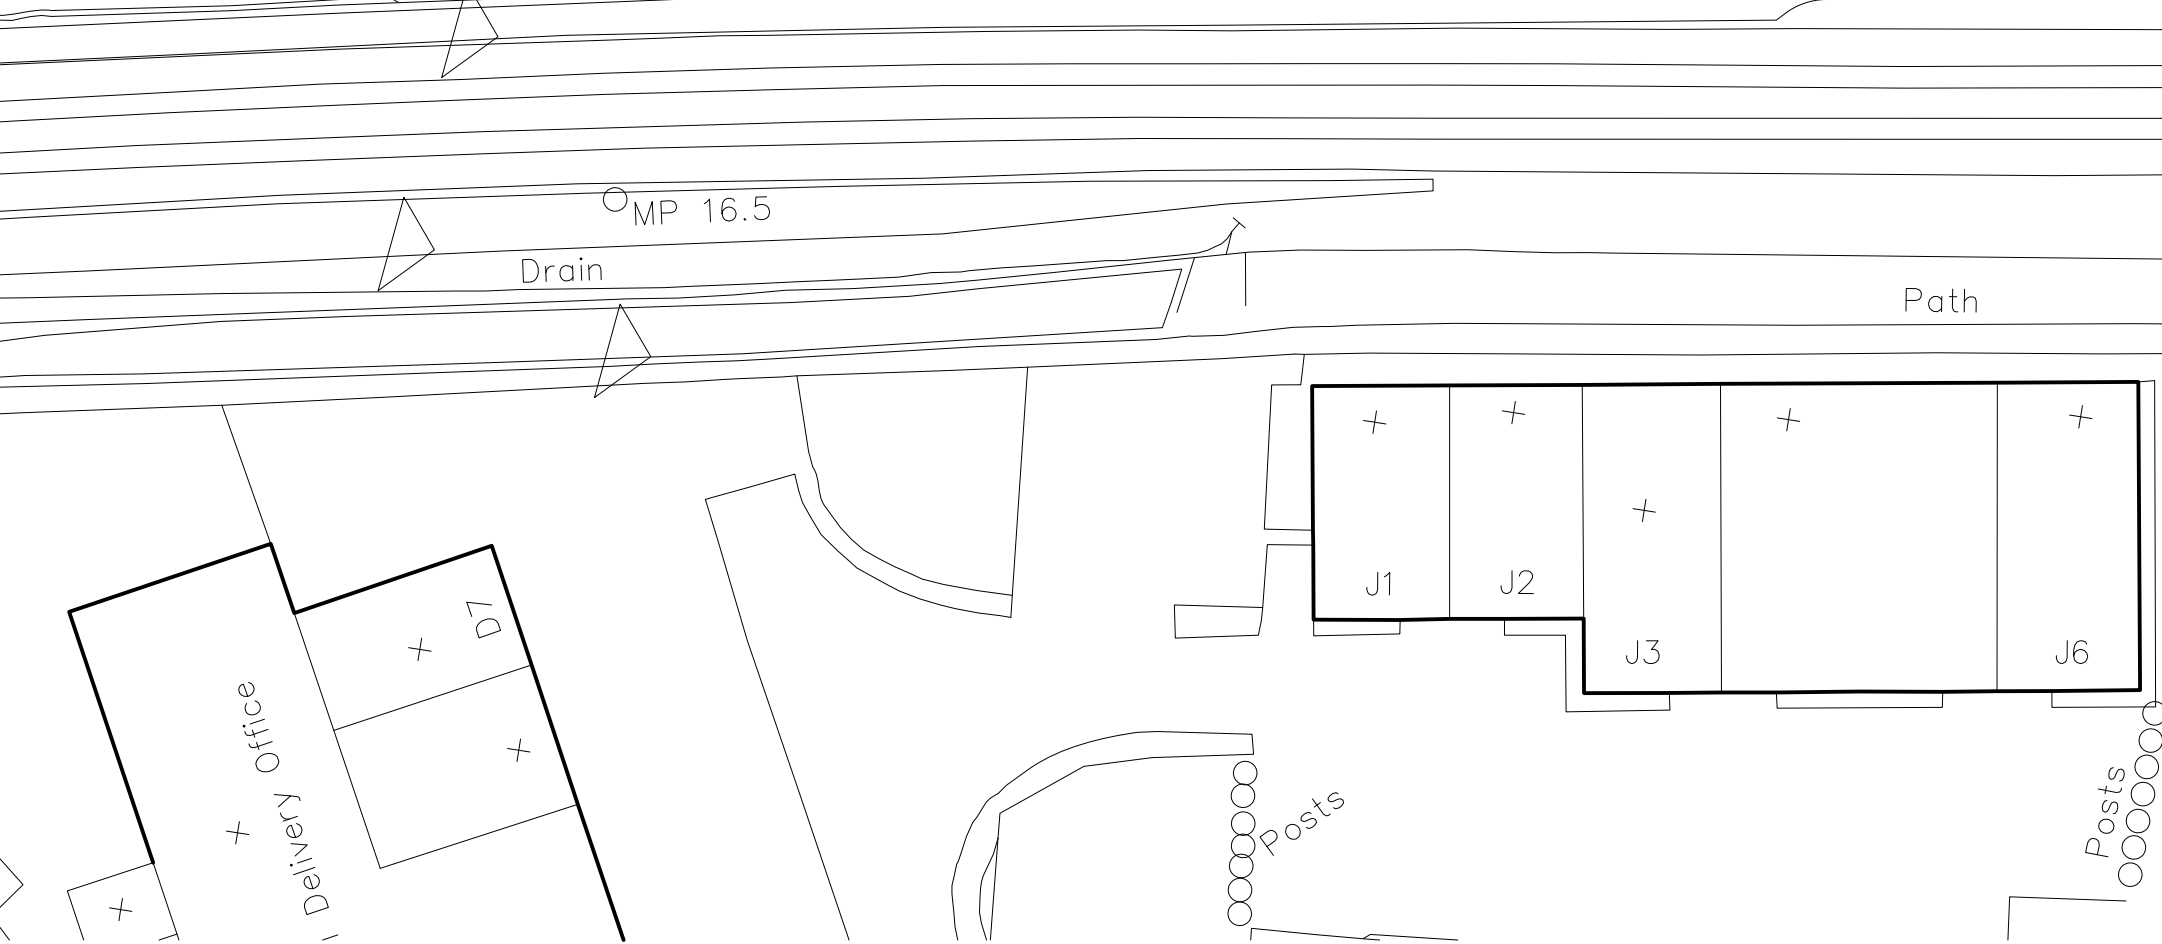

SITE PLAN, 1:500@A1, 1:1000@A3



VIEW FROM A-259, TRAVELLING EAST

Client  
**cdp**  
Commercial Development Projects Ltd.  
Huddersfield Road, Elland,  
West Yorkshire, HX5 9BW  
T 01422 376 821  
E info@marshalldcp.com

**add+ architects**  
Add Architects Ltd.  
Studio 3, 46 Osmond Road,  
Hove, Brighton, BN3 1TD.  
Telephone: +44 (0) 1273 669 469  
Website: www.addarchitects.co.uk

Project  
**NEW ROAD / BROOK  
LANE, RUSTINGTON,  
LITTLEHAMPTON,  
WEST SUSSEX.**

Drawing Title  
**PLANNING:  
SITE PLAN**

|                             |                  |
|-----------------------------|------------------|
| Scale<br>AS SHOWN           | Drawn by<br>DB   |
| Date<br>OCT. 2014           | Checked by<br>HD |
| Drawing Number<br>1117-P-11 | Revision<br>E    |