


TREE PROTECTION (Plan 3A)

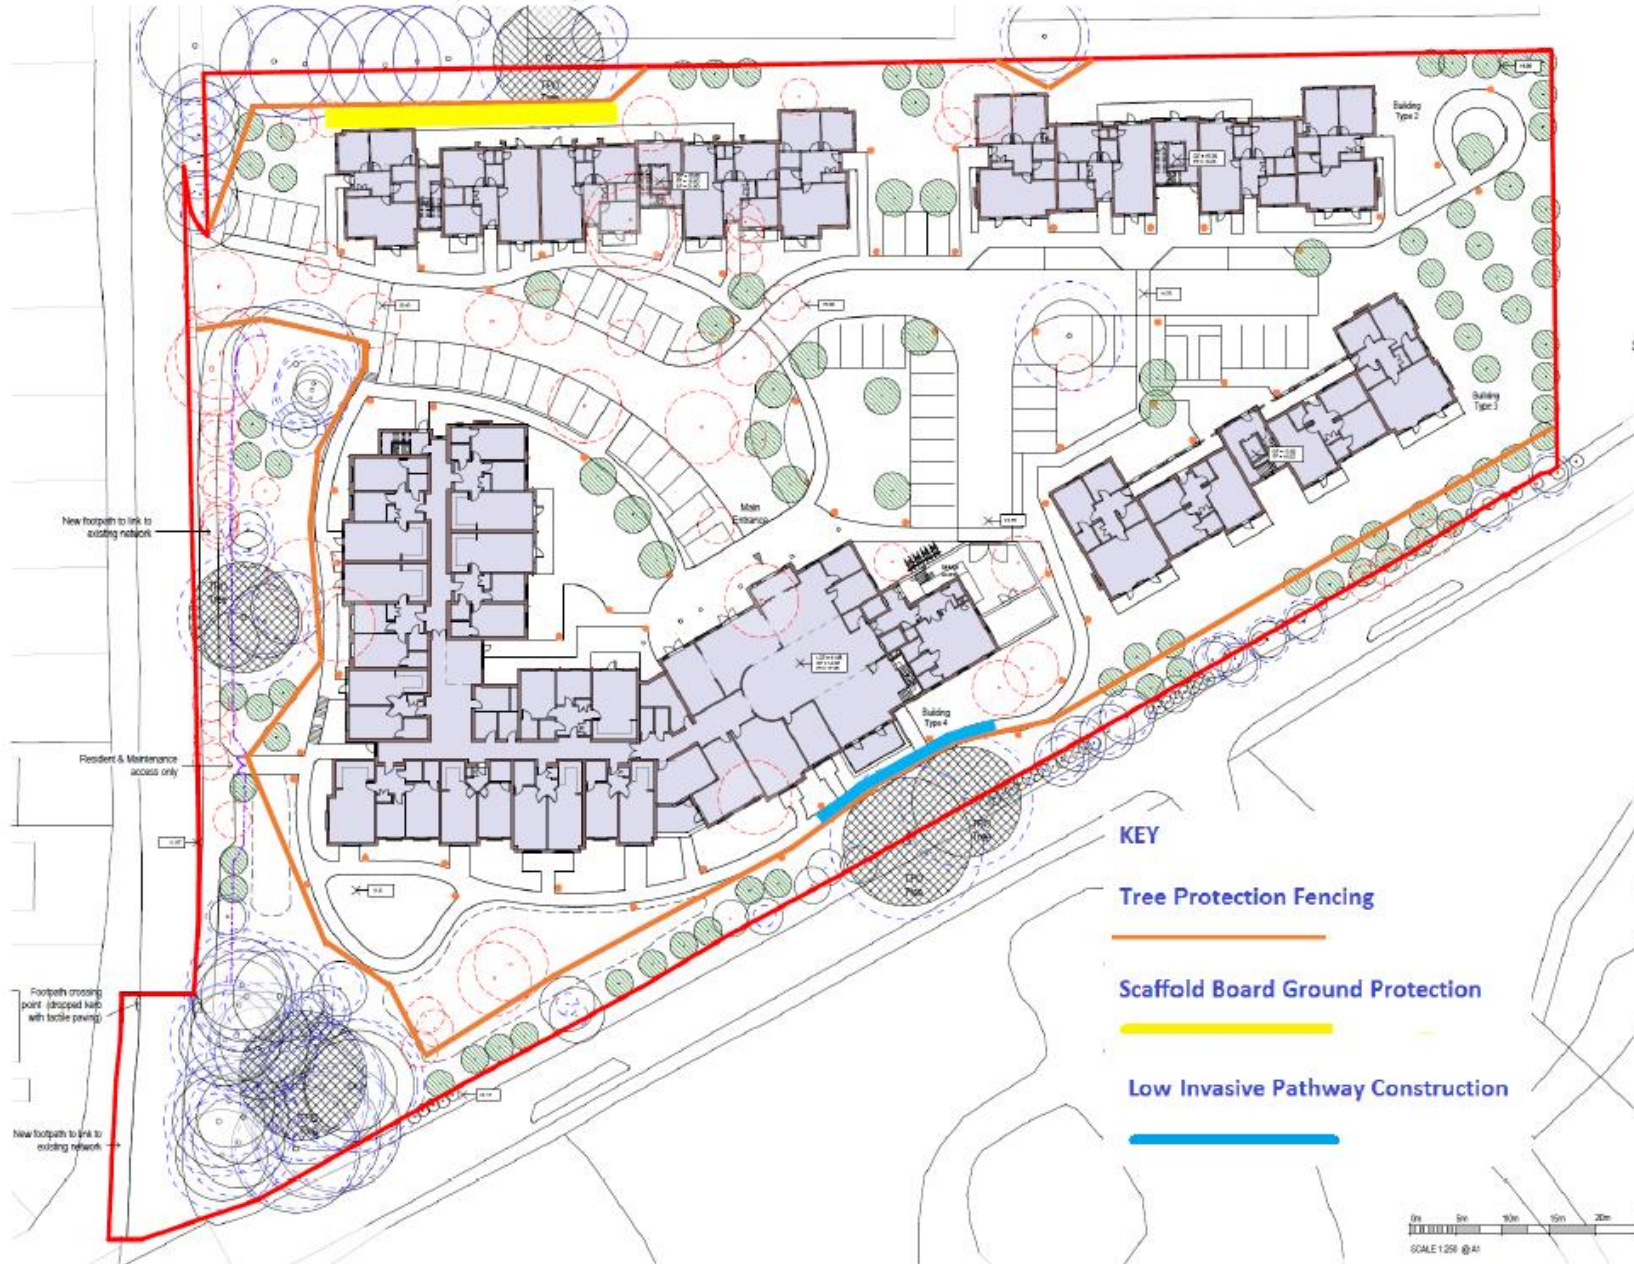

Schedule of Accommodation

45 two Bedroom apartments
 9 one Bedroom apartments
 TOTAL = 53 apartments

- Lighting Bollard
- Existing Trees
- TPO Trees
- Proposed Trees
- Root Protection Areas
- Trees to be removed
- Application Boundary


Please refer to TLP drawings for detailed landscape proposal, boundary treatments and materials

KEY

Tree Protection Fencing

Scaffold Board Ground Protection

Low Invasive Pathway Construction

 

1	08/11/18	Original Council Planning Application	001
2	27/01/19	Site Plan updated following customer call	002
3	02/02/19	Minor amendments to plans	003
4	04/02/19	Minor amendments to plans	004

harrisirwin
 architects & designers

ARUN DISTRICT COUNCIL, ARUN, HICKMERE, SUSSEX
 TRURO ROAD, CL 10 8NG
 T: 01753 809918
 E: info@harrisirwin.com
 W: www.harrisirwin.com

Project:
 Proposed Care Care
 Chichester Lane
 Angmering

Client:
FRONTIER

Drawing Title:
 Proposed Site Layout (inc. Proposed Levels)

PLANNING

Drawn By: 1:25	Drawn On: 01/11/18	Drawn By: RJD	Drawn On: 01/11/18
Project No: 1877	Drawn By: RJD	Drawn On: 01/11/18	Drawn By: G